

GENERAL NOTES


The contents of this document are for the use of the client and are not to be used for any other purpose without the written consent of Epoch Architecture Ltd. The client is responsible for ensuring that the information provided is accurate and complete. Epoch Architecture Ltd is not responsible for any errors or omissions in this document. All building work is to conform with the 2010 Building Regulations and all subsequent revised documents and to the satisfaction of the Building Control Officer.

Work to be completed in accordance with all project specific requirements and to the satisfaction of the Building Control Officer. It remains the duty of the client and contractor to establish all legal boundaries on site.


This drawing and its contents remain the copyright of Epoch Architecture Ltd.

KEY

- F.C. - Floor, QRT Height
- D.H. - Door Head Height
- 2.50 - Floor, Ceiling Height
- E.S.W.I.C.# - Existing Surface Water Inspection Chamber
- E.C.W.I.C.# - Existing Combined Water Inspection Chamber
- E.F.W.M.H.# - Existing Full Water Mainhole
- E.C.W.M.H.# - Existing Combined Water Mainhole
- SYP - Sewer Yoke Pipe
- S.S. - Sub-Stack
- BIG. - Back Inlet Gully
- M.J. - Movement Joint

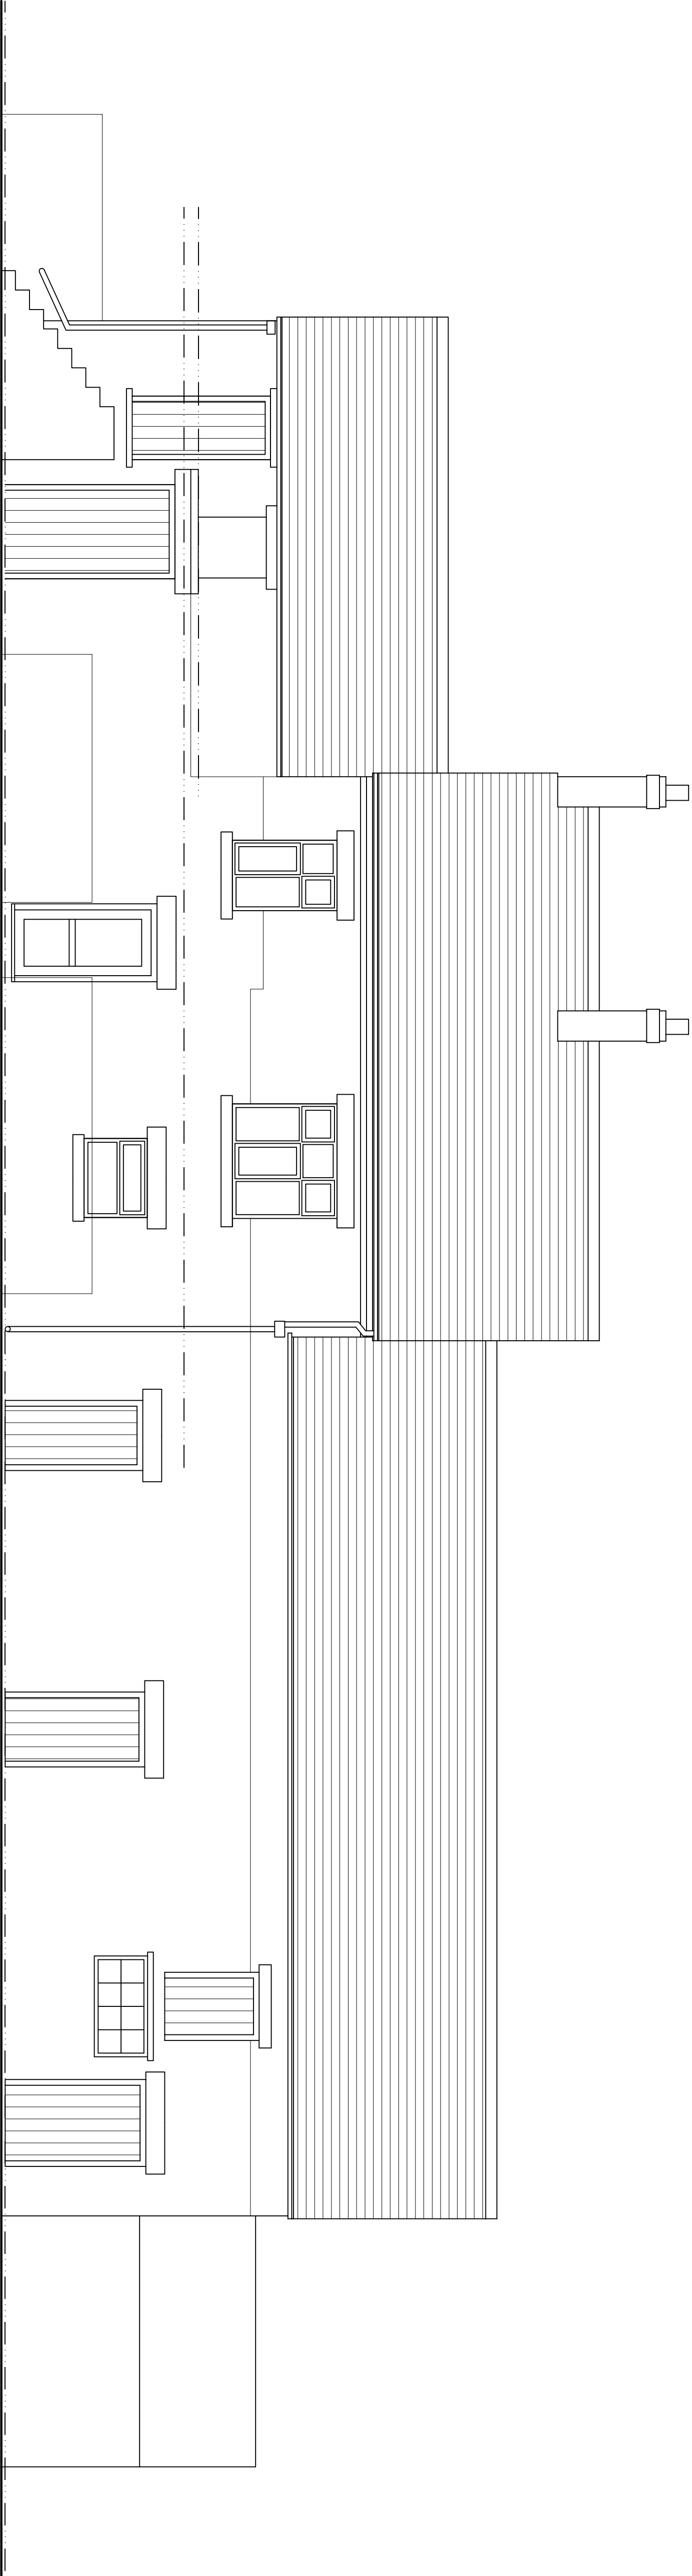

Existing Front Elevation (East Facing)

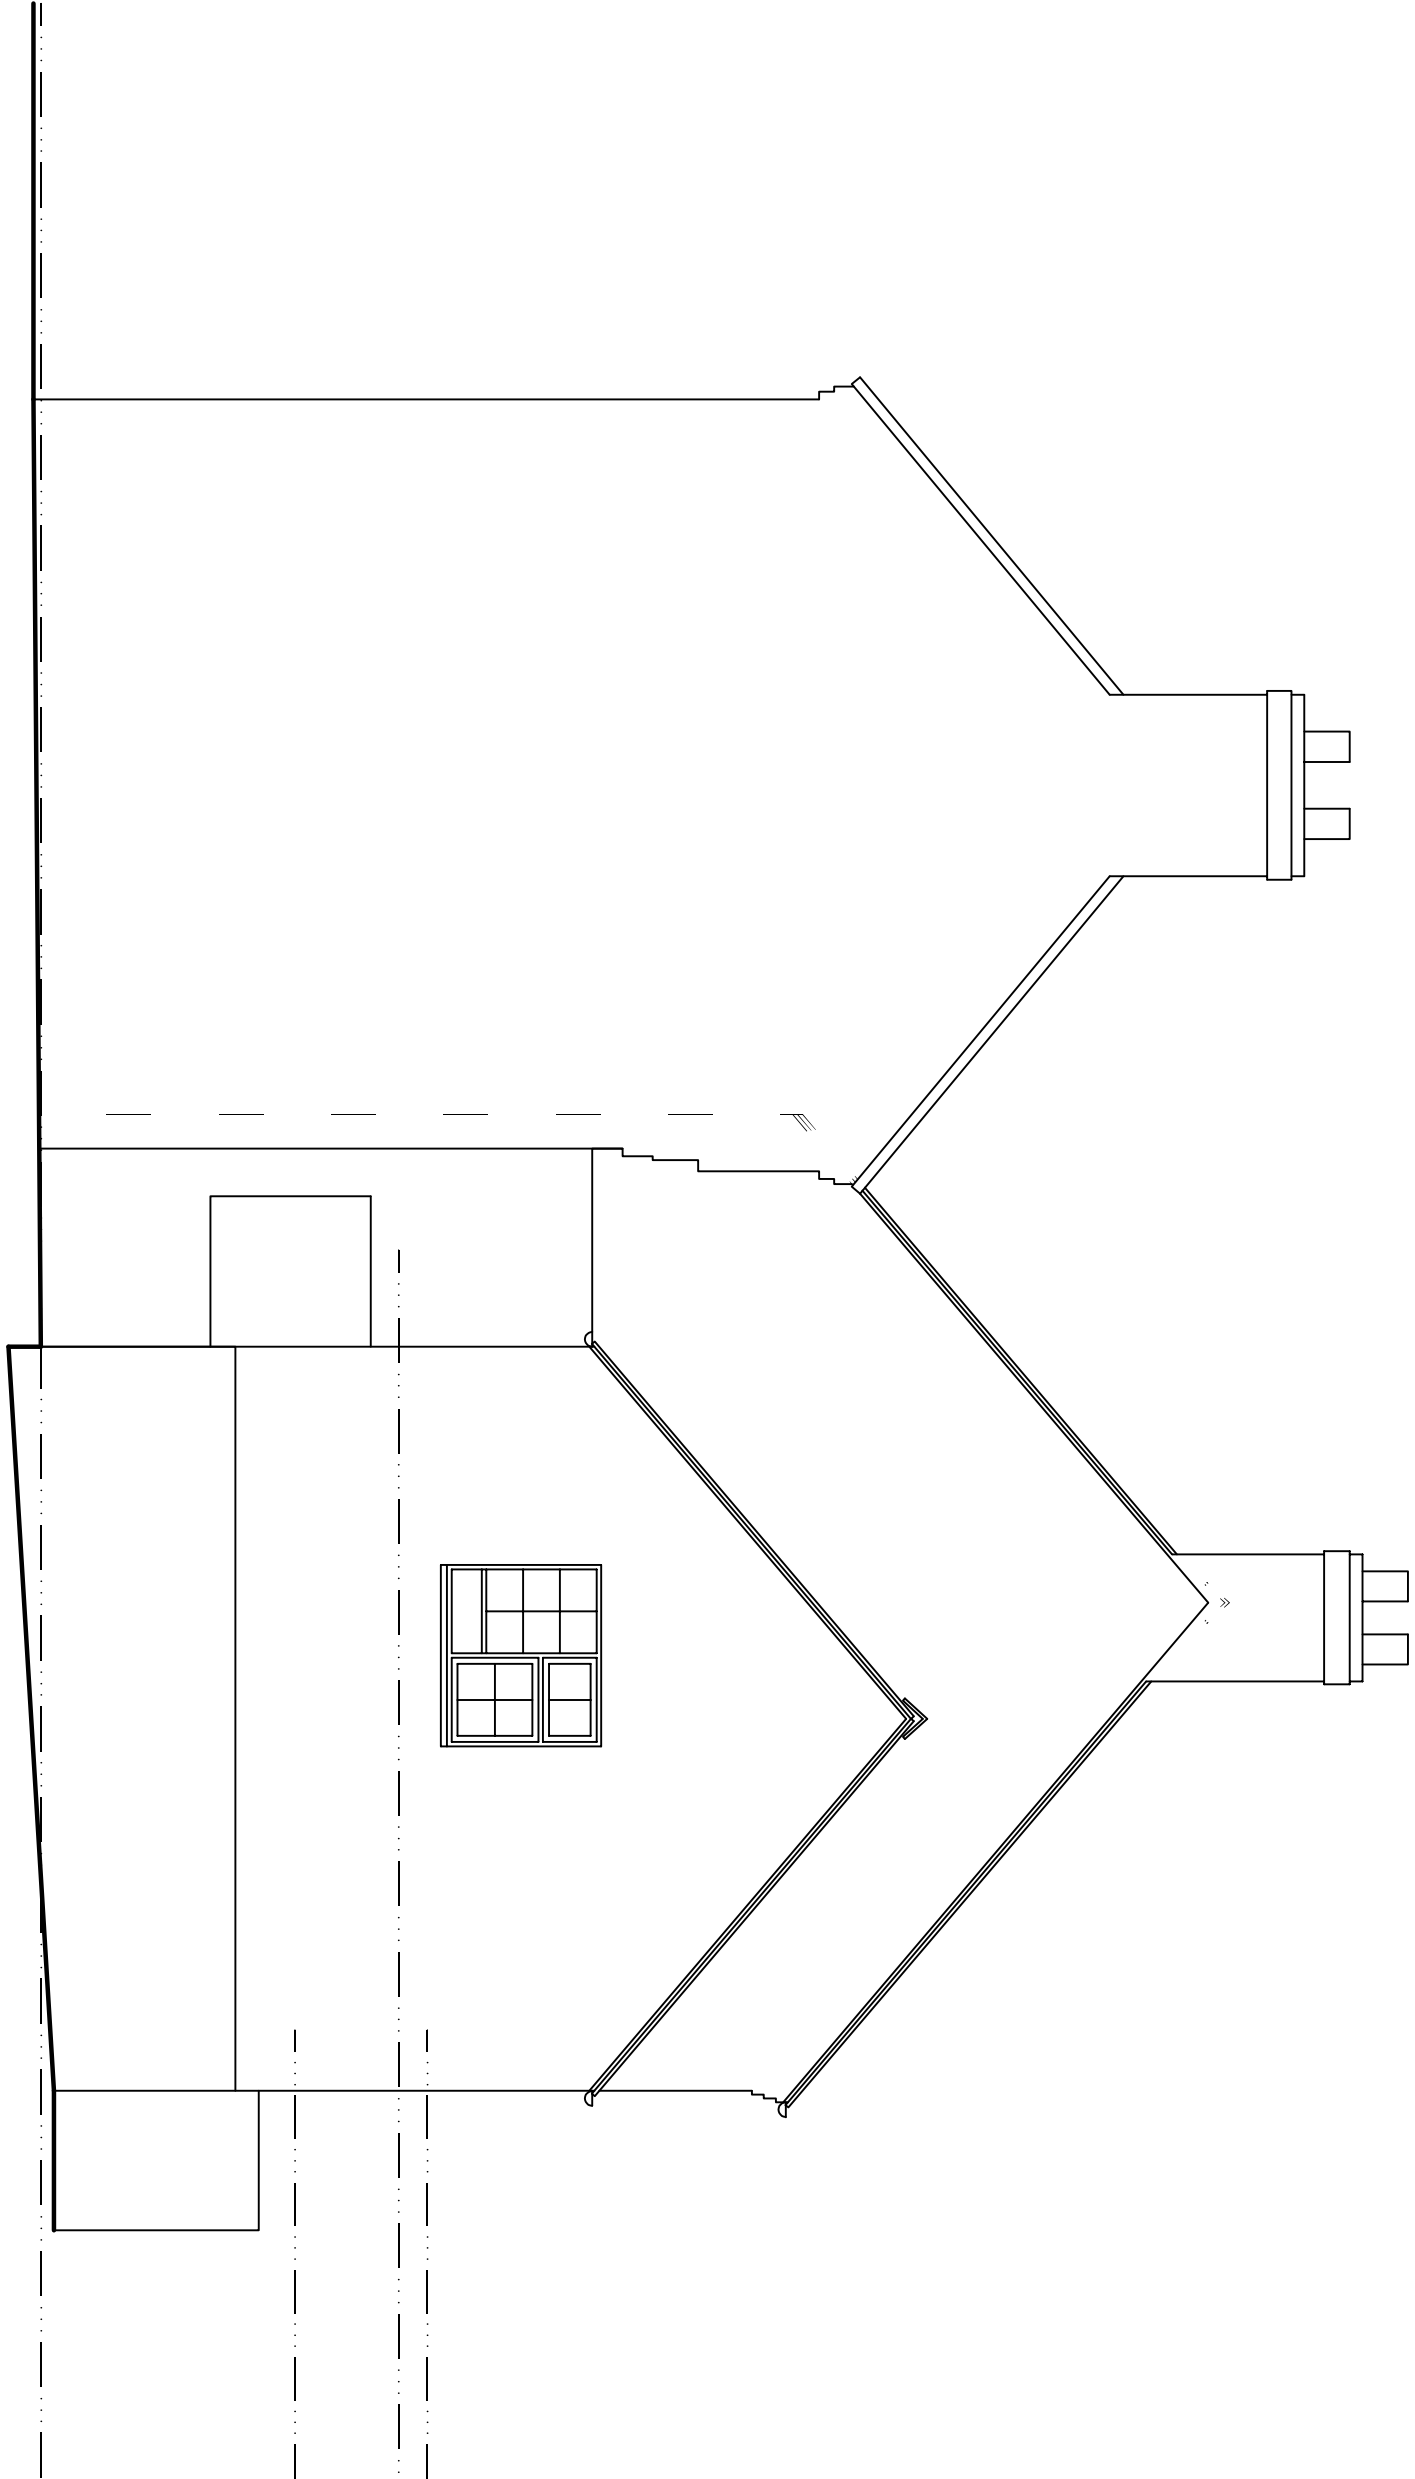

Existing Side Elevation (South Facing)

Revision	Description	Date
1	Mr Wright	
Client		
Woodhouse Farm		
Sands Lane, Brown Edge		
Conversion & Alterations		
Existing Elevations Sheet 1		
Drawing Title		
Drawing Ref.	P388 - 202	Rev.
Date	21/02/25	Scale
Feasibility	1:50	Size
Planning		A1
Status	Feasibility	Blog, Regs
	Tender	Contract
		Construction



EPOCH
ARCHITECTURE

Epoch Architecture Ltd
Biddulph Moor, Staffordshire, ST8 7NN
T: 01323 293935
E: jonathan@epocharchitecture.co.uk
W: www.epocharchitecture.co.uk

