

The contractor is to check all setting out dimensions are in accordance with the project specific drawings as approved by the planning department prior to commencing construction works. Contact Epoch Architecture Ltd as required for clarification.

All building work is to conform with the 2010 Building Regulations and all subsequent revised documents and to the satisfaction of the building control officer.


Works to be completed in strict accordance with all project specific documents produced in accordance with the CDM Regulations 2015.

**This drawing and its contents remain the copyright of Epoch
It remains the duty of the client and contractor to establish all legal
boundaries on site.**

Architecture Ltd.

KEY

- | | |
|-------------|---|
| F.C. | Flow - C/I Height |
| D.H. | Drain Height |
| E.F.W.I.C.# | 2250 |
| E.F.W.I.C.# | Exhausting Surface Water Infection Chamber |
| E.C.W.I.C.# | Exhausting Combined Water Infection Chamber |
| E.F.W.M.H.# | Exhausting Surface Water Manhole |
| E.S.W.M.H.# | Exhausting Combined Water Manhole |
| R.W.P. | Roadway Water Pipe |
| S.S. | Sewer |
| S.S. | Shut-Stack |
| S.S. | Stack |
| B.I.G. | Back Inlet Gully |
| M.V.I. | Manhole Vent |

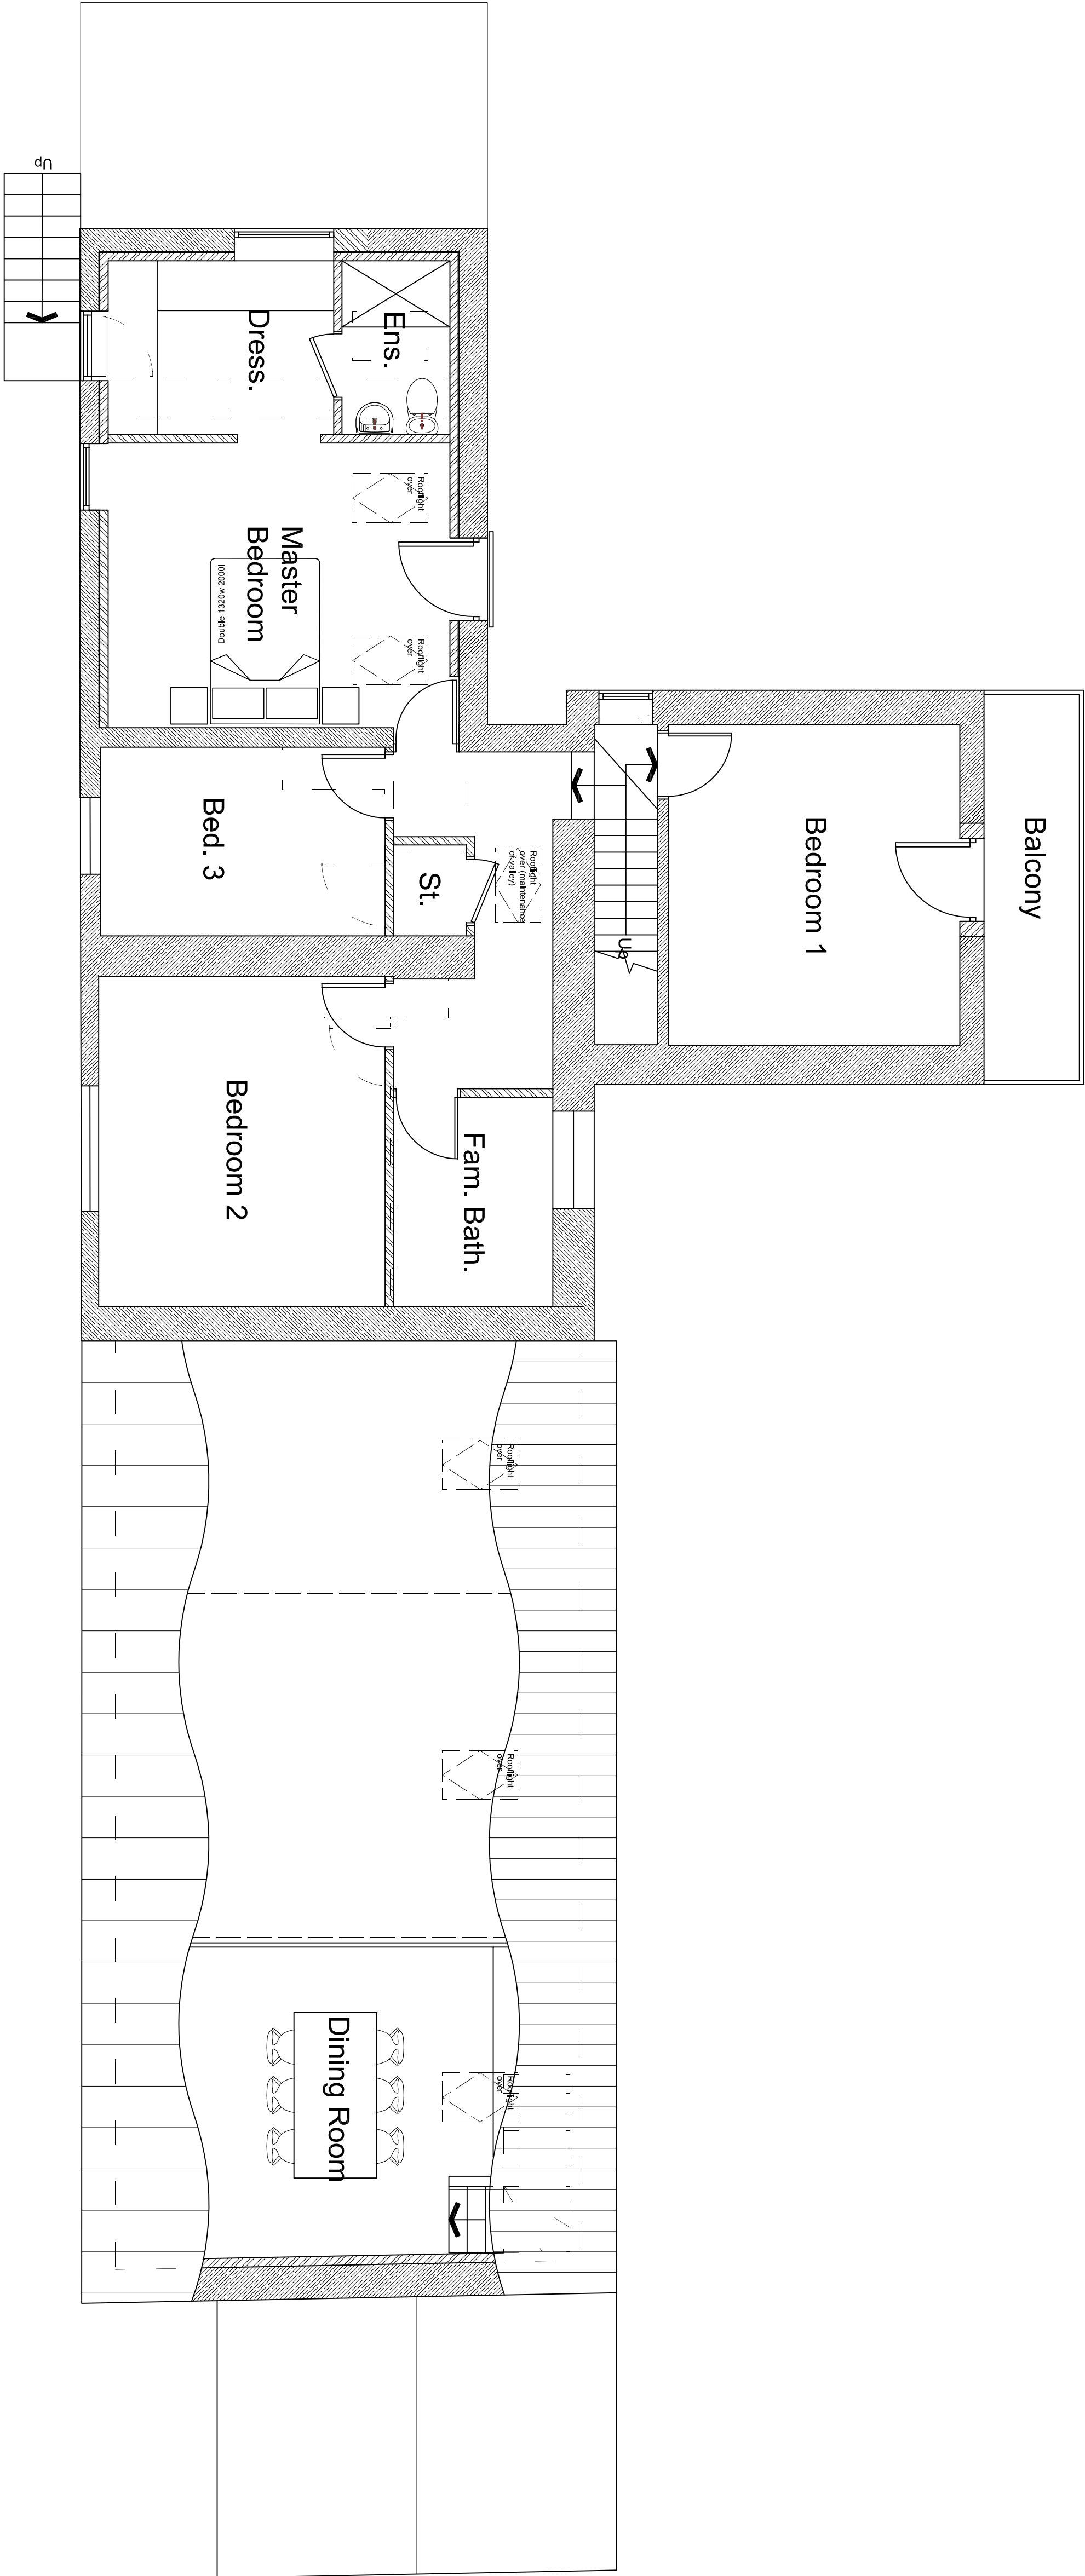

Proposed First Floor Plan

Status		Date	Drawing Title		Project
Planning	Feasibility	2/7/06/25	P388 - 205		Woodhouse Farm Sands Lane, Brown Edge Conversion & Alterations Proposed First Floor Plan
	Tender	1:50			
		Scale	Size	Rev.	
		Blog: Regs	A1	B	
		Contract			
		Construction			



EPOCH
ARCHITECTURE

EPOCH Architecture Ltd
12 Robin Hill,
Biddulph Moor, Staffordshire, ST8 7NN
T: 01782 929536
M: 07709 390128
E: jonathan@epocharchitecture.co.uk
W: www.epocharchitecture.co.uk