




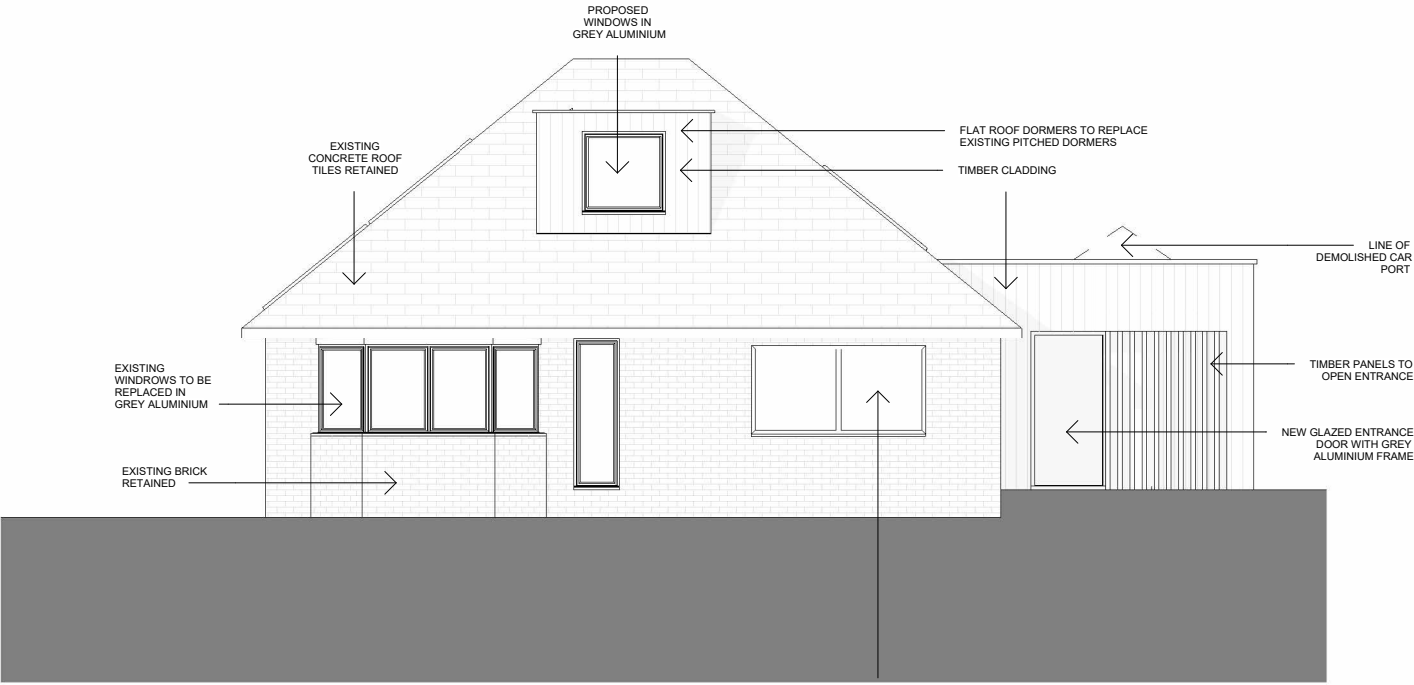


SOUTH EAST ELEVATION

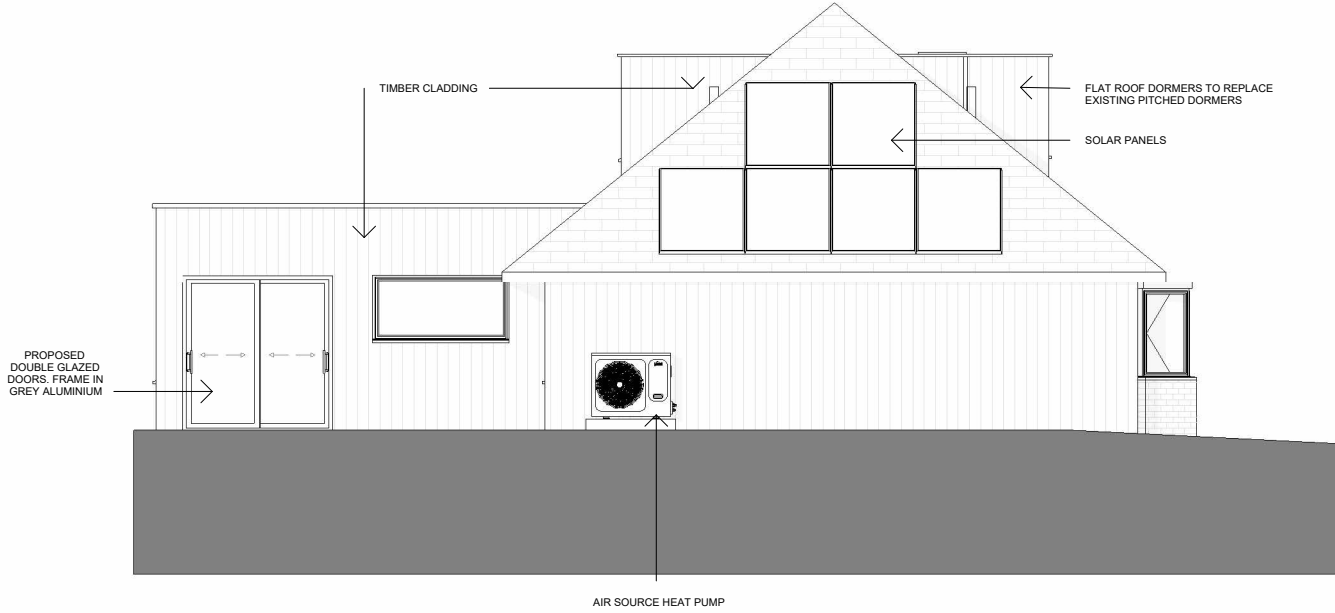

SOUTH WEST ELEVATION

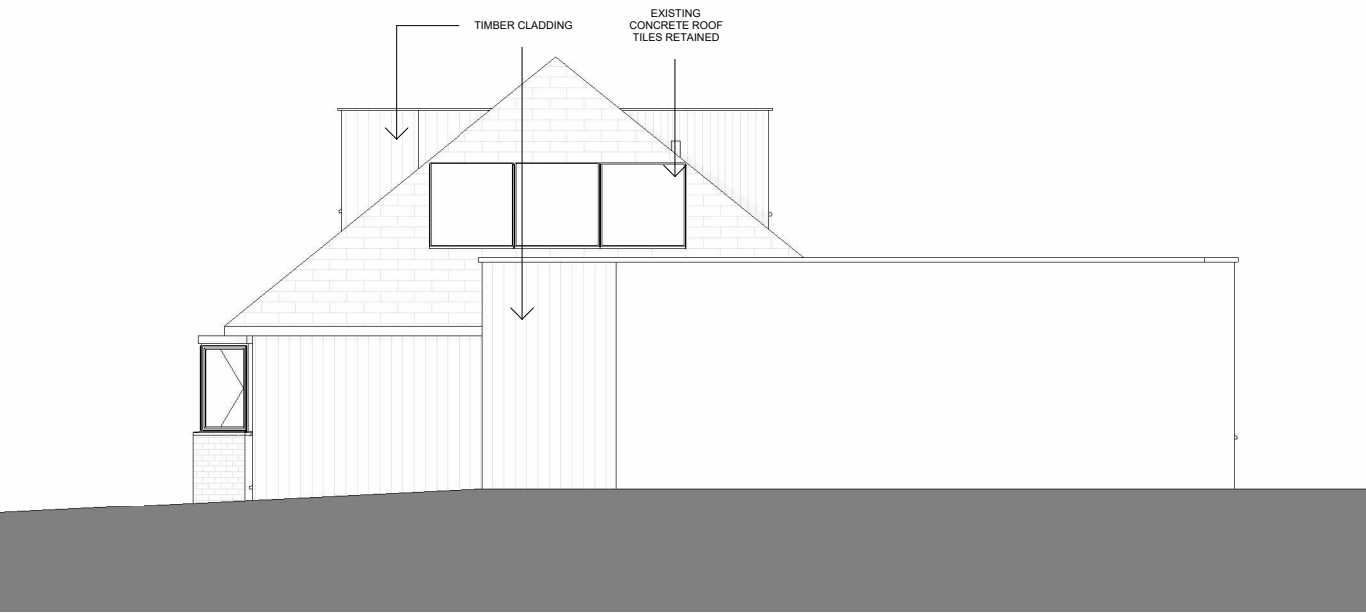

NORTH EAST ELEVATION

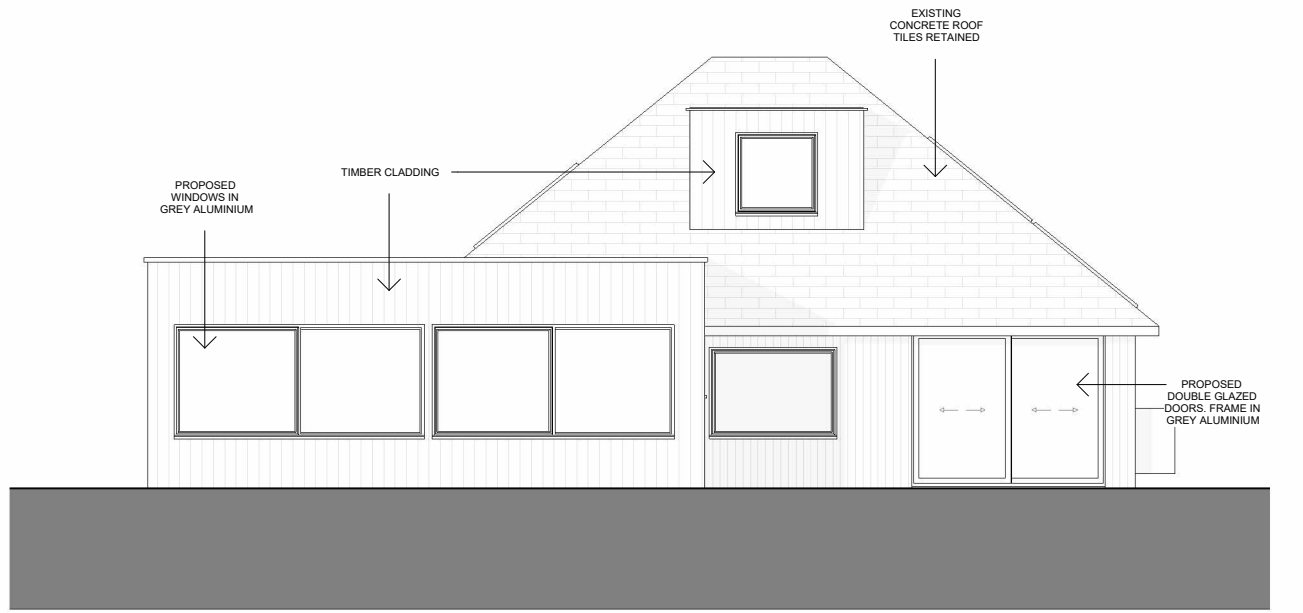

NORTH WEST ELEVATION

Notes: All discrepancies on this drawing are to be reported to the Architect. This drawing and design is copyright of ARKHI Architects Ltd and must not be copied or reproduced without prior consent. This drawing must not be modified. This drawing must only be used for the purpose it was issue for.	1012345 SCALE 1: 100 m	<table><tr><th>Revision Number</th><th>Revision Description</th><th>Revision Date</th></tr><tr><td></td><td></td><td></td></tr><tr><td></td><td></td><td></td></tr><tr><td></td><td></td><td></td></tr><tr><td></td><td></td><td></td></tr><tr><td></td><td></td><td></td></tr><tr><td></td><td></td><td></td></tr><tr><td></td><td></td><td></td></tr></table>	Revision Number	Revision Description	Revision Date																						ARKHI ZERO The Planet's favourite Architects Four Winds Hillswood Avenue, Leek, ST13 8EG P Hamilton & T Cartlidge	Drawing Title PROPOSED ELEVATIONS <table><tr><td>Job Number 250201</td><td>Date (Year/Month) May 2025</td><td>Scale @ A3 1 : 100</td></tr></table> Project Status Stag 3 - Planning	Job Number 250201	Date (Year/Month) May 2025	Scale @ A3 1 : 100	<table><tr><th>Drawing Number</th><th>Revision</th></tr><tr><td>AR-P-200-XX-001</td><td></td></tr><tr><td>Contractor</td><td></td></tr></table>	Drawing Number	Revision	AR-P-200-XX-001		Contractor	
		Revision Number	Revision Description	Revision Date																																		
Job Number 250201	Date (Year/Month) May 2025	Scale @ A3 1 : 100																																				
Drawing Number	Revision																																					
AR-P-200-XX-001																																						
Contractor																																						