





FRONT ELEVATION

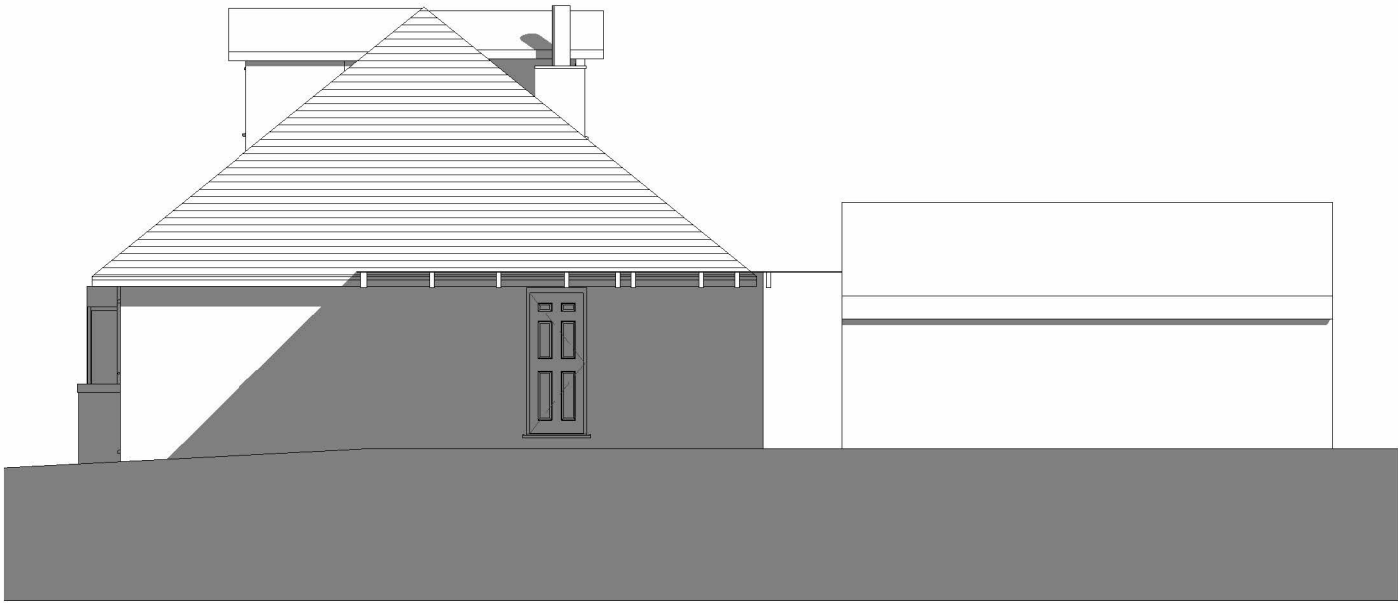

SIDE ELEVATION

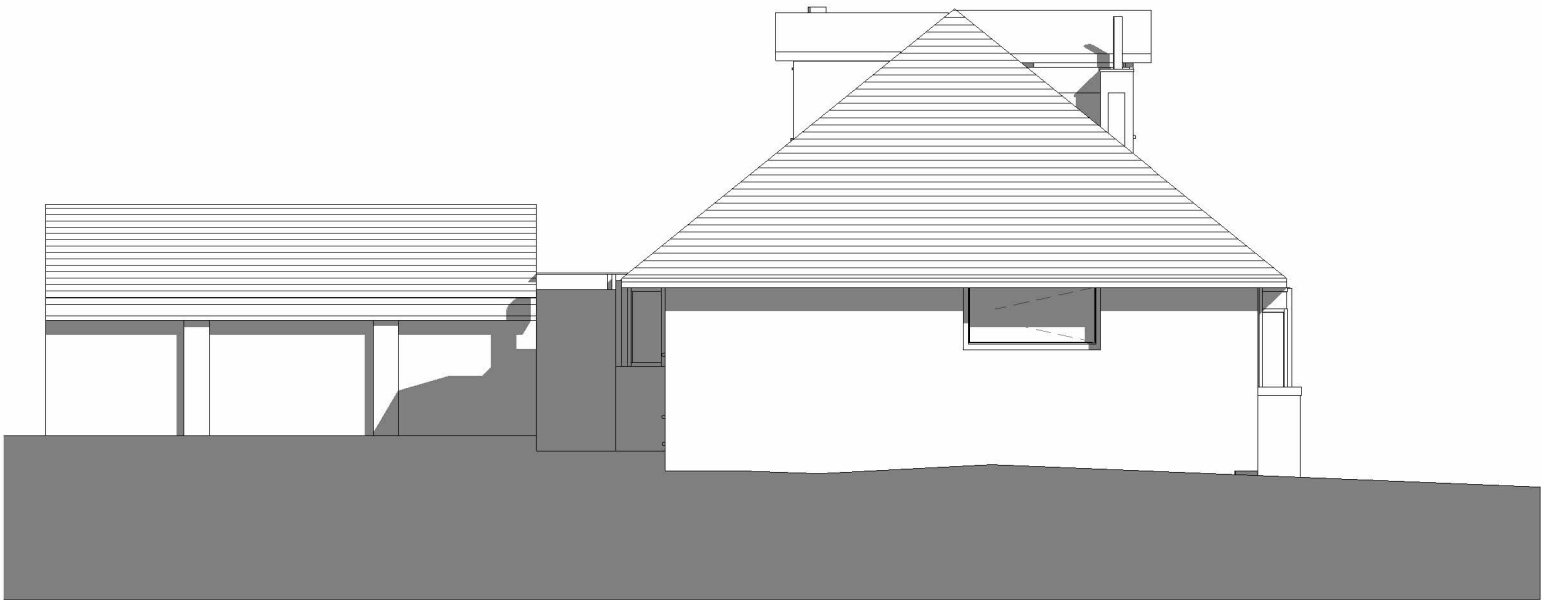


SIDE ELEVATION



REAR ELEVATION

Notes:
All discrepancies on this drawing are to be reported to the Architect. This drawing and design is copyright of ARKHI Architects Ltd and must not be copied or reproduced without prior consent. This drawing must not be modified. This drawing must only be used for the purpose it was issued for.

 

Revision Number	Revision Description	Revision Date

arkhi Chartered Architects

Four Winds
Hillswood Avenue, Leek

P Hamilton & T Cartlidge

Drawing Title
EXISTING ELEVATIONS

Job Number 250201	Date (Year/Month) May 2025	Scale @ A3 1 : 100
----------------------	-------------------------------	-----------------------

Project Status
Stage 3 - Planning

Drawing Number
AR-E-200-XX-001

Contractor

Revision