



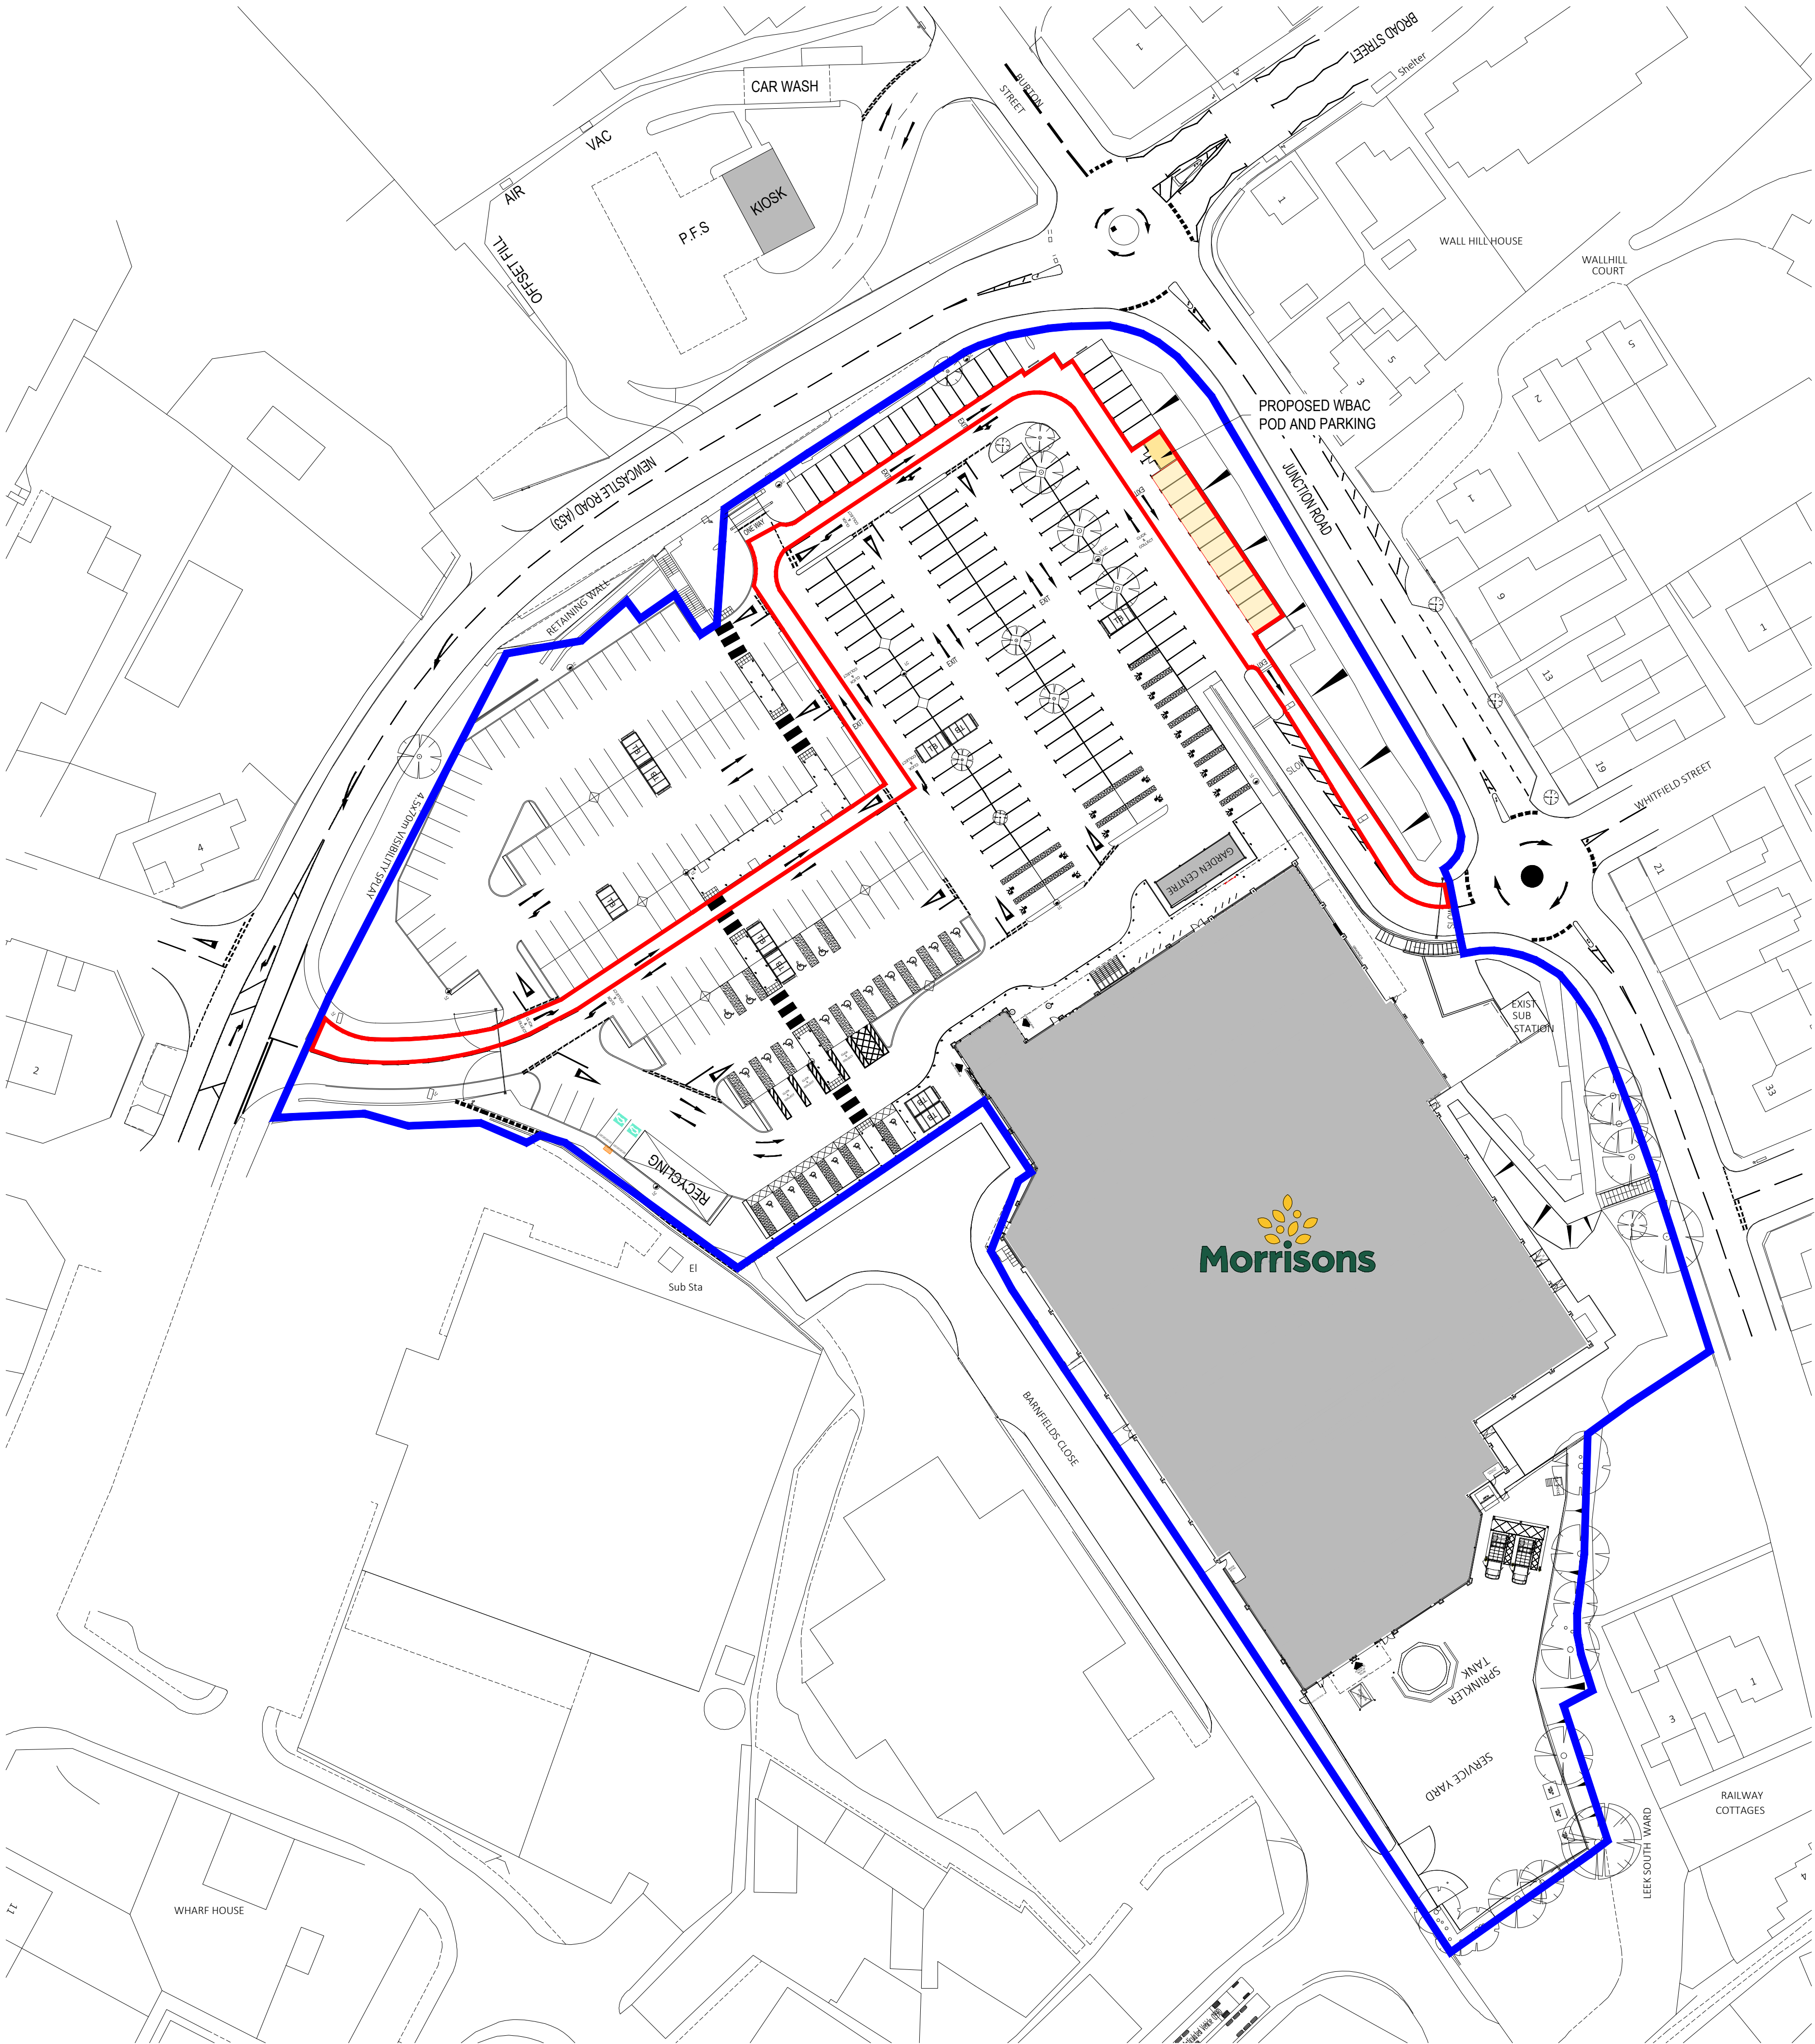

© Whittam Cox Architects - Disclaimer:

This drawing is copyright of WCEC Group Ltd trading as Whittam Cox Architects, and shall not be reproduced nor used for any other purpose without the written permission of the Architects. This drawing must be read in conjunction with all other related drawings and documentation. It is the contractors responsibility to ensure full compliance with the Building Regulations. Use figured dimensions only. It is the contractors responsibility to check and verify all dimensions on site. Any discrepancies to be reported immediately. Materials not in conformity with relevant British or European Standards/Codes of practice or materials known to be deleterious to health & safety must not be used or specified on this project.

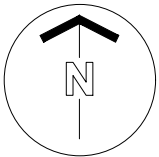

APPLICATION BOUNDARY
0.256 acres / 0.103 hectares
INDICATIVE APPLICANT OWNERSHIP BOUNDARY

SCHEDULE OF INFORMATION:

ADDITIONAL ACCOMMODATION:	
POD	165.3 SqFt / 15.4 SqM
TOTAL	165.3 SqFt / 15.4 SqM

CAR PARK:
Approximate parking schedule

EXISTING:	
STANDARD SPACES	= 269
PARENT & TODDLER SPACES	= 16
DISABLED SPACES	= 20
CLICK AND COLLECT SPACES	= 04
EV CHARGING	= 02
TOTAL SPACES	= 311

PROPOSED:	
STANDARD SPACES	= 267
PARENT & TODDLER SPACES	= 16
DISABLED SPACES	= 20
CLICK AND COLLECT SPACES	= 04
EV CHARGING	= 02
TOTAL SPACES	= 309

TOTAL SPACES GAIN/LOSS = - 2

A	14/07/25	Title block updated omitting do not scale note.	MS/SW
No.	Date	Description	Drawn/Checked by
CLIENT			



PROJECT
NEWCASTLE ROAD
LEEK (251)

TITLE
PROPOSED SITE PLAN

DRAWING STATUS

PLANNING

DRAWN MS CHECKED SW

SCALE 1:500 @ A1

DATE JUNE 2025

Whittam Cox ARCHITECTS
Chesterfield / 01246 260261
London / 020 3388 0019
Leeds / 0113 468 2450
whittamcox.com

JOB NO.	DRAWING NO.	REV
170258	251_PL_02	A

0m 5 10 15 20 25 30 35 40 45 50
1:500