



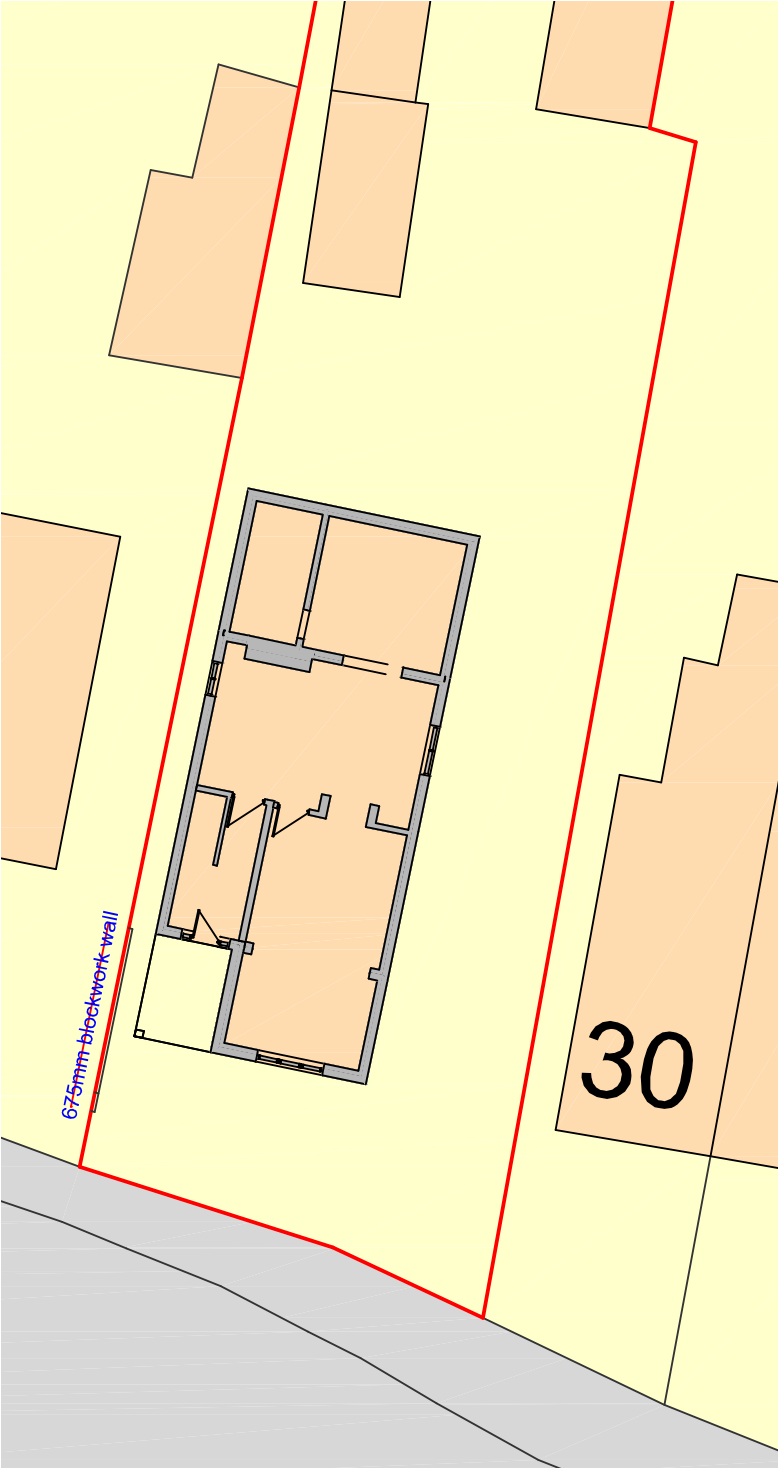

Site Plan as Existing
Metres



SCALE 1:200

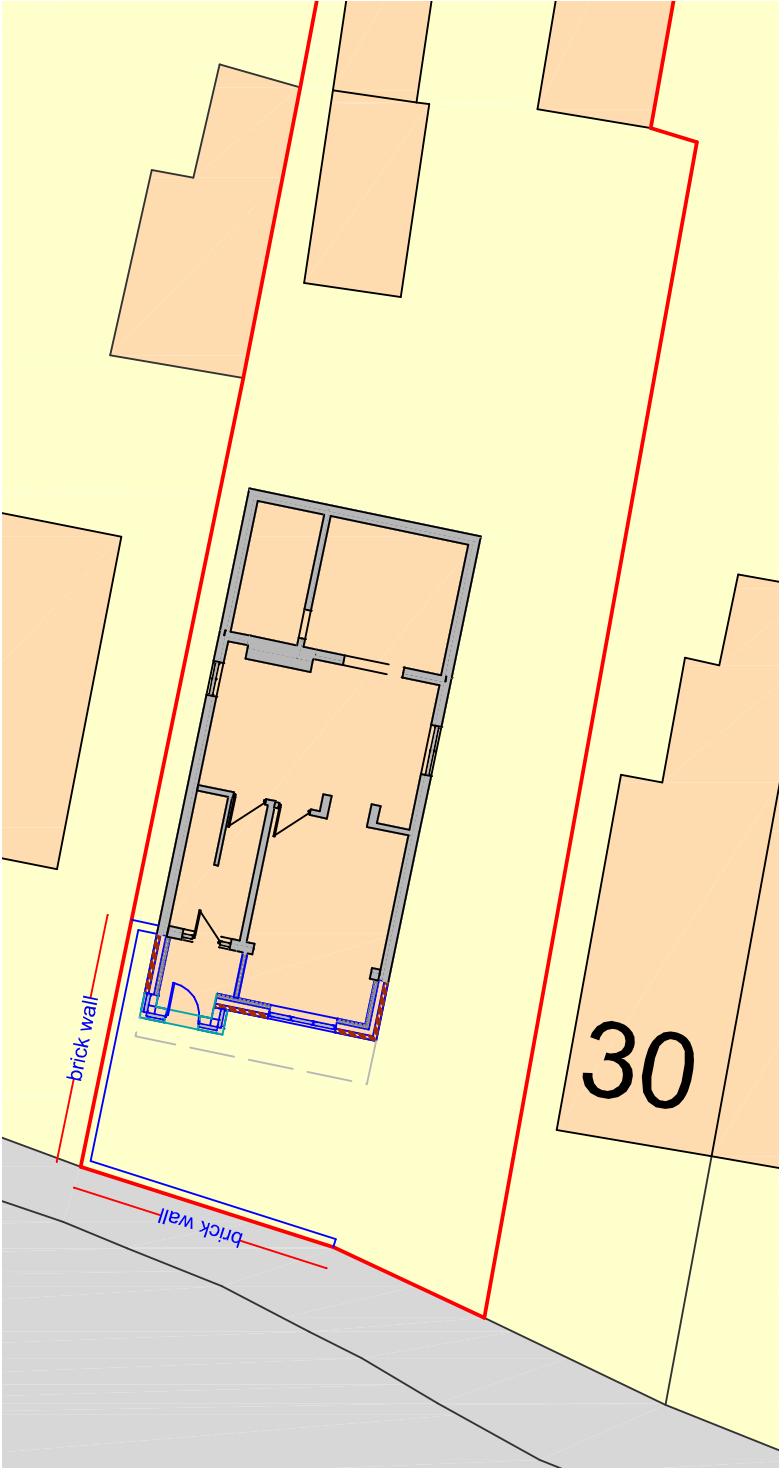

Site Plan as Proposed
Metres



SCALE 1:200




Ordnance Survey, (c) Crown Copyright 2025. All rights reserved. Licence number 100022432

Site Location Plan

Metres



SCALE 1:1250

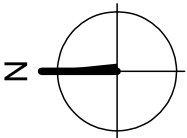

DBD Architectural Consultancy Ltd ©2025

1. Copyright is vested with DBD Architectural Consultancy Ltd.
2. All dimensions to be checked on site before proceeding.
3. Contractor to check/adjust dimensions of new work to suit existing conditions. Do not assume existing structure or details are plumb, square or level.
4. Contractor must notify the architect of any discrepancies before proceeding.
5. All drawings to be read in conjunction with all other consultants drawings and specs.

Rev	Date	Description
B	17.07.24	Details added
A	10.06.24	Road Name added



Virginia Cowles
32 Churnet Valley Road
Kingsley Holt
ST10 2BQ

Single Storey Front Extension

Site Plans

Sheet: Planning
Size: A3
Scale: 1:200

Date: 20.05.25
Job No: 2532

Drawing Number: PL 01B