



Copyright of this drawing is vested in the Architect and it must not be copied or reproduced without consent. All dimensions are given in millimetres unless otherwise stated. The Architect is not responsible for the accuracy of any information or data provided by others. THE ARCHITECT'S LIABILITY IS LIMITED TO THE DESIGN AND CONSTRUCTION OF THE BUILDING AND NOT TO ANY OTHER MATTER. 


Rev.	Down	Comments	Date
------	------	----------	------

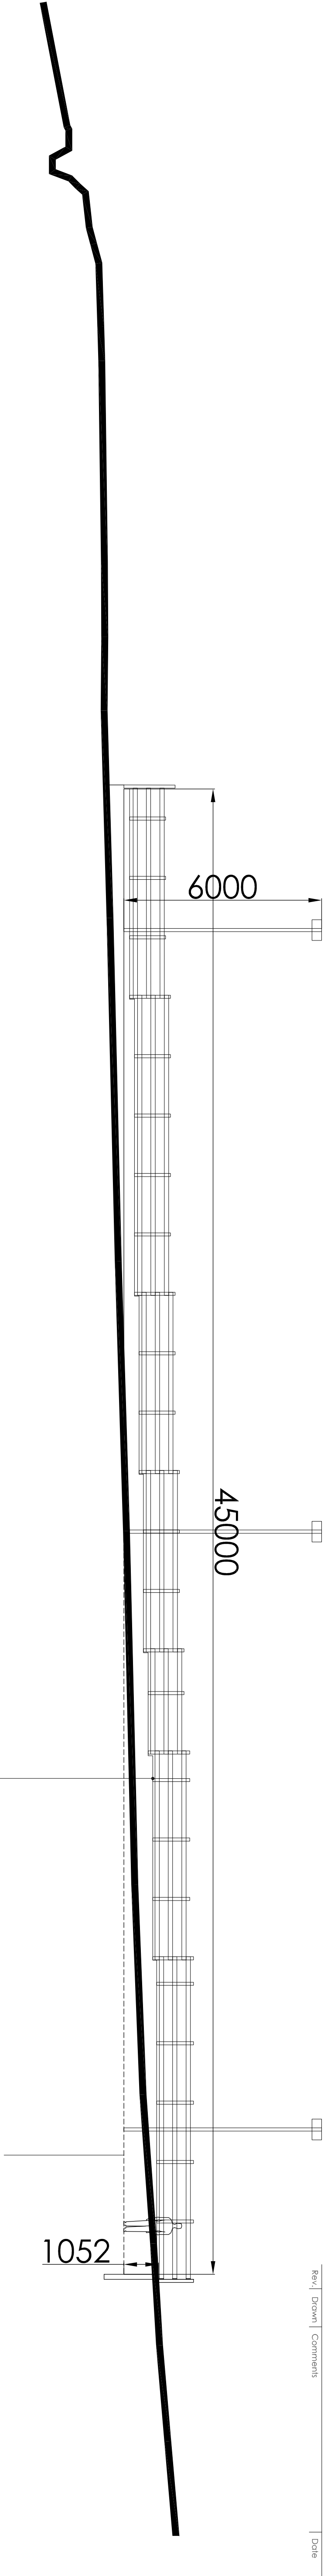


SIDE ELEVATION E.01 Scale 1:100

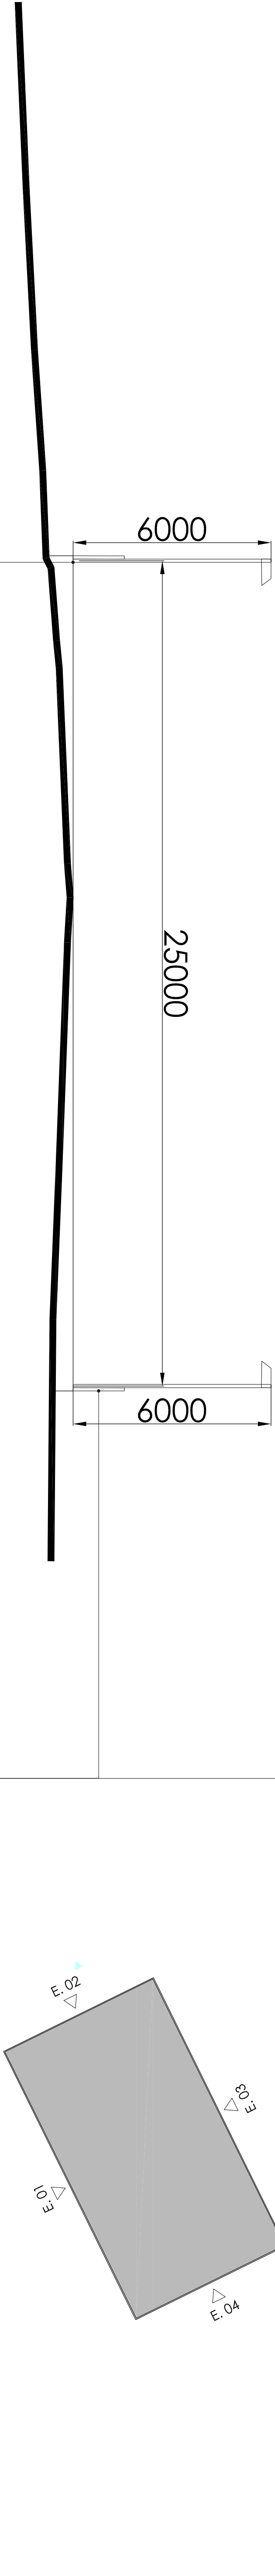


FRONT ELEVATION E.02 Scale 1:100

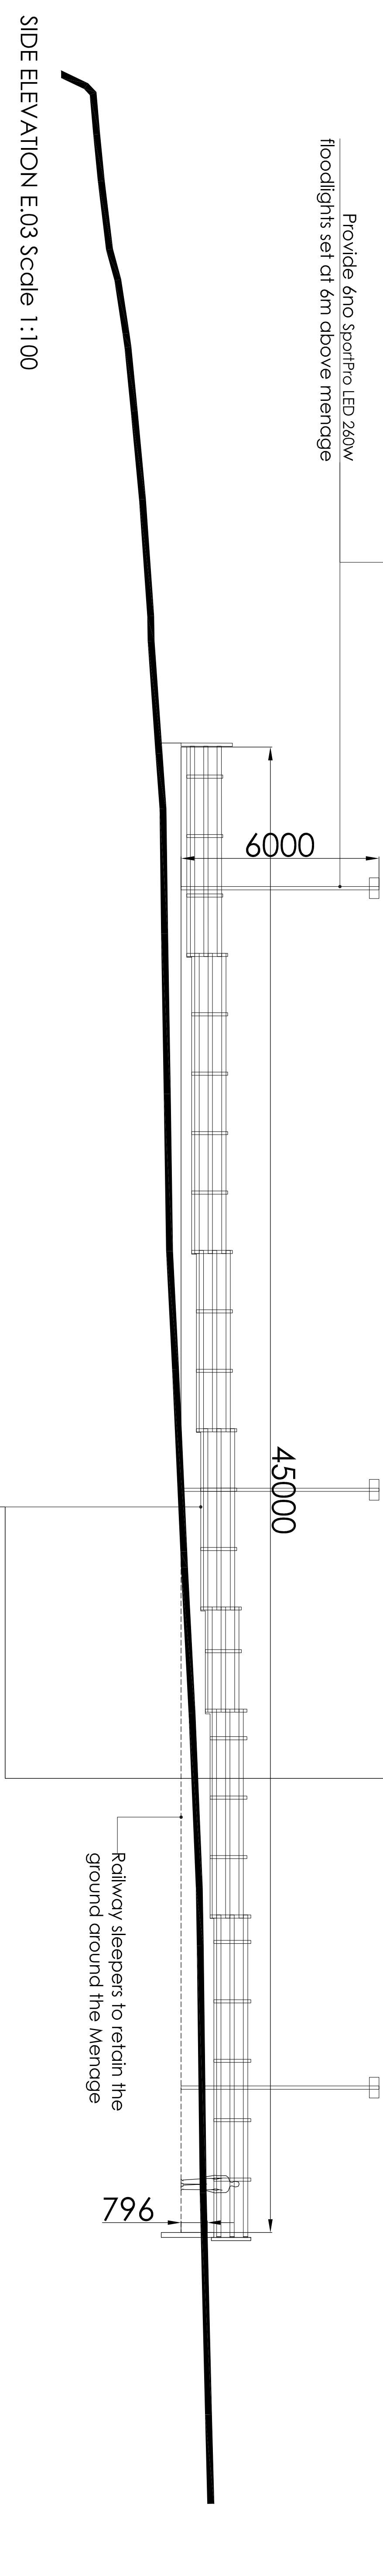

SIDE ELEVATION E.03 Scale 1:100

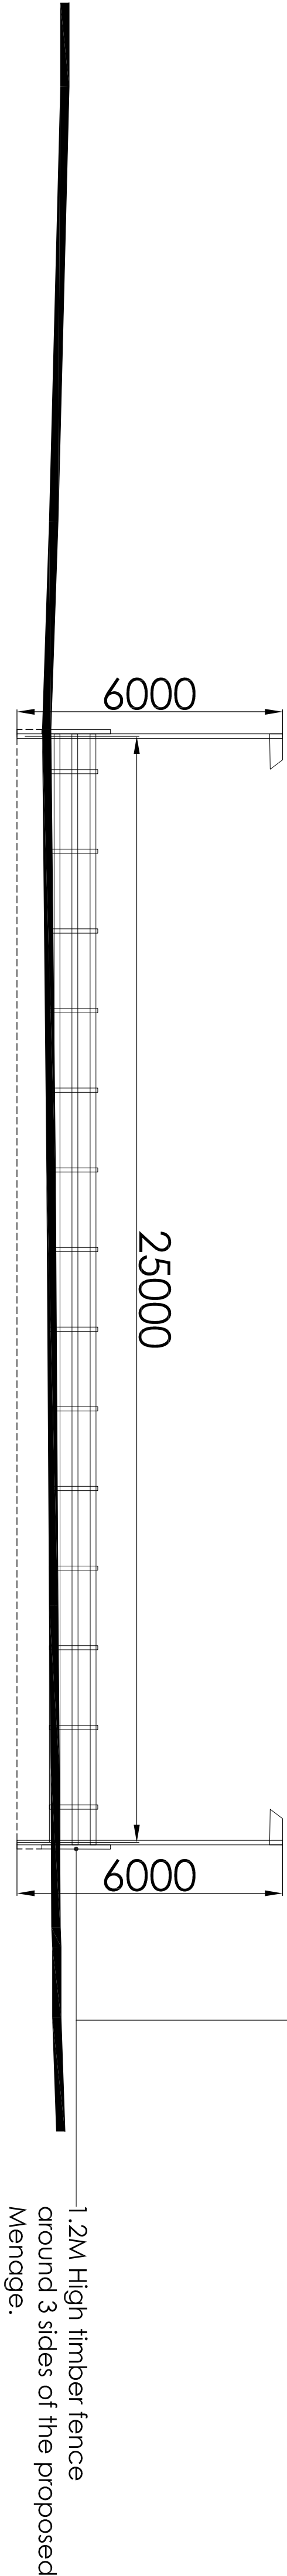

REAR ELEVATION E.04 Scale 1:100

 

Hewitt&Carr Architects
A. Design&Arch House 1 17-19 Leek Road | Cheddale | ST10 1JE
T. 01832 555882
E. enquiries@hccarchitects.co.uk
W. www.hccarchitects.co.uk

Client
Mrs Stevie Jepson

Project
Proposed Menage or Ellins Field Farm
Crowborough, Lark Edge, Staffs ST13 8QW

Title
PROPOSED ELEVATIONS

Date
PLANNING
Date
JULY 2025
Scale @A1 1:100

Project No.
01473 AL(0)04

Rev

File Ref: H\REF