


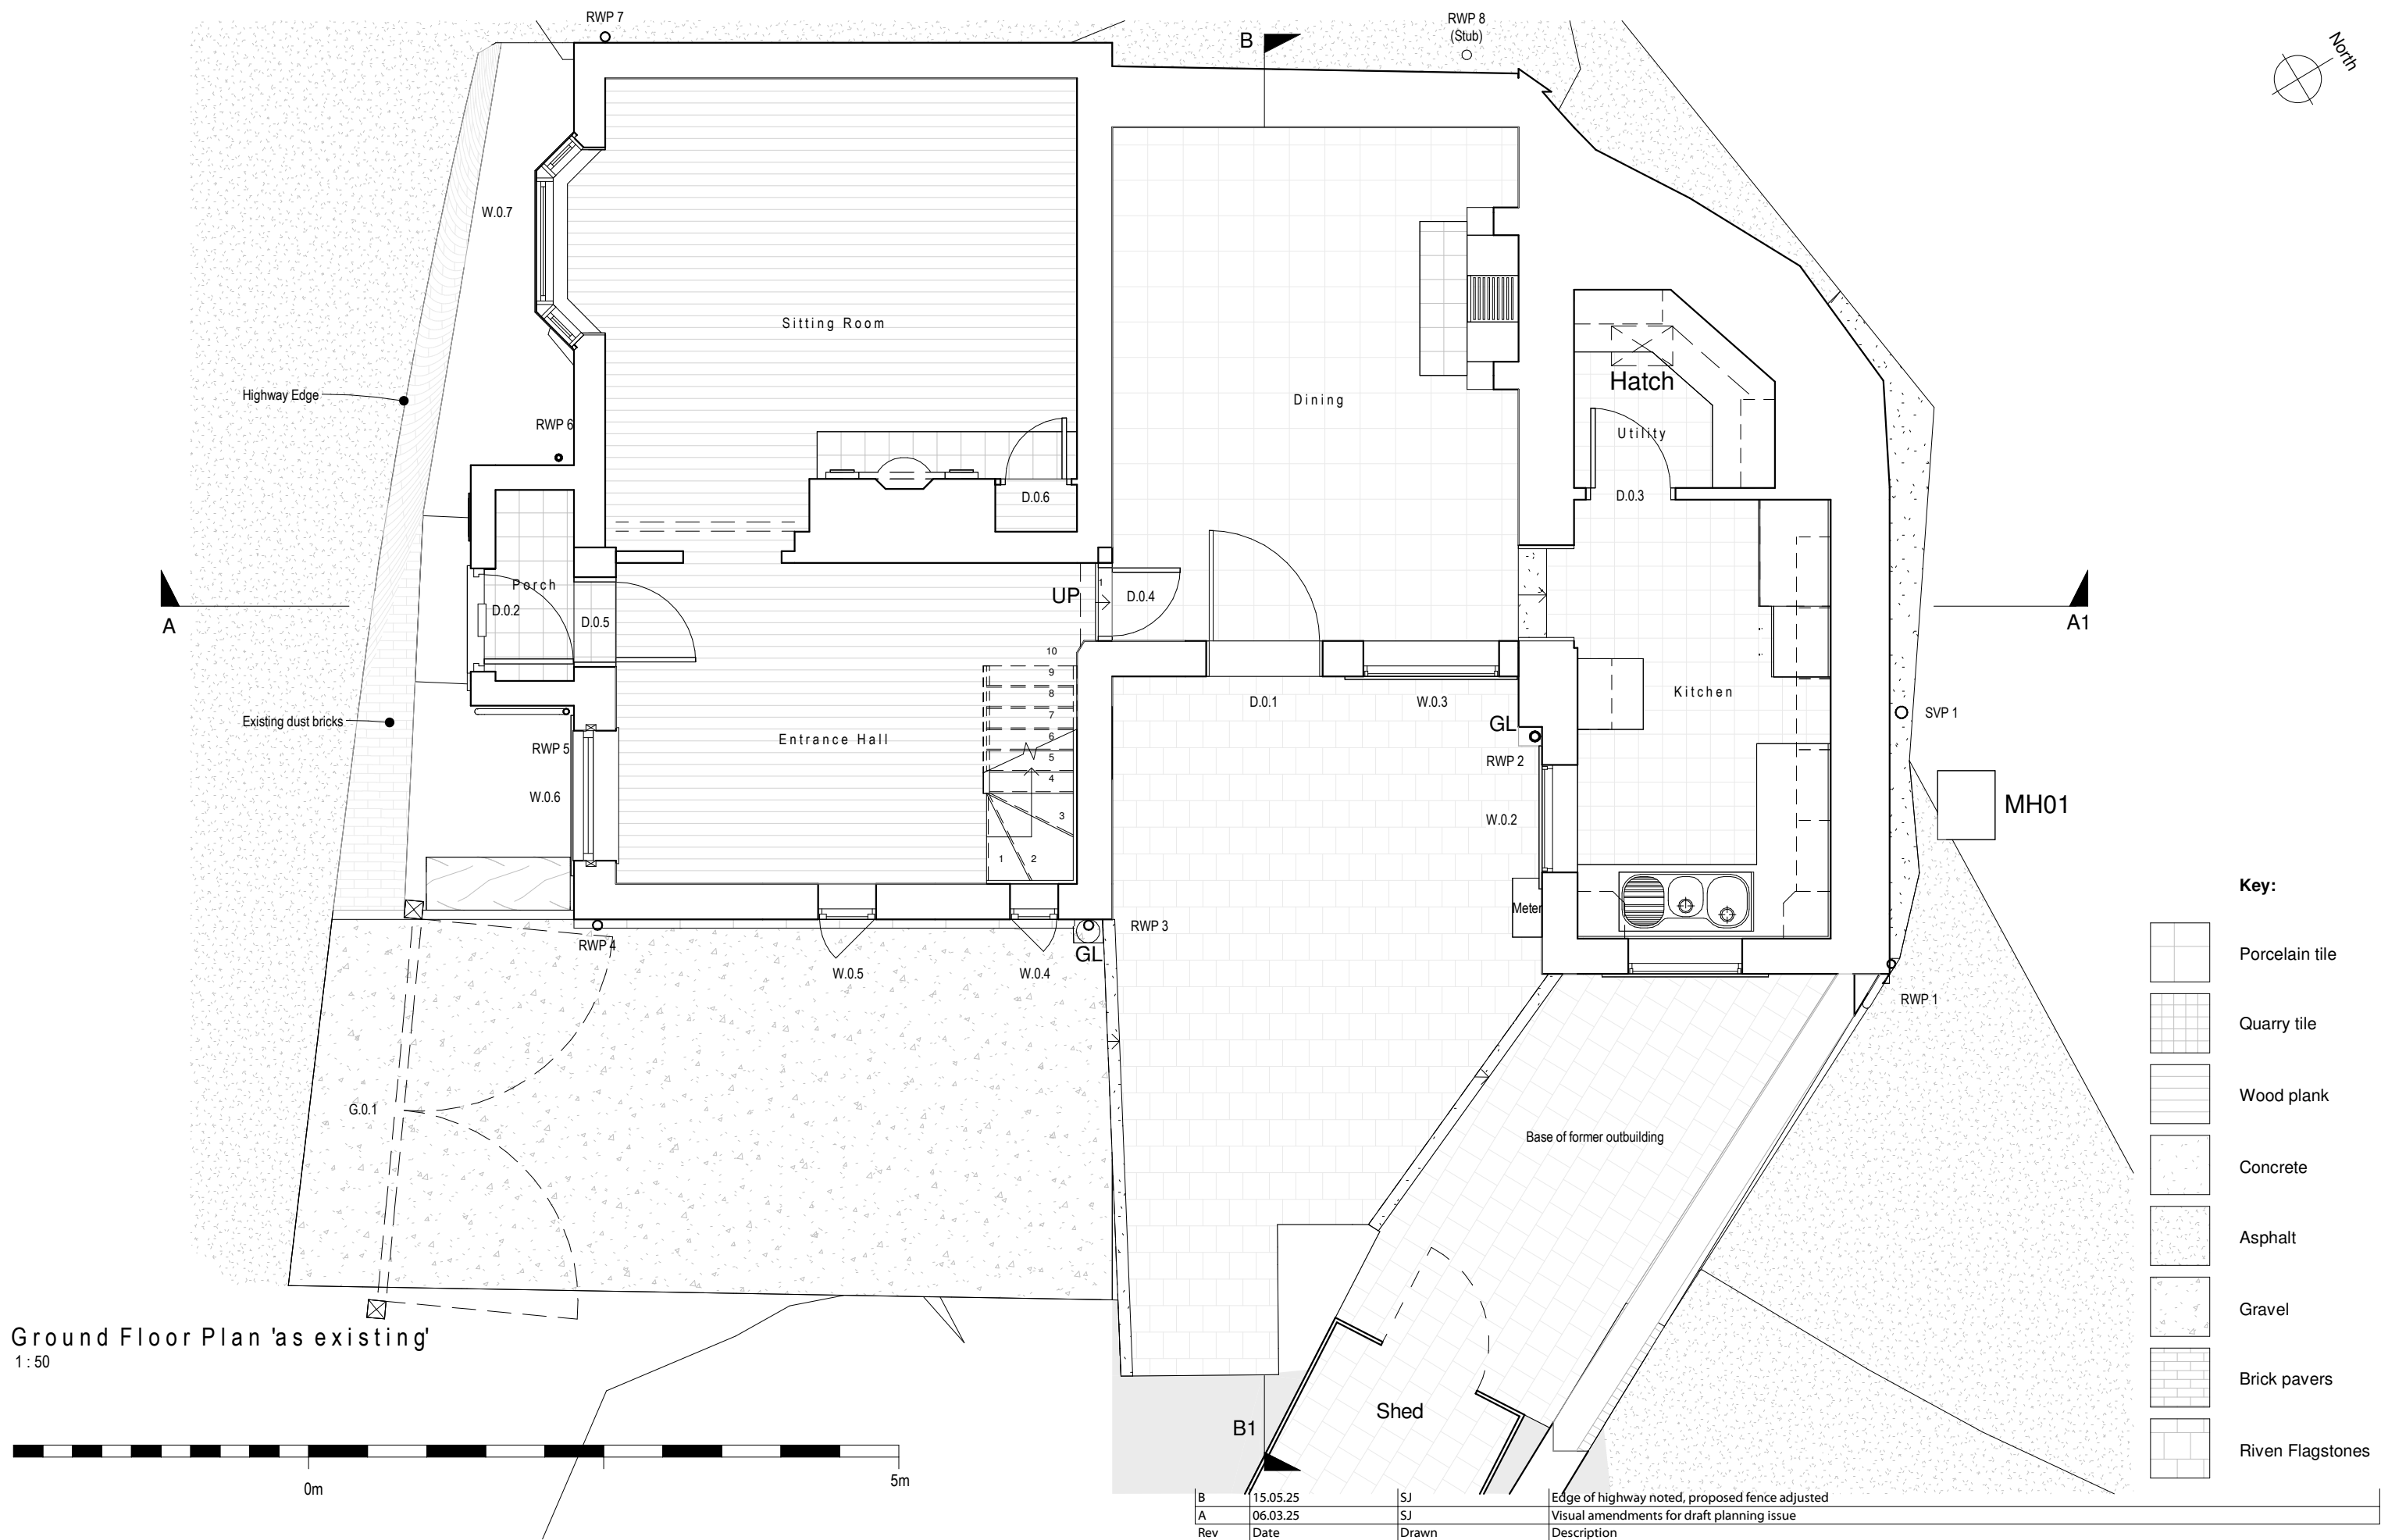

Ground Floor Plan 'as existing'
1 : 50



ctd

architects

Clerk Bank House
Clerk Bank
LEEK
Staffordshire
ST13 5HE

t : 01538 373477
f : 01538 386503

e : info@ctdarchitects.co.uk
w : www.ctdarchitects.co.uk

ctd architects © 2025

- This drawing is copyright.
- All dimensions to be checked on site before proceeding.
- Contractor must notify the architect of any discrepancies before proceeding.
- Contractor to check/adjust dimensions of new work to suit existing conditions. Do not assume existing structure or details are plumb, square or level.
- All drawings to be read in conjunction with all other consultants drawings and specs.

Client

Ms. K. Barker

Project

Extension and internal remodelling
1 Brookfields Road, IPSTONES, ST10 2LY

Title

Ground Floor Plan 'as existing'

Scale	1 : 50	Size	A3	Drawn	SC	Chk'd	KJH	Date	29/07/24
Status	PLANNING ISSUE								
Job No.	2417	Drawing No	AL03	Rev.	B				

B	15.05.25	SJ	Edge of highway noted, proposed fence adjusted
A	06.03.25	SJ	Visual amendments for draft planning issue
Rev	Date	Drawn	Description