


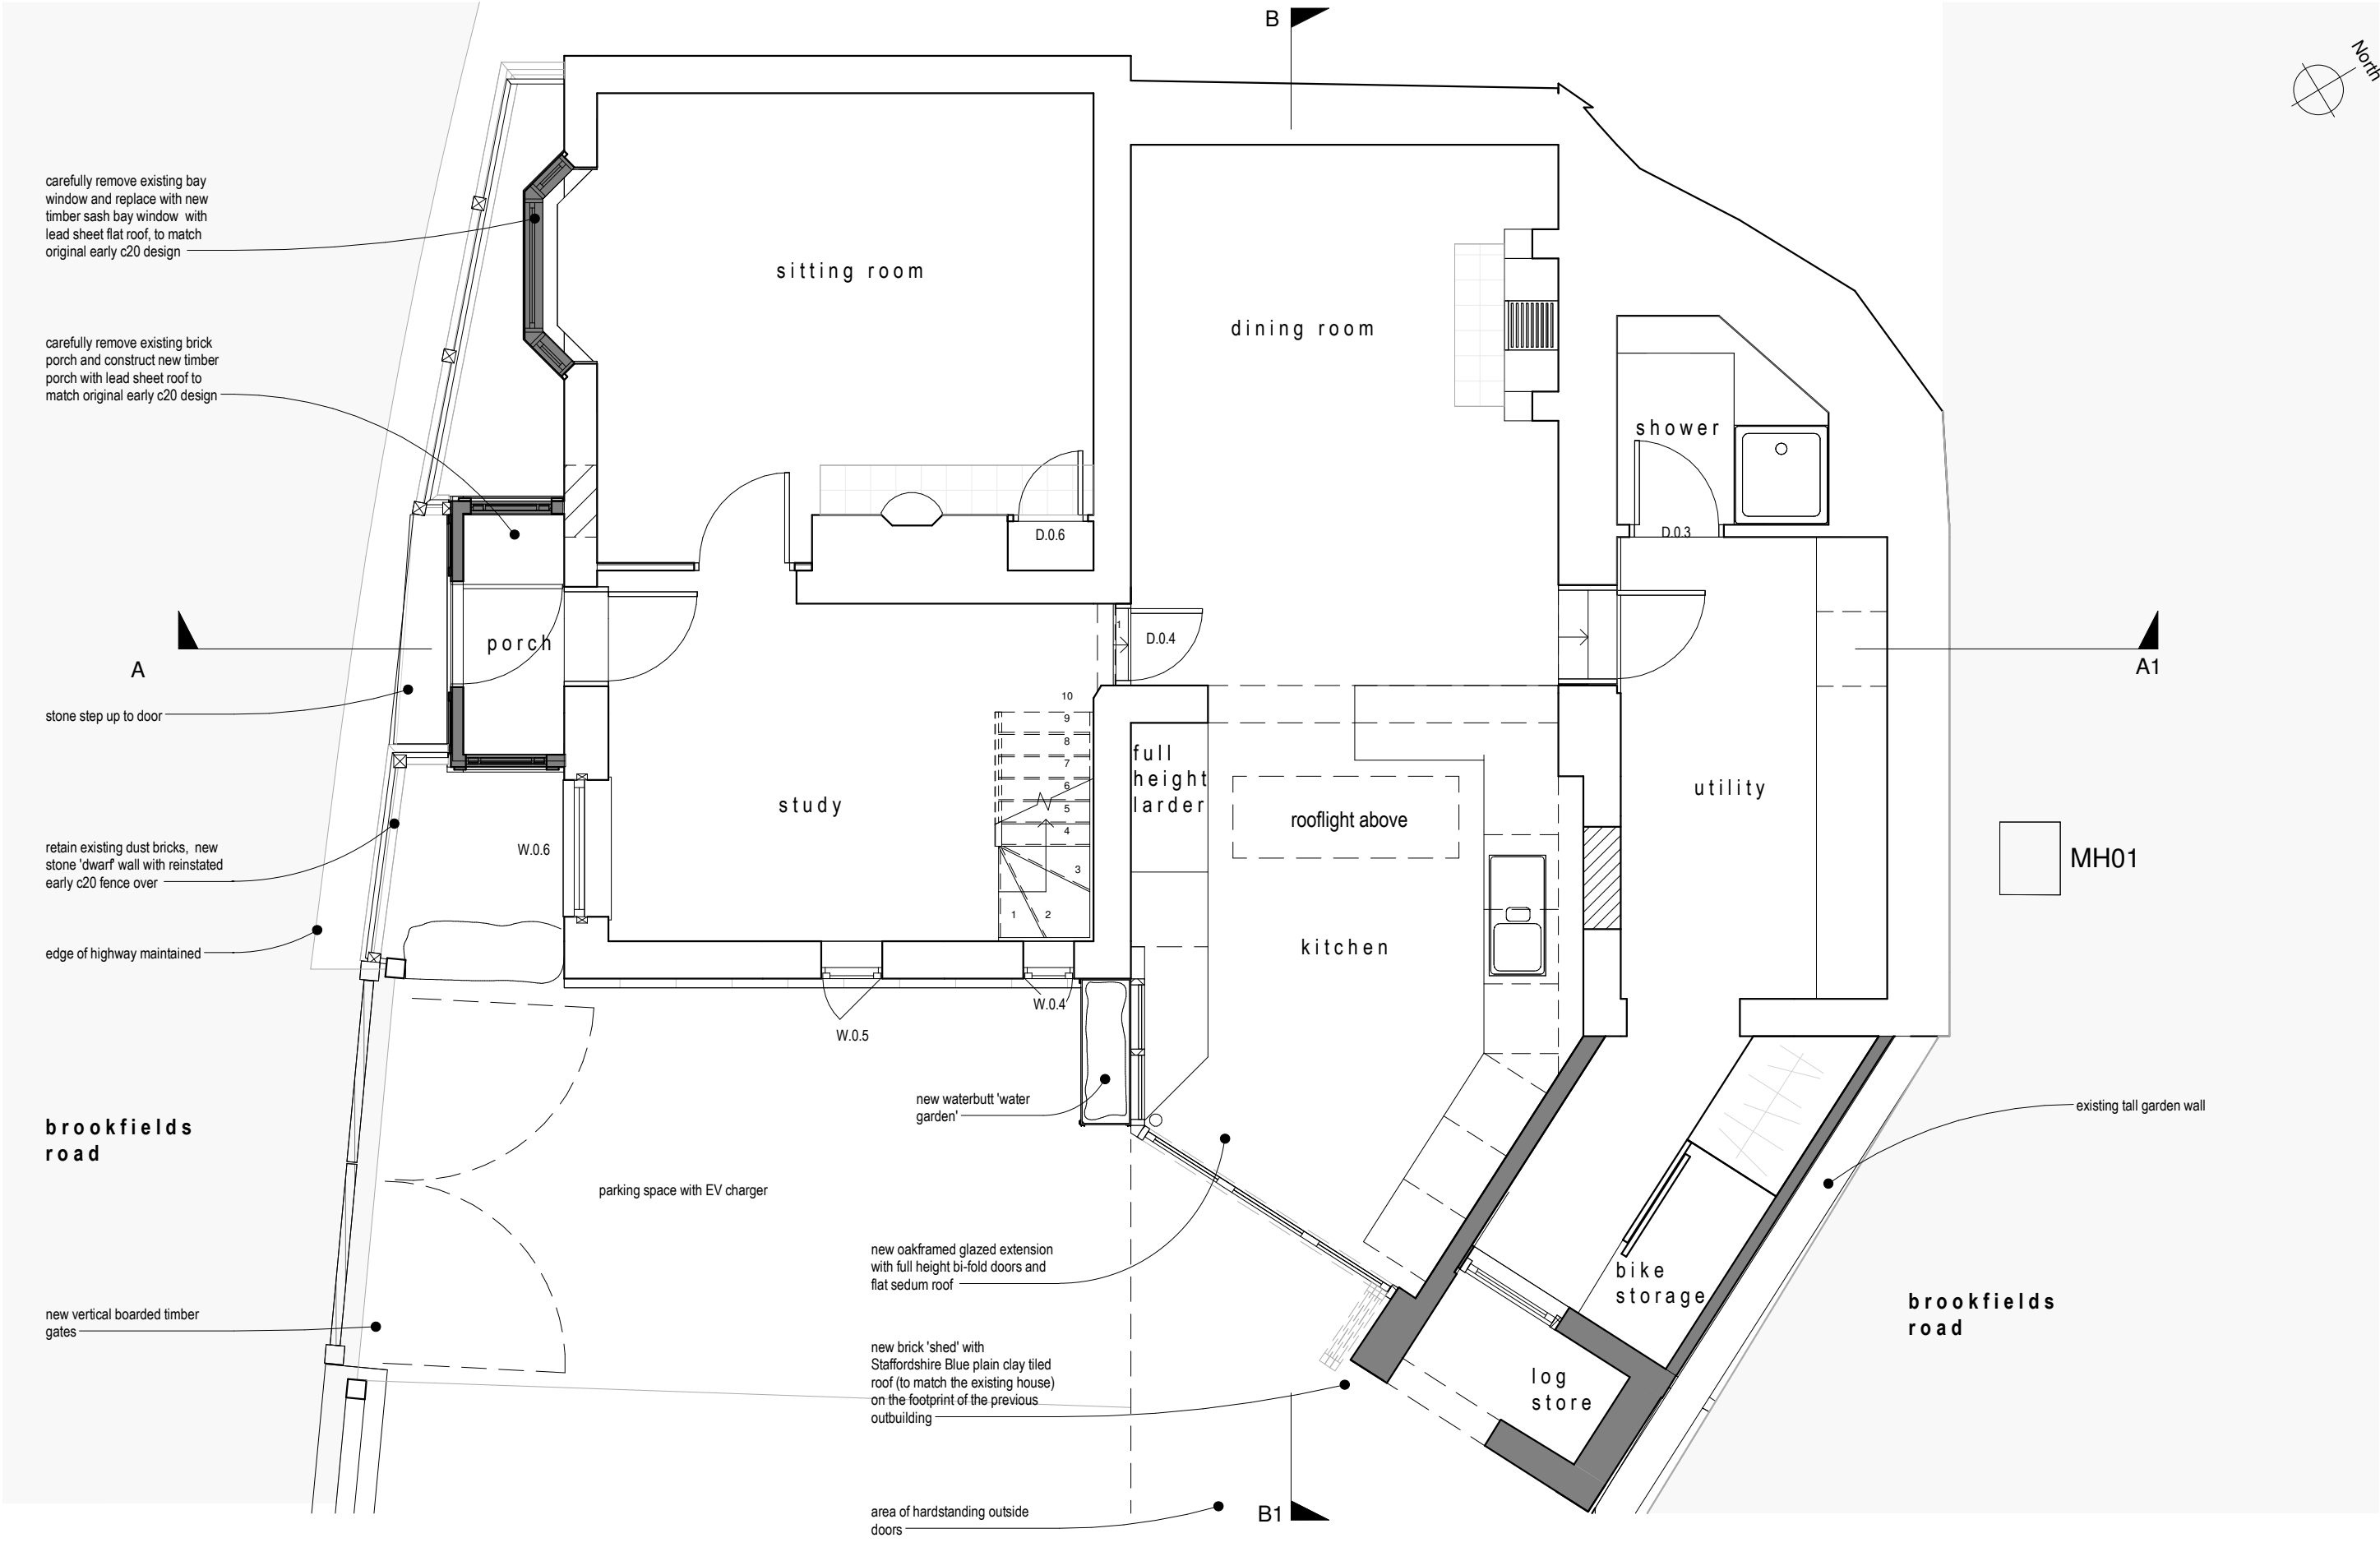

B	01.07.25	KM	Amendment following Conservation Officer comments		
A	26.03.25	SJ	Amendments following Client and Heritage Consultant comments		
Rev	Date	Drawn	Description		

ctd

architects

Clerk Bank House
Clerk Bank
LEEK
Staffordshire
ST13 5HE

t : 01538 373477
f : 01538 386503

e : info@ctdarchitects.co.uk
w : www.ctdarchitects.co.uk

- ctd architects © 2025
- This drawing is copyright.
 - All dimensions to be checked on site before proceeding.
 - Contractor must notify the architect of any discrepancies before proceeding.
 - Contractor to check/adjust dimensions of new work to suit existing conditions. Do not assume existing structure or details are plumb, square or level.
 - All drawings to be read in conjunction with all other consultants drawings and specs.

Client

Ms. K. Barker

Project

Extension and internal remodelling
1 Brookfields Road, IPSTONES, ST10 2LY

Title

Ground Floor Plan 'as proposed'

Scale	1 : 50	Size	A3	Drawn	SJ	Chk'd	KJH	Date	30.10.24
Status	PLANNING ISSUE								
Job No.	2417	Drawing No	AL10	Rev.	B				