



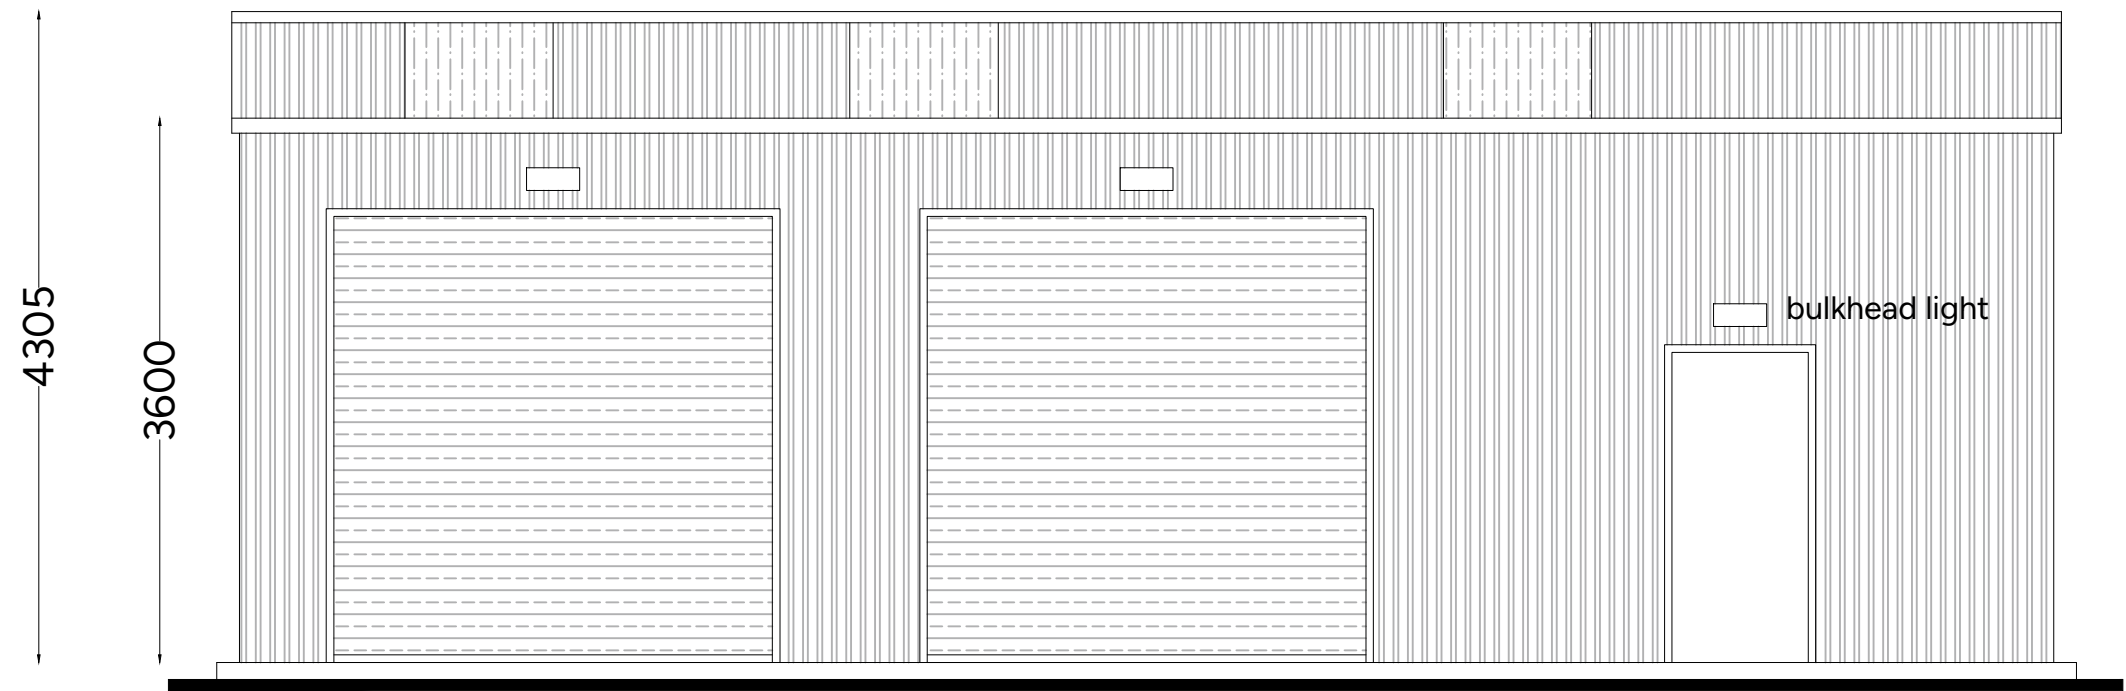


FRONT ELEVATION (SOUTH)




REAR ELEVATION (NORTH)

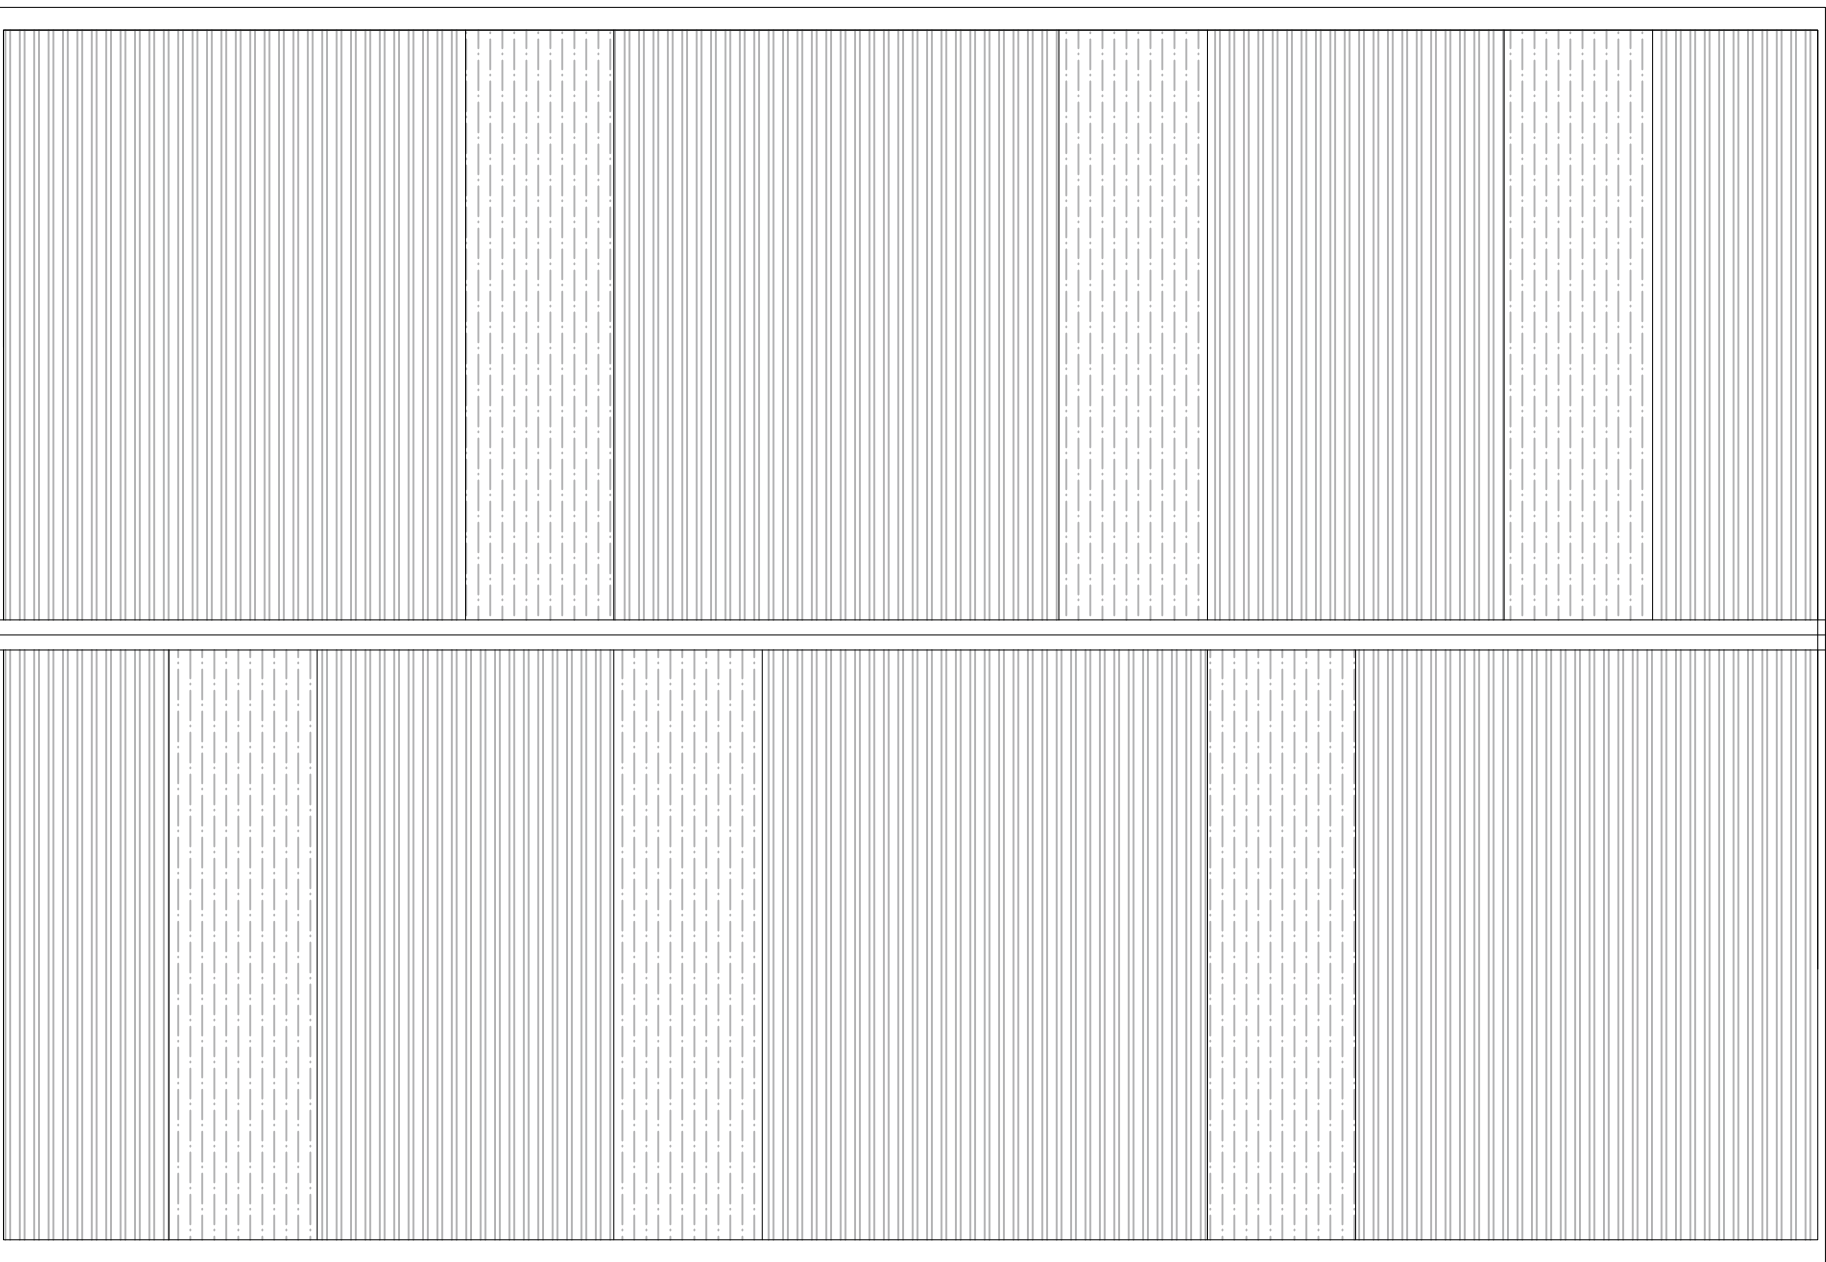

ROOF PLAN

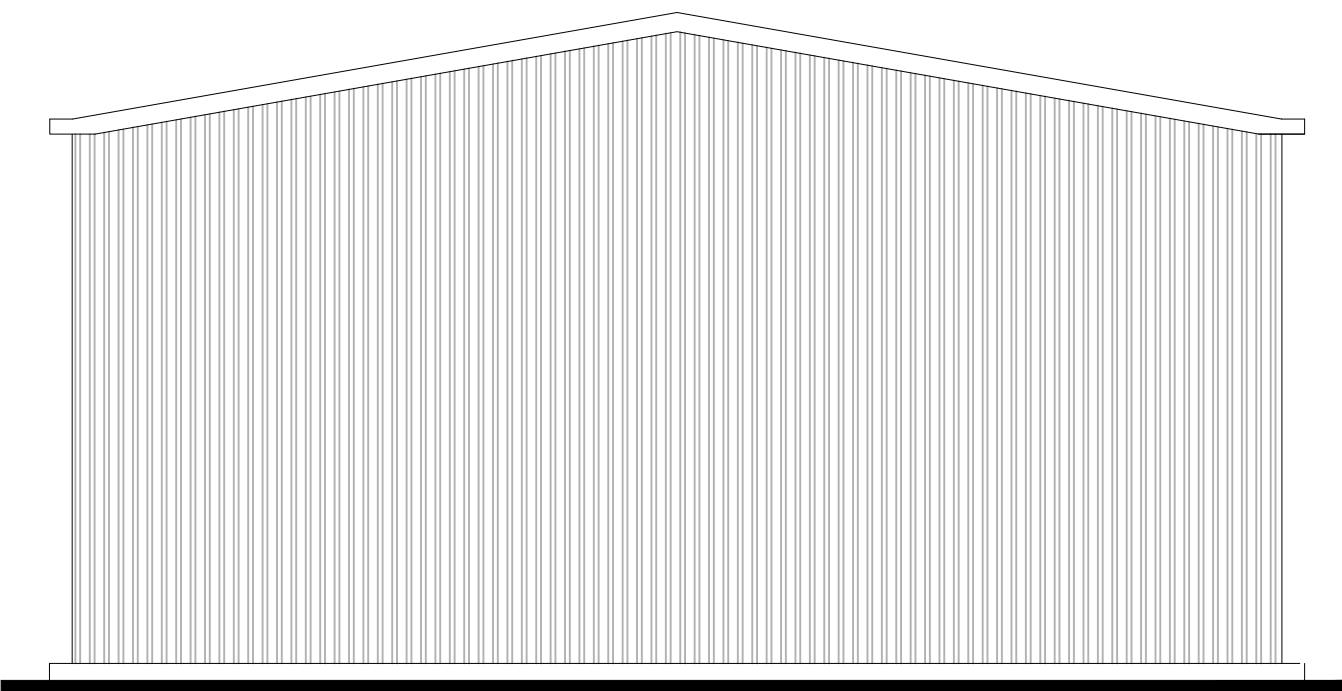


SIDE ELEVATION (WEST)

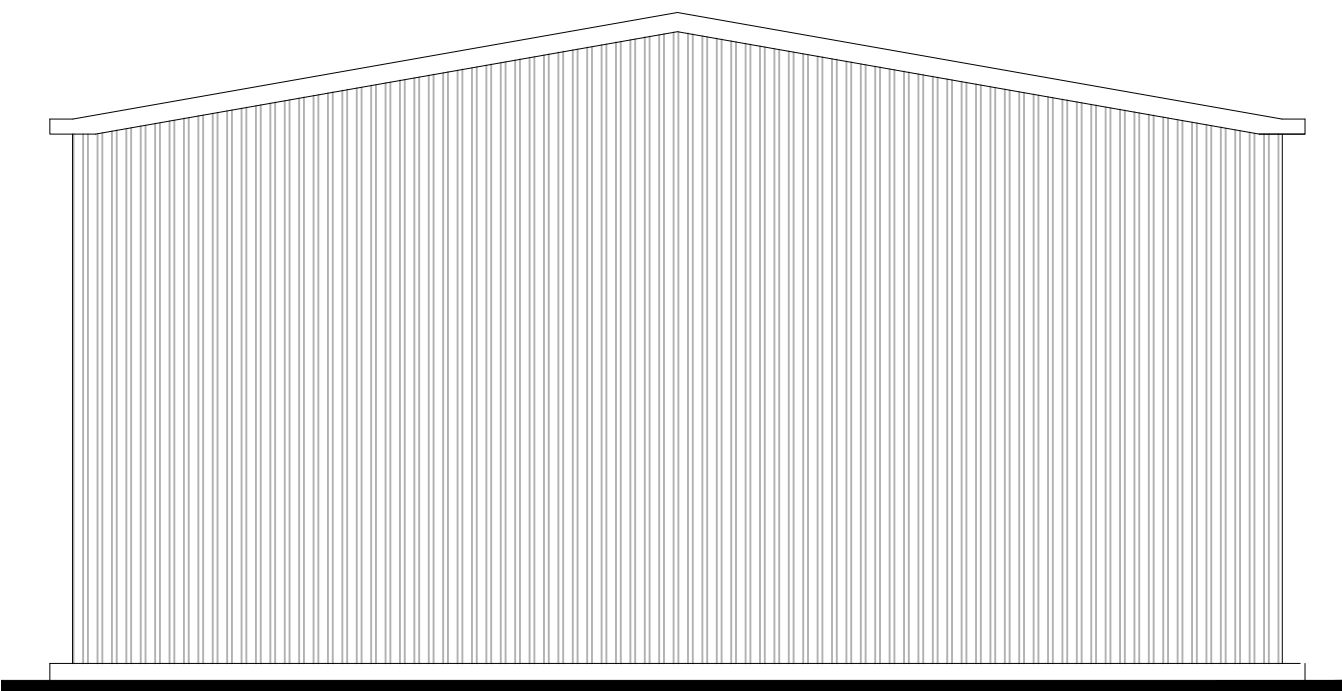

SIDE ELEVATION (EAST)

- Juniper green powder coated steel roof & wall sheeting with doors, frames and rainwater goods to match, RAL - 160 50 20 (or similar)
- Translucent roof sheeting for rooflights as shown.
- Gutters front & back to take rainwater directly into reservoir.
- Overdoor lighting to be shielded floodlights, switched, above shutter doors, and PIR above pedestrian door.

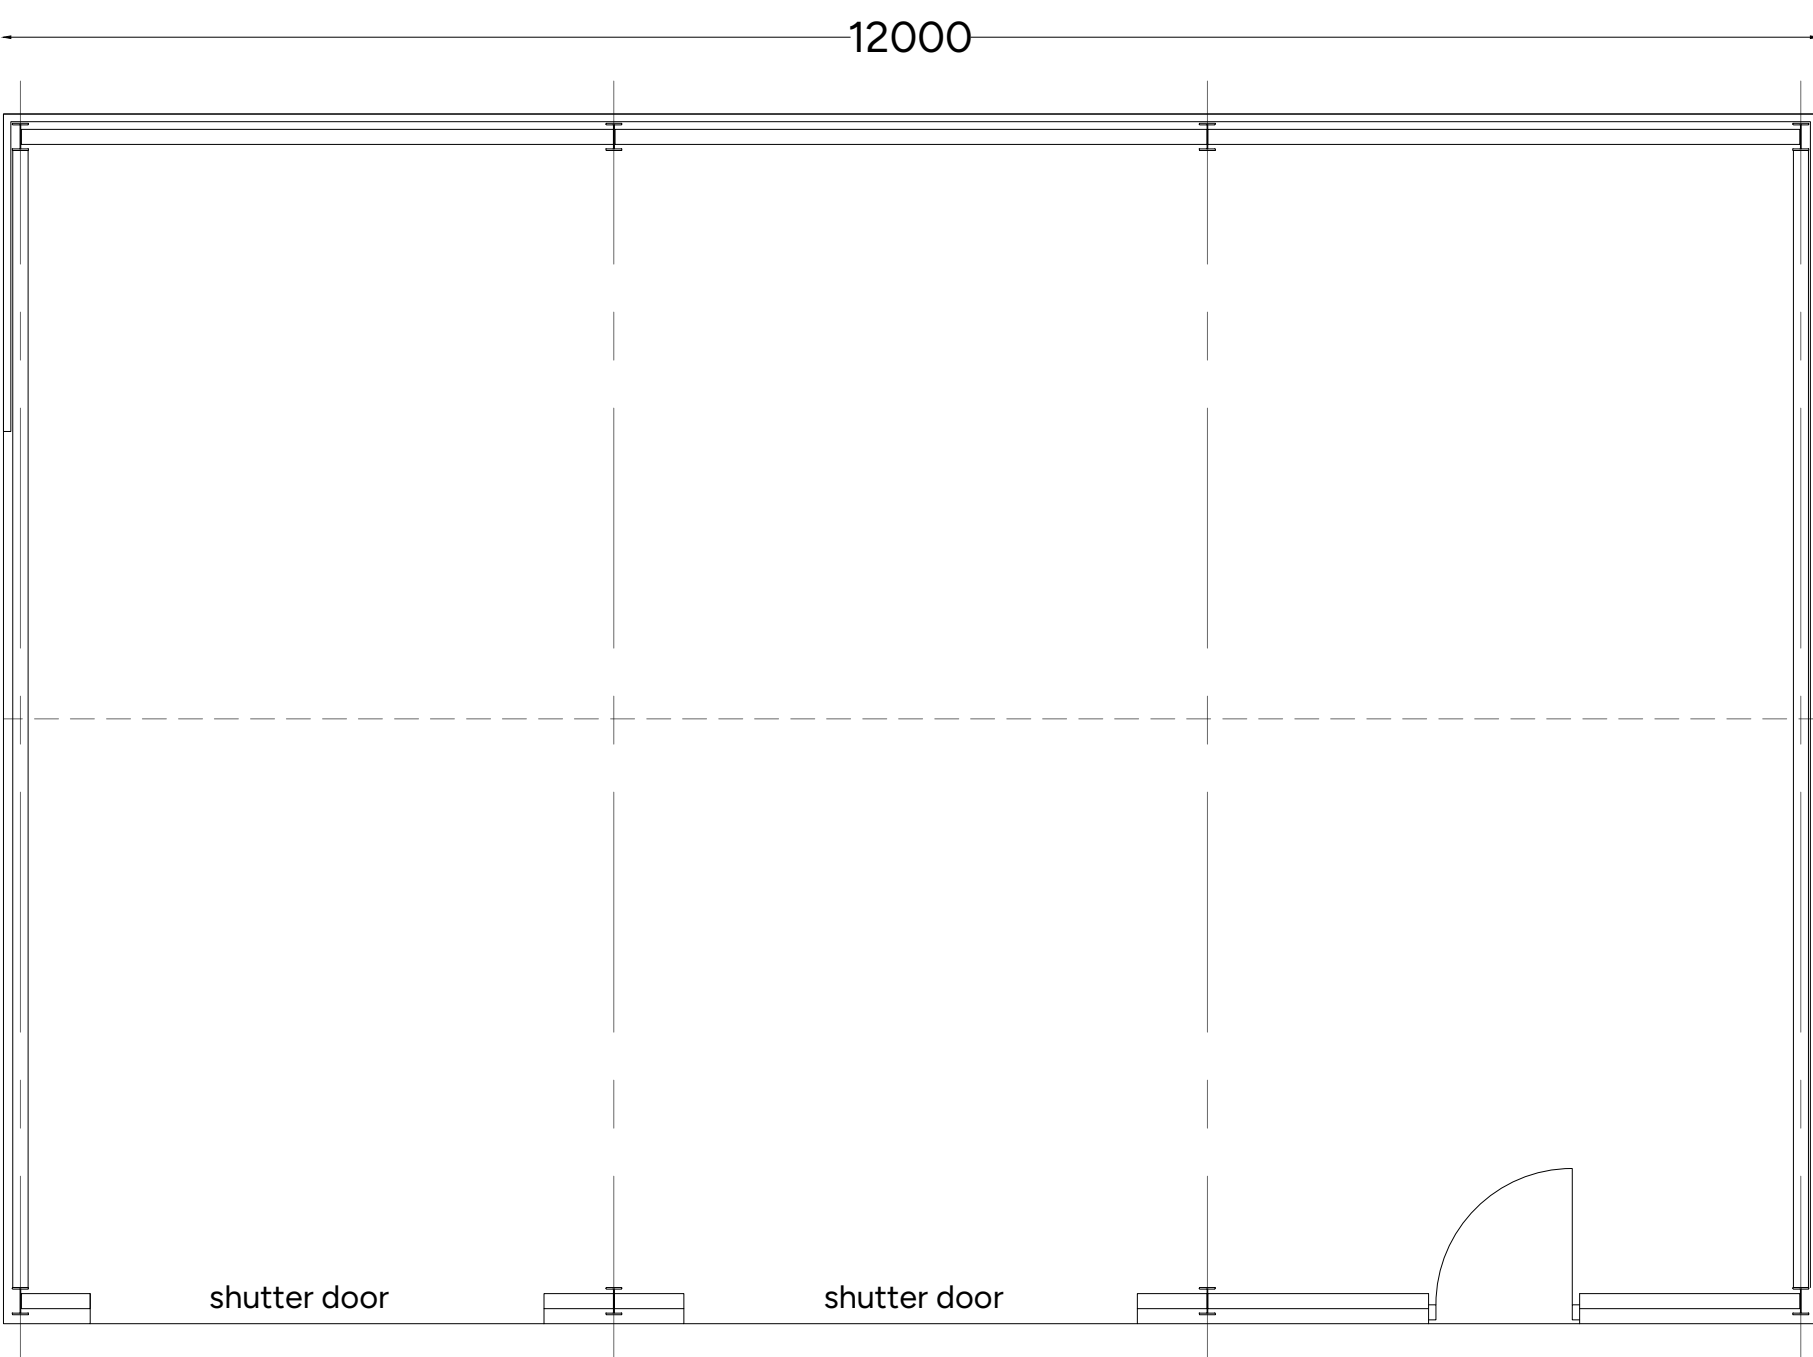

FLOOR PLAN



Proposed : Plans - Scale 1:50

Rev.	Date.	Details	
Client:	Severn Trent		
Project:	Tittesworth Rangers Yard		
Drawing Title:	Proposed Plans		

Fisher German LLP, The Estates Office Norman Court,
Ashby de la Zouch Leicestershire, LE65 2UZ
Tel: 01530 412821 E-mail: ashby@fishergerman.co.uk

Scale Bar	1:50	North	
-----------	------	-------	--

0m 1 2 3

First Issued:	11.07.25	Revision Checked	11.07.25
Drawn:	KS	Checked	JP
Project Ref :	144639-P	Paper Size:	A1
Drawing Ref:	PP01	Rev:	- Issue 01

THIS DRAWING IS PROTECTED BY COPYRIGHT. IT MAY NOT BE REPRODUCED IN ANY FORM OR BY ANY MEANS FOR ANY PURPOSE WITHOUT WRITTEN PERMISSION OF FISHER GERMAN LLP. CHARTERED SURVEYORS. FISHER GERMAN LLP IS A LIMITED LIABILITY PARTNERSHIP. REGISTERED IN ENGLAND & WALES. REGISTERED NUMBER: OC317554. REPRODUCED USING ORDNANCE SURVEY DATA. CROWN COPYRIGHT. ALL RIGHTS RESERVED. LICENCE NUMBER: 10000527.