


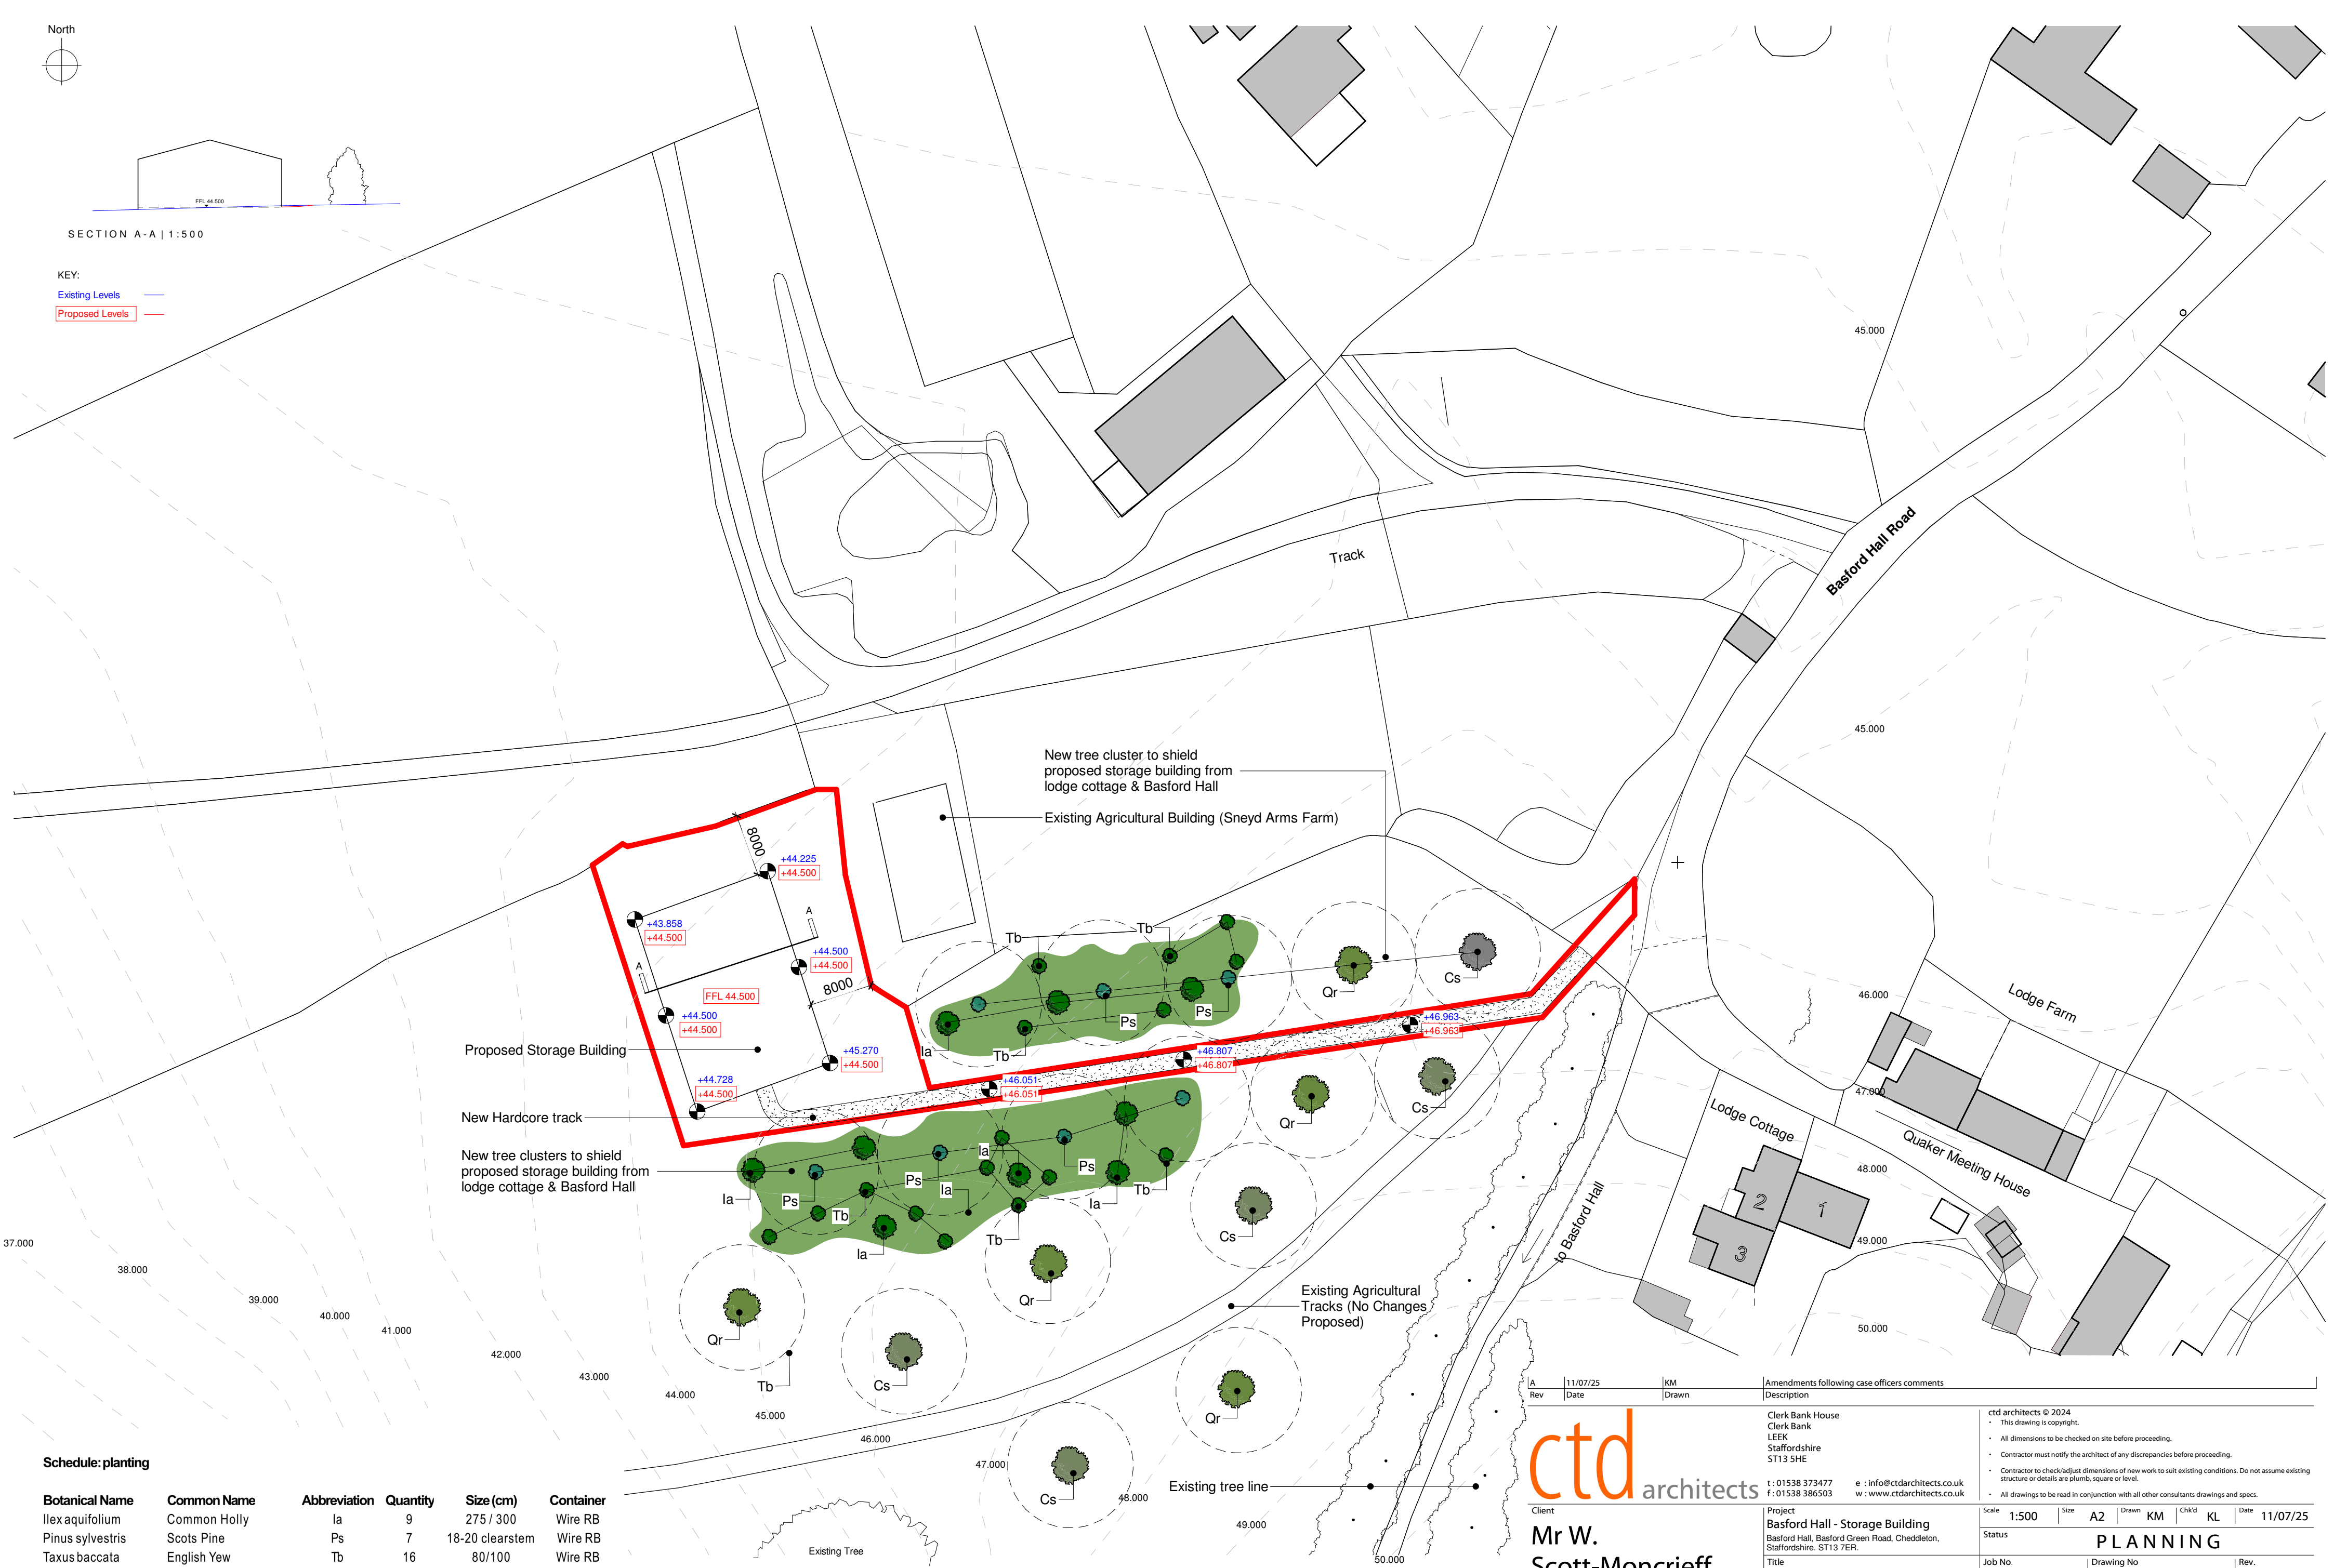

Schedule: planting

Botanical Name	Common Name	Abbreviation	Quantity	Size (cm)	Container
Ilex aquifolium	Common Holly	Ia	9	275 / 300	Wire RB
Pinus sylvestris	Scots Pine	Ps	7	18-20 clearstem	Wire RB
Taxus baccata	English Yew	Tb	16	80/100	Wire RB
Castanea sativa	Sweet Chestnut	Cs	5	40/60	Wire RB
Quercus robur	English Oak	Qr	5	200/250	Wire RB



Mr W.
Scott-Moncrieff

Clerk Bank House
Clerk Bank
LEEK
Staffordshire
ST13 5HE
t : 01538 373477
f : 01538 386503
e : info@ctdarchitects.co.uk
w : www.ctdarchitects.co.uk

ctd architects © 2024
• This drawing is copyright.
• All dimensions to be checked on site before proceeding.
• Contractor must notify the architect of any discrepancies before proceeding.
• Contractor to check/adjust dimensions of new work to suit existing conditions. Do not assume existing structure or details are plumb, square or level.
• All drawings to be read in conjunction with all other consultants drawings and specs.

Client	Project	Scale	1:500	Size	A2	Drawn	KM	Chk'd	KL	Date	11/07/25
Mr W. Scott-Moncrieff	Basford Hall - Storage Building	Status	P L A N N I N G								
	Basford Hall, Basford Green Road, Cheddleton, Staffordshire. ST13 7ER.	Job No.	2501	Drawing No	AL01	Rev.	A				
	Title	Proposed Storage Building Site Plan 'as proposed'									