




| Rev |     | Drawn            | Checked | Date       |
|-----|-----|------------------|---------|------------|
| A   | FLK | Initials entered |         | 23/06/2025 |
| B   | FLK | Initials entered |         | 24/06/2025 |
| C   | FLK | Initials entered |         | 25/07/2025 |

Copyright of this drawing is vested in the Architect and it must not be copied or  
reproduced in any form without the written permission of the Architect.  
This drawing is the property of the Architect and it is to be used only for the  
purpose for which it was prepared. It is not to be used for any other purpose  
without the written permission of the Architect.  
The Architect does not accept any liability for the accuracy or completeness of  
the information provided in this drawing.


CLIENTS ARE ADVISED TO OBTAIN QUOTES WITH THE ARCHITECT PRIOR TO SETTING  
THESE PLANS FOR CONSTRUCTION.

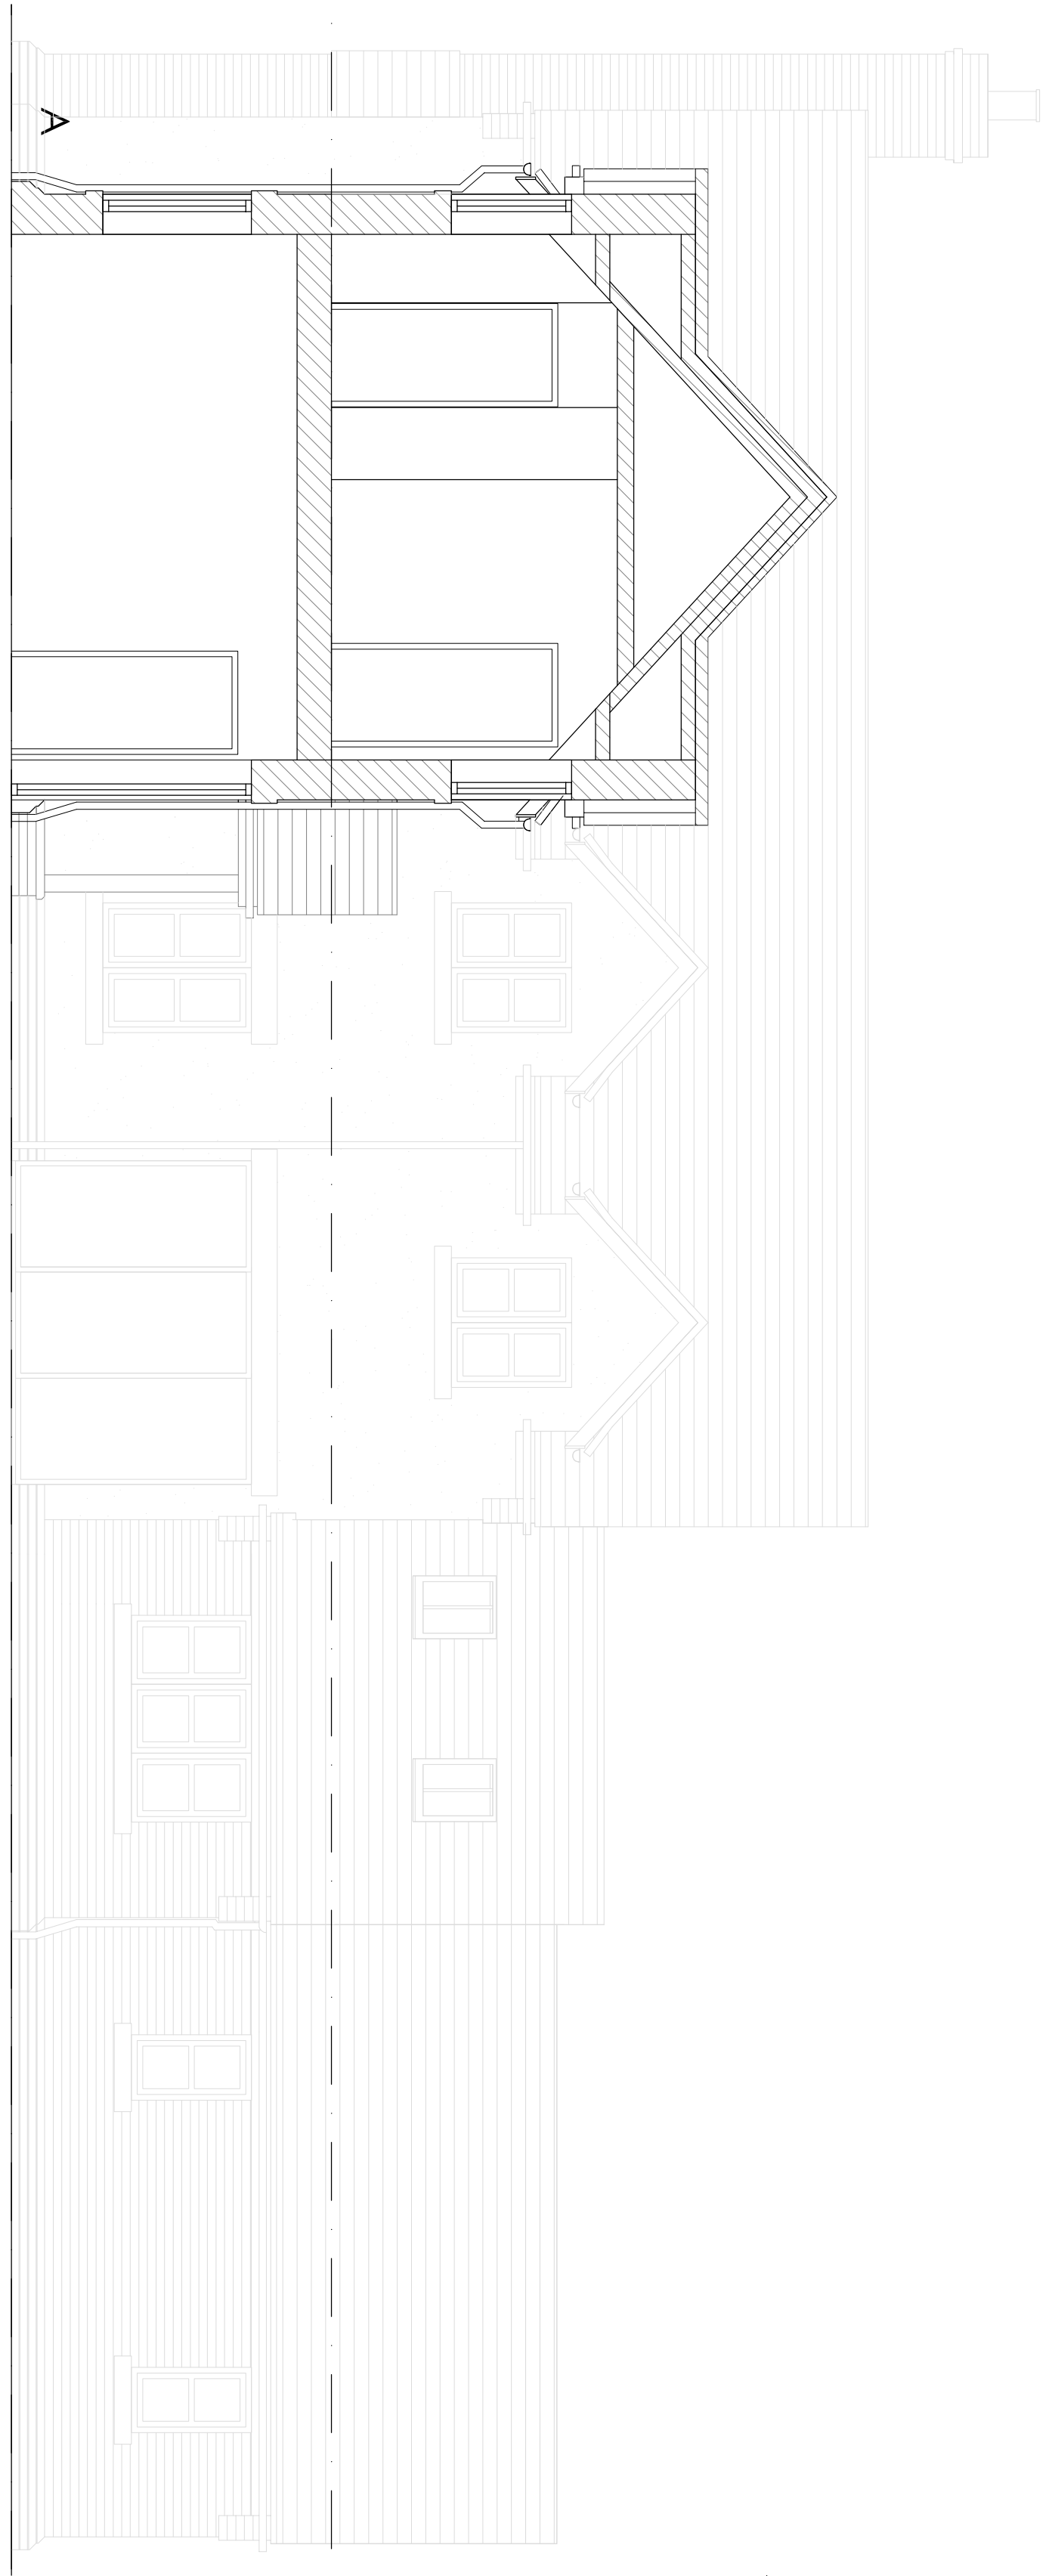


SECTION K 1:50

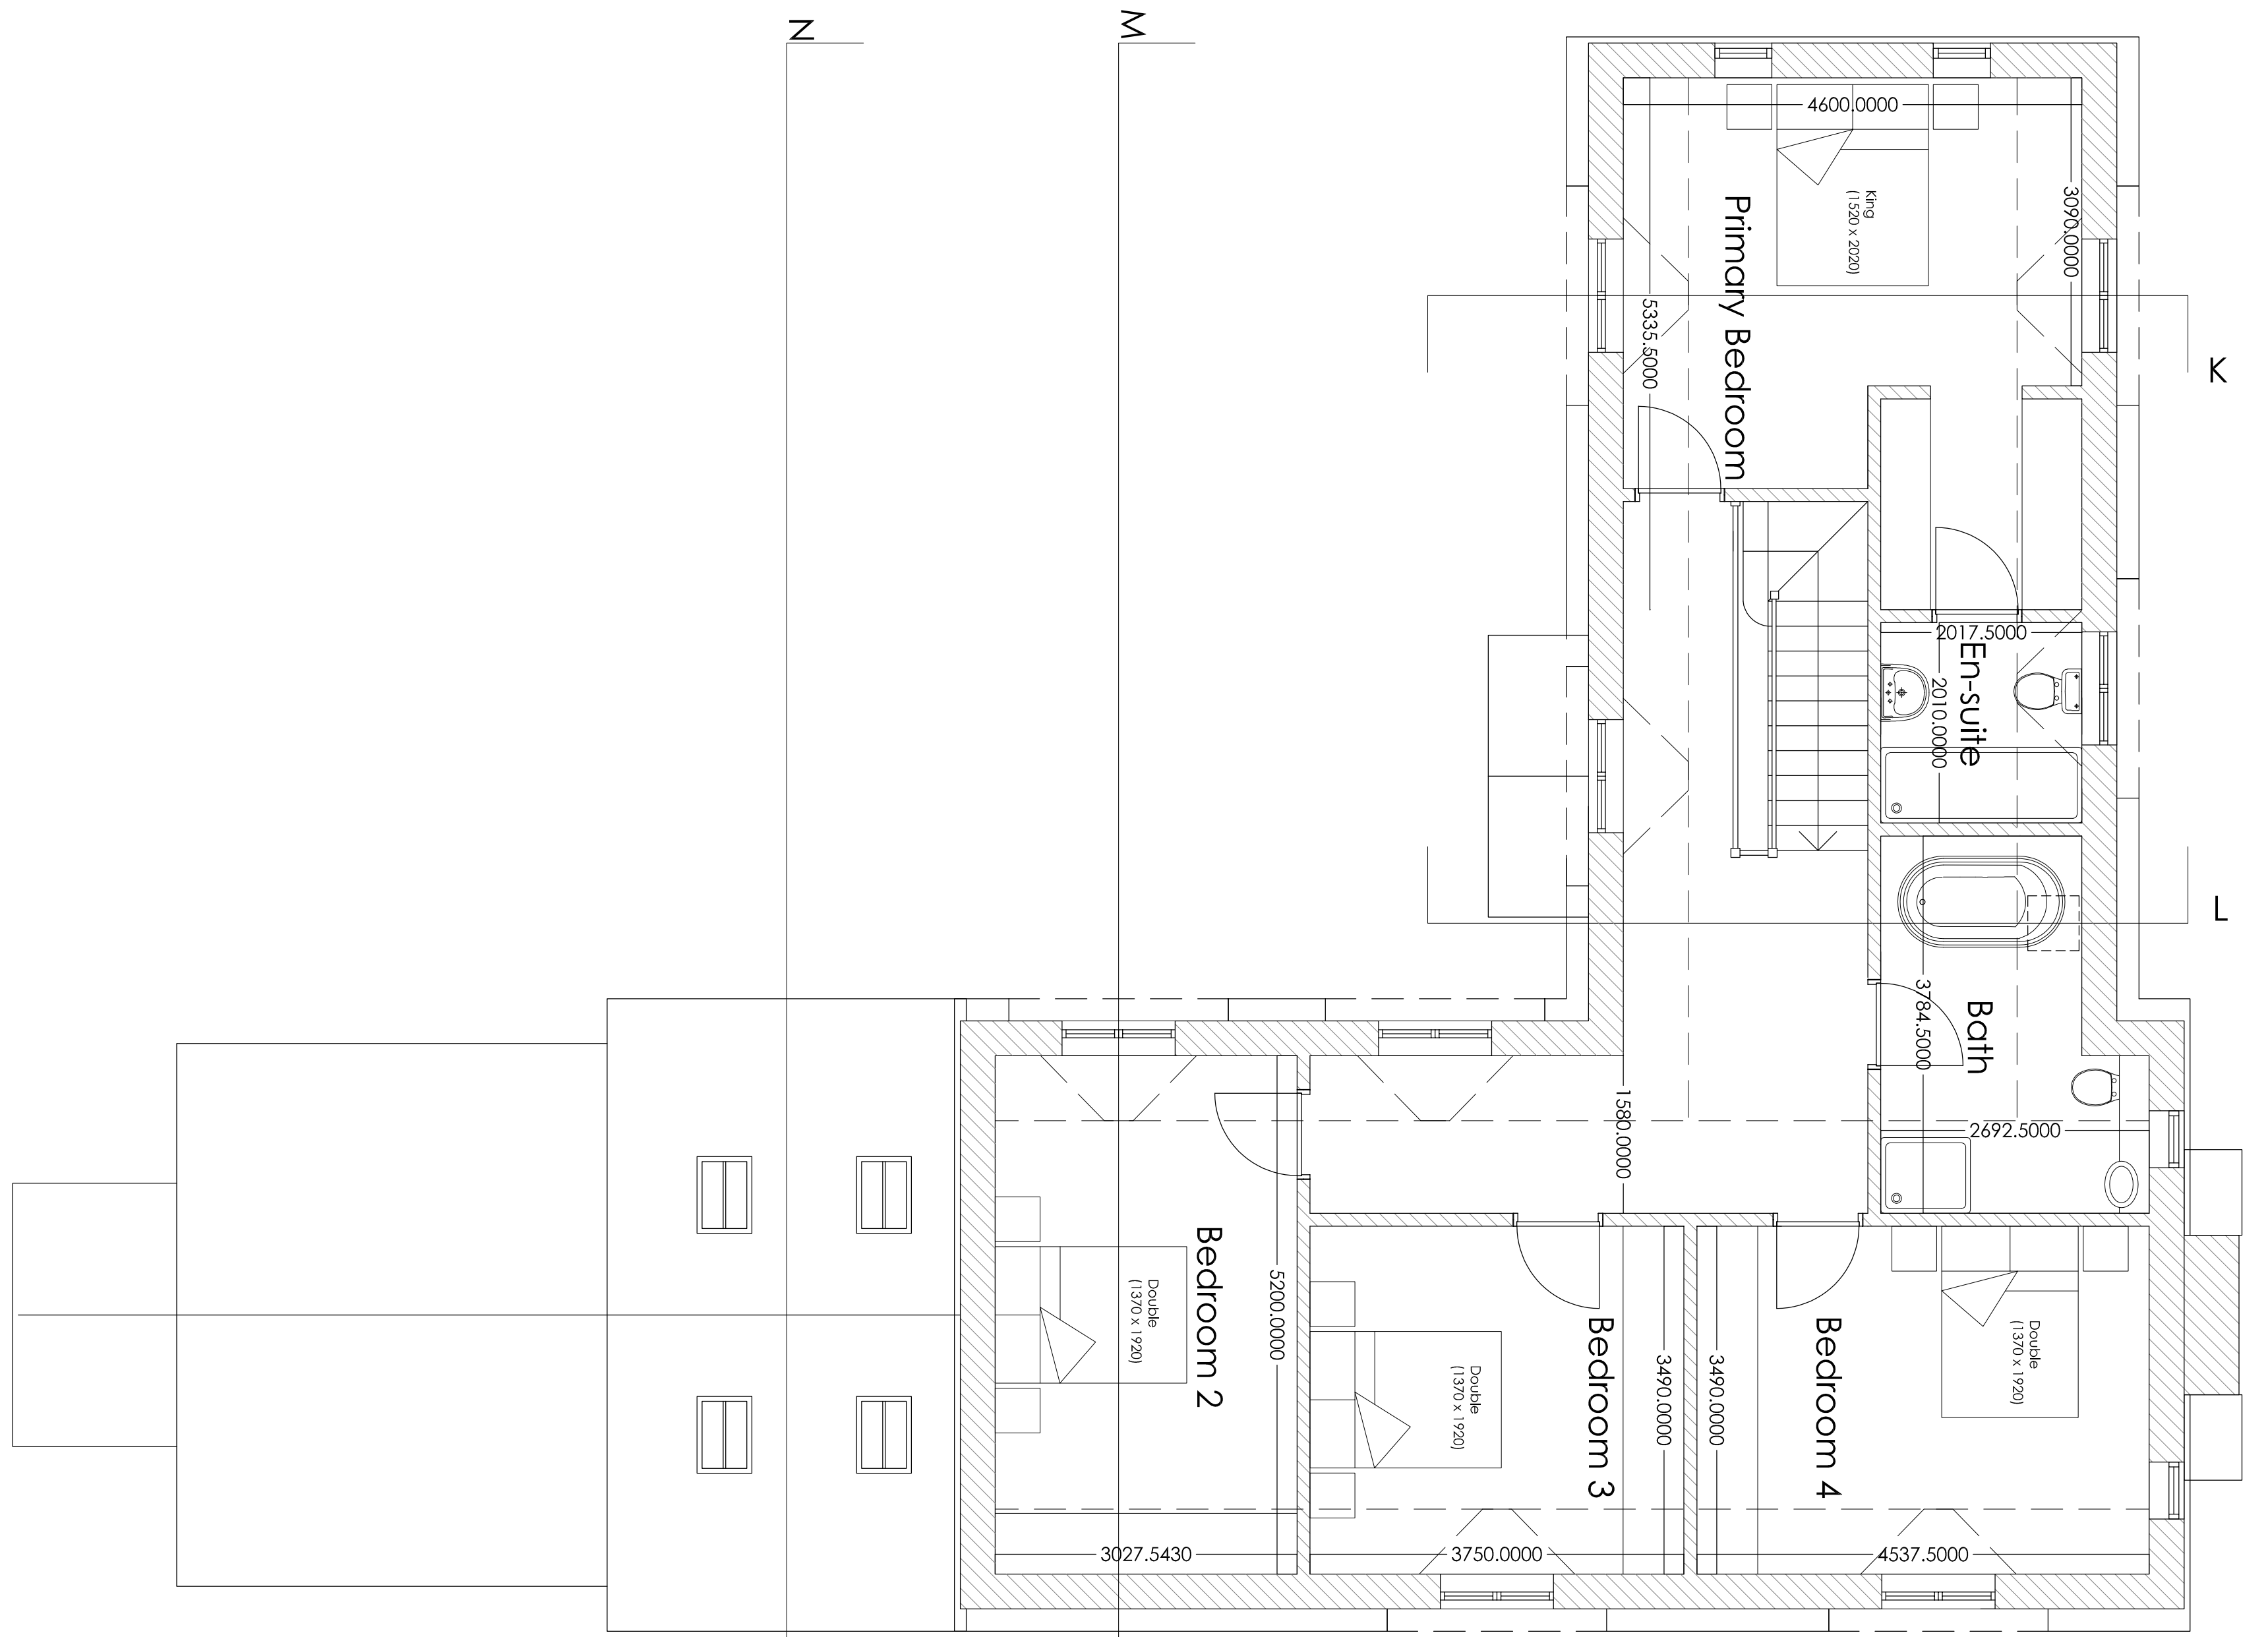 


FIRST FLOOR PLAN 1:50

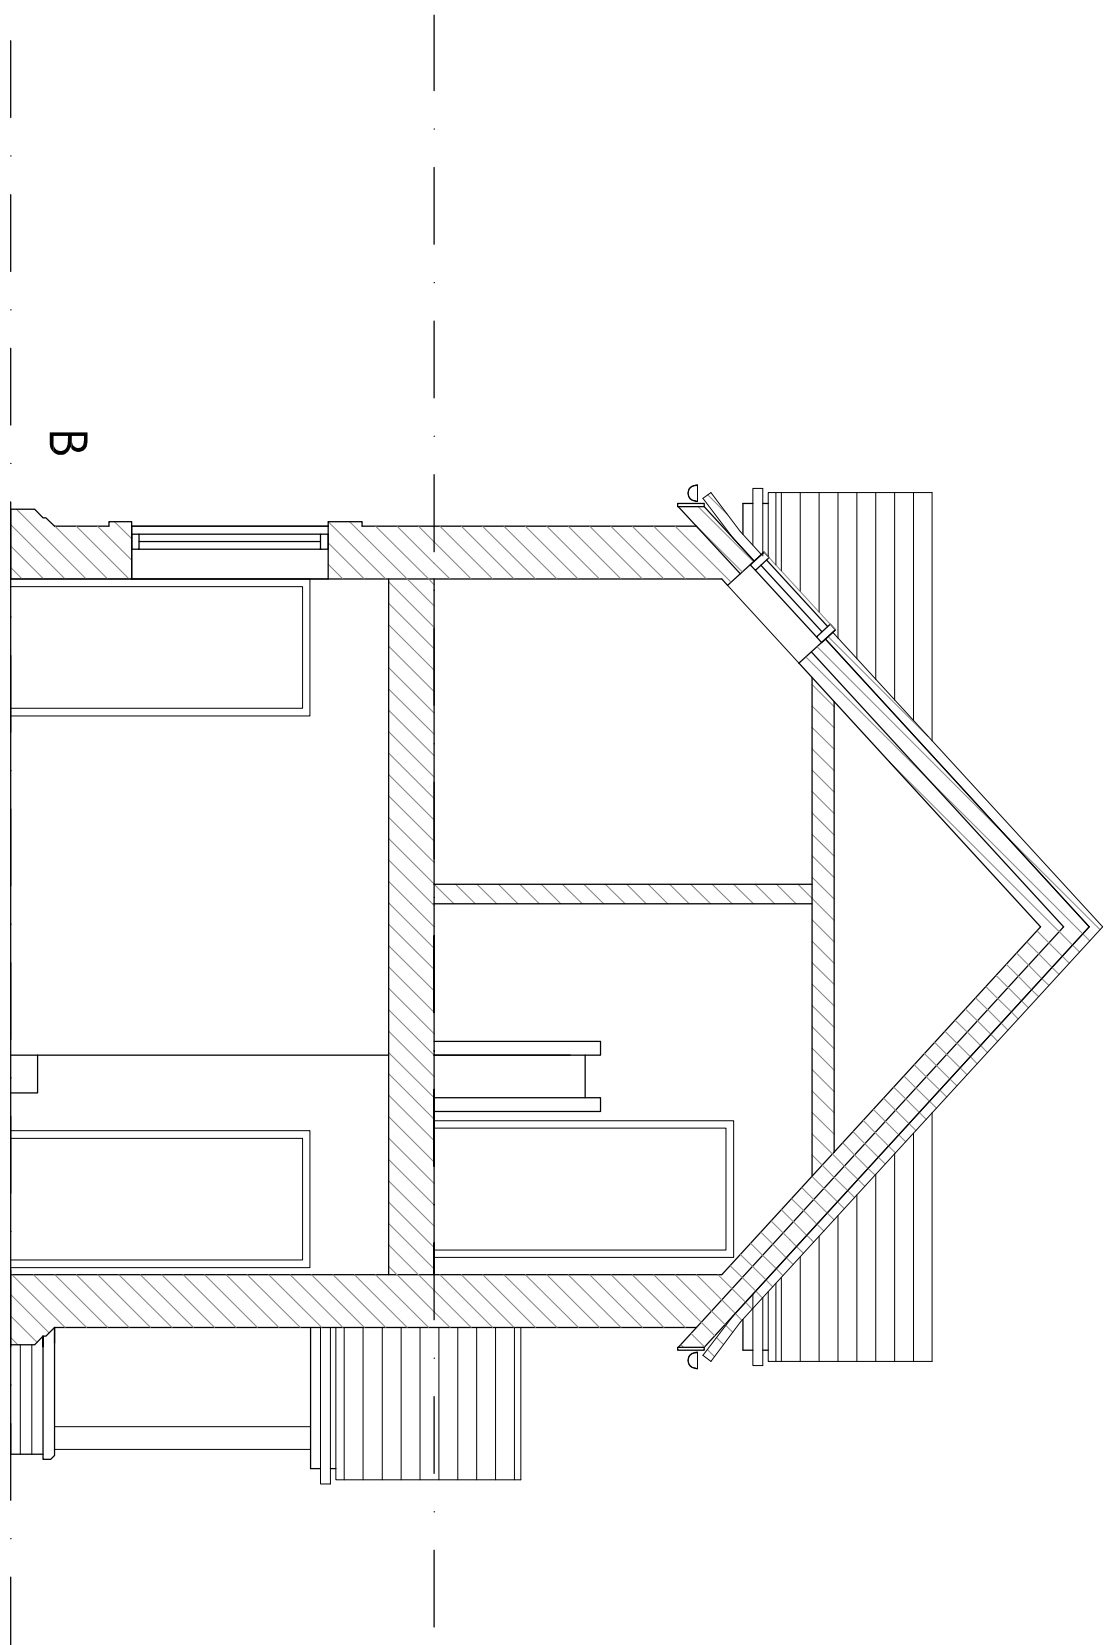


SECTION L 1:50

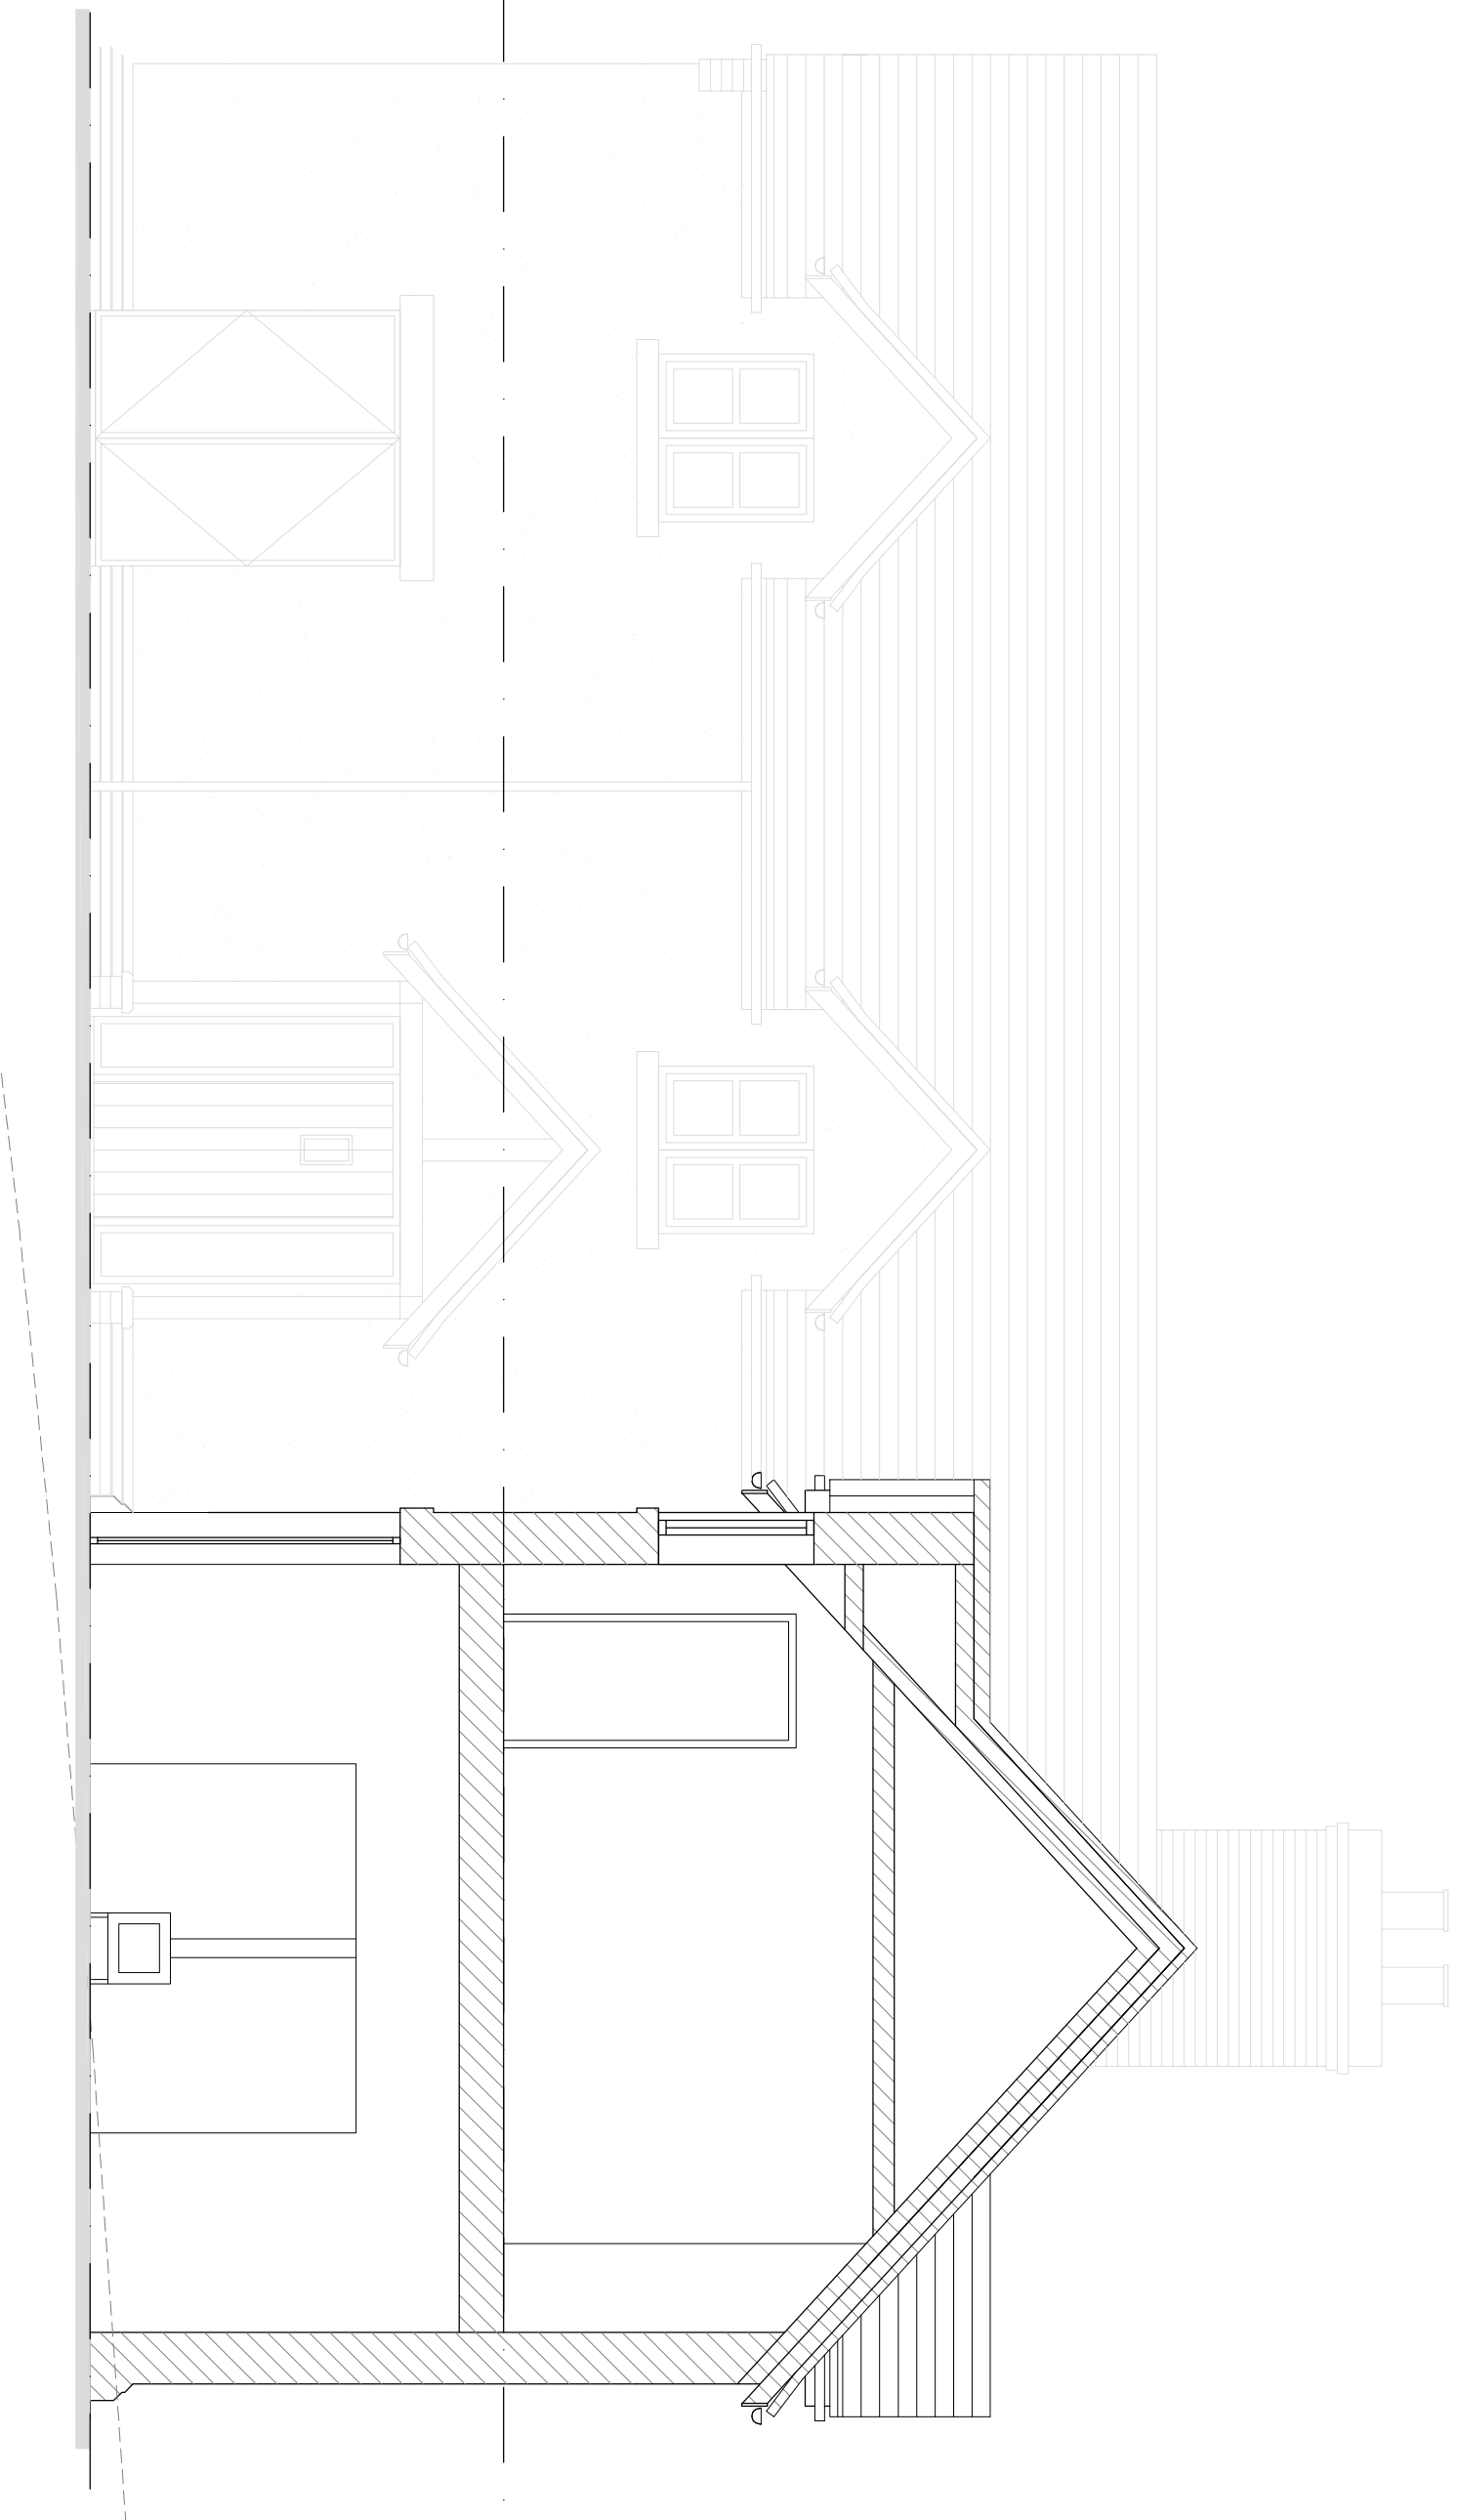

SECTION M 1:50

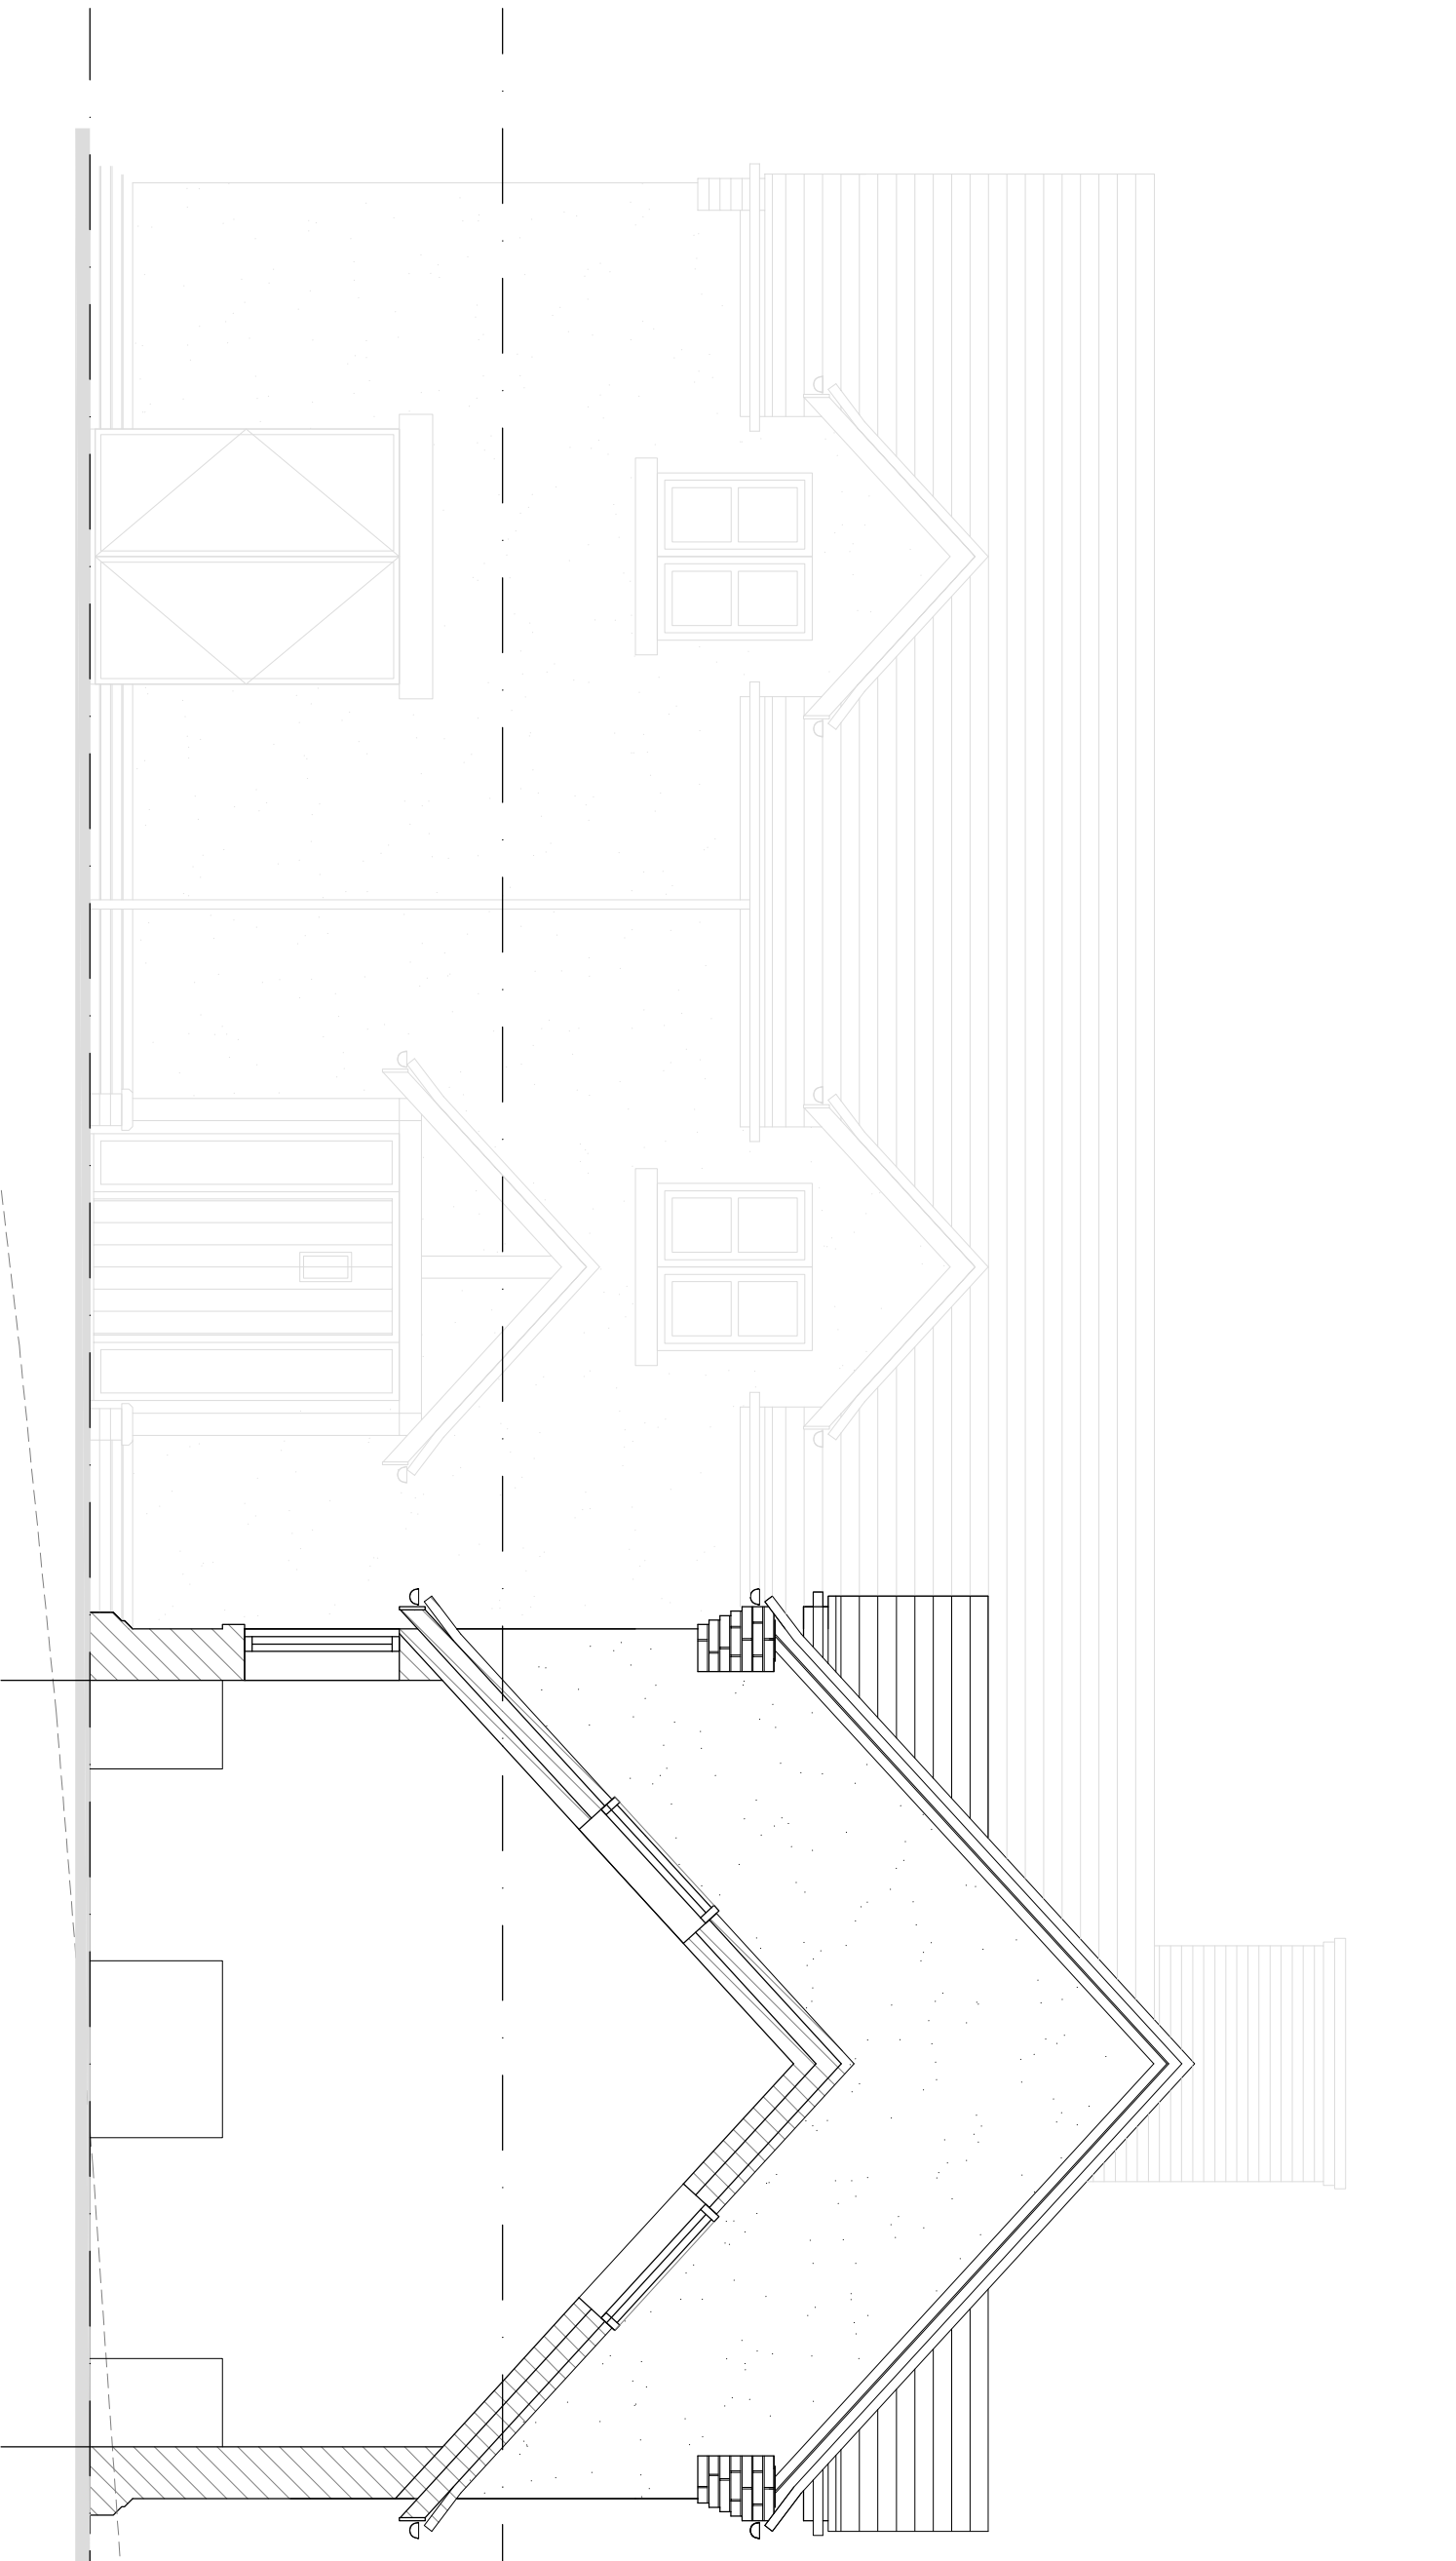

SECTION N 1:50

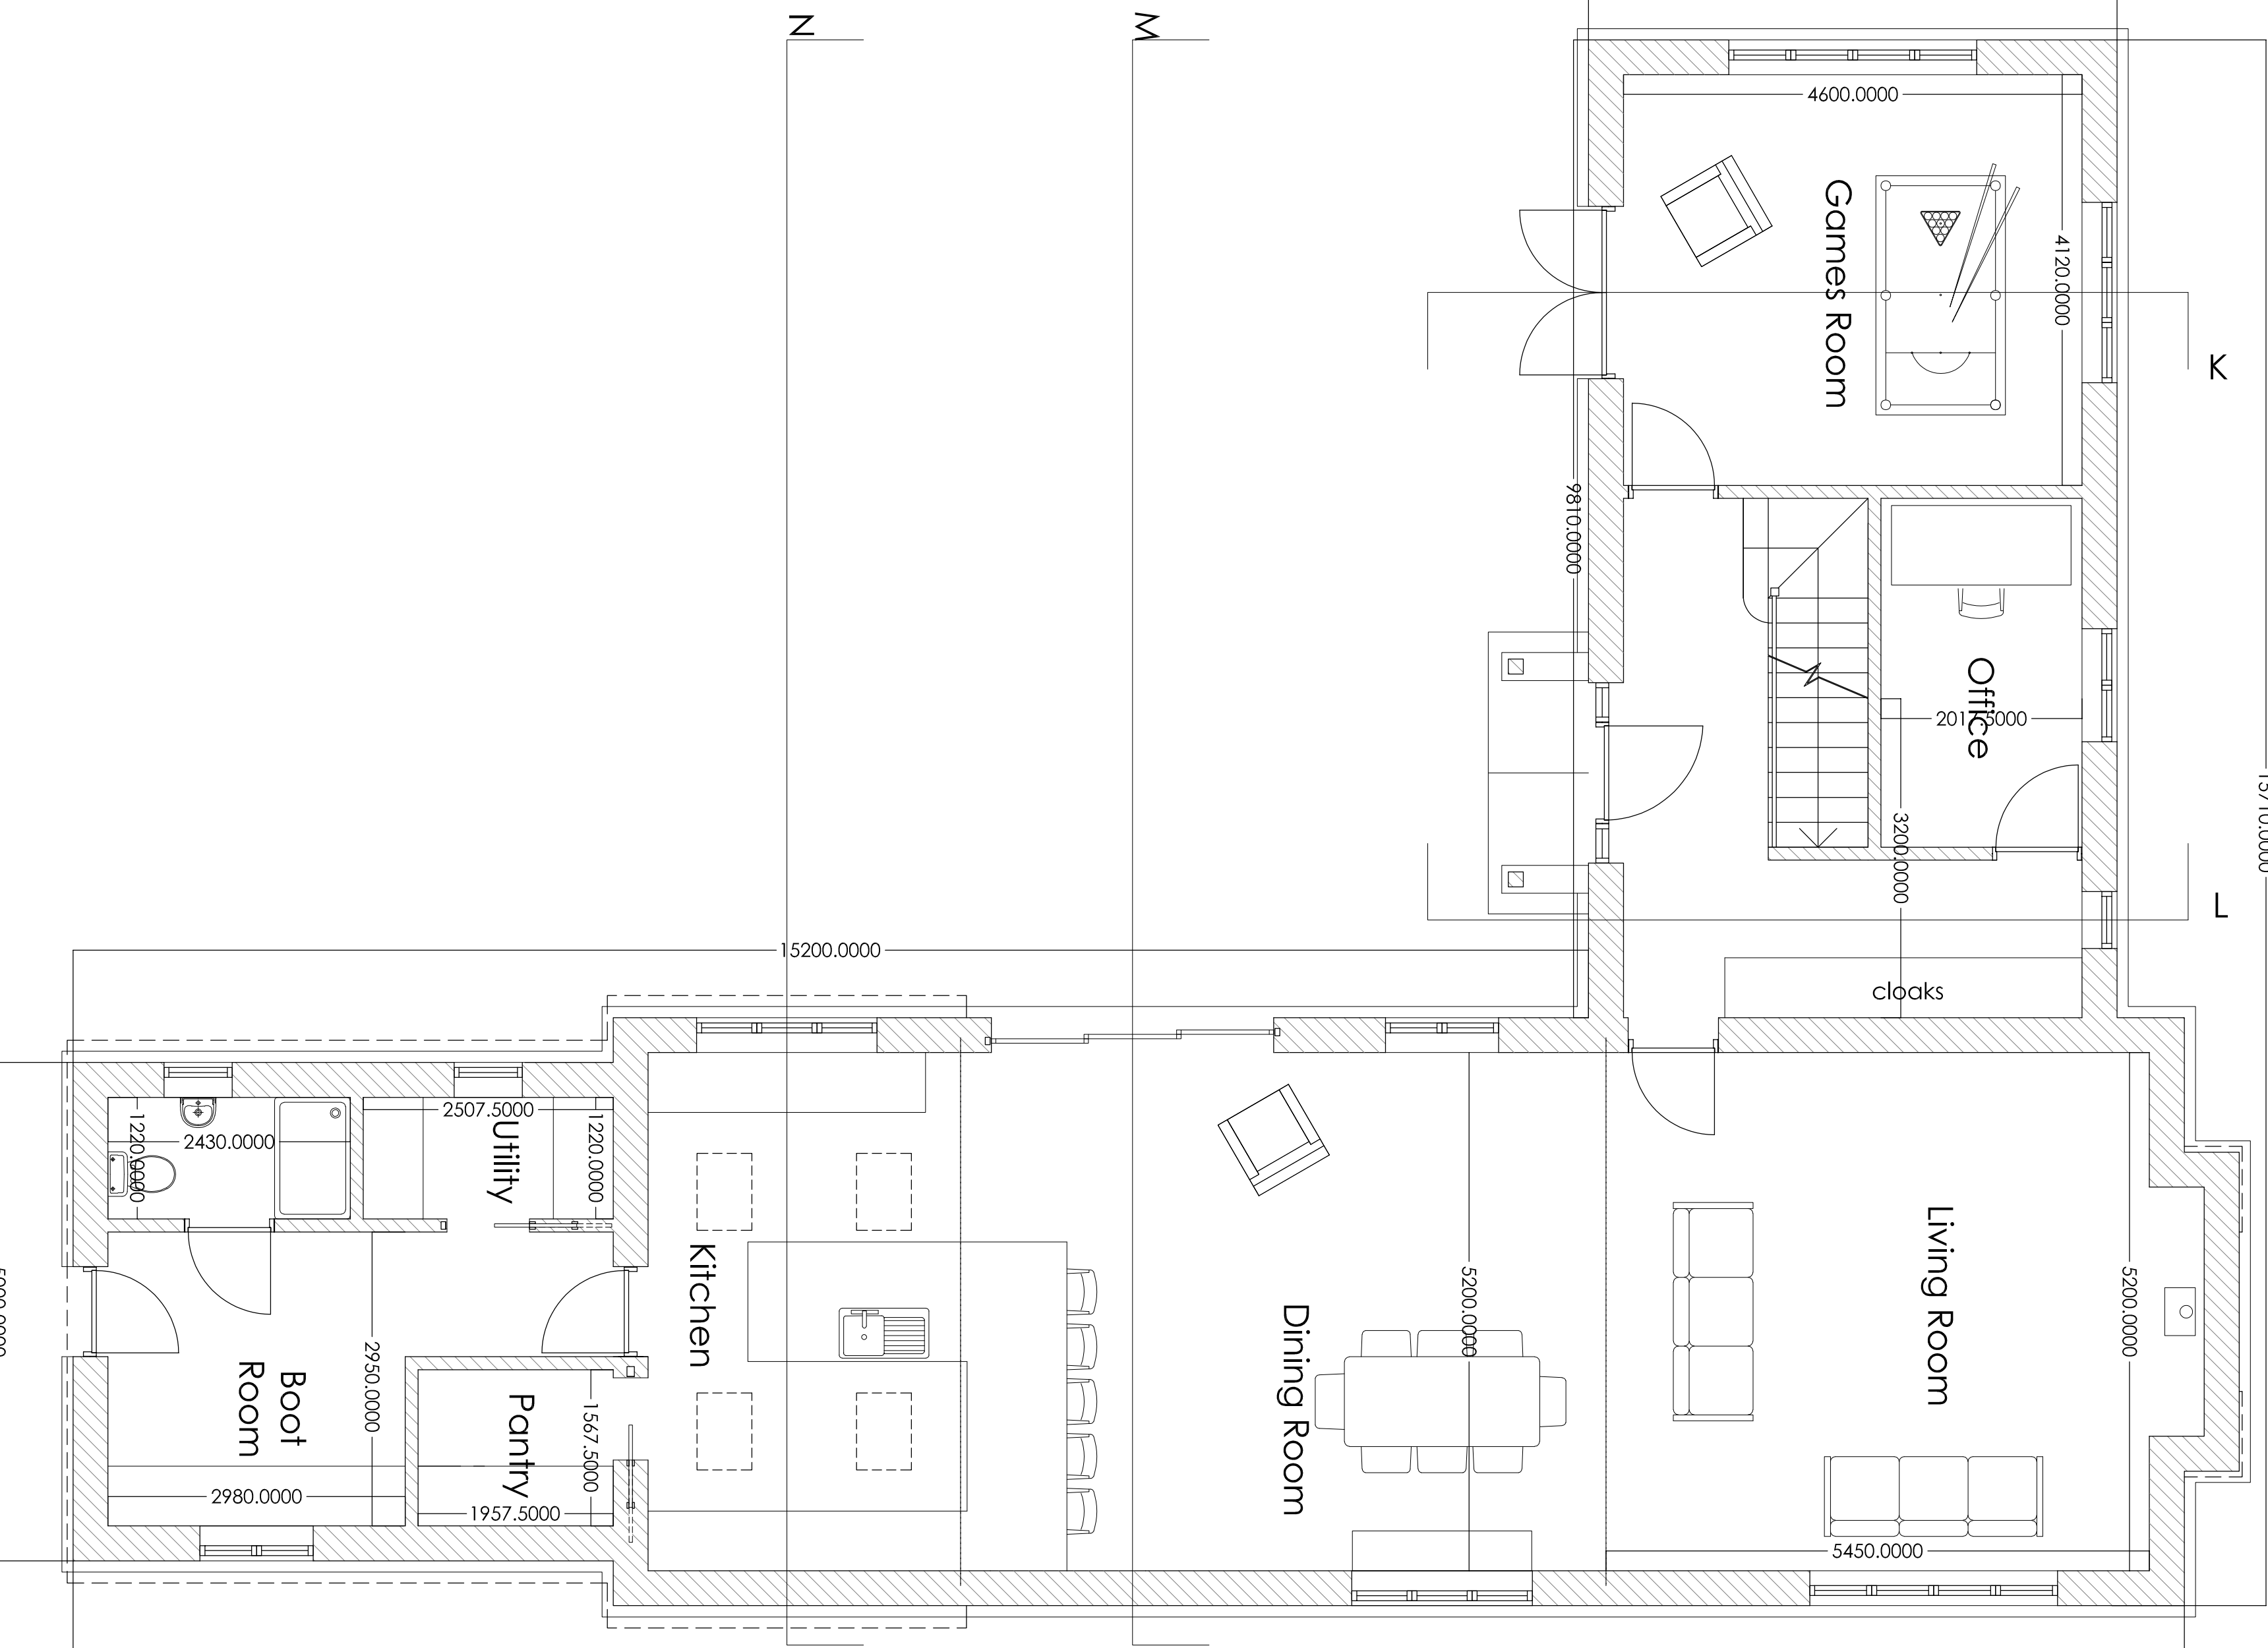

GROUND FLOOR PLAN 1:50

**Hewitt&Carr Architects**  
A: Daisibank House | 17-19 Leek Road | Cheddle | ST10 1JE  
T: 01537 754888  
E: [enquiries@hewittandcarr.co.uk](mailto:enquiries@hewittandcarr.co.uk)  
W: [www.hewittandcarr.co.uk](http://www.hewittandcarr.co.uk)

Client:  
MR M & MRS V FINNEY

Project:  
PROPOSED NEW DWELLING AT AT THE ORCHARD,  
LOWER HILL FARM, UTOXETER ROAD, ST11 9RG

Title:  
PLANS AS PROPOSED AND TYPICAL SECTIONS

Status:  
PLANNING

Date: JUNE 2025  
Scale (A0): 1:50  
Drawn: FLK  
Checked:

Project No: 01466 - PL(0)02  
Drawing No:  
Rev: C

PLANNING