

1 METRE X 5 METRES AT 1:100 SCALE




ROBERT L FORD

private architectural practitioner and rural development consultant

PARKSIDE PARK ROAD LEEK STAFFORDSHIRE ST13 8JT

roblford@phonetecoop.coop 01538 389290 / 07969 68 68 86

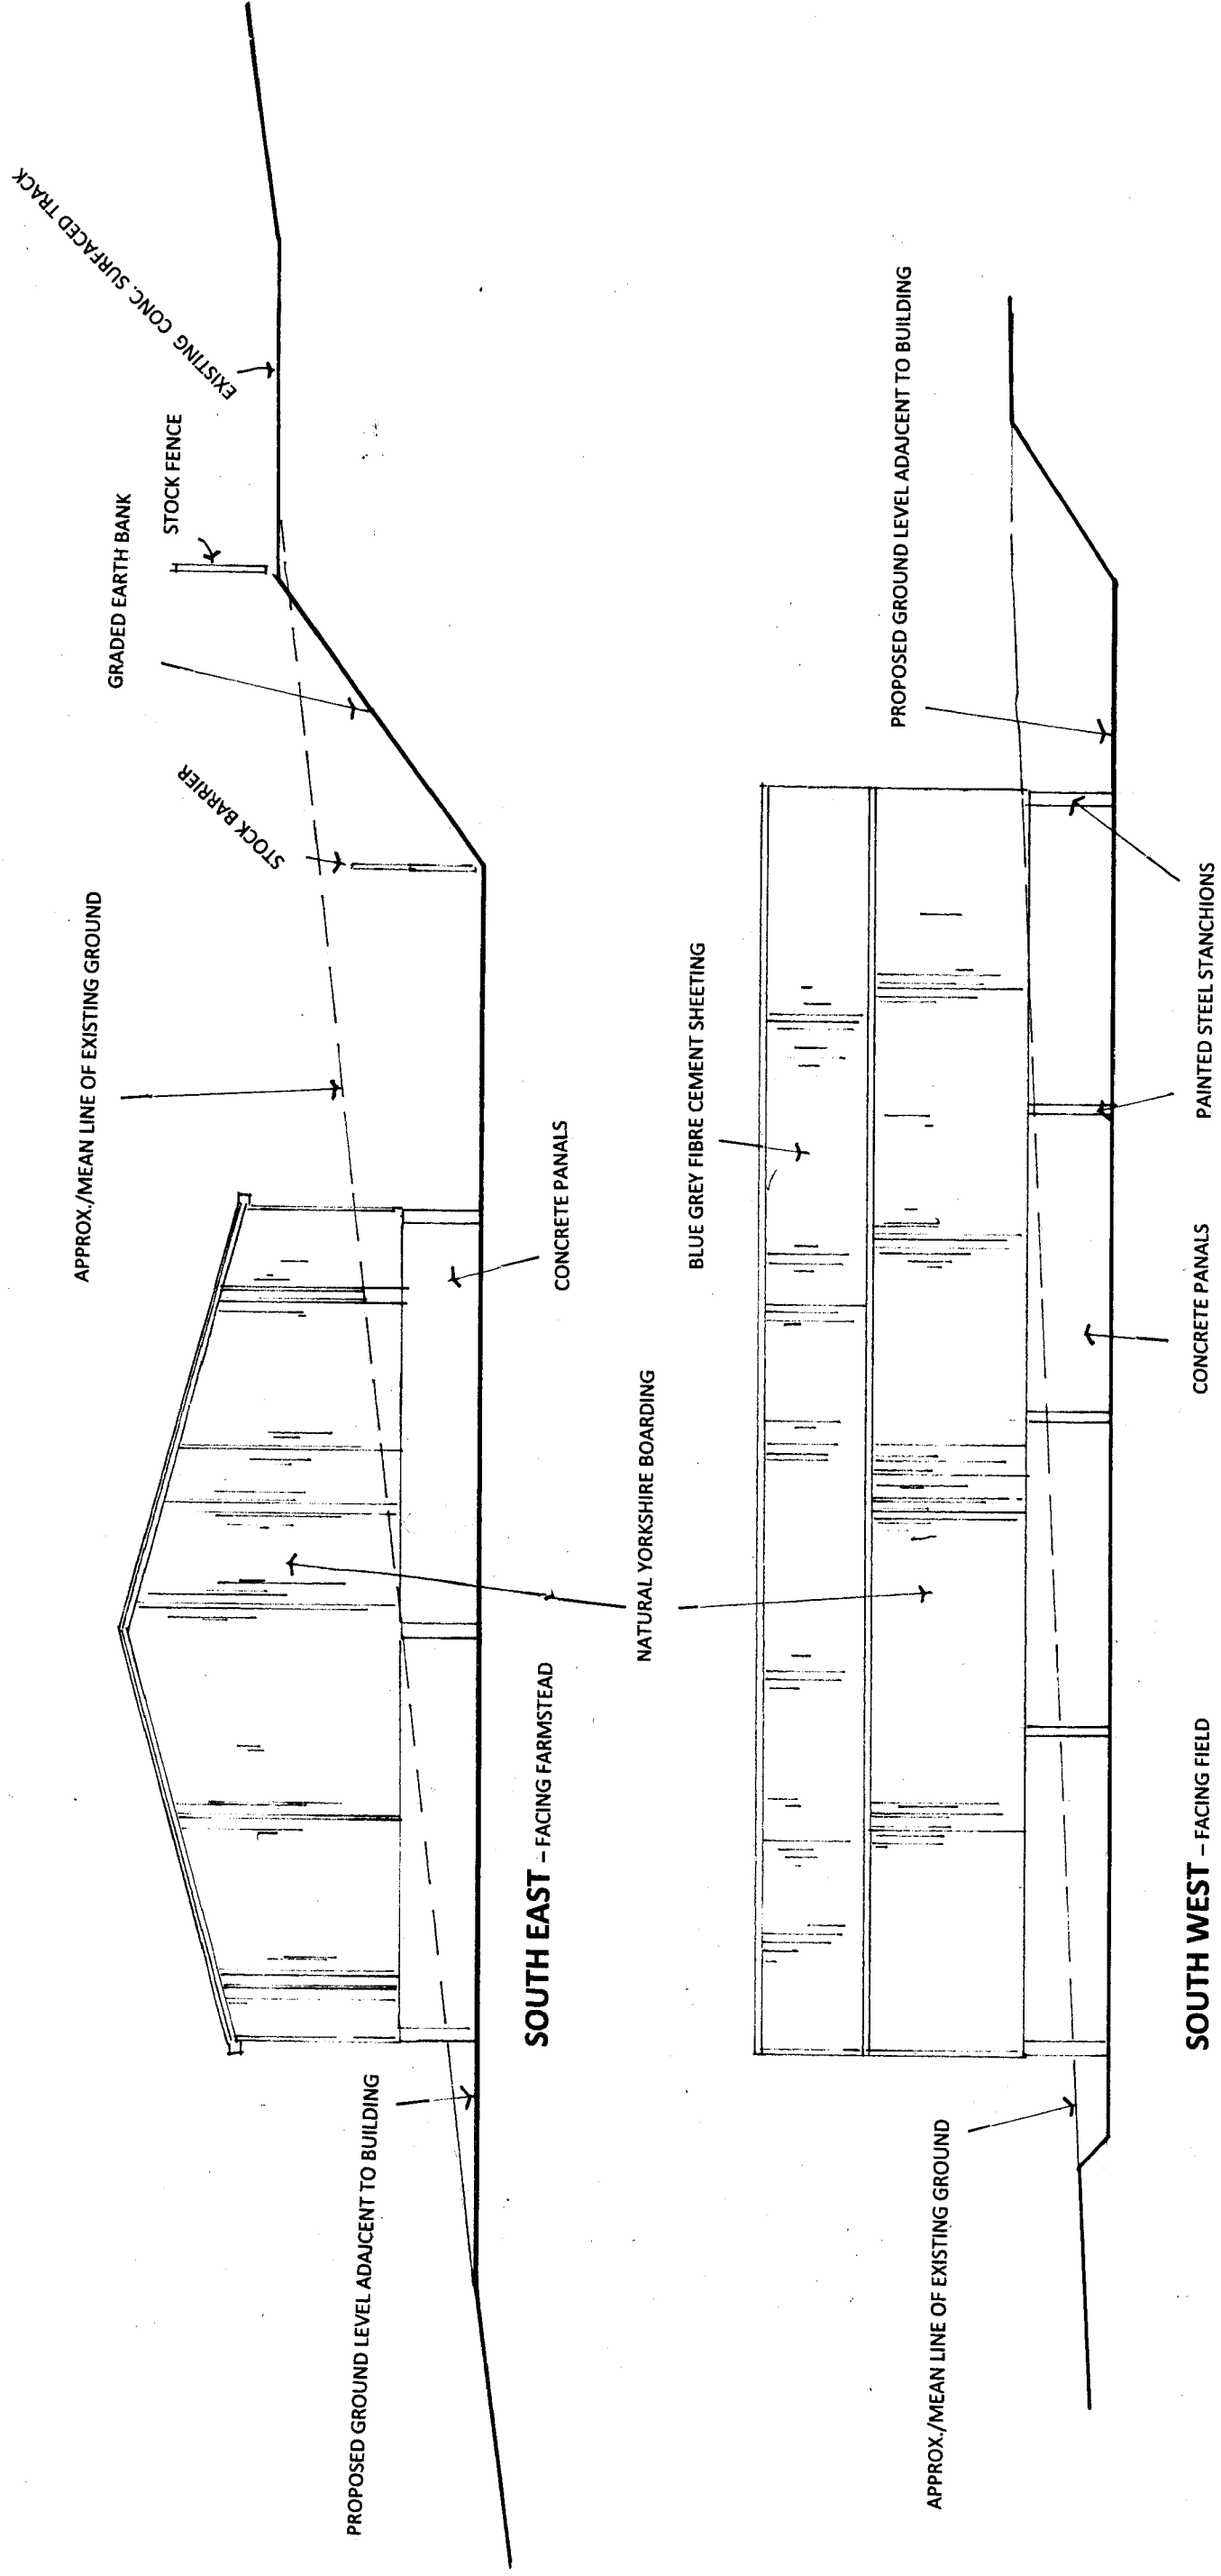

DRAWING NO. HBDag25 04 SOUTH EAST AND SOUTH WEST ELEVATIONS SCALE 1:100 at A3

PROPOSED AGRICULTURAL BUILDING TO HOUSE DRY FODDER AND FORAGE
HARVESTING EQUIPMENT FOR CATTLE AND SHEEP NORMALLY WINTERED
OUTSIDE

07 2025