



- Notes**
1. This drawing is subject to Copyright all rights reserved.
 2. All existing dimensions should be checked on site before commencement of the work, any discrepancies to be reported to E3 Cube Ltd.
 3. Figured dimensions are to be used in all case.

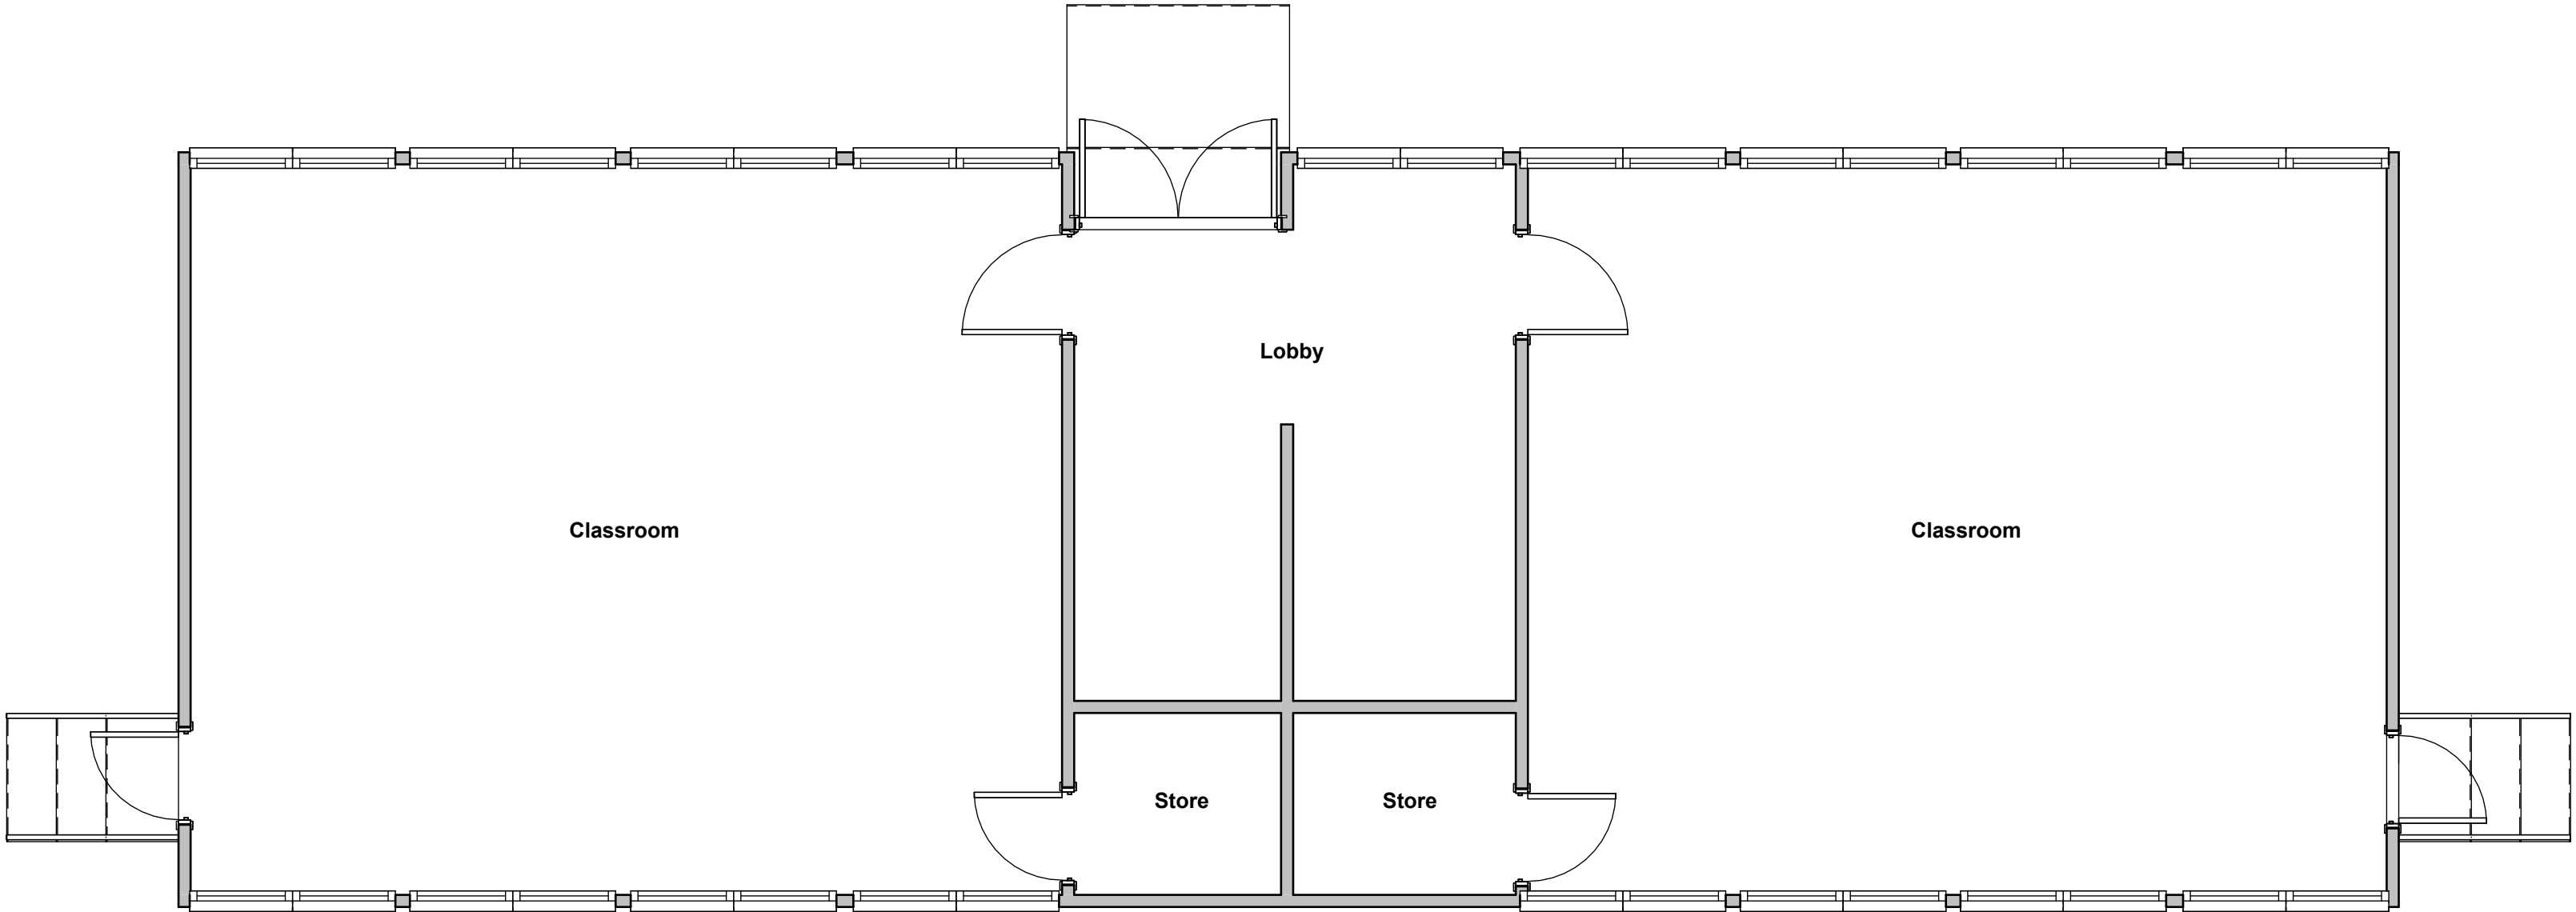


No builders work proposed. Refer to M&E drawings provided.

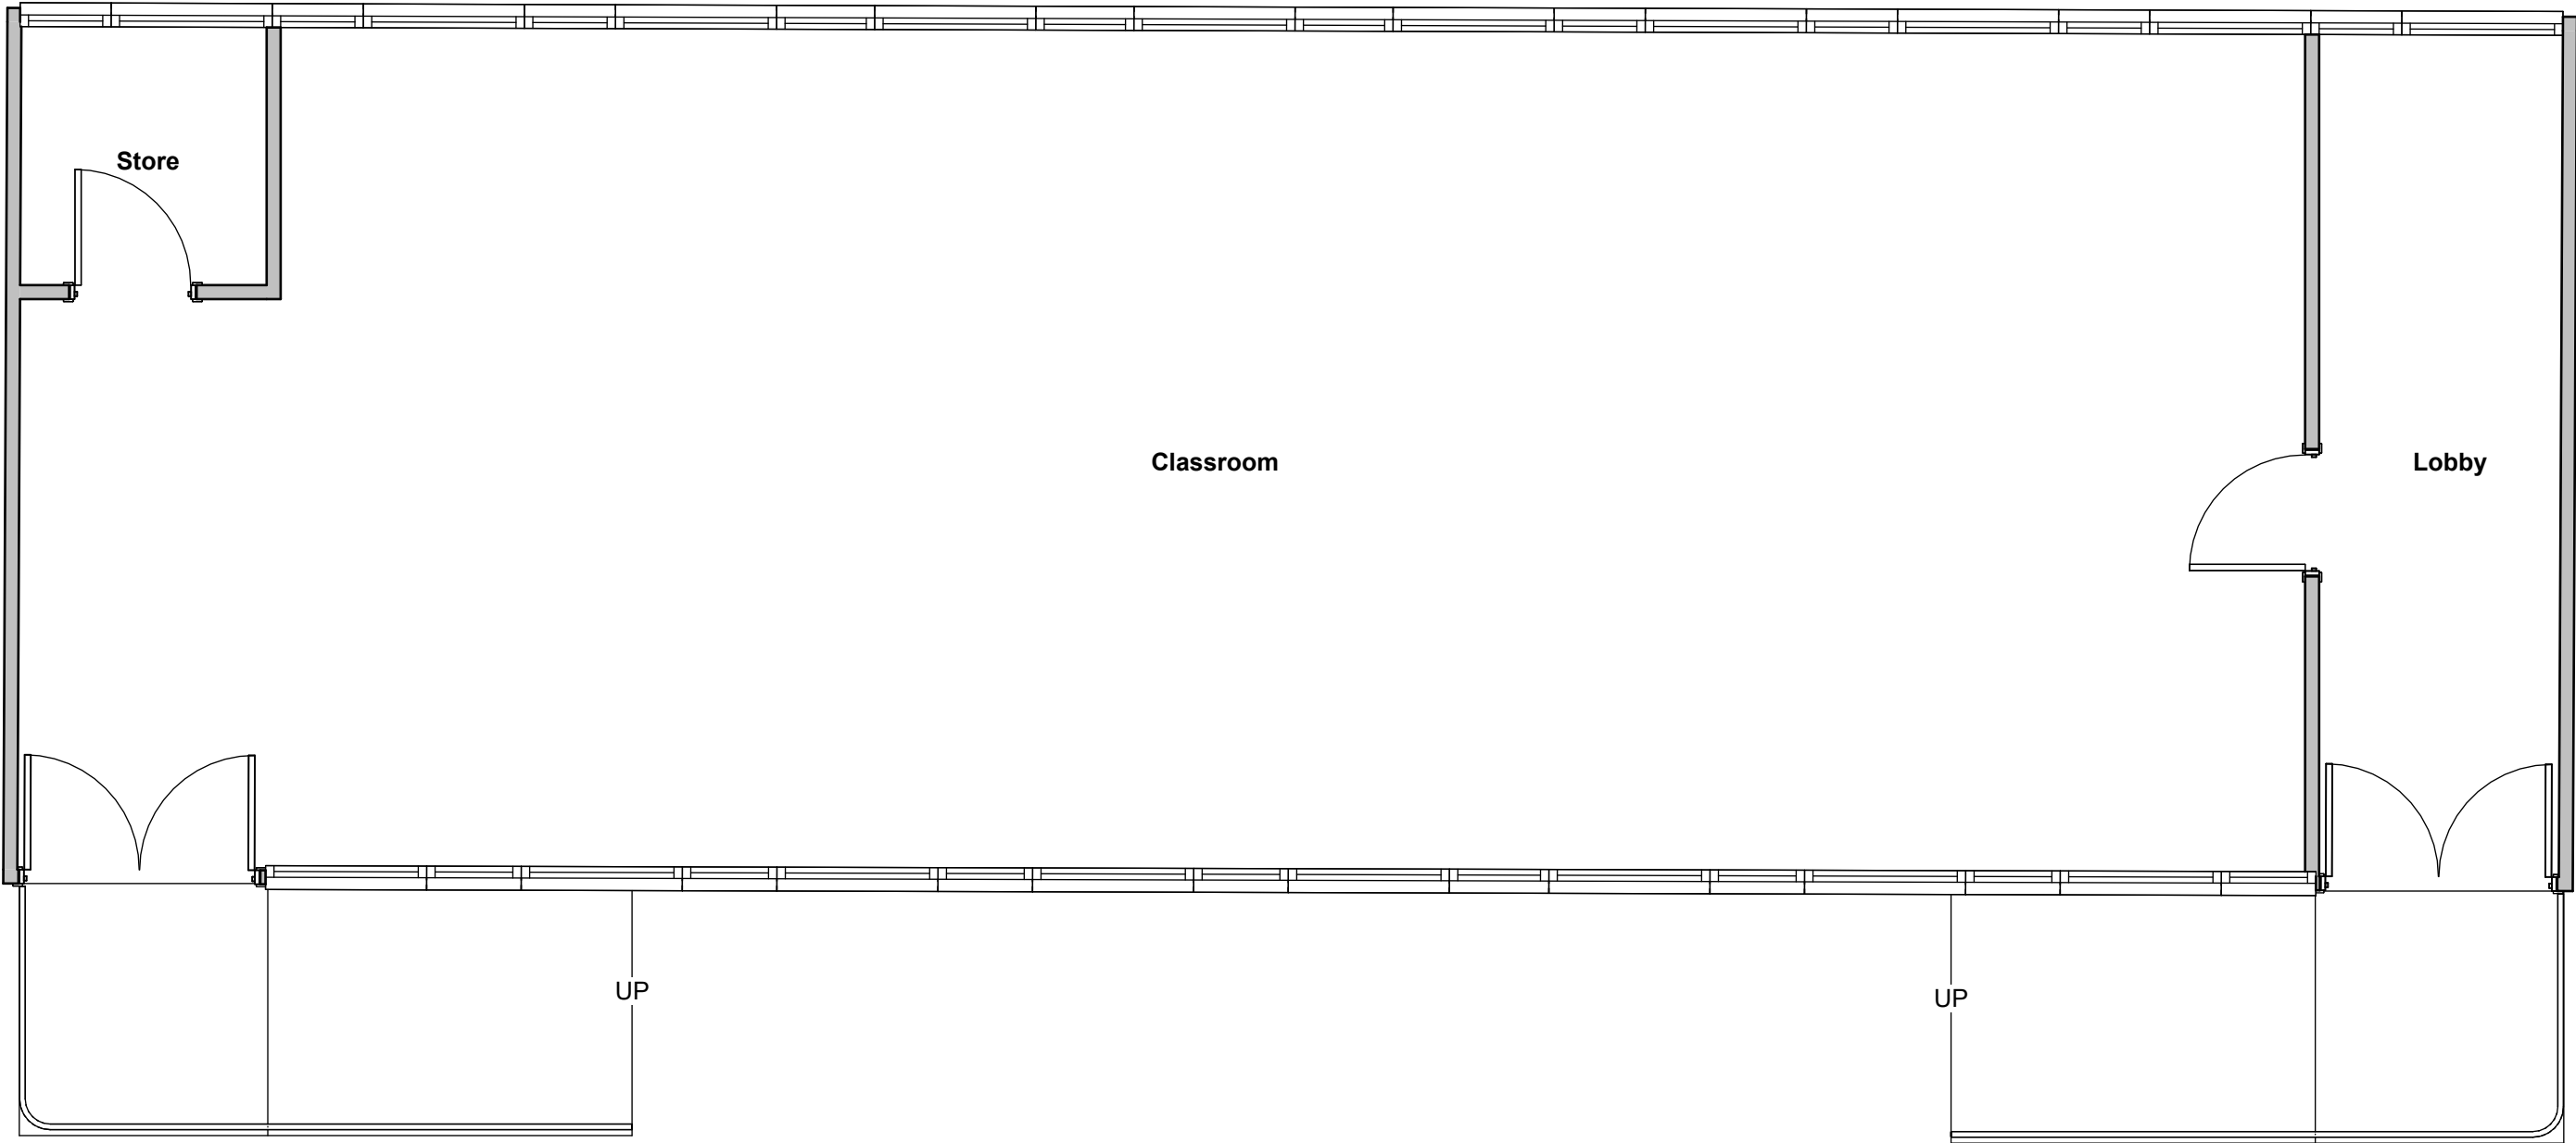

2

Proposed Ground Floor

Scale 1 : 50

 

Rev.		Planning Issue.		25/06/2025	
Revision Description		Date			
 Unit 23, Meridian Business Village, Hensby Drive, Liverpool, L24 9LG Tel +44 (0) 3333 058 291 www.e3cube.co.uk E3 CUBE "Delivering Aspirations"					
Client					
Talentum Learning Trust					
Westwood College, Westwood Park Dr, Leek, ST13 8NP					
Project					
Westwood College Fire Safety Works					
Westwood College, Westwood Park Dr, Leek, ST13 8NP					
Title					
Block E Proposed Ground Floor Plan					
Modular Buildings 3 & 4					
Status Code - Purpose of Issue				Rev.	
A3 - Planning Issue.				P01	
E3C Job No.		Scale	Size	Drawn	Checked
1748		1 : 50	@A1	SH	MB
					Approved
					E3C
Drawing No.					
WST02F-E3C-20-00L-DR-B-002					
Project-Originator-FunctionalBreakdown-SpatialBreakdown-Form-Discipline-Number					