



Dervied from Survey data by Foster Surveys (2017)

 

Scale 1:100 @ A2

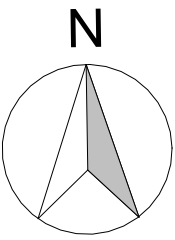

3000
2

3001
1

3001
2

© This drawing and the building works depicted are the copyright of the Architect and may not be reproduced except with written consent. Figured dimensions only are to be taken from this drawing. All contractors must visit the site and be responsible for taking and checking all dimensions relative to their work. Lathams are to be advised of any variation between drawings and site conditions.



P02	CV	Draft Planning	27.02.24
P01	CV	Draft for comment	02.11.23

Rev	Drawn	Revision Description	Date
-----	-------	----------------------	------

Status S3 - Suitable for Review & Comment

Nottingham
50 St Mary's Gate
Nottingham NG1 1QA
+44 (0)115 648 5012

Derby
1 College Place
Derby DE1 3DY
+44 (0)1332 365 777

London
70 Cowcross Street
London EC1M 6EJ

enquiries@lathams.uk.com
lathams.uk.com

Lathams

ARCHITECTURE + URBANISM

Project
Foxlowe Arts Centre, Leek

Client
Foxlowe Arts Centre Ltd

Drawing Title
Second Floor Plan as Existing

Drawing Number	Status	Revision
2002	S3	P02

File Name

Project - Originator - Zone - Level - Type - Role - Drawing Number - Status - Revision

7608-LAT-XX-2F-DP-A-2002-S3-P02

Scale	Date	Drawn	Checked
1 : 100	27.02.24	CV	MW

Lathams Job Number	Original Size
7608	A2

© Derek Latham + Co. Ltd

02 - Second Floor Plan as Existing

1 : 100

3000
1