


Scale 1:200 @ A2

© This drawing and the building works depicted are the copyright of the Architect and may not be reproduced except with written consent. Figured dimensions only are to be taken from this drawing. All contractors must visit the site and be responsible for taking and checking all dimensions relative to their work. Lathams are to be advised of any variation between drawings and site conditions.

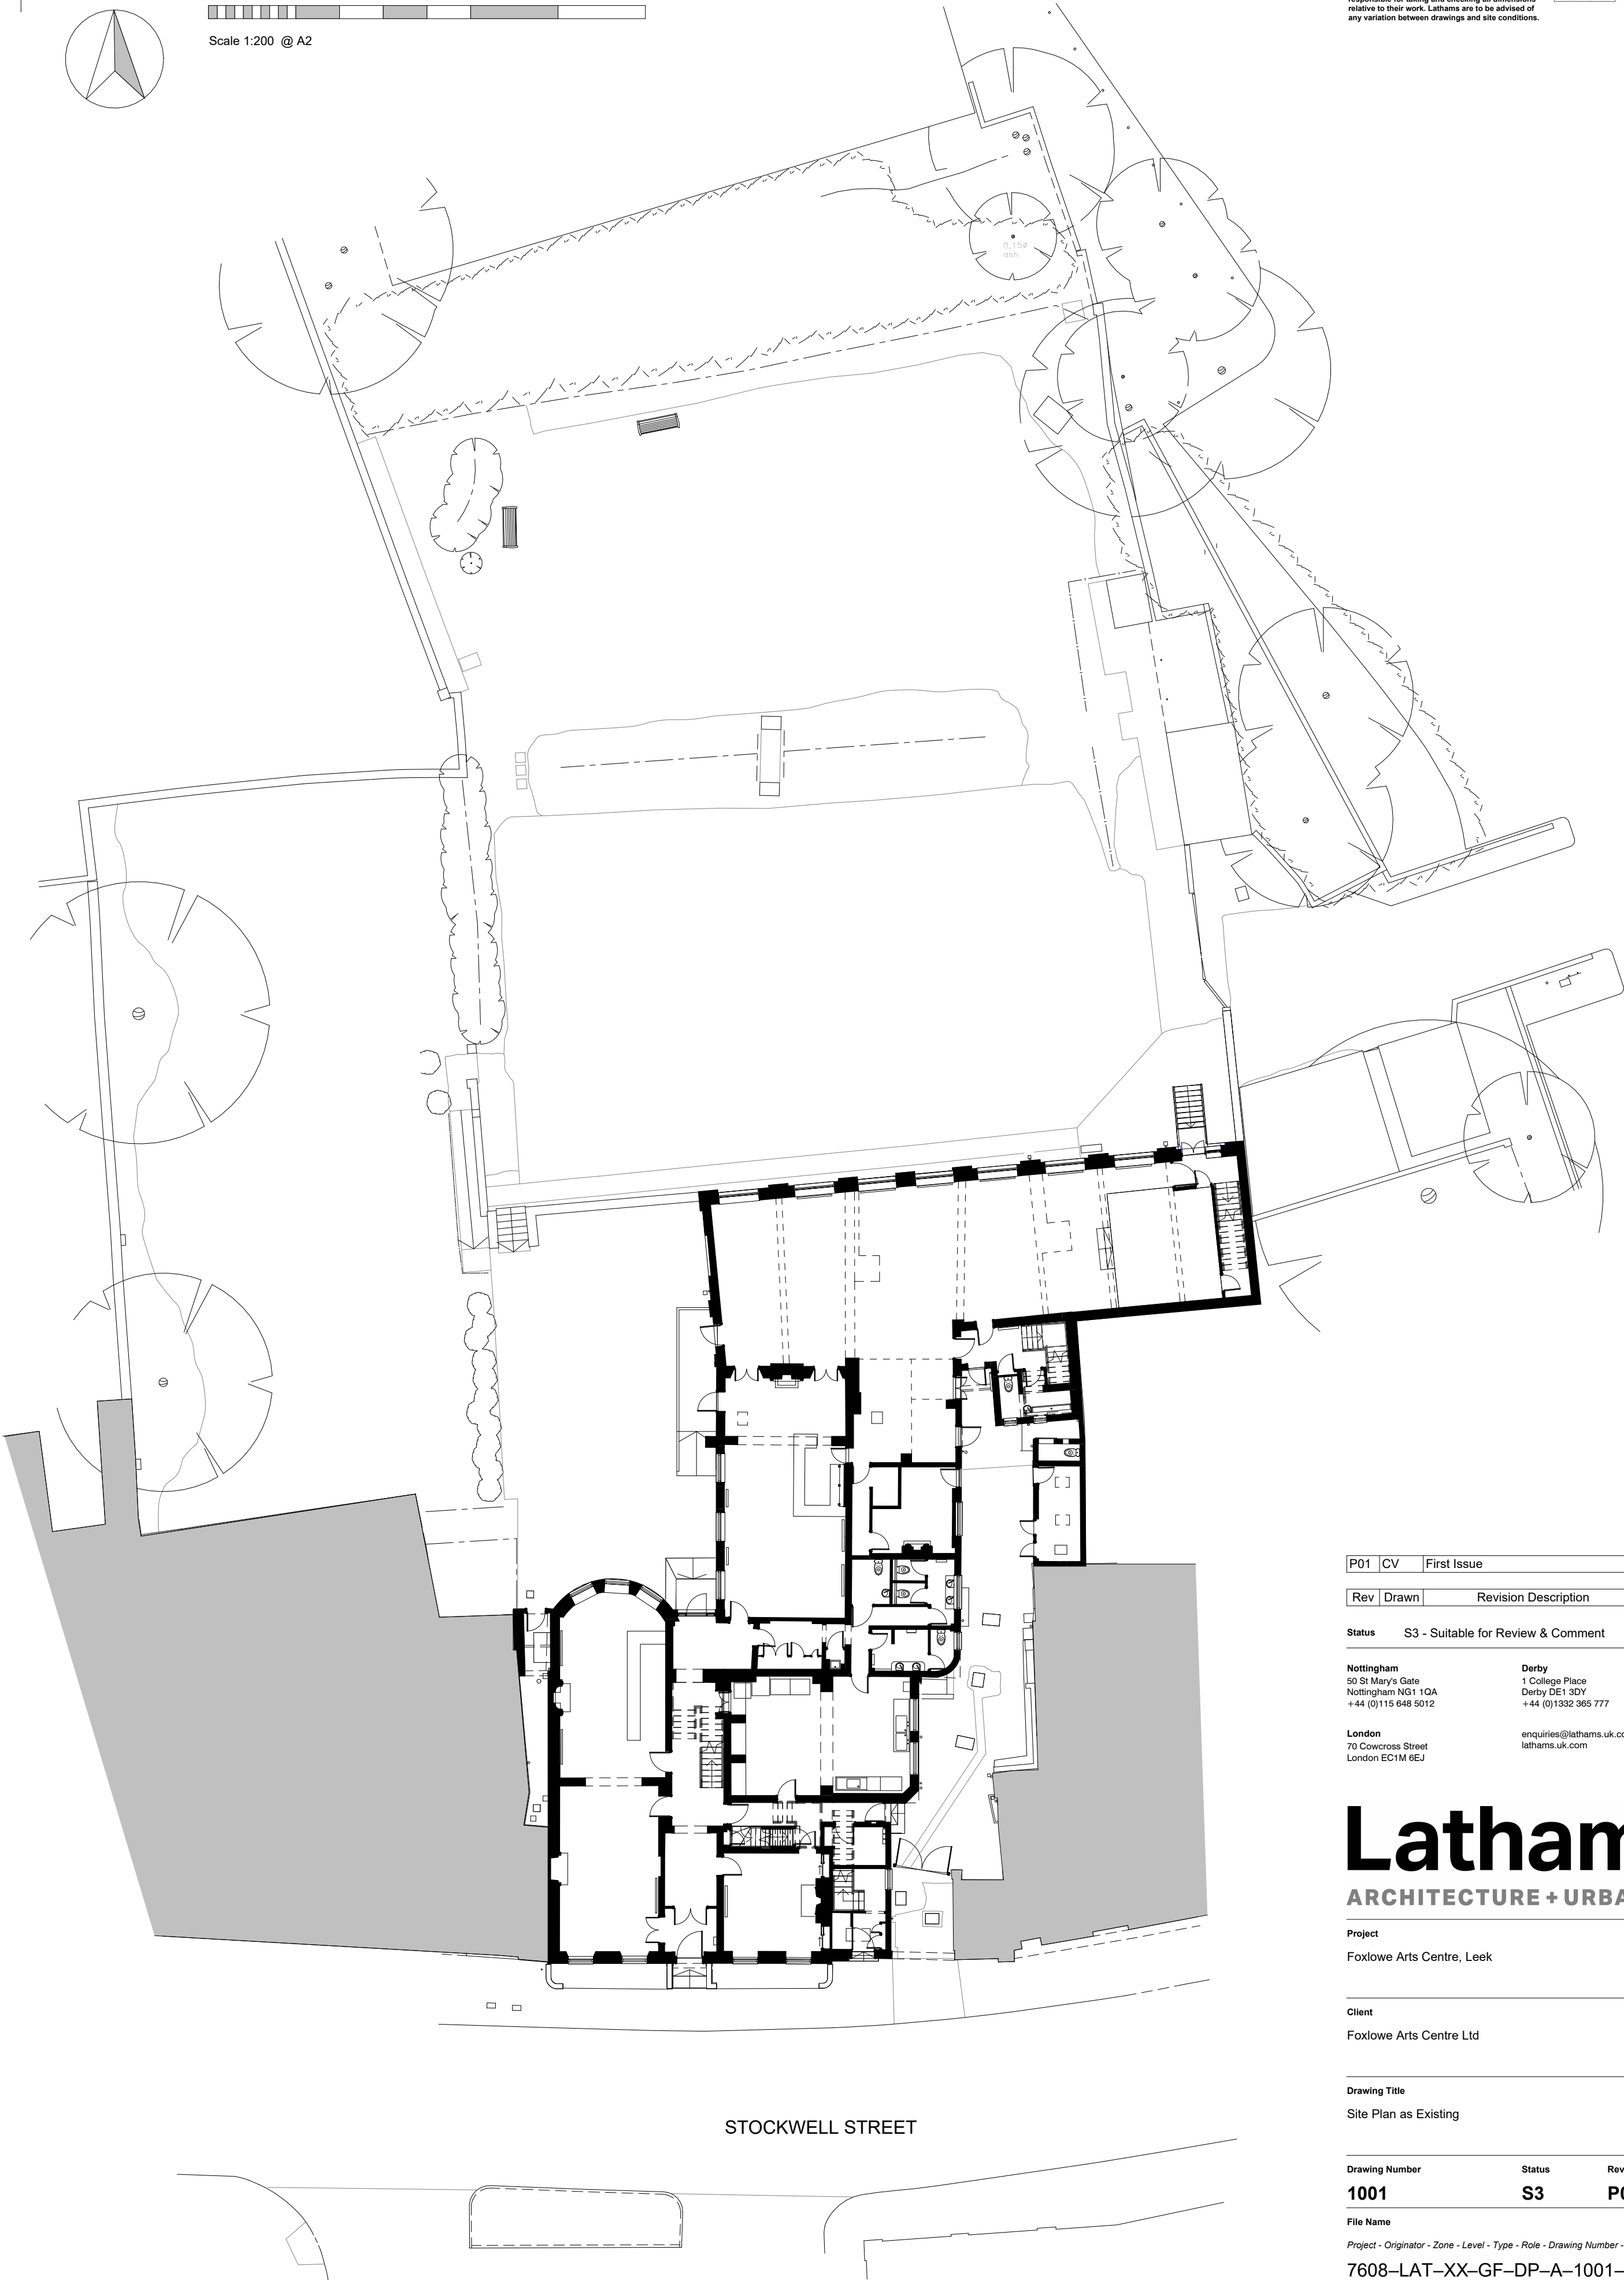

STOCKWELL STREET

Site Plan as Existing
1 : 200

P01	CV	First Issue	18.06.25
-----	----	-------------	----------

Rev	Drawn	Revision Description	Date
-----	-------	----------------------	------

Status S3 - Suitable for Review & Comment

Nottingham 50 St Mary's Gate Nottingham NG1 1QA +44 (0)115 648 5012	Derby 1 College Place Derby DE1 3DY +44 (0)1332 365 777
London 70 Cowcross Street London EC1M 6EJ	enquiries@lathams.uk.com lathams.uk.com

Lathams

ARCHITECTURE + URBANISM

Project
Foxlowe Arts Centre, Leek

Client
Foxlowe Arts Centre Ltd

Drawing Title
Site Plan as Existing

Drawing Number	Status	Revision
1001	S3	P01

File Name
Project - Originator - Zone - Level - Type - Role - Drawing Number - Status - Revision

7608-LAT-XX-GF-DP-A-1001-S3-P01

Scale	Date	Drawn	Checked
1 : 200	18.06.25	CV	MW

Lathams Job Number	Original Size
7608	A2