




Dervied from Survey data by Foster Surveys (2017)

 

Scale 1:100 @ A2

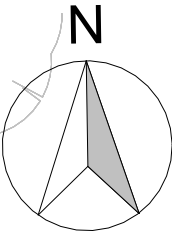

© This drawing and the building works depicted are the copyright of the Architect and may not be reproduced except with written consent. Figured dimensions only are to be taken from this drawing. All contractors must visit the site and be responsible for taking and checking all dimensions relative to their work. Lathams are to be advised of any variation between drawings and site conditions.

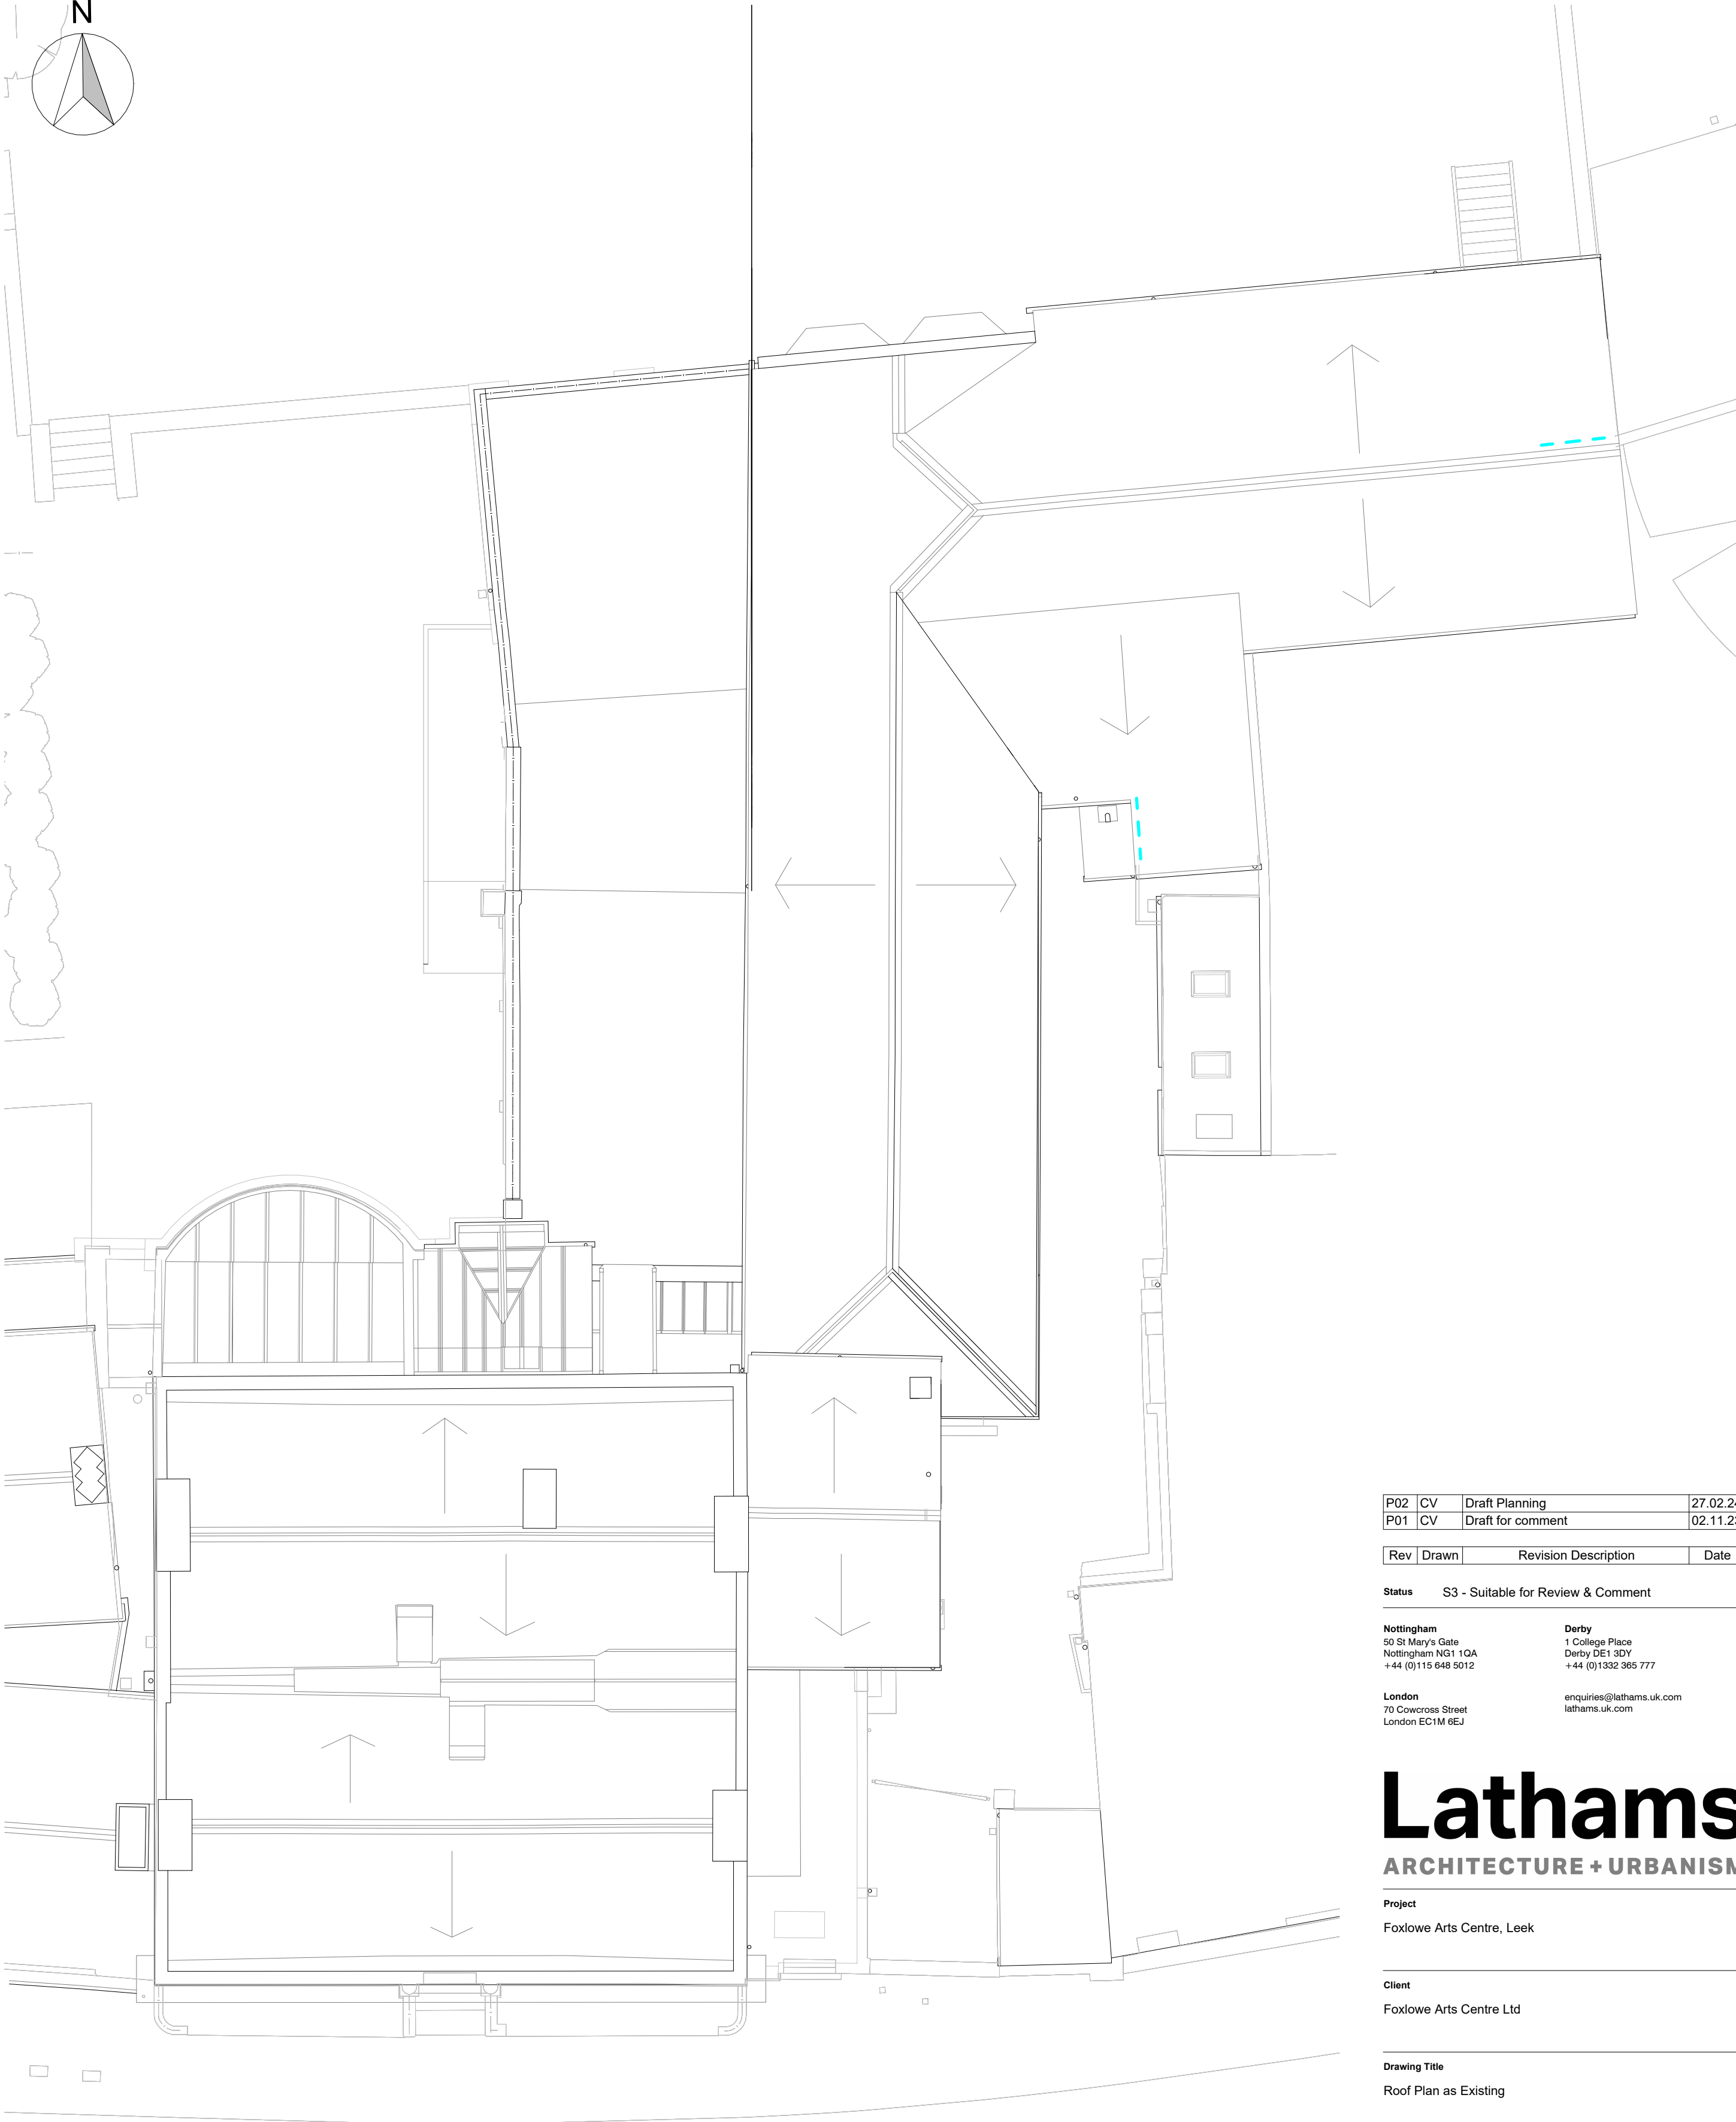

P02	CV	Draft Planning	27.02.24
P01	CV	Draft for comment	02.11.23

Rev	Drawn	Revision Description	Date
-----	-------	----------------------	------

Status S3 - Suitable for Review & Comment

Nottingham 50 St Mary's Gate Nottingham NG1 1QA +44 (0)115 648 5012	Derby 1 College Place Derby DE1 3DY +44 (0)1332 365 777
London 70 Cowcross Street London EC1M 6EJ	enquiries@lathams.uk.com lathams.uk.com

Lathams

ARCHITECTURE + URBANISM

Project
Foxlowe Arts Centre, Leek

Client
Foxlowe Arts Centre Ltd

Drawing Title
Roof Plan as Existing

Drawing Number	Status	Revision	
2003	S3	P02	
File Name			
Project - Originator - Zone - Level - Type - Role - Drawing Number - Status - Revision			
7608-LAT-XX-RF-DP-A-2003-S3-P02			
Scale	Date	Drawn	Checked
1 : 100	27.02.24	CV	MW
Lathams Job Number			Original Size
7608			A2

© Derek Latham + Co. Ltd

RF - Roof Plan as Existing
1 : 100