

Existing/retained



New Construction

New Floor

Replacement Floor (including substrate/groundworks)

Indicative Drainage Runs

© This drawing and the building works depicted are the copyright of the Architect and may not be reproduced except with written consent. Figured dimensions only are to be taken from this drawing. All contractors must visit the site and be responsible for taking and checking all dimensions relative to their work. Lathams are to be advised of any variation between drawings and site conditions.

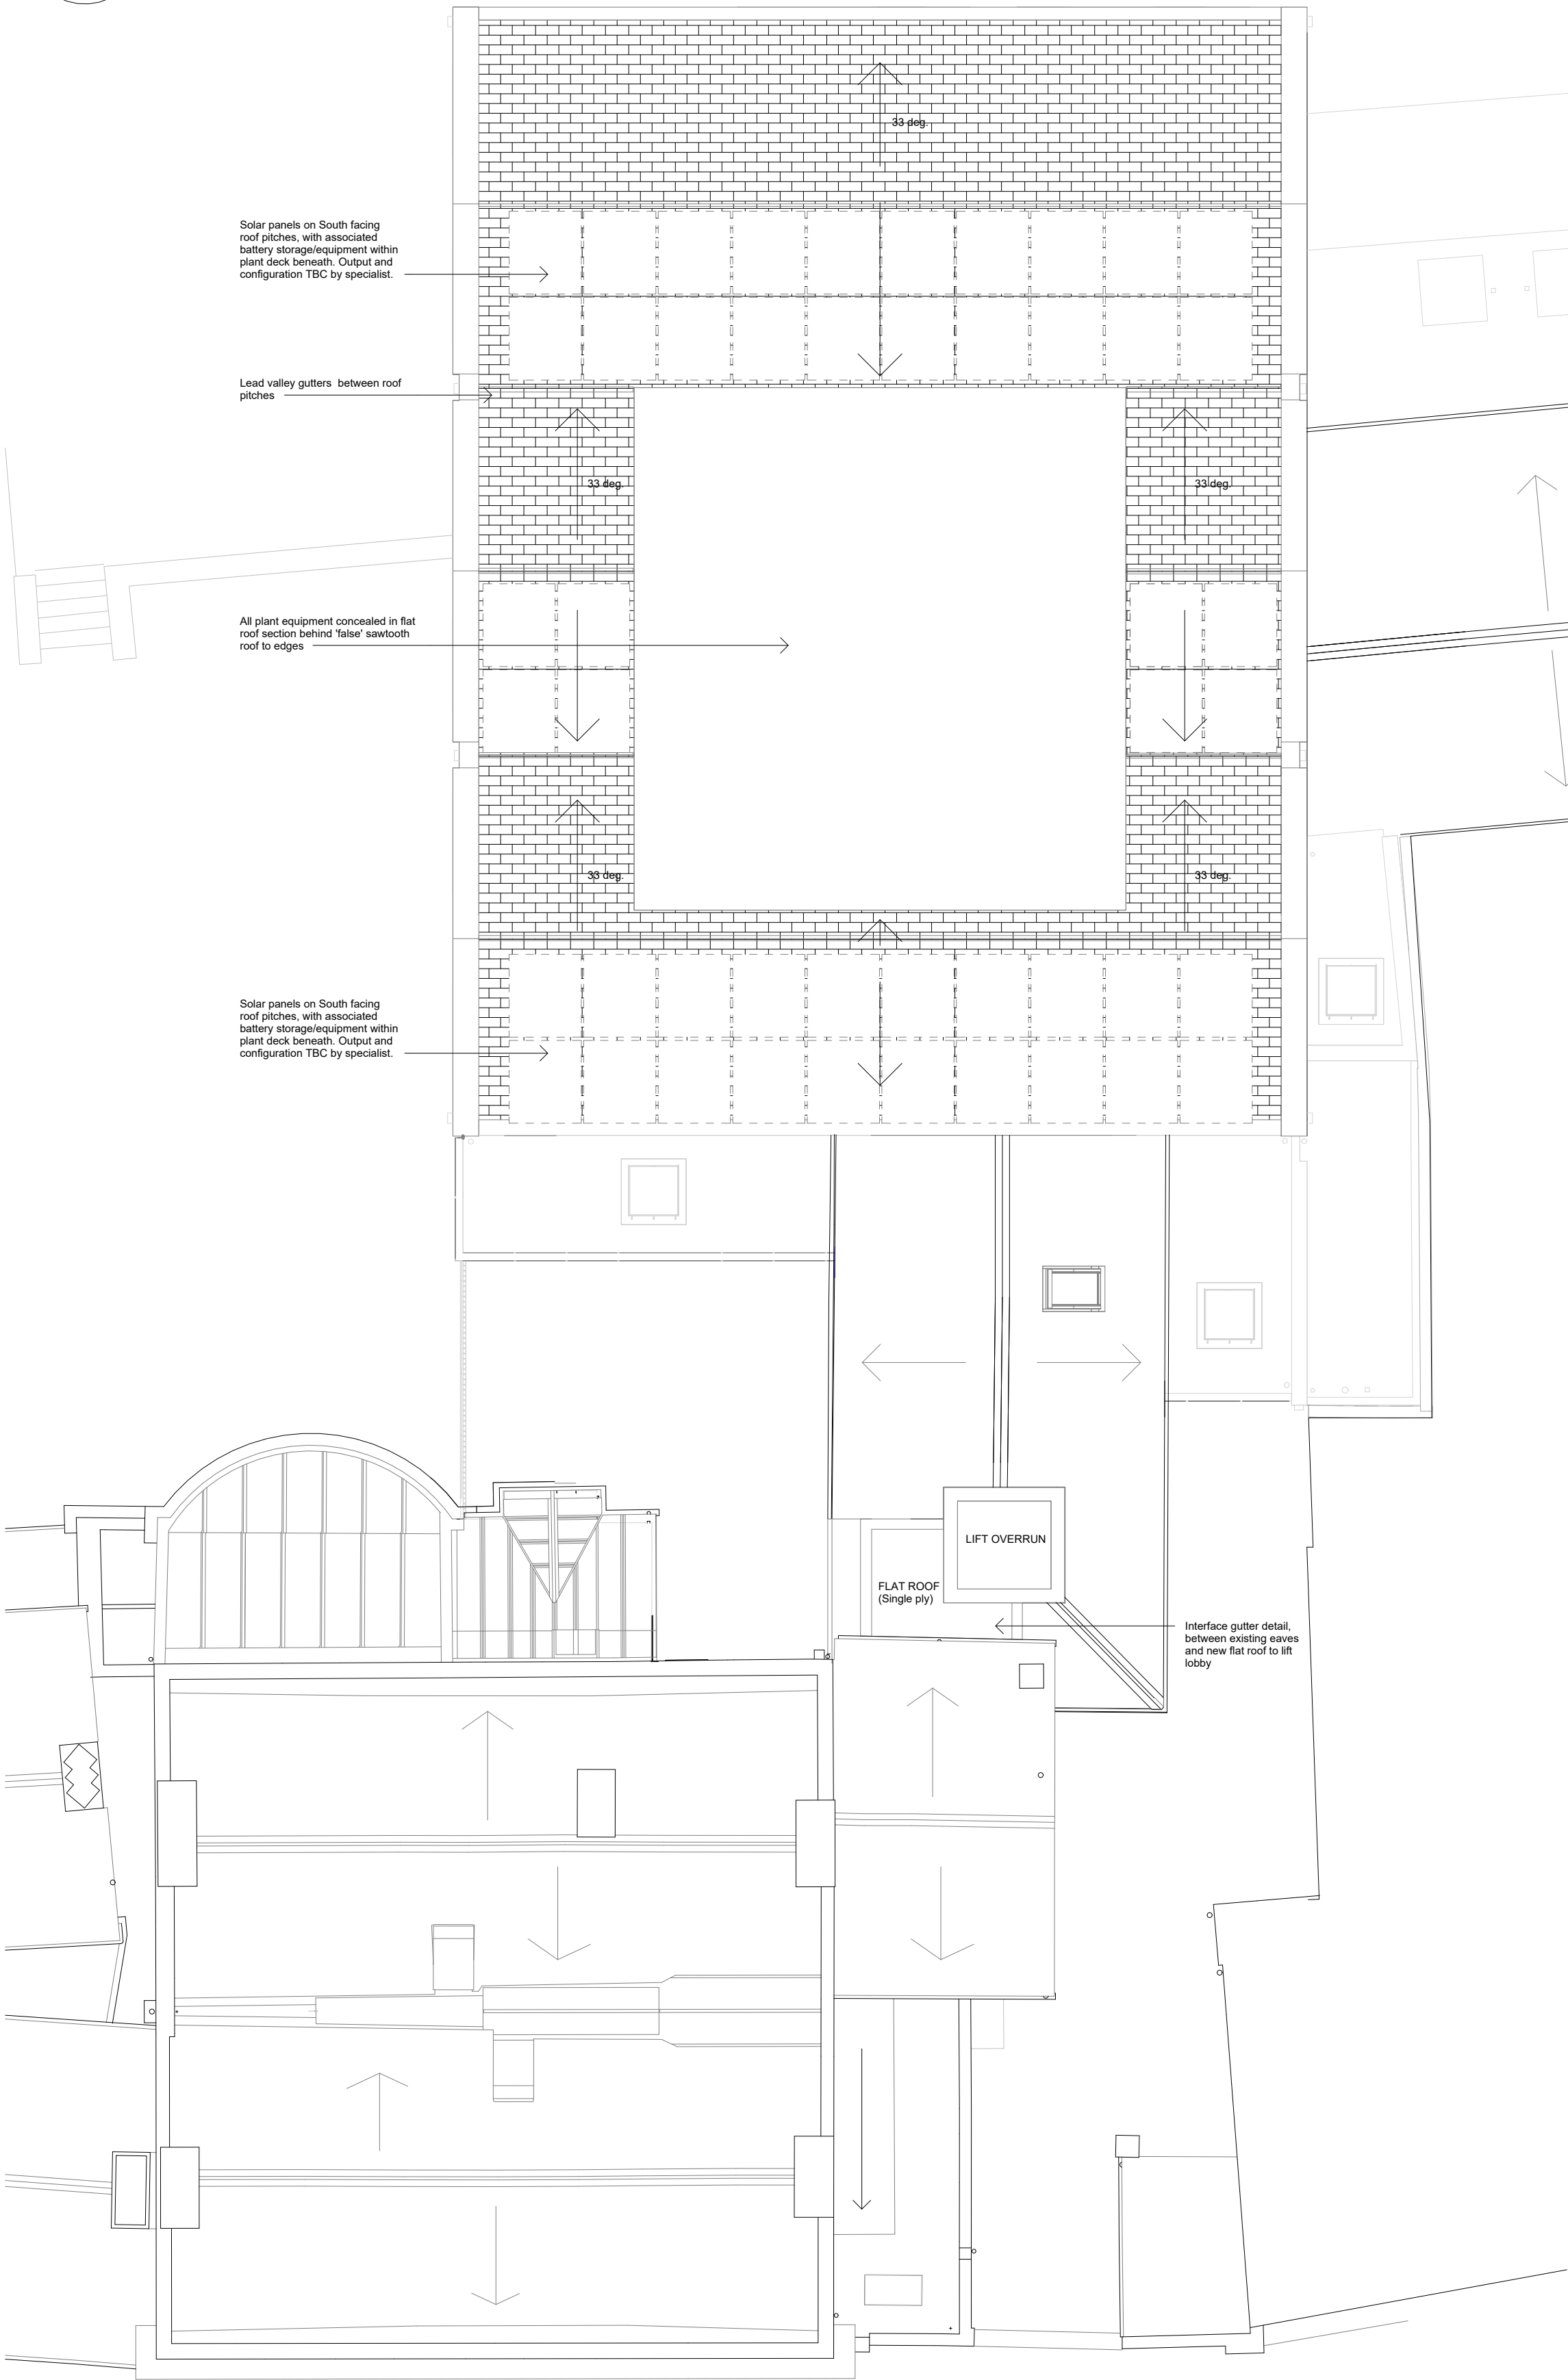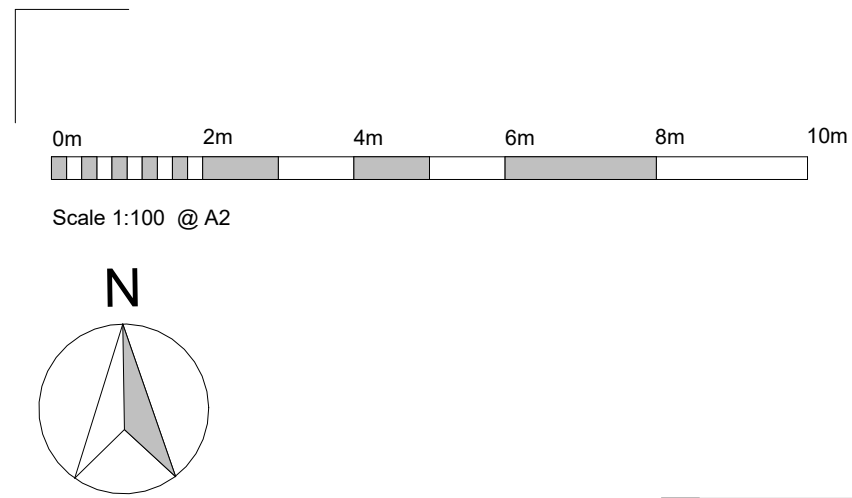

|     |    |                   |          |
|-----|----|-------------------|----------|
| P04 | CV | Draft Planning    | 27.02.24 |
| P03 | CV | WIP               | 06.02.24 |
| P02 | CV | Amends to comment | 12.01.24 |
| P01 | CV | Draft for comment | 02.11.23 |

| Rev | Drawn | Revision Description | Date |
|-----|-------|----------------------|------|
|-----|-------|----------------------|------|

Status S3 - Suitable for Review & Comment

Nottingham  
50 St Mary's Gate  
Nottingham NG1 1QA  
+44 (0)115 648 5012

Derby  
1 College Place  
Derby DE1 3DY  
+44 (0)1332 365 777

London  
70 Cowcross Street  
London EC1M 6EJ

enquiries@lathams.uk.com  
lathams.uk.com

# Lathams

## ARCHITECTURE + URBANISM

Project  
Foxlowe Arts Centre, Leek

Client  
Foxlowe Arts Centre Ltd

Drawing Title  
Roof Plan as Proposed

| Drawing Number | Status | Revision |
|----------------|--------|----------|
| 2203           | S3     | P04      |

File Name  
Project - Originator - Zone - Level - Type - Role - Drawing Number - Status - Revision

7608-LAT-XX-RF-DP-A-2203-S3-P04

| Scale   | Date     | Drawn | Checked |
|---------|----------|-------|---------|
| 1 : 100 | 27.02.24 | CV    | MW      |

| Lathams Job Number | Original Size |
|--------------------|---------------|
| 7608               | A2            |

© Derek Latham + Co. Ltd

RF - Roof Plan as Proposed  
1 : 100