
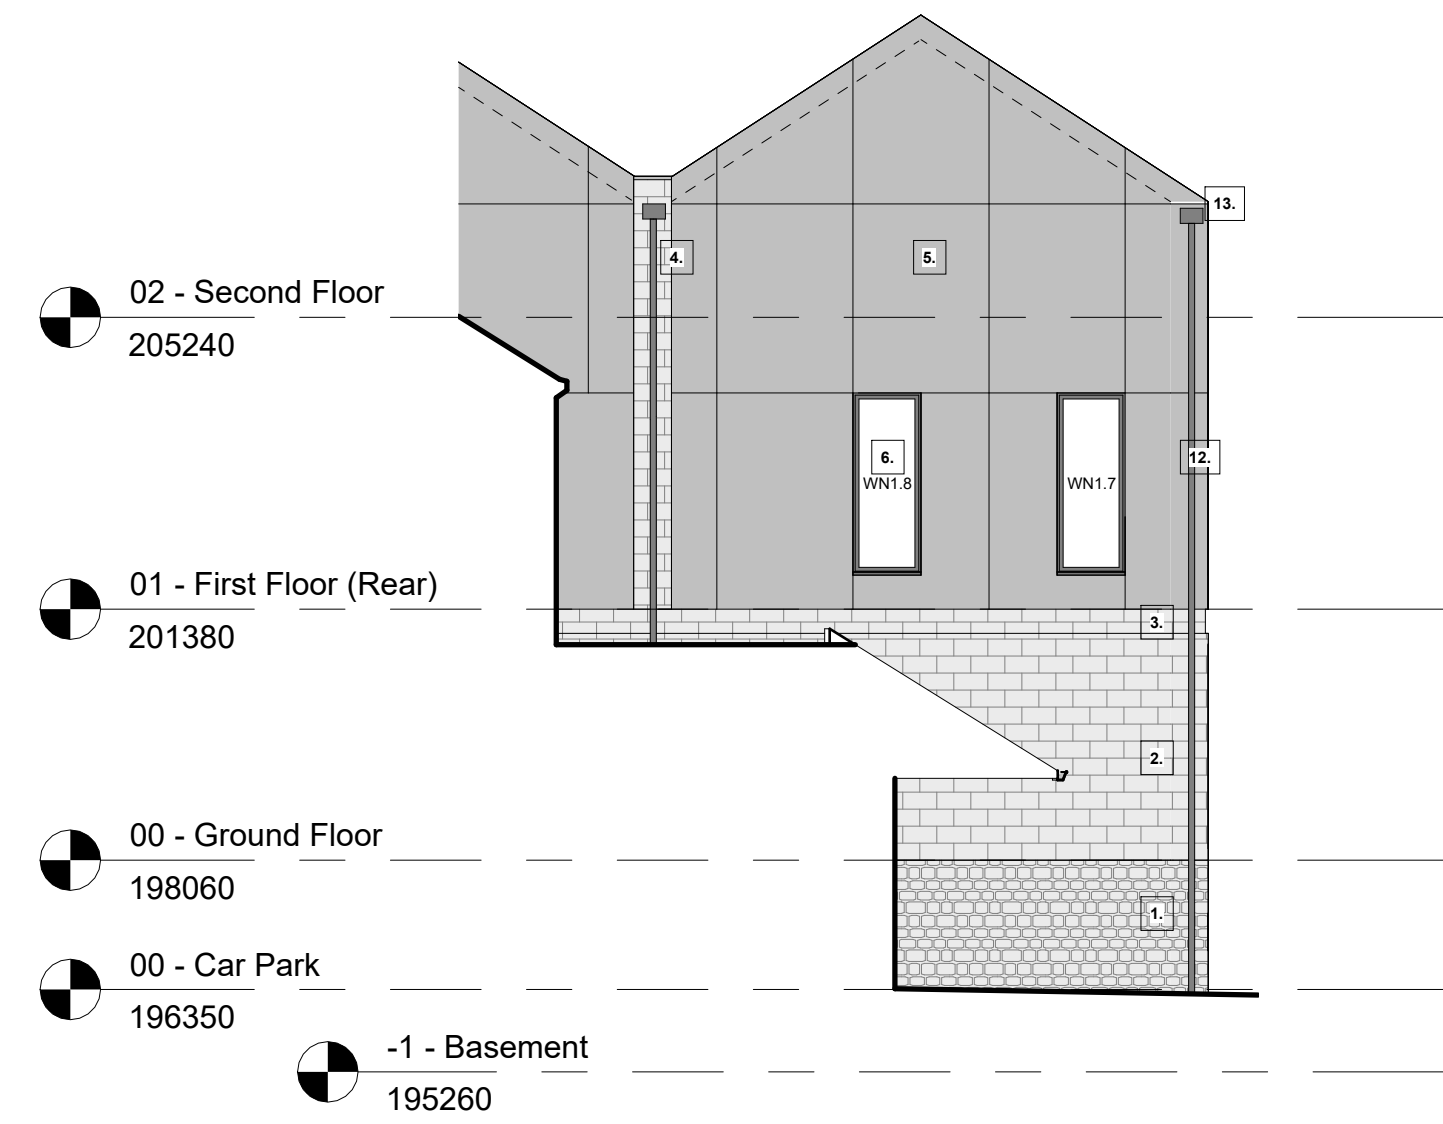



© This drawing and the building works depicted are the copyright of the Architect and may not be reproduced except with written consent. Figures dimensions only are to be taken from this drawing. All contractors must visit the site and be responsible for taking and checking all dimensions relative to their work. Lathams are to be advised of any variation between drawings and site conditions.

- External Materials Key:**
1. Natural coursed stone plinth; rusticated/textured
 2. Natural coursed stone plinth; smooth finish
 3. Recessed natural stone 'sitting course'
 4. Natural stone recess detail
 5. Metal rainscreen cladding; dark colour e.g. pre-oxidised Copper
 6. Aluminium PPC window; dark grey frame
 7. Aluminium PPC solid door; dark grey
 8. Curtain walling: PPC aluminium dark grey frame/spandrel panels (colour to match frames)
 9. Aluminium PPC louvered door; dark grey
 10. Natural slate tile roof
 11. Metal shutter PPC - colour to match window/doors
 12. Cast aluminium rainwater pipe/hopper - colour to match window/doors
 13. Concealed gutter detail with PPC metal flashing (colour to match cladding)
 14. Metal ralling PPC - colour to match window/doors

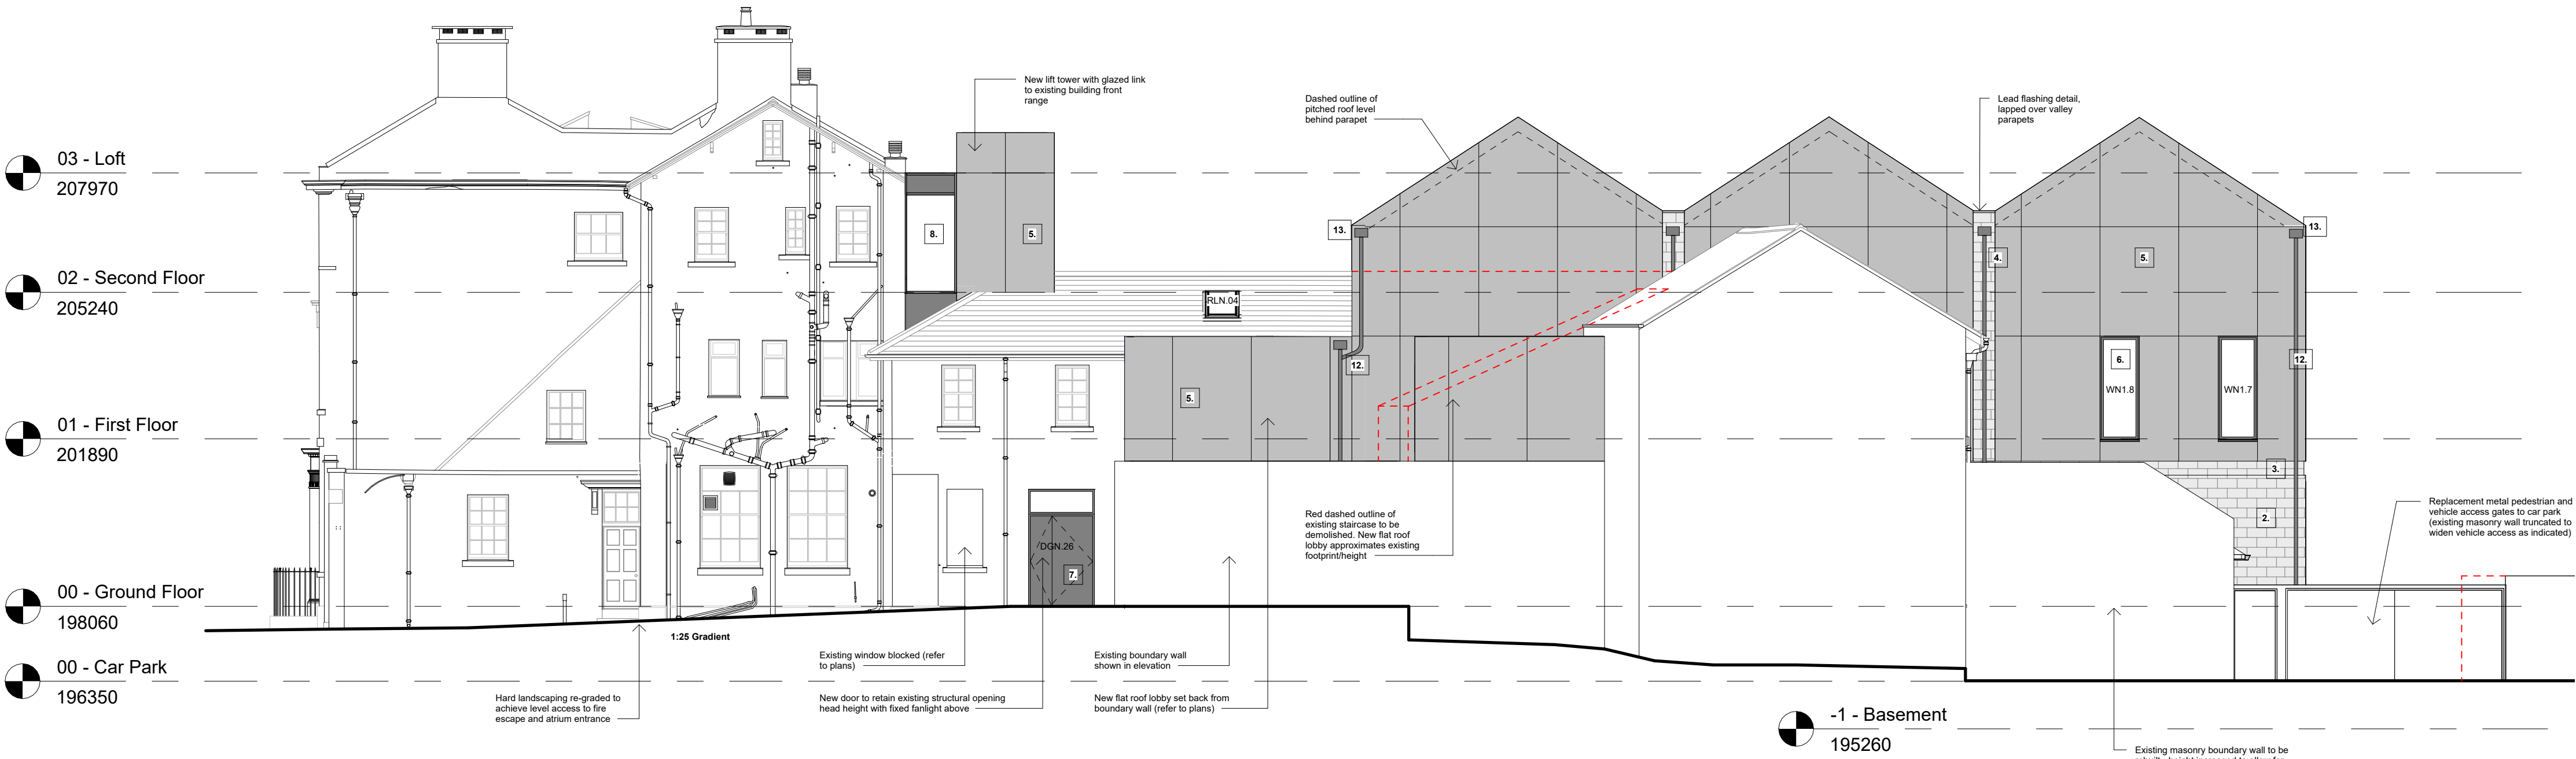

05 - East 'Staggered' Elevation as Proposed
1 : 100

06 - East Sectional Elevation as Proposed
1 : 100

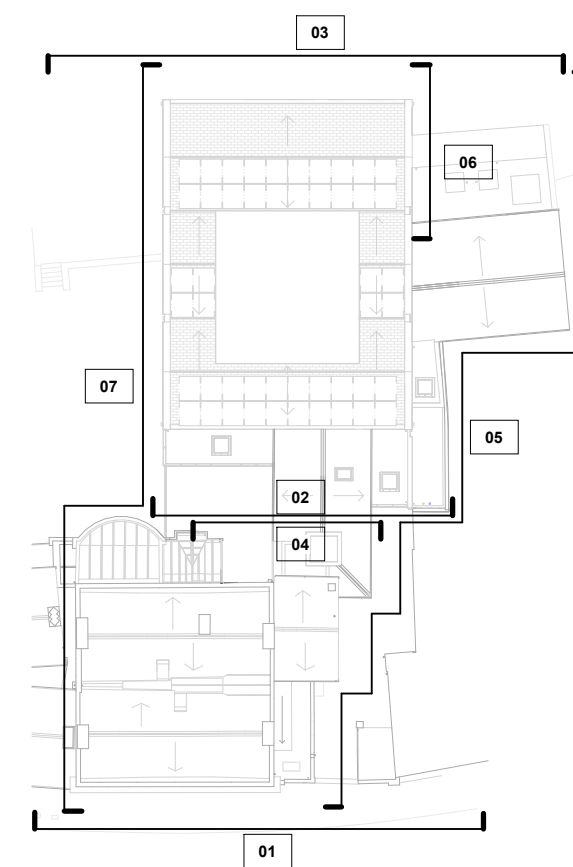

P02	CV	Draft Planning	27.02.24
P01	CV	WIP	06.02.24

Rev	Drawn	Revision Description	Date
S3		Suitable for Review & Comment	

Nottingham
50 St Marys Gate
Nottingham NG1 1QA
+44 (0)115 648 5012

Derby
1 College Place
Derby DE1 3DY
+44 (0)1332 365 777

enquiries@lathams.uk.com
lathams.uk.com

Lathams
ARCHITECTURE + URBANISM

Project
Foxlowe Arts Centre, Leek

Client
Foxlowe Arts Centre Ltd

Drawing Title
East & West Elevations as Proposed

Drawing Number	Status	Revision
3201	S3	P02

File Name
Project - Originator - Zone - Level - Type - Role - Drawing Number - Status - Revision

7608-LAT-XX-ZZ-DE-A-3201-S3-P02

Scale	Date	Drawn	Checked
As indicated	27.02.24	CV	MW

Lathams Job Number	Original Size
7608	A1

© Derek Latham + Co. Ltd

07 - West Elevation as Proposed
1 : 100