




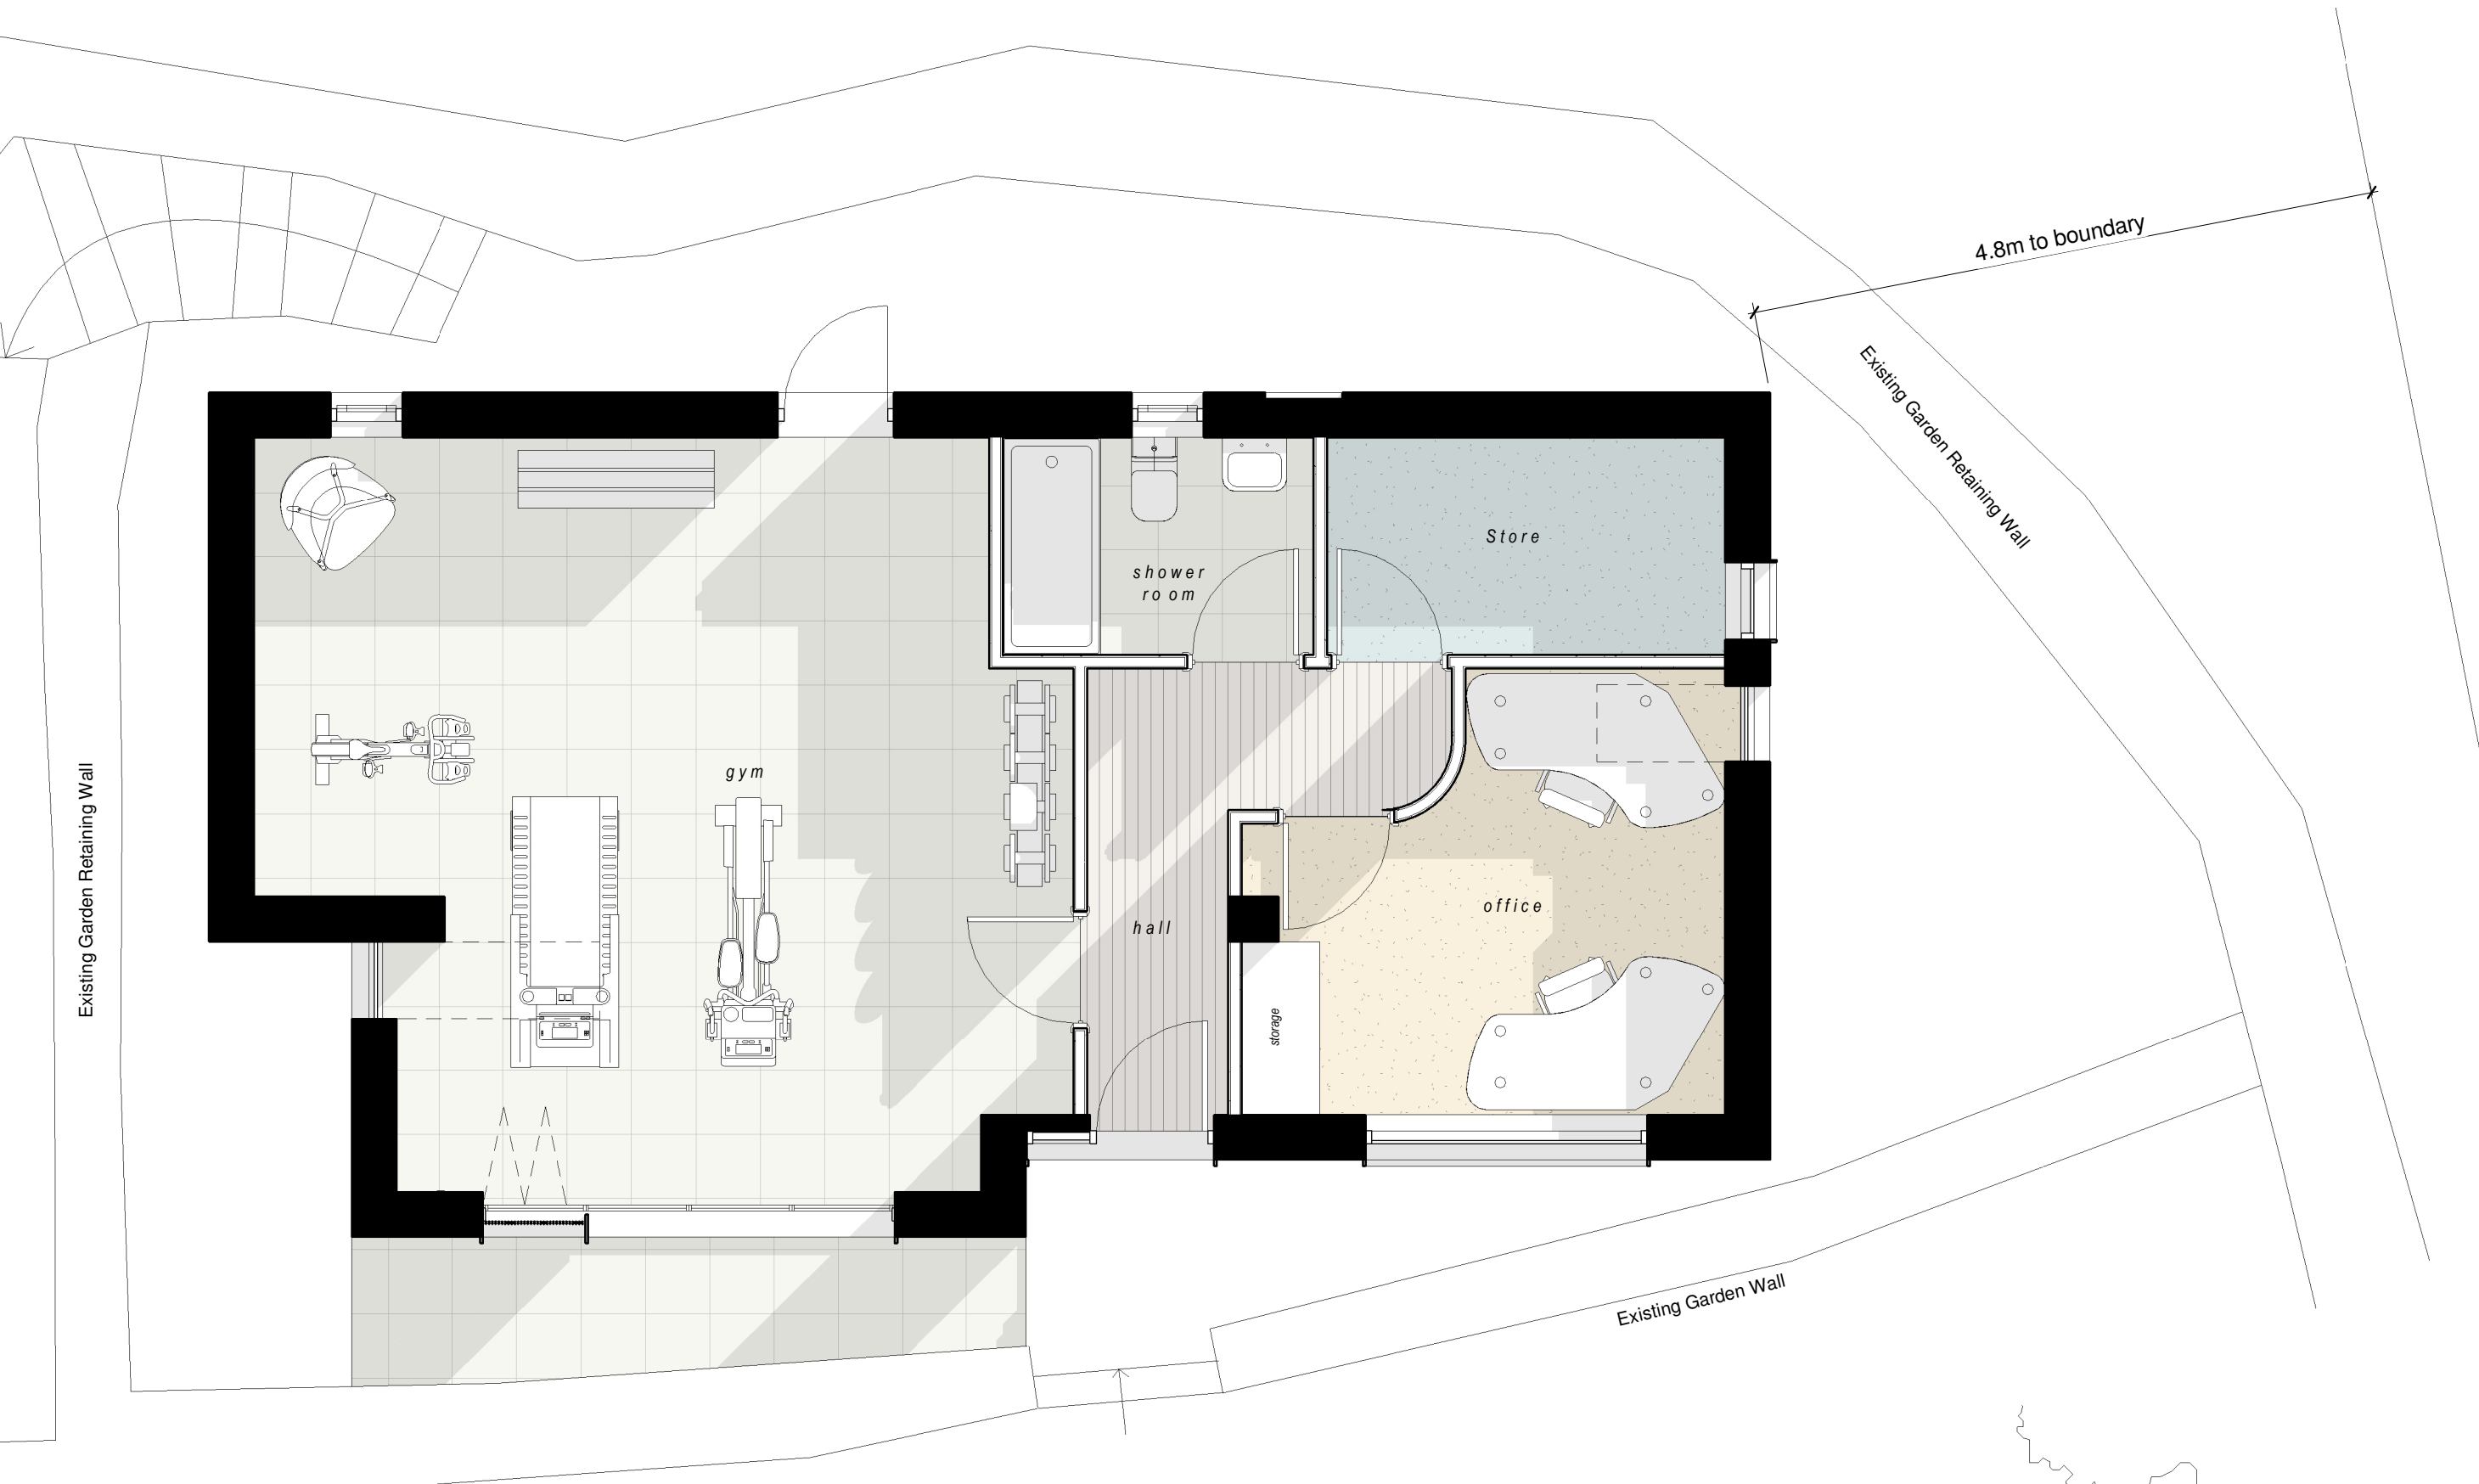


Ground Floor Plan 'as proposed'

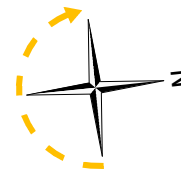


West Elevation 'as proposed'

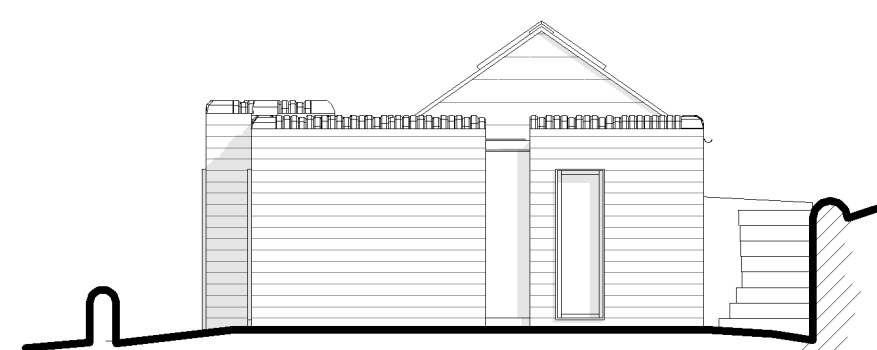


North Elevation 'as proposed'

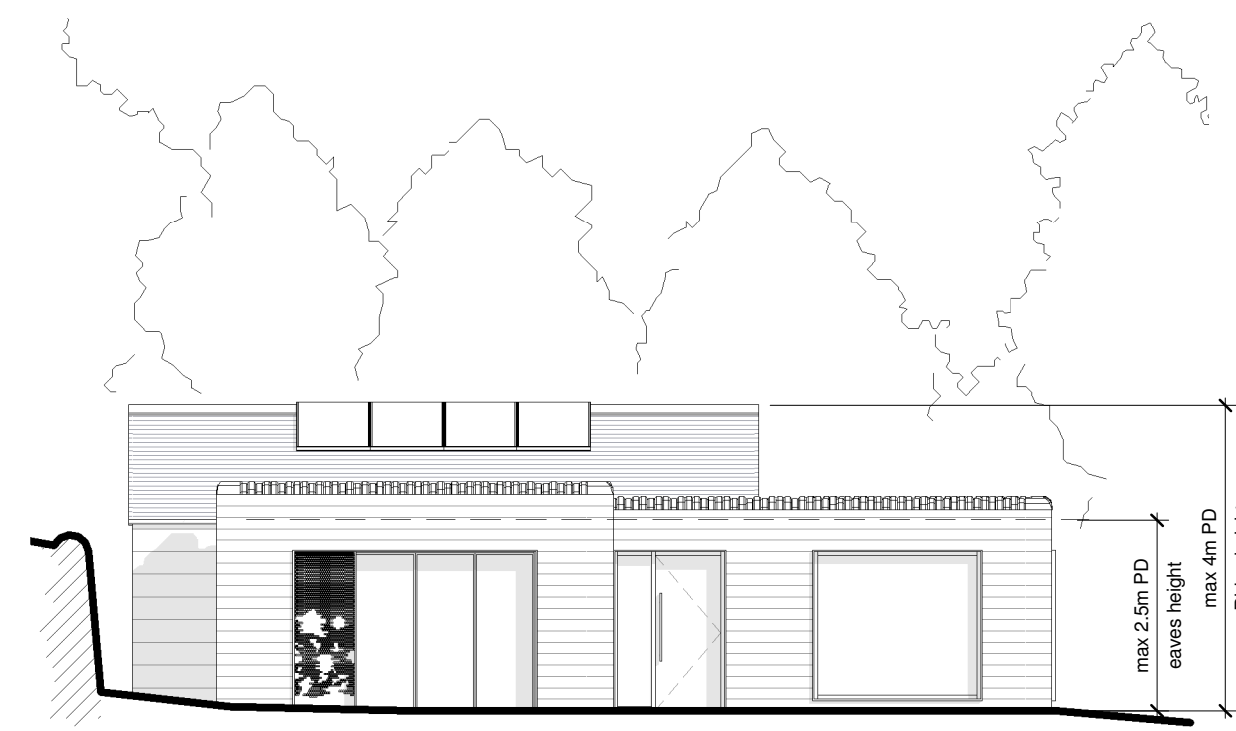

East Elevation 'as proposed'

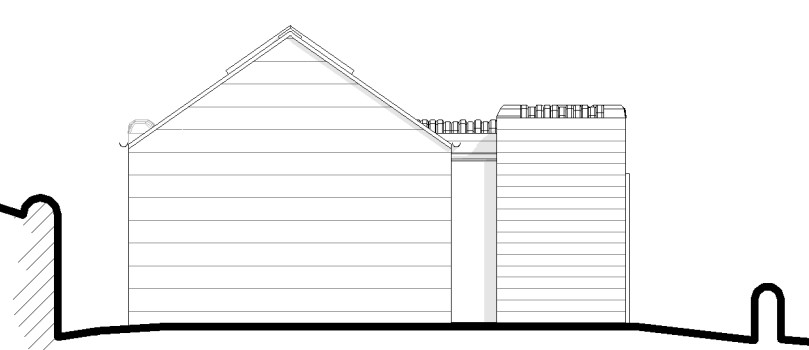

South Elevation 'as proposed'

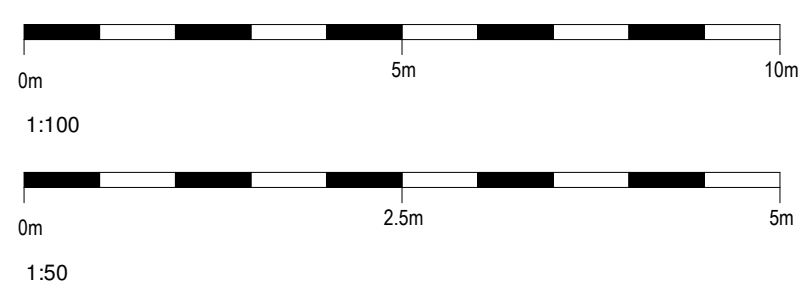

S02	02/07/25	AC	Amended to suit clients comments	
S01	17/06/25	AC	Initial Issue	
Rev	Date	Drawn	Description	
ctd architects			Clerk Bank House Clerk Bank LEEK Staffordshire ST13 5HE t : 01538 373477 e : info@ctdarchitects.co.uk f : 01538 386503 w : www.ctdarchitects.co.uk	
Client			Project Thornby Lodge Consall Forge, Wetley Rocks, Stoke-on-Trent, ST9 0AJ	ctd architects © 2025 • This drawing is copyright. • All dimensions to be checked on site before proceeding. • Contractor must notify the architect of any discrepancies before proceeding. • Contractor to check/adjust dimensions of new work to suit existing conditions. Do not assume existing structure or details are plumb, square or level. • All drawings to be read in conjunction with all other consultants drawings and specs.
Mr P Sinfield			Title Floor Plans & Elevations 'as proposed'	Scale 1:50/100 Size A2 Drawn AC Chk'd KL Status PLANNING ISSUE Drawing Ref 2522 - CTD - 00 - 00 - DR - A - 009 - S02