




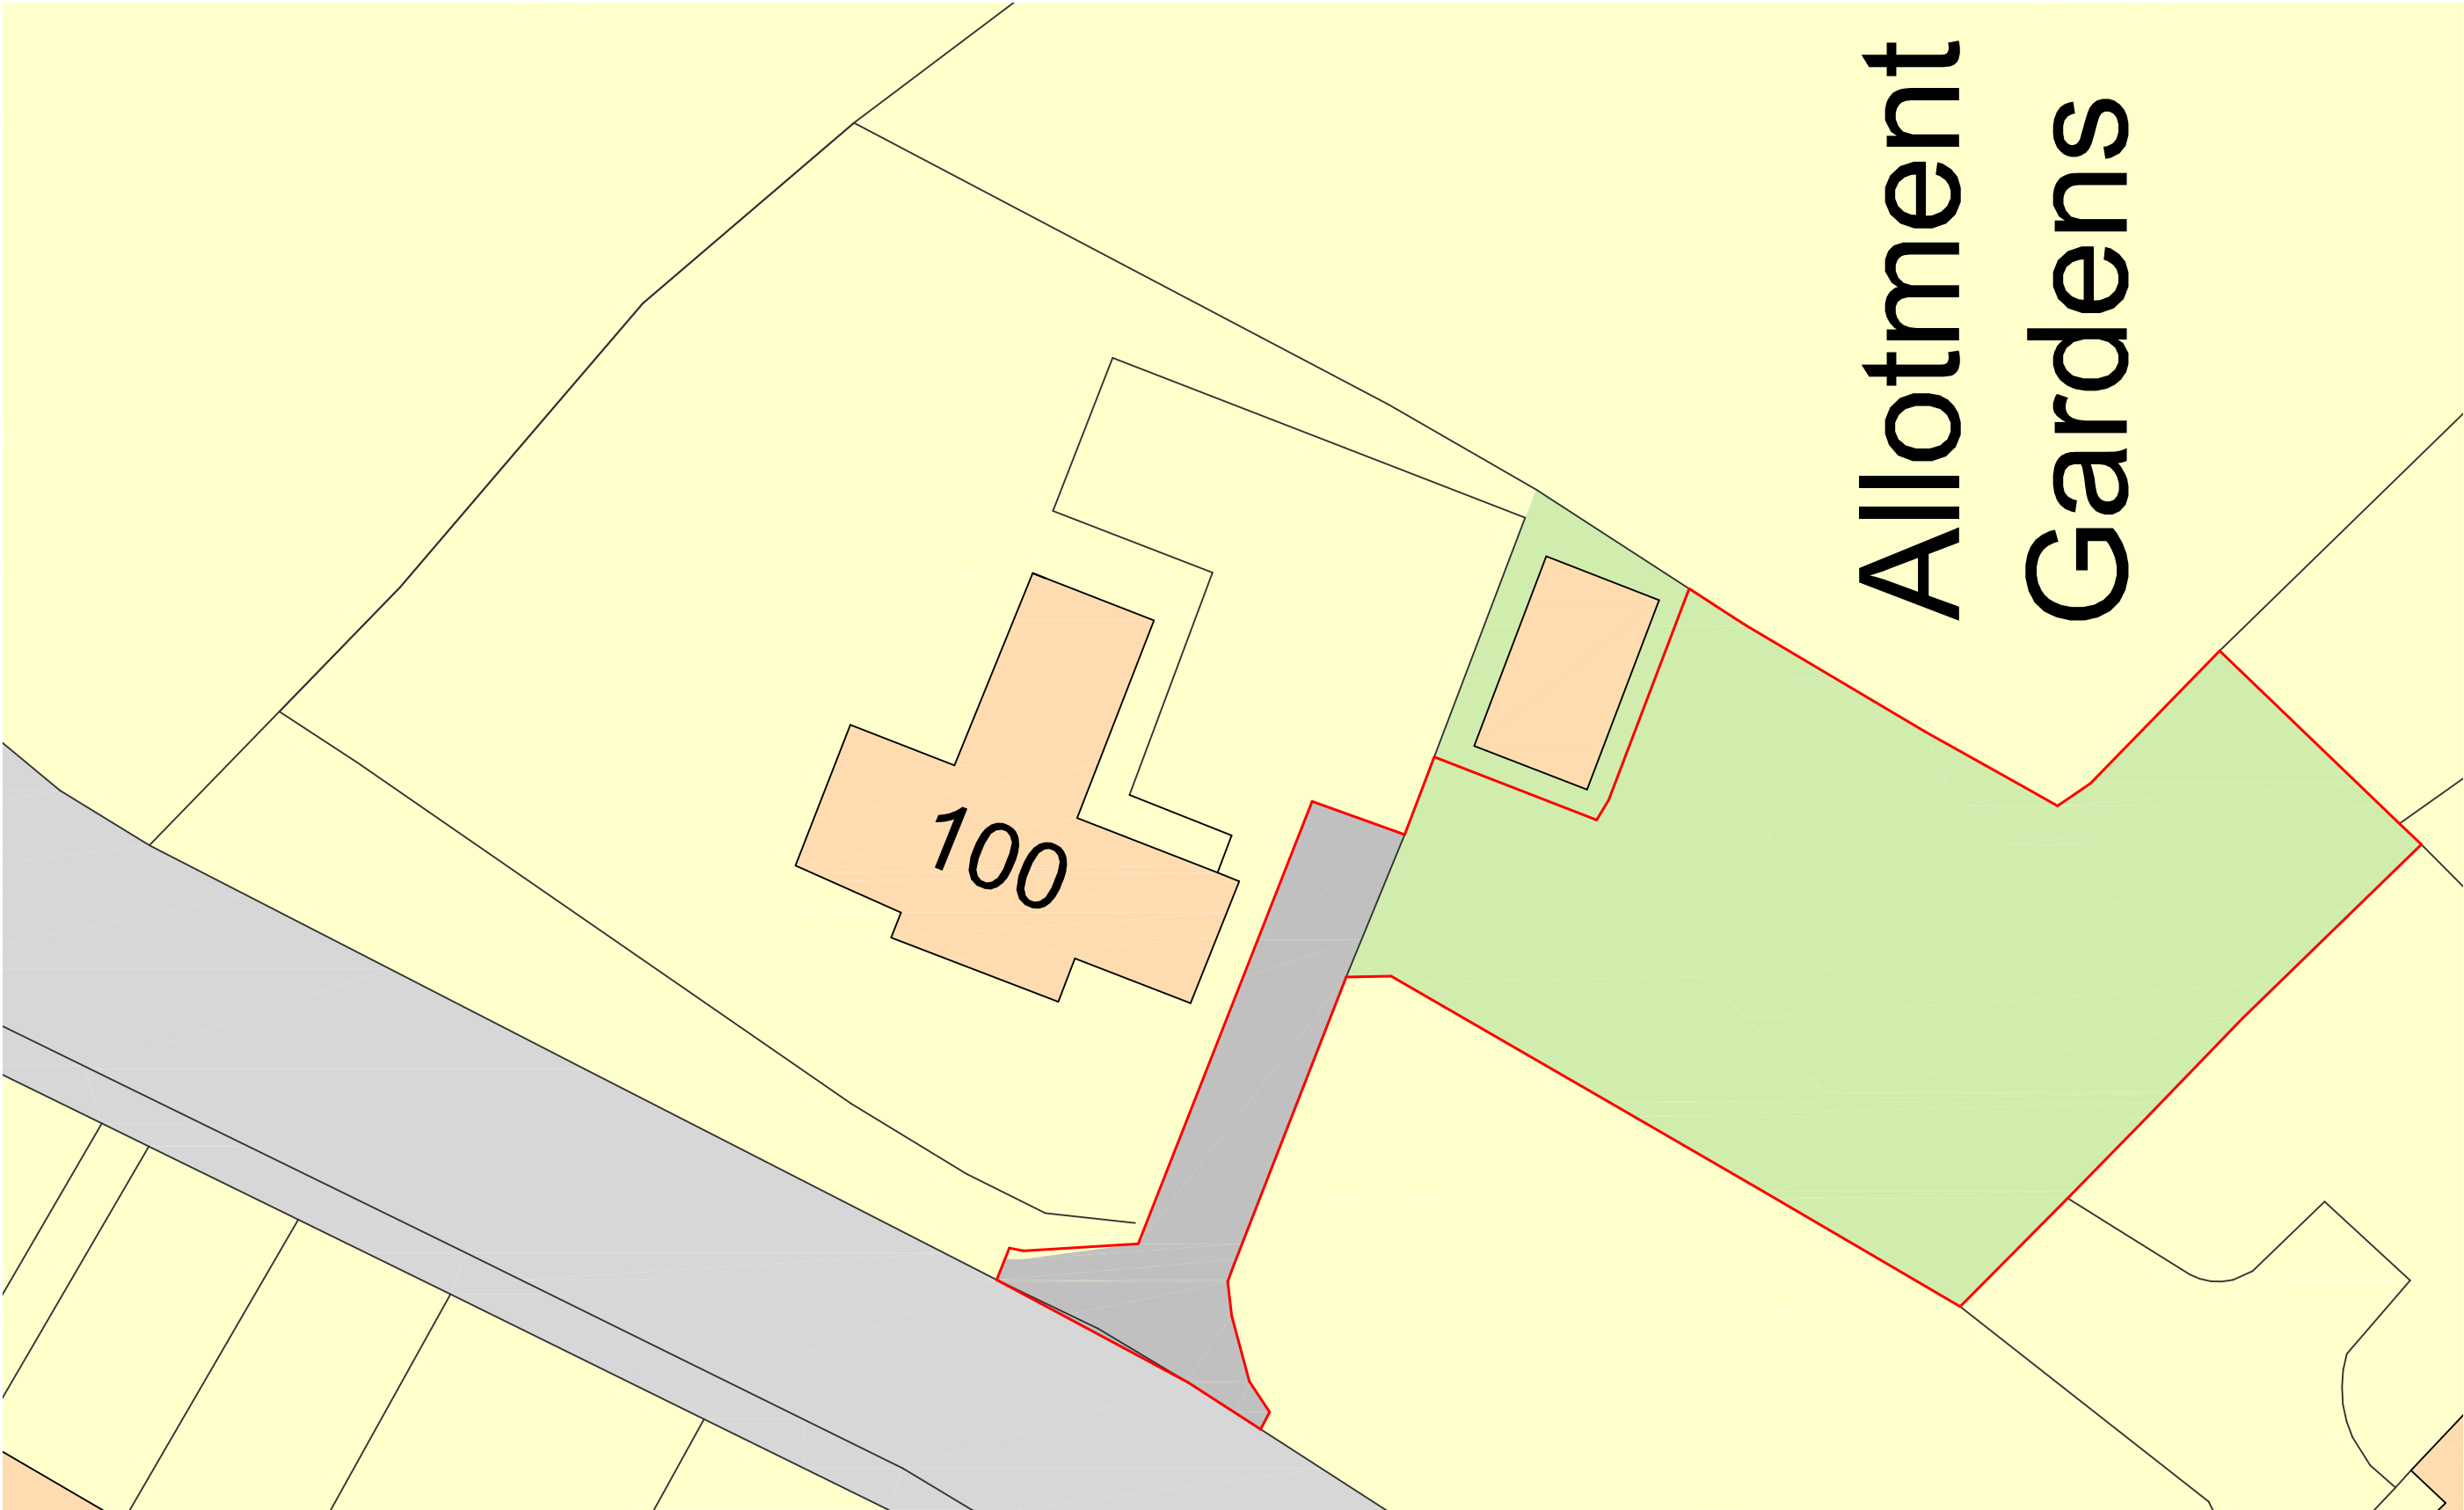



Site Plan as Existing

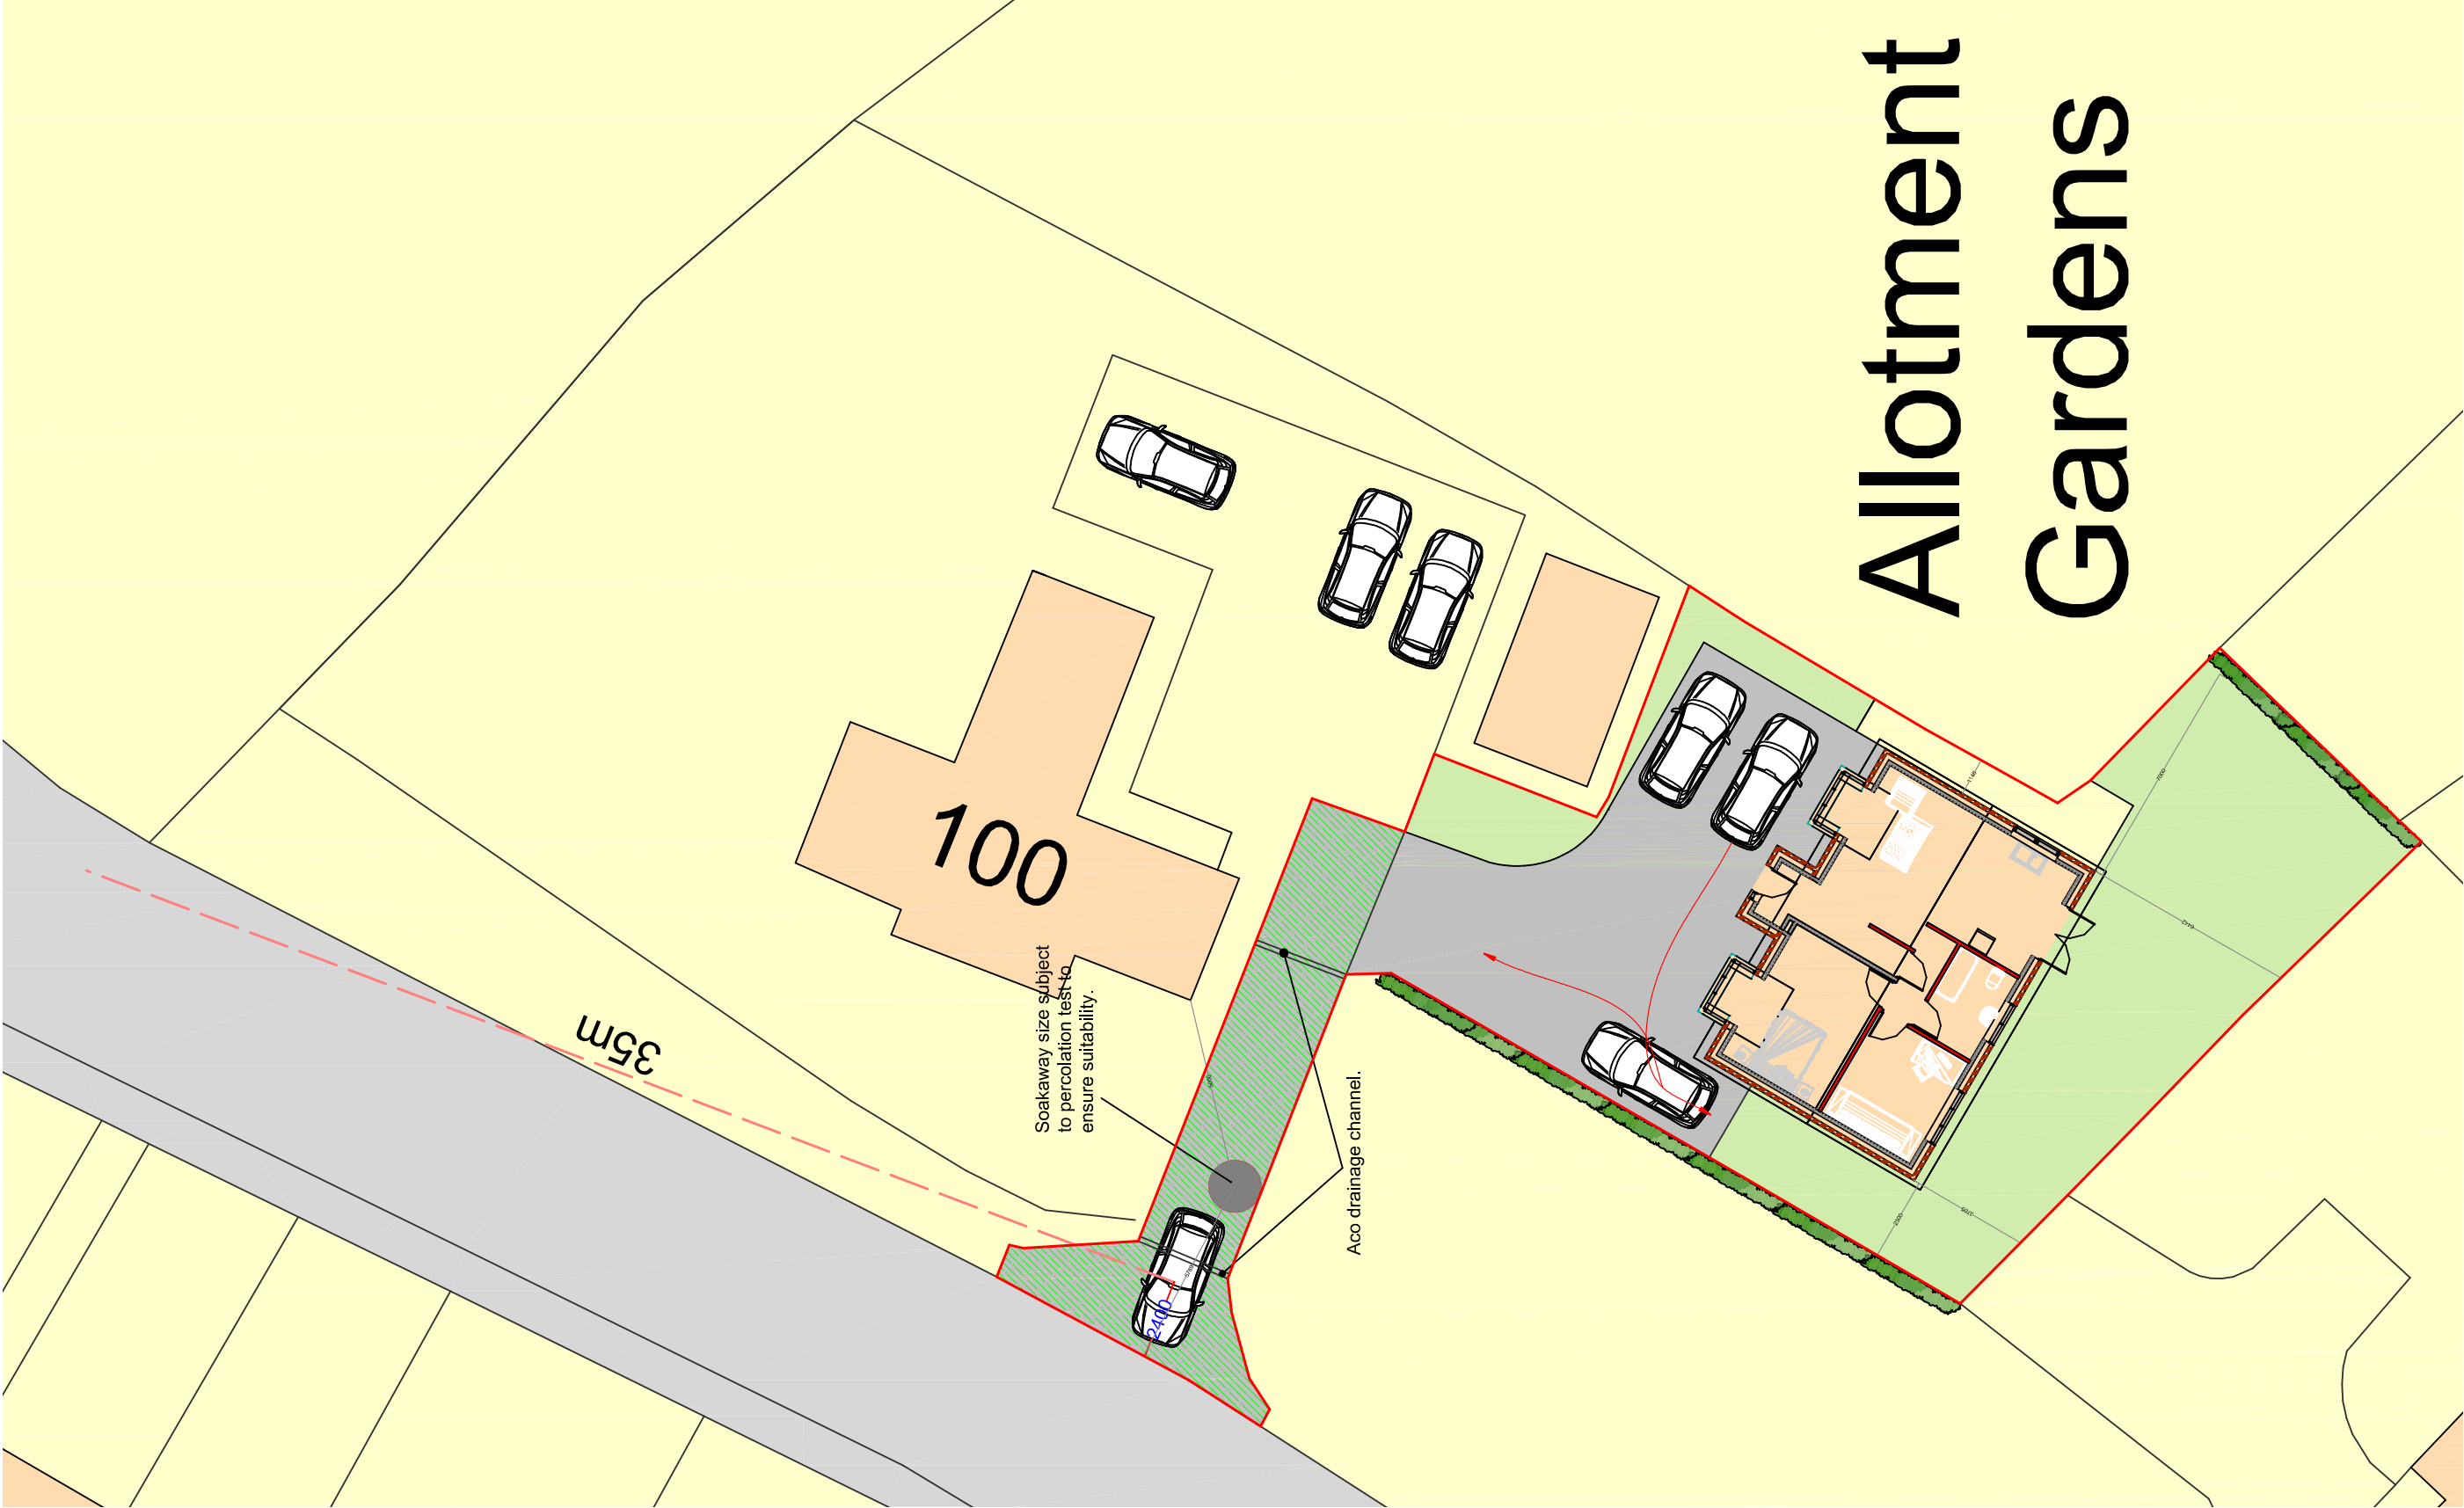

Site Plan as Proposed

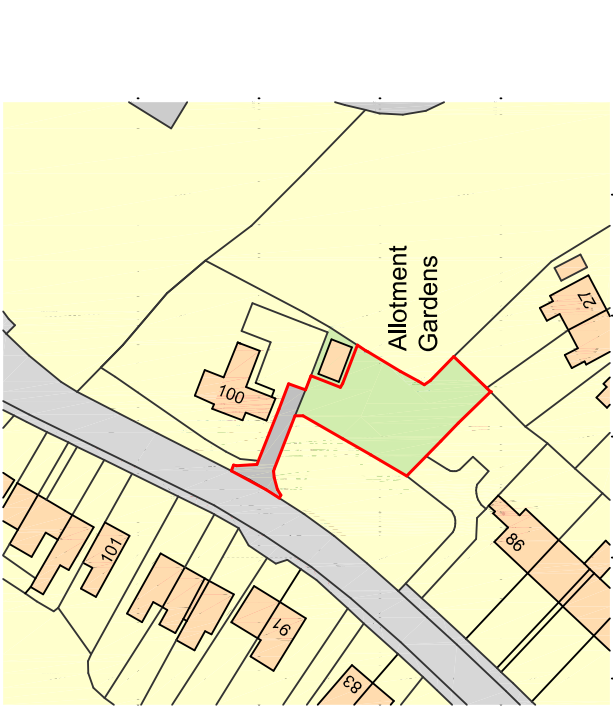

Site Location Plan

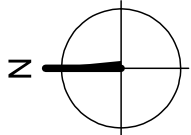 

DBD Architectural Consultancy Ltd ©2025

1. Copyright is vested with DBD Architectural Consultancy Ltd.
2. All alterations to be checked on site before proceeding.
3. Contractor to check all dimensions of new work to suit existing conditions. Do not assume existing structure or details are plumb, square or level.
4. Contractor must notify the architect of any discrepancies before proceeding.
5. All drawings to be read in conjunction with all other consultants drawings and specs.

A	20.07.24	Client's Approval
B	20.07.24	Builder's Agreement
C	11.07.24	Other Approvals/Consents
D	11.07.24	Other Approvals/Consents
E	12.03.25	Amendments to Specification
F	12.03.25	Amendments to Specification
Mr R Salmon
100 Congleton Road
Biddulph
ST8 6EG

New Build Dwelling within Garden
Curtilage

Site Plans	
Issue	Planning
Rev	A2
Date	05.02.25
Drawn by	2510
Checked by	
PL 01F	