
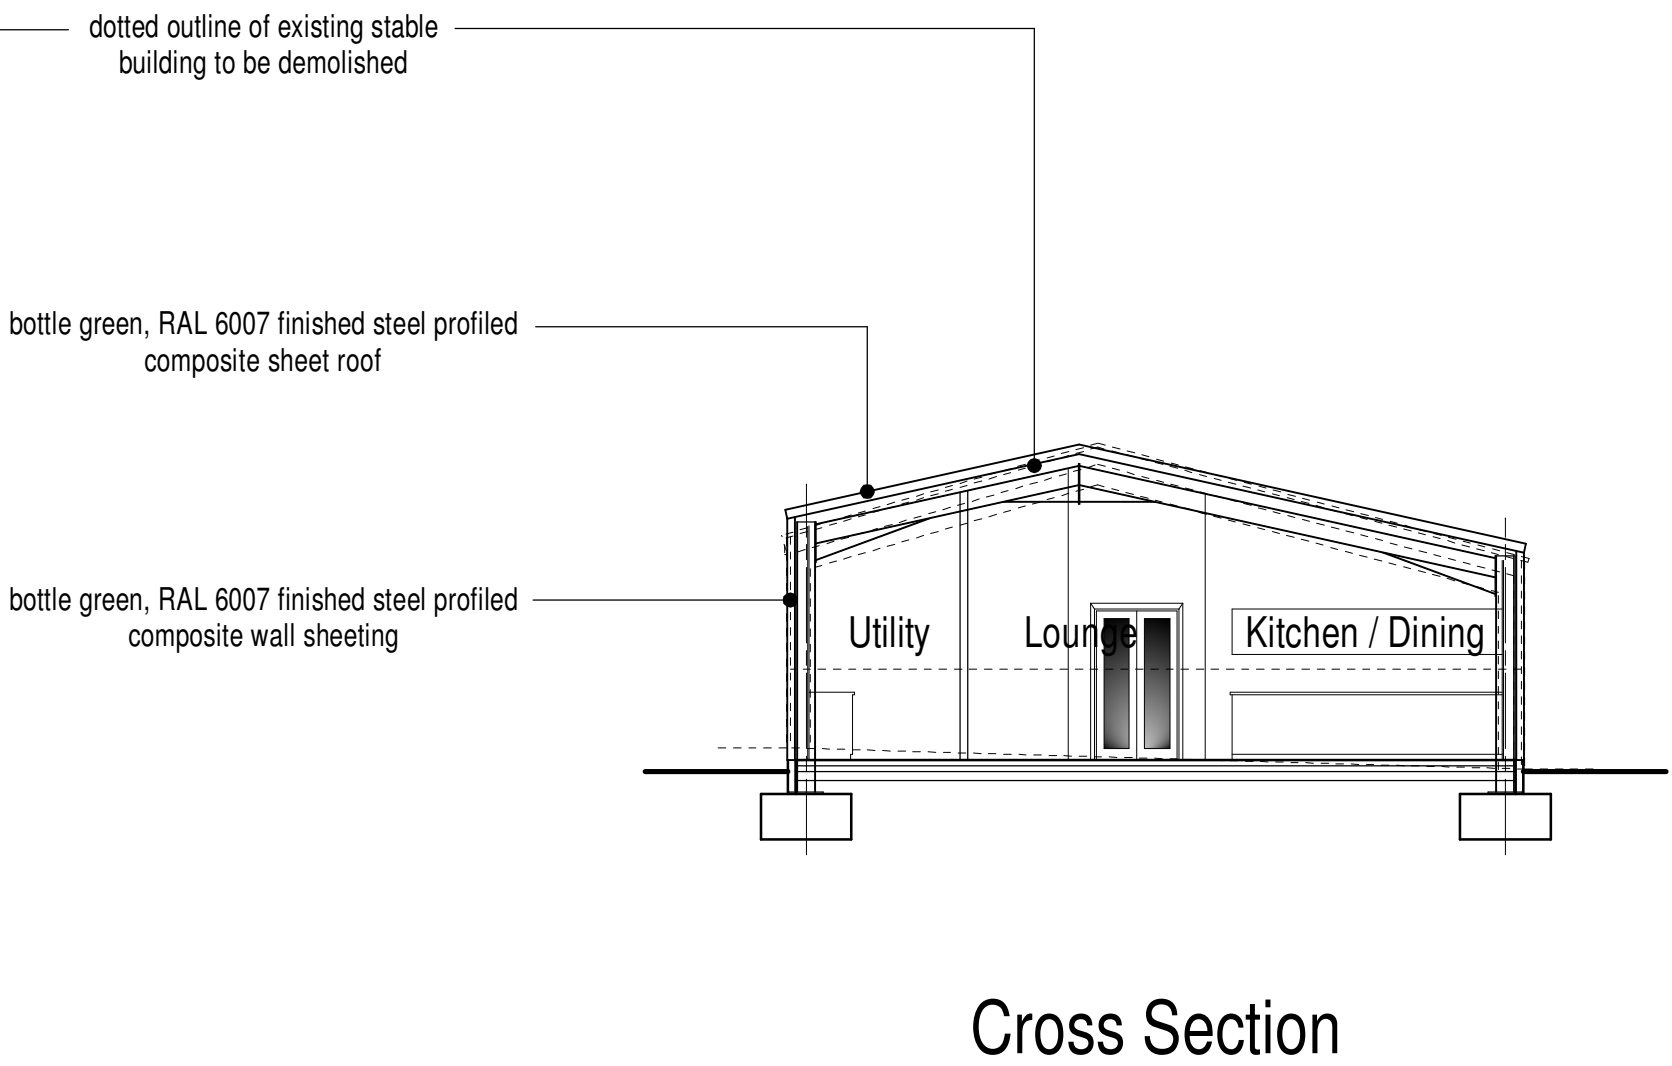
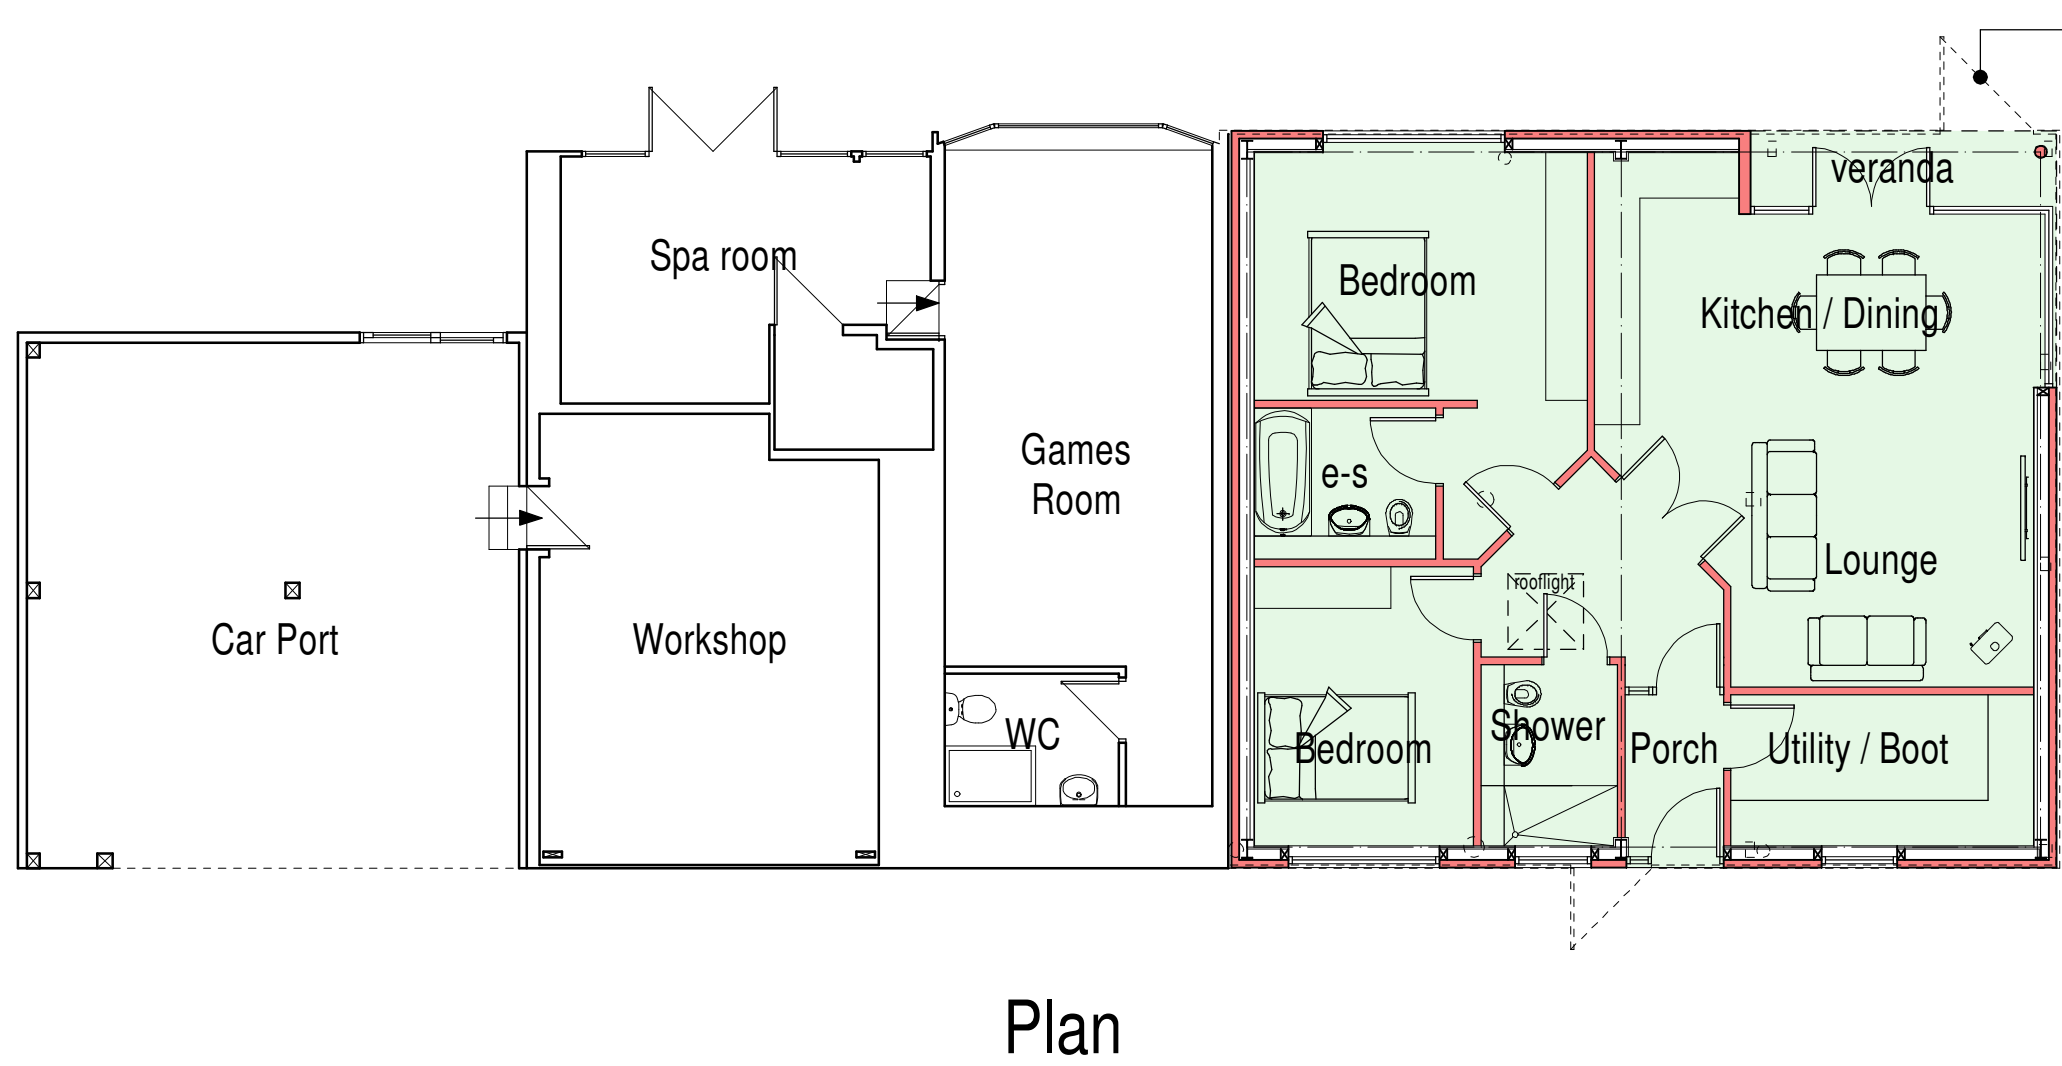
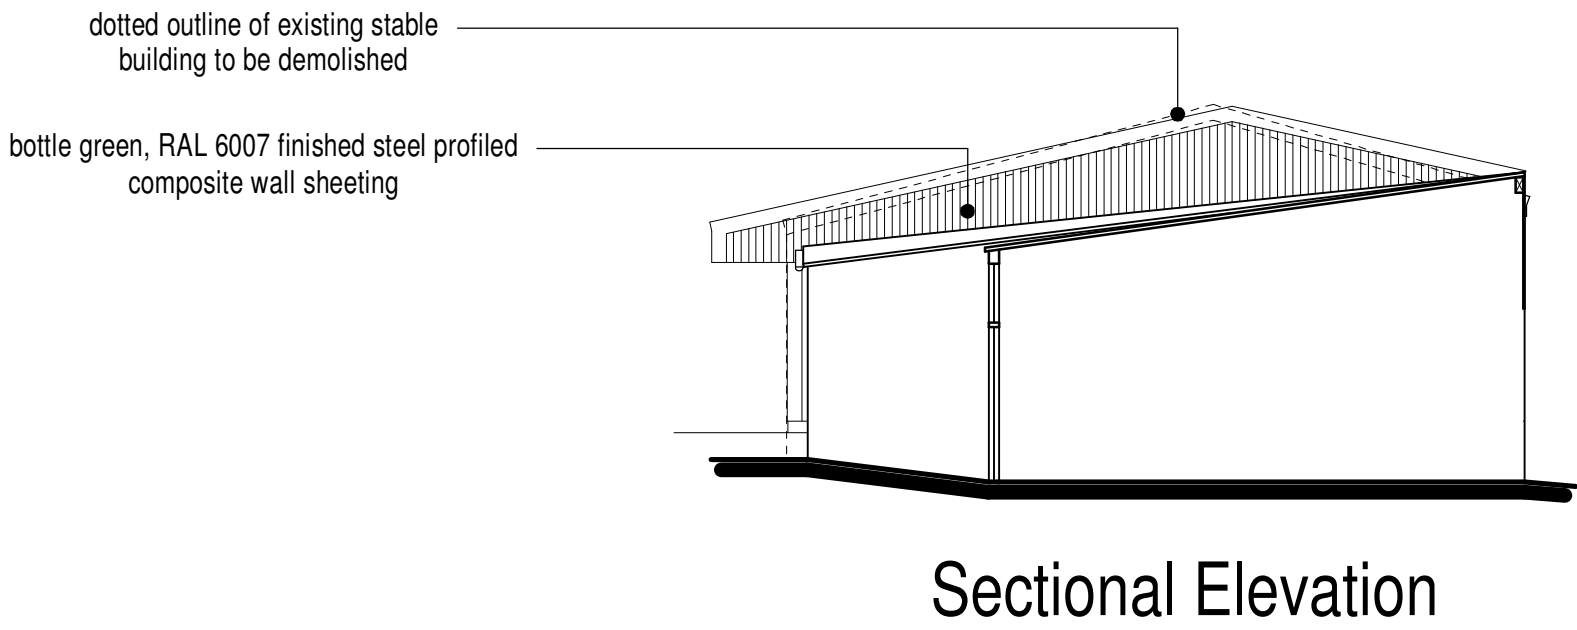
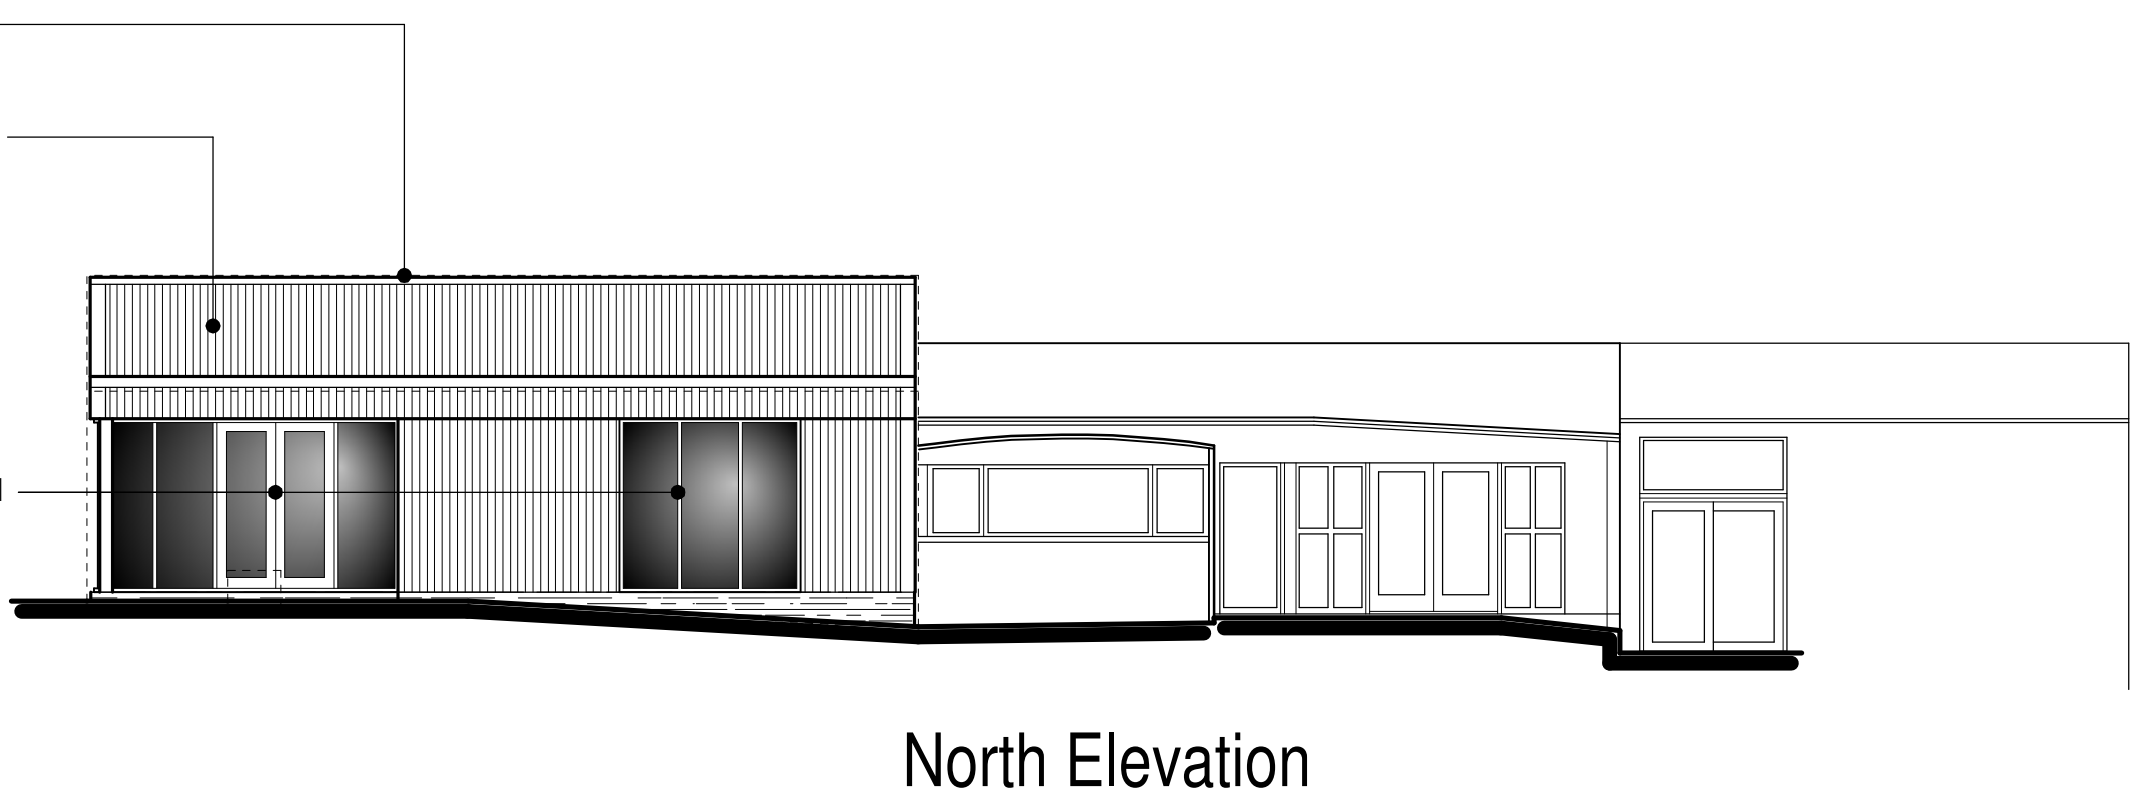


DEMOLITION WORKS
The existing stable block comprising timber frame and steel profiled sheet cladding is to be carefully demolished.

PROPOSAL SCHEME
It is proposed to replace the demolished stable with a new steel portal framed building and be utilised as a dwelling.
The replacement building is to sit over the footprint of that demolished and be constructed no higher than the original.
Roof and walls are to be finished in steel profiled composite panels finished in bottle green, RAL 6007, with matching trims and flashings.
Windows and doors are to be formed in powder coated aluminium, finished in green to match wall sheeting.
Gutters and downpipes to be formed in black upvc.

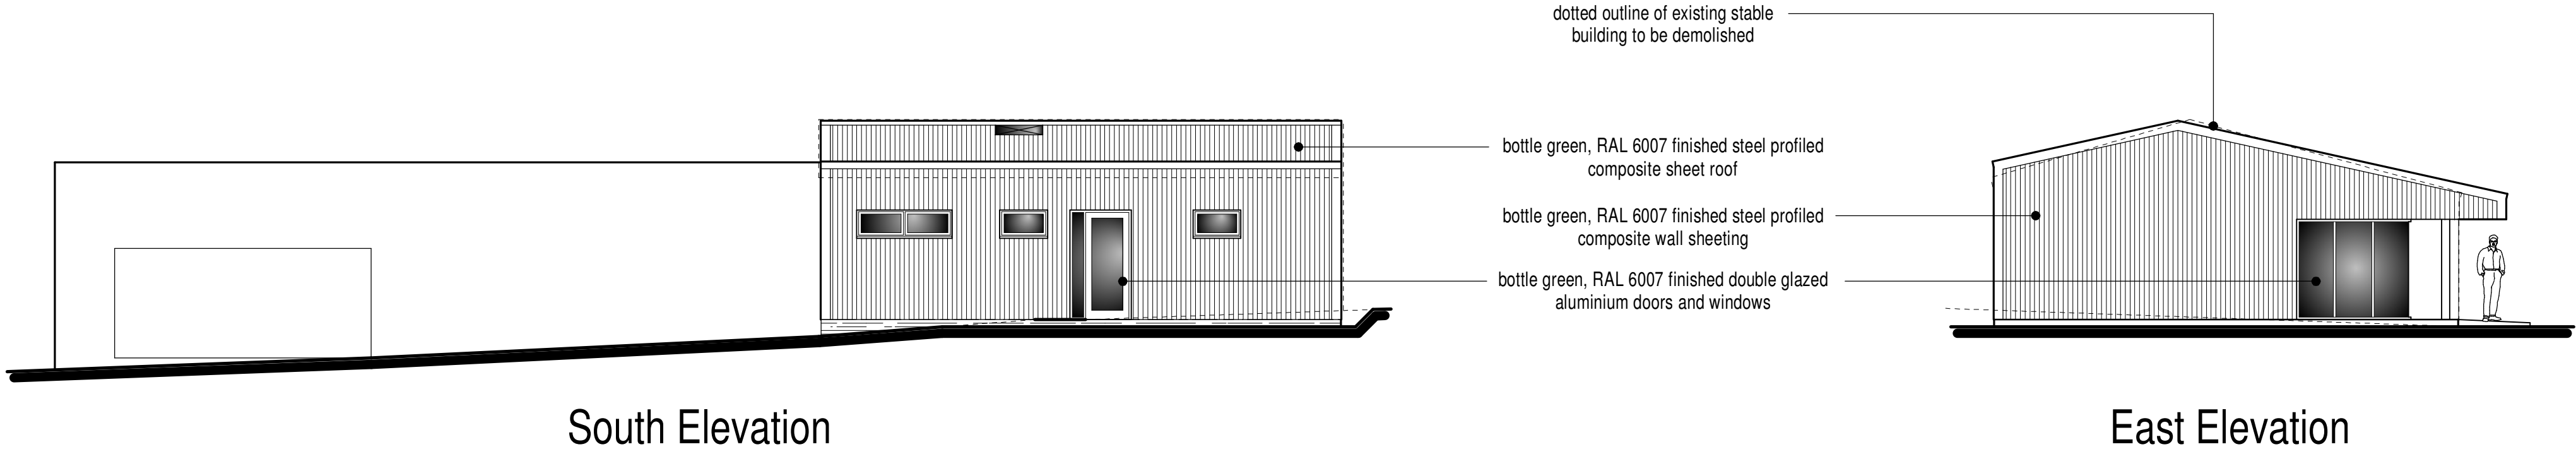

scale bar @ 1:100

Mr R Attenborough

Proposed Dwelling to Replace
Existing Stables at
Butterlands Farm,
Biddulph Moor,
Stoke-on-Trent, ST8 7LF

Planning Proposal
Floor Plan and Elevations

Date	Sheet	Scale
May 2024	A1	1:100
Dwg No.	Rev.	Drawn
2023-2858-13	B	RG

A: 15/06/2024 - PLAN UPDATED FOLLOWING CLIENT FEEDBACK
B: 02/07/2024 - PLAN UPDATED FOR PLANNING SUBMISSION



10 Cawdry Buildings, Fountain Street, Leek, ST13 6JP
Telephone: 01538 386002
E-mail: info@sammonsltd.co.uk
Web: www.sammonsltd.co.uk

This drawing is copyright.
All dimensions must be checked prior to commencement.