



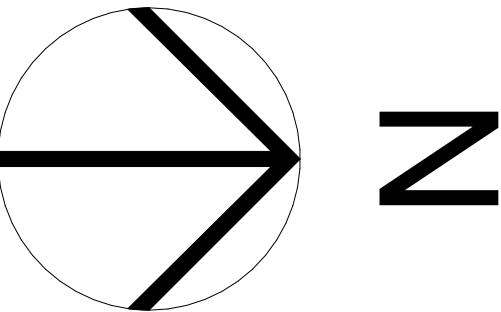

KEY

- APPLICATION BOUNDARY 3163m²
- ADDITIONAL LAND OWNERSHIP

 

FOR PLANNING APPLICATION PURPOSES ONLY

0	23/07/25	FIRST ISSUE		DTH
Rev	Date	Description		Drawn
 Project PROPOSED BUFFALO SHED LAND AT LITTLE BLAKELEY LANE FARM BLAKELEY LANE, DILHORNE, ST10 2PT Client OAKLEYS FARM LTD Drawing title EXISTING SITE PLAN Scale 1:500 @ A2 Date 23/07/2025 Drawn-by DTH Drawing number 101860/OAKLEY/002/PL02 Rev 0				