




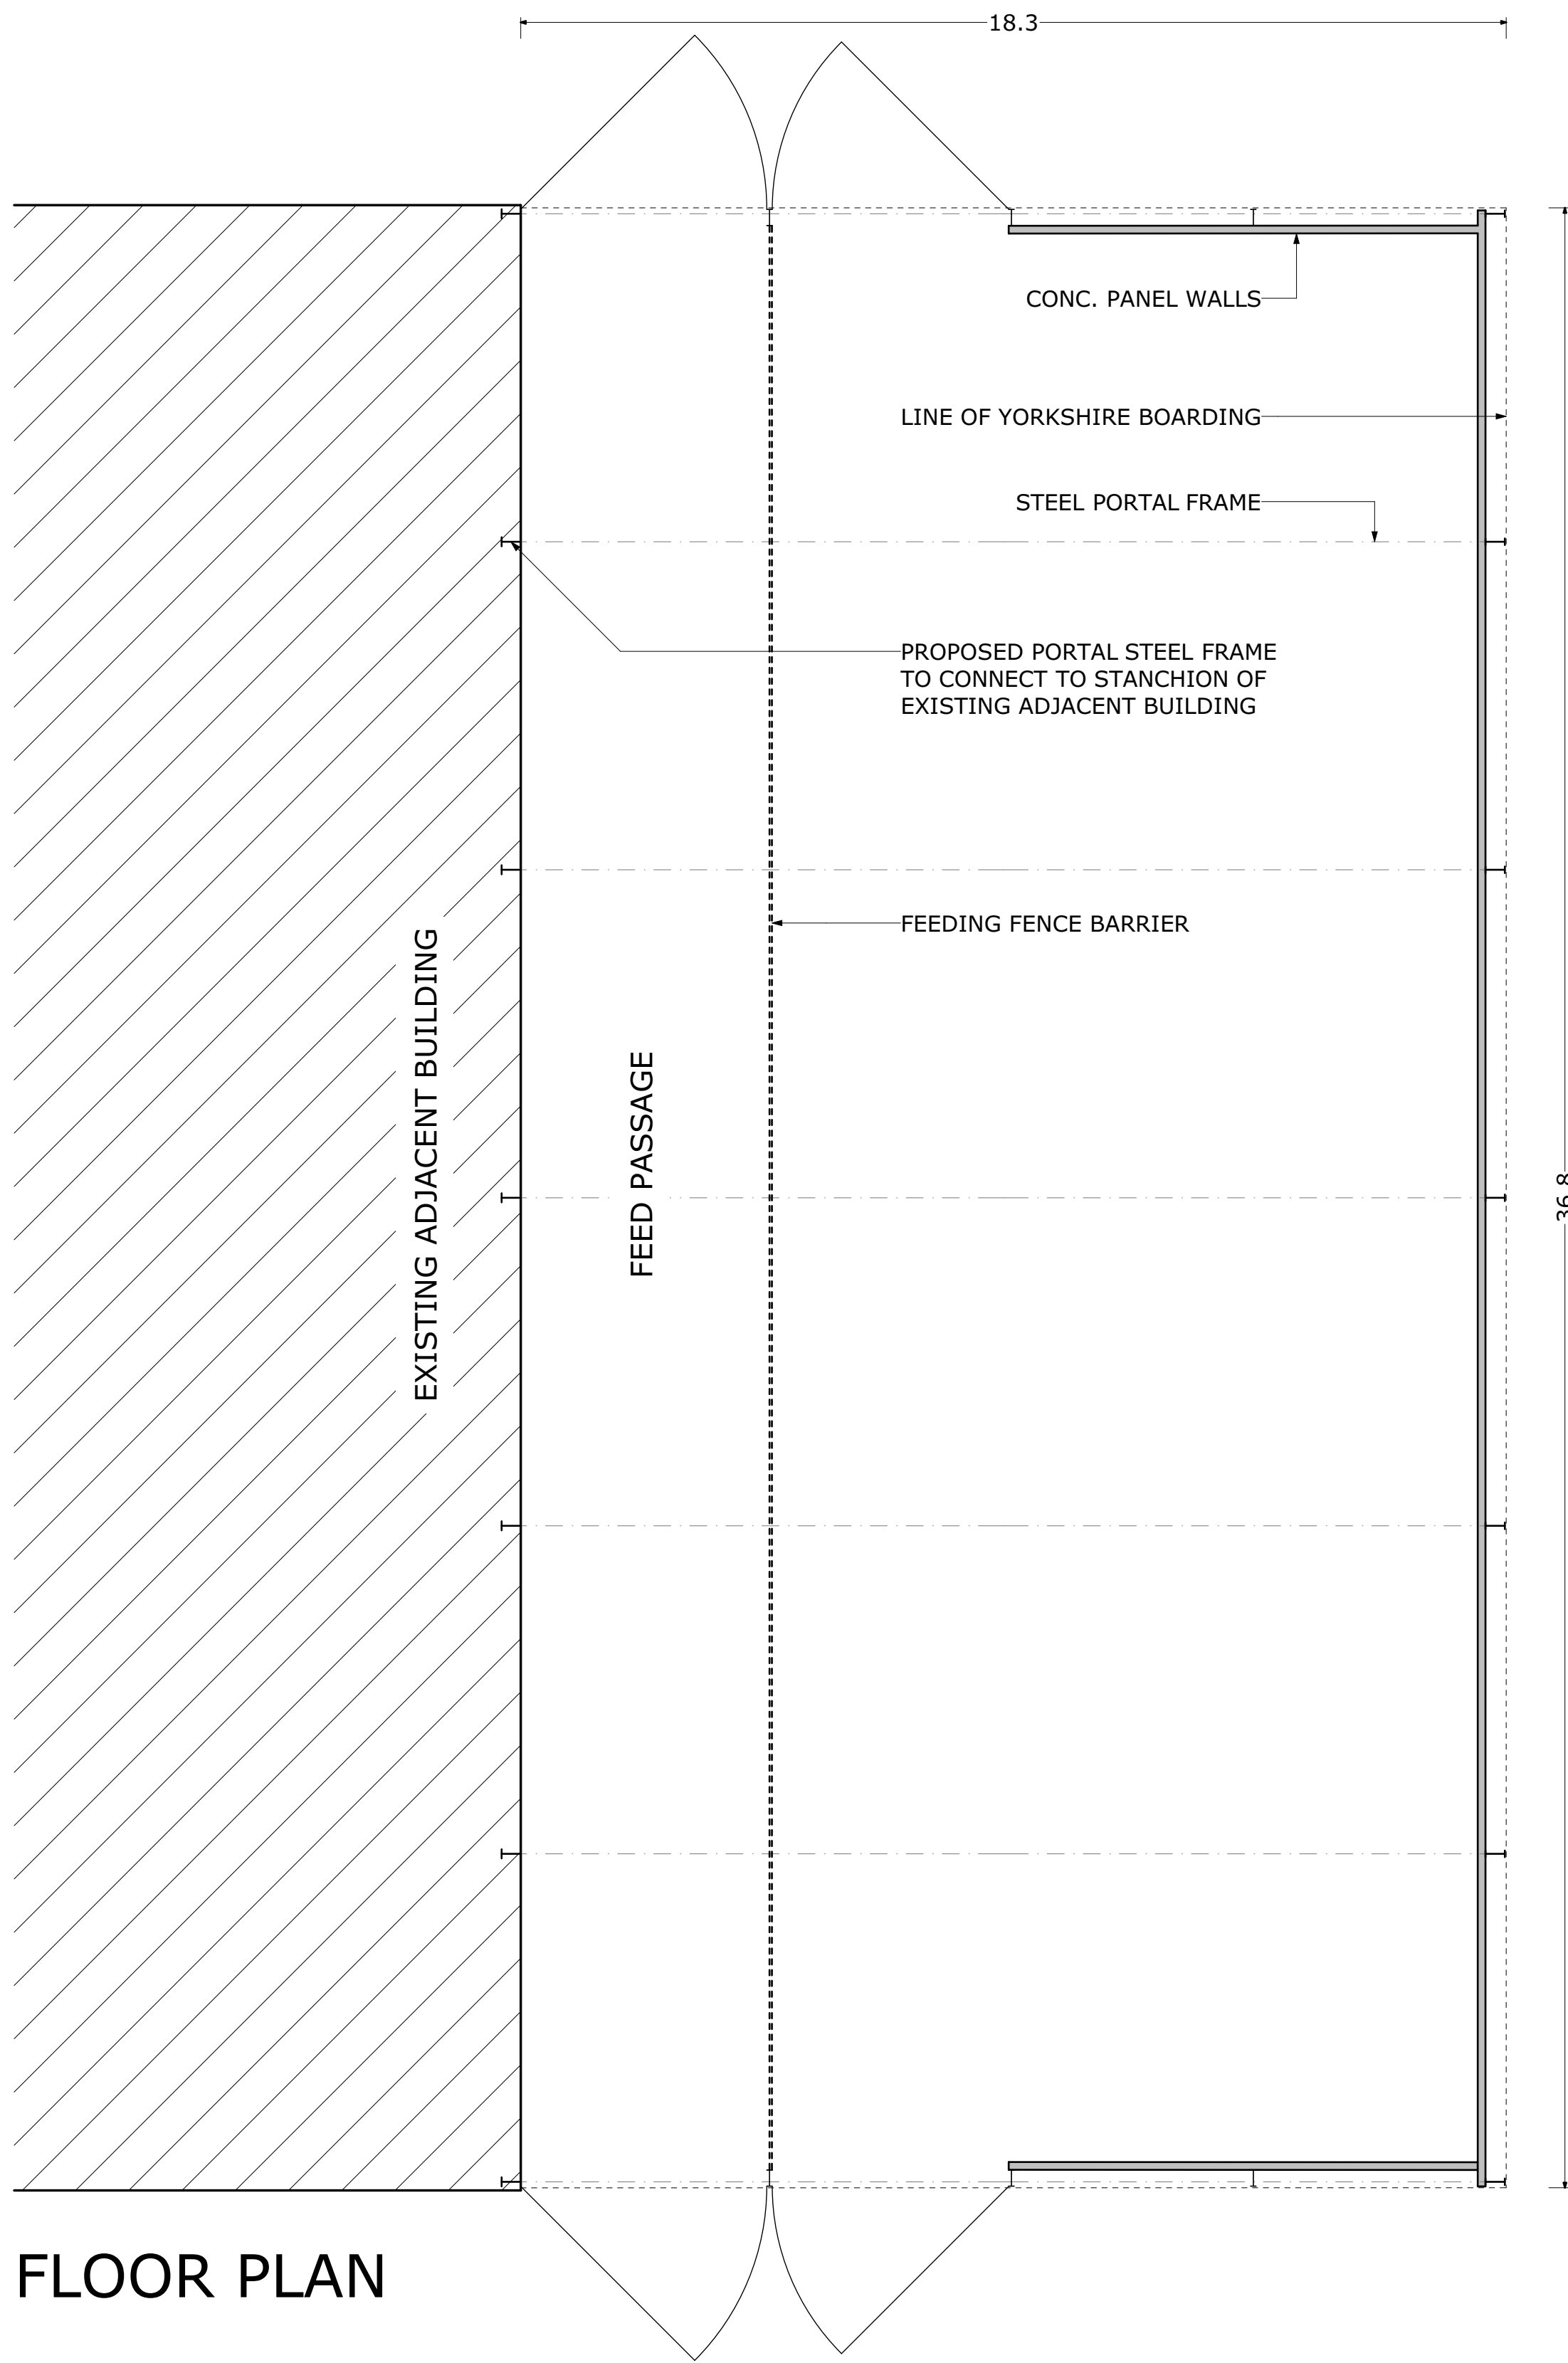


FLOOR PLAN

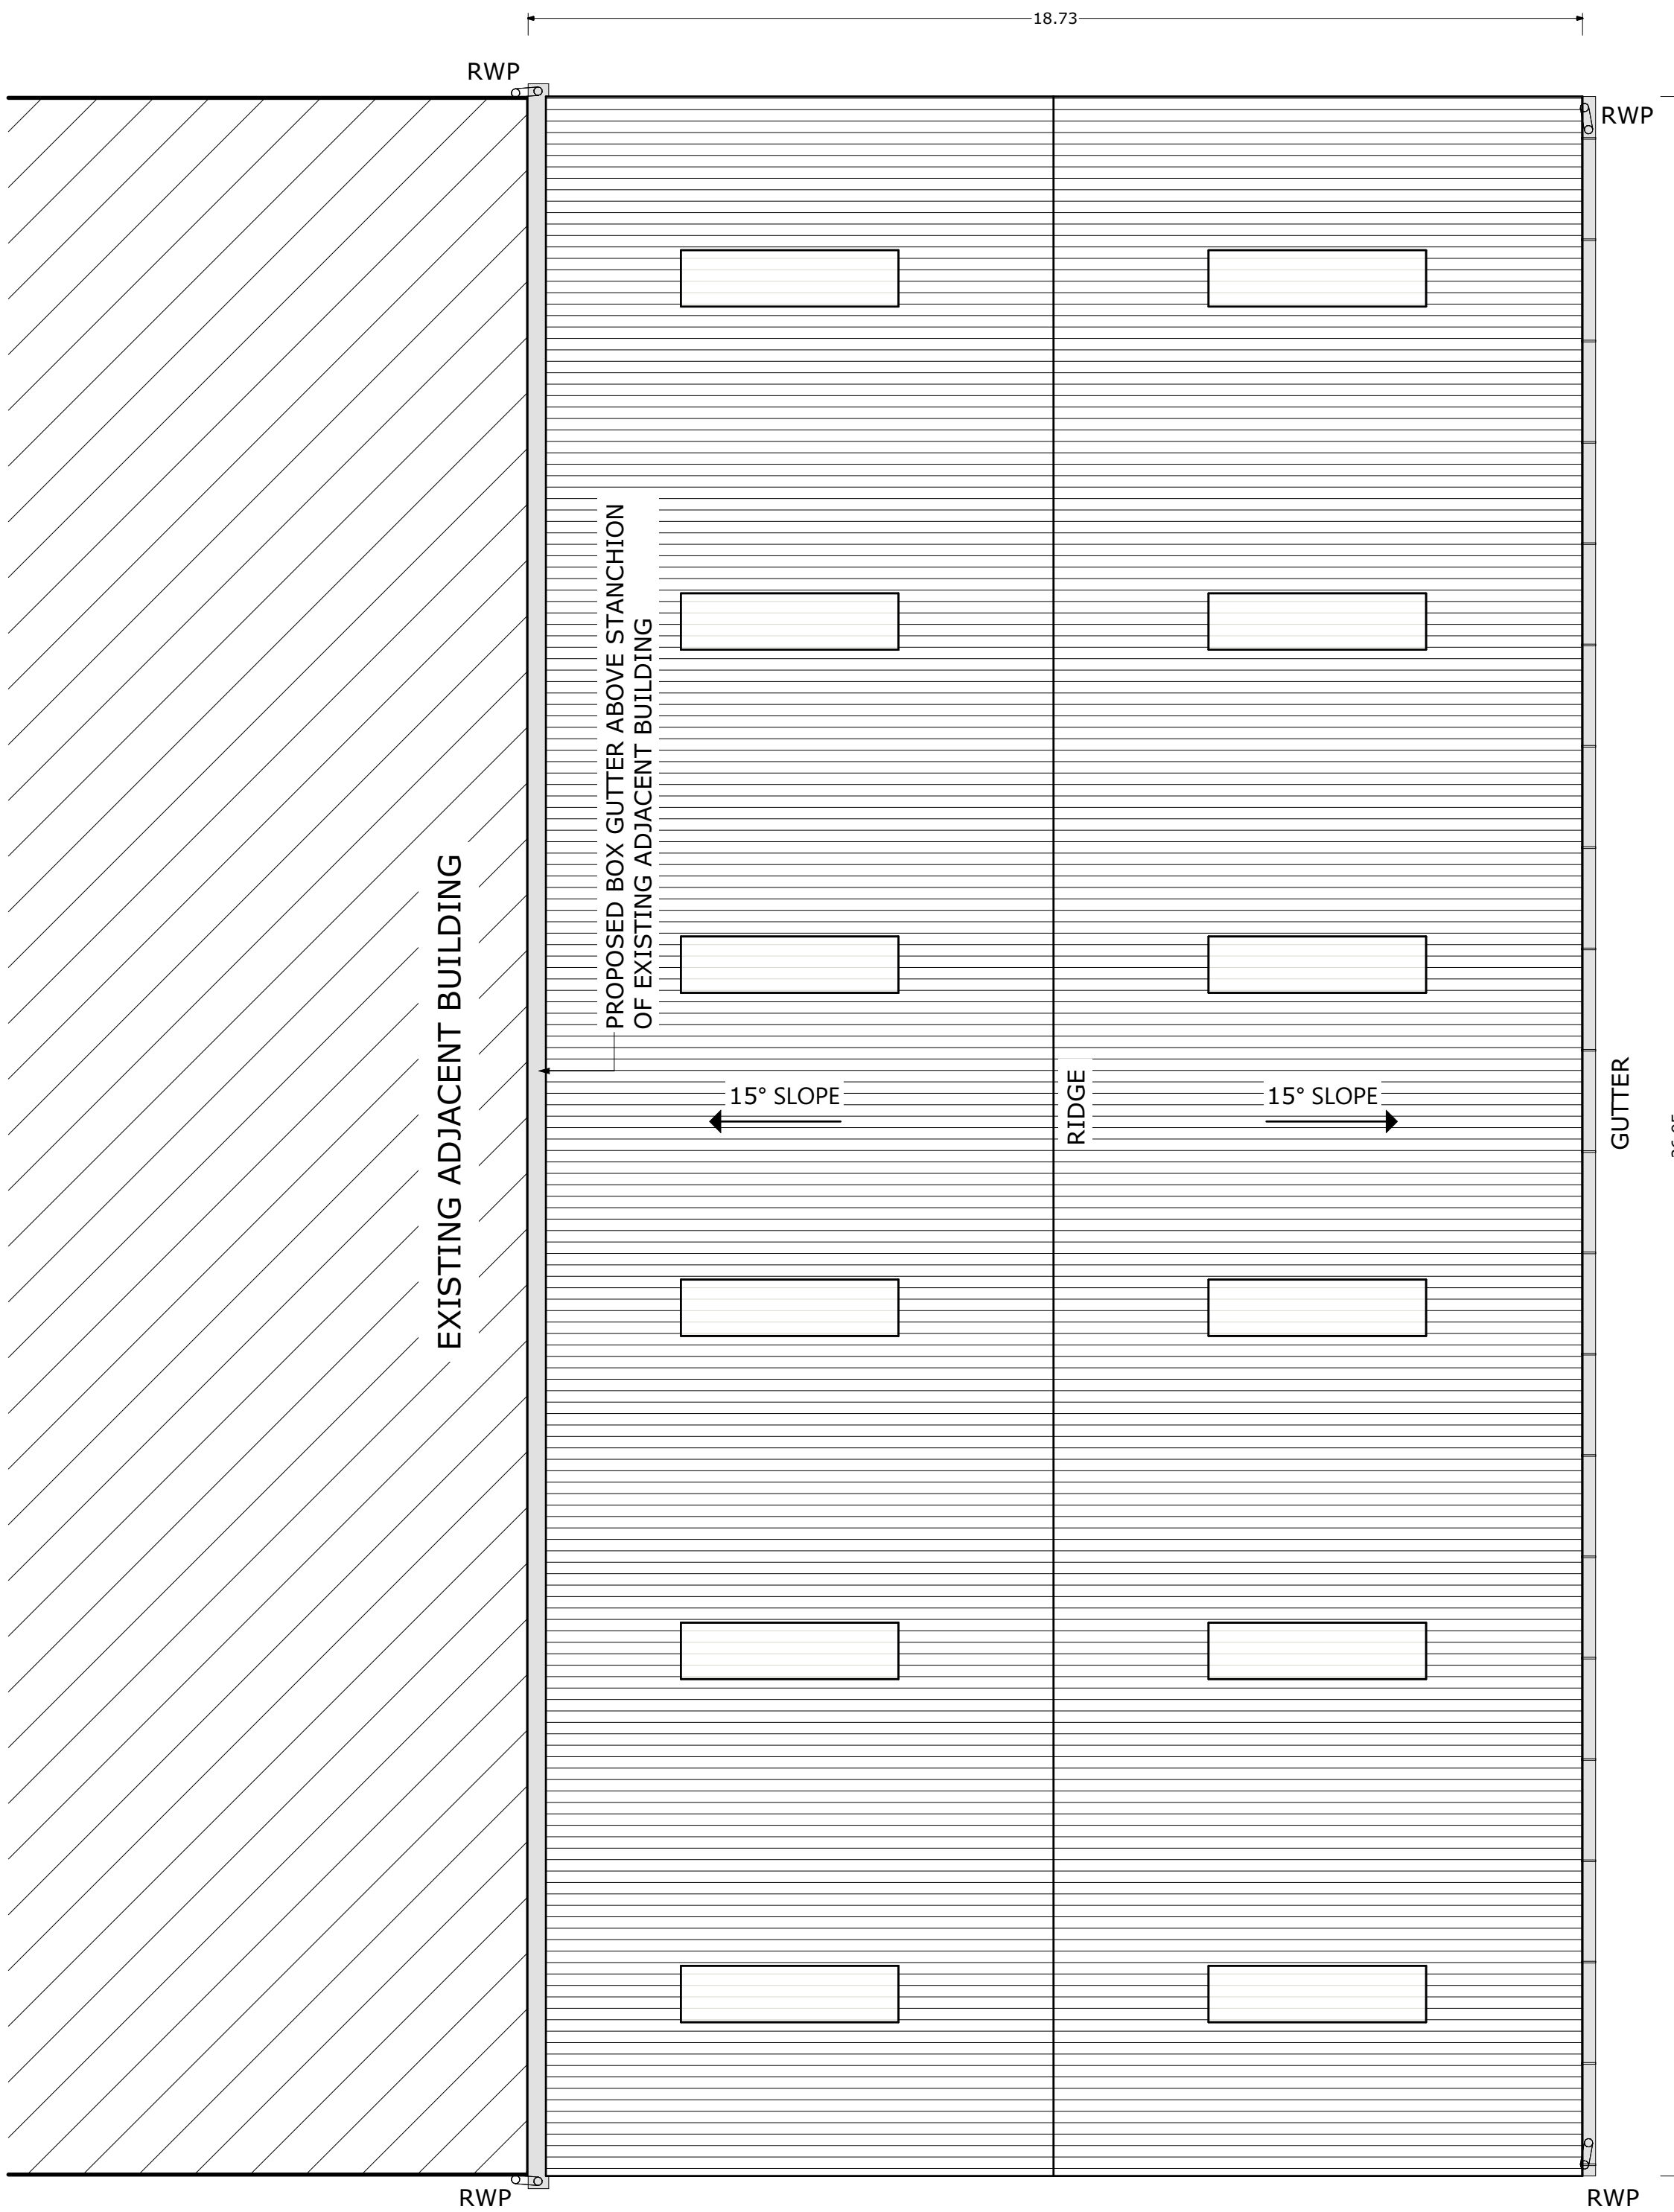


ROOF PLAN

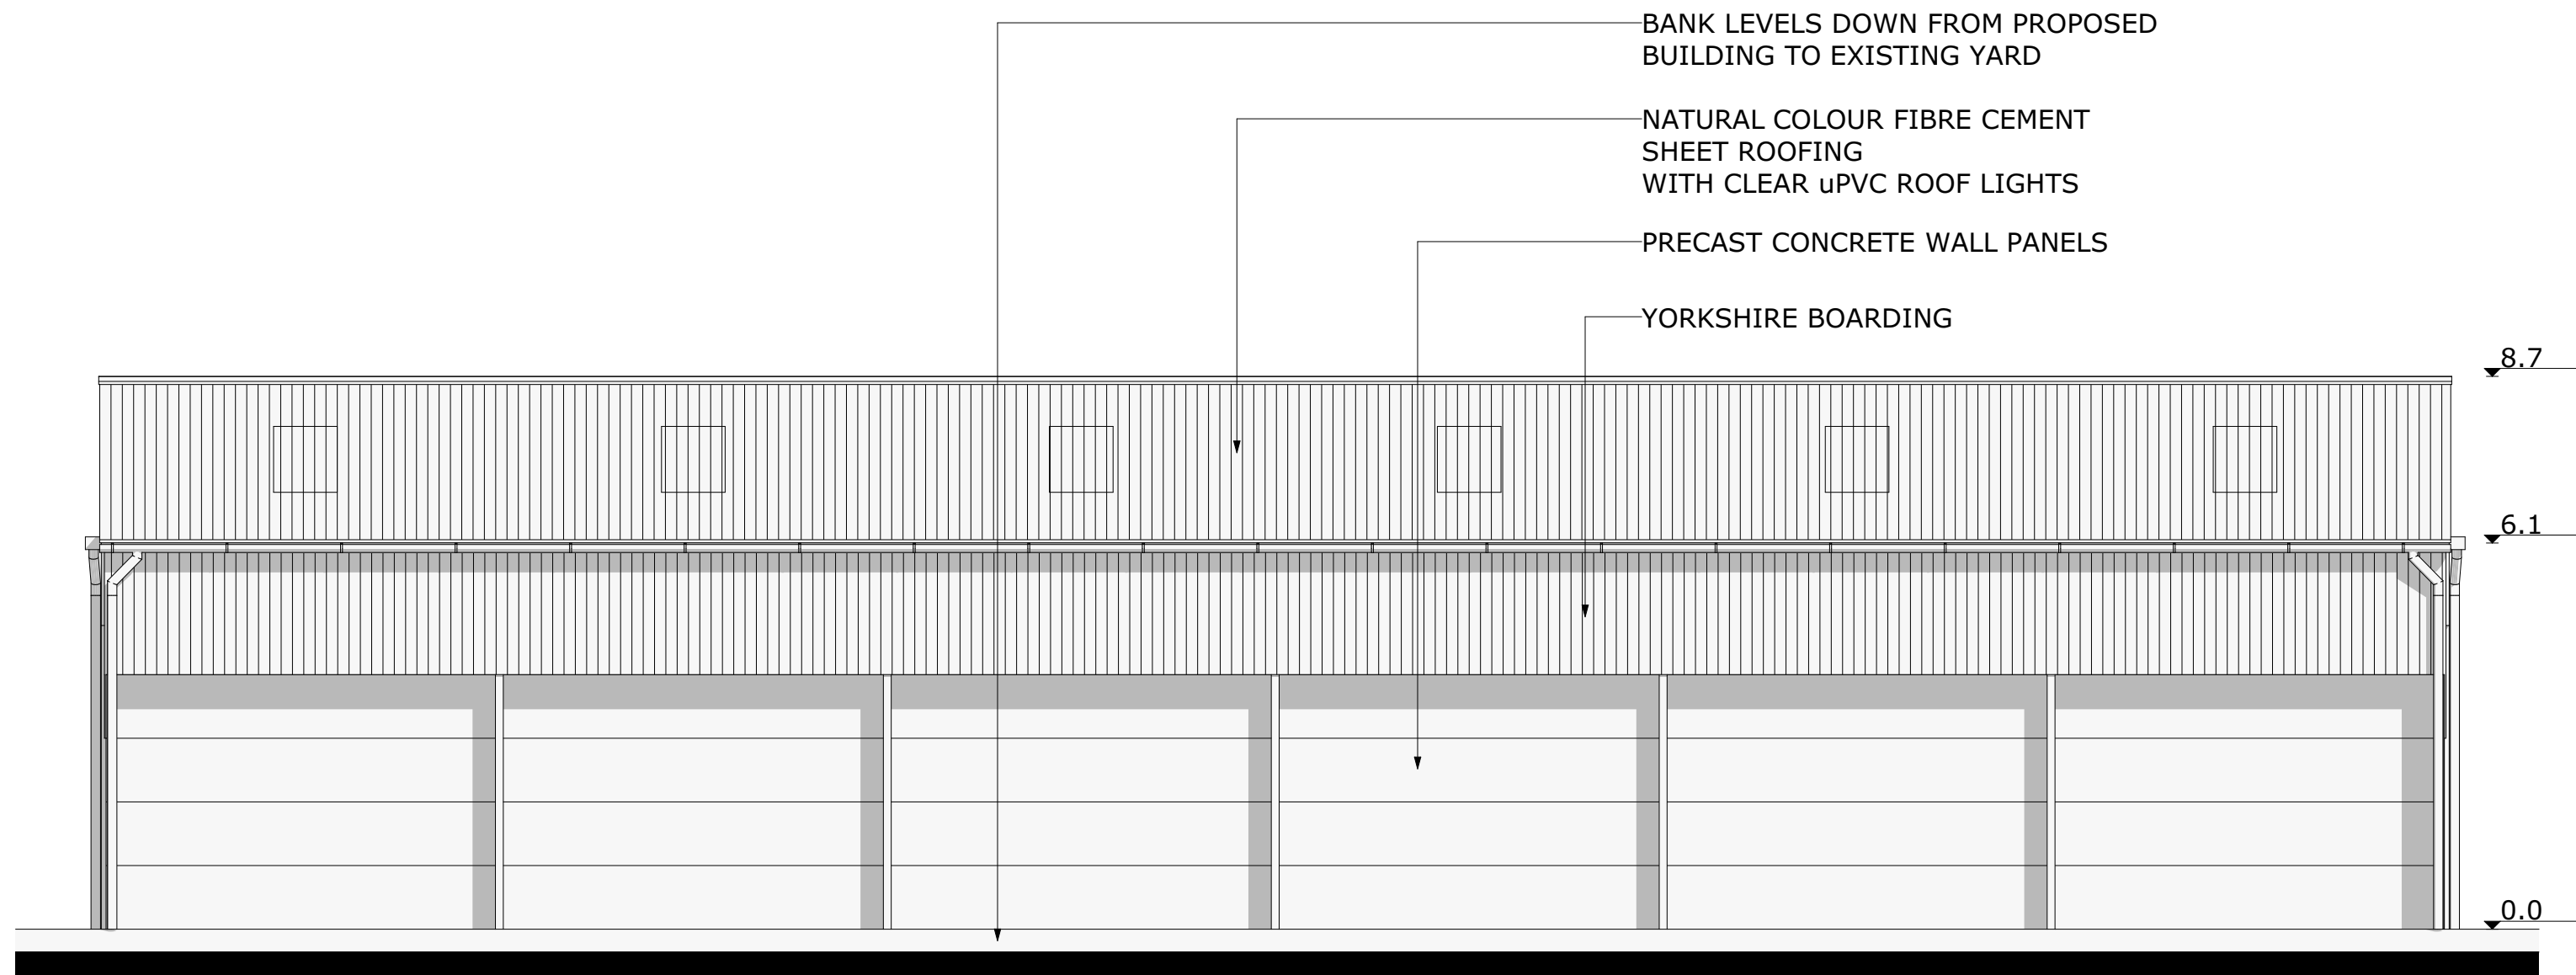


NORTH EAST ELEVATION

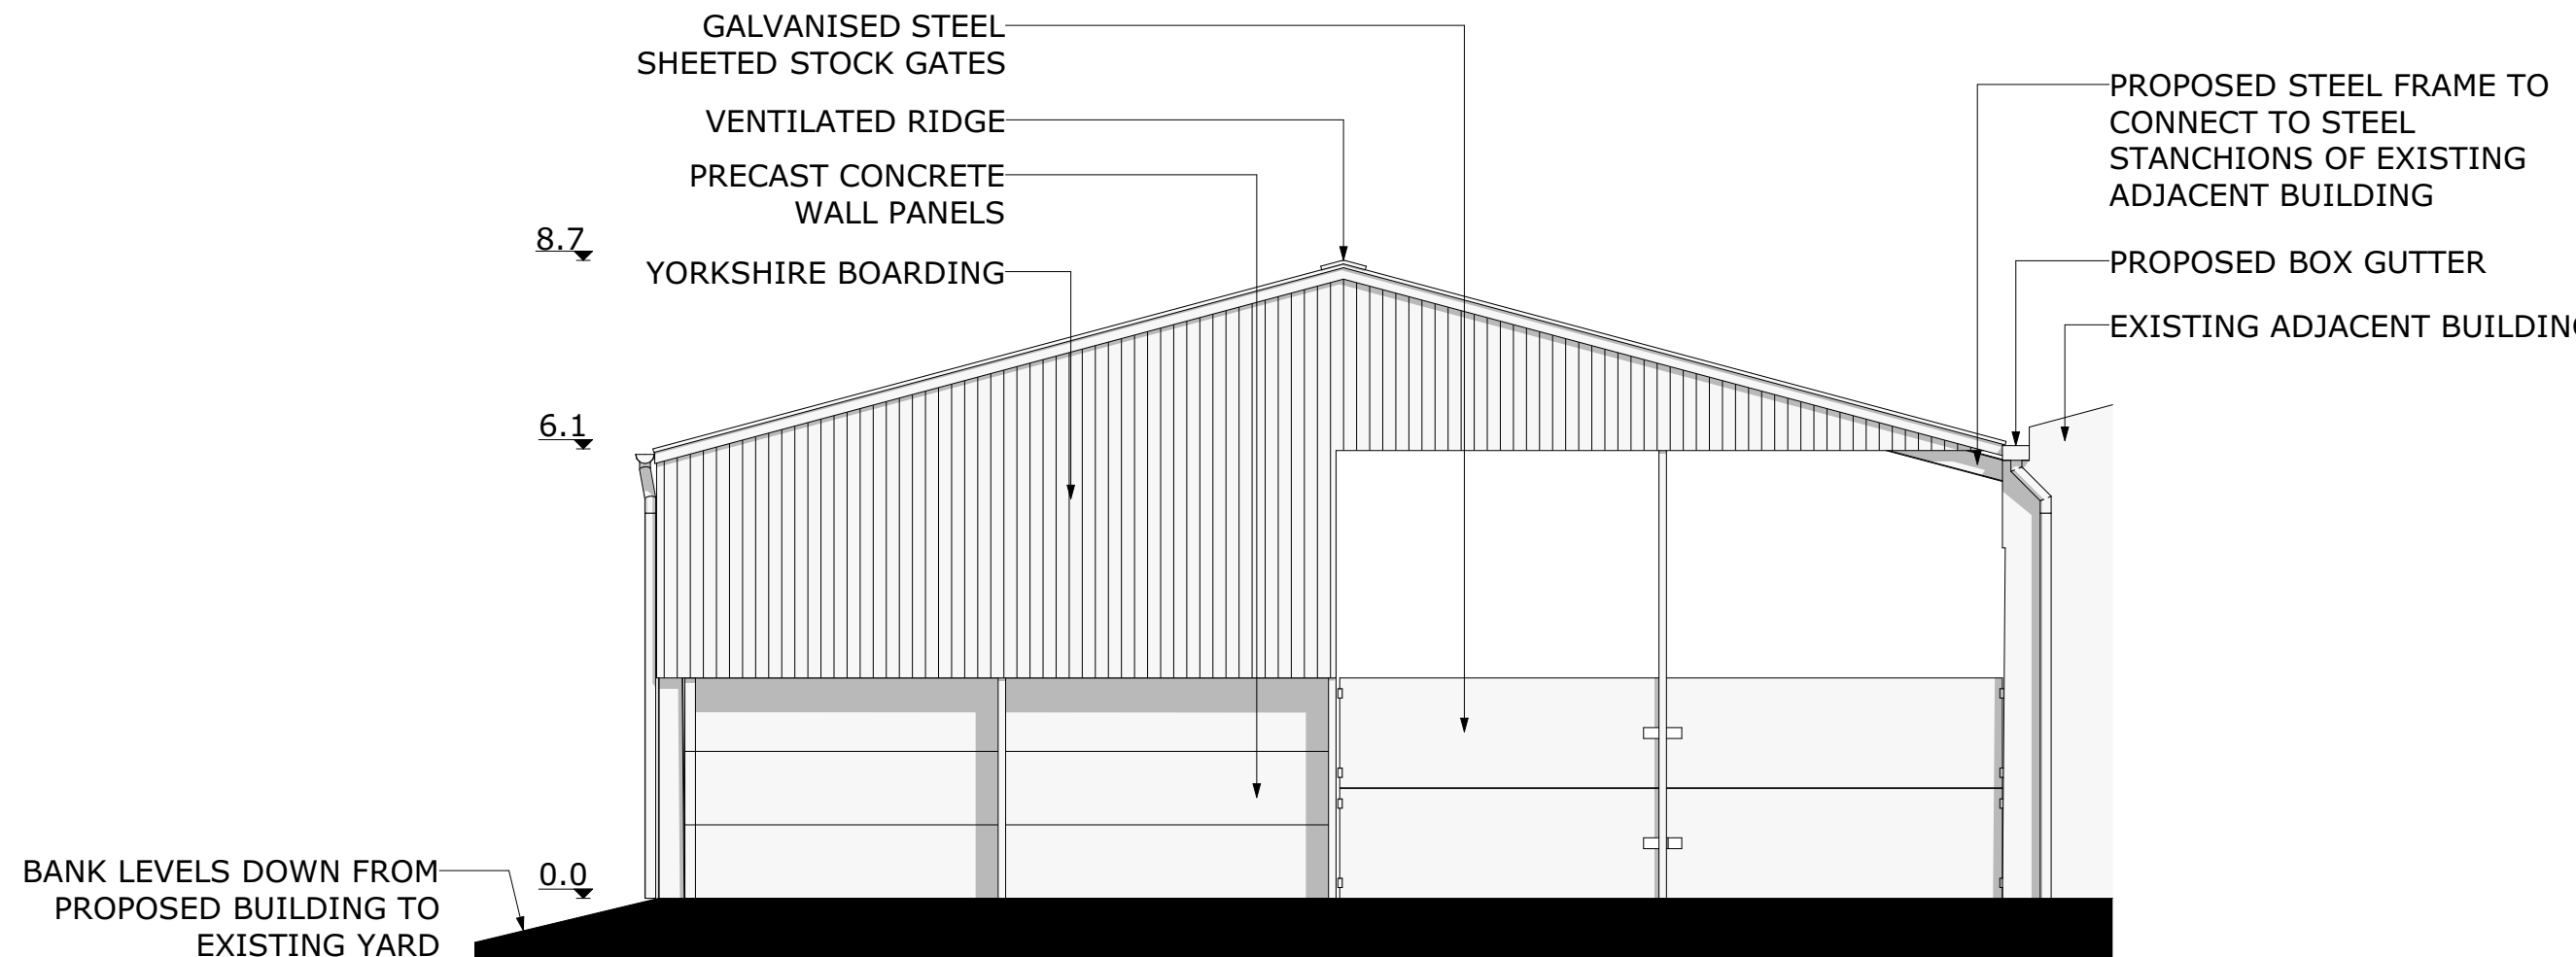

NORTH WEST ELEVATION

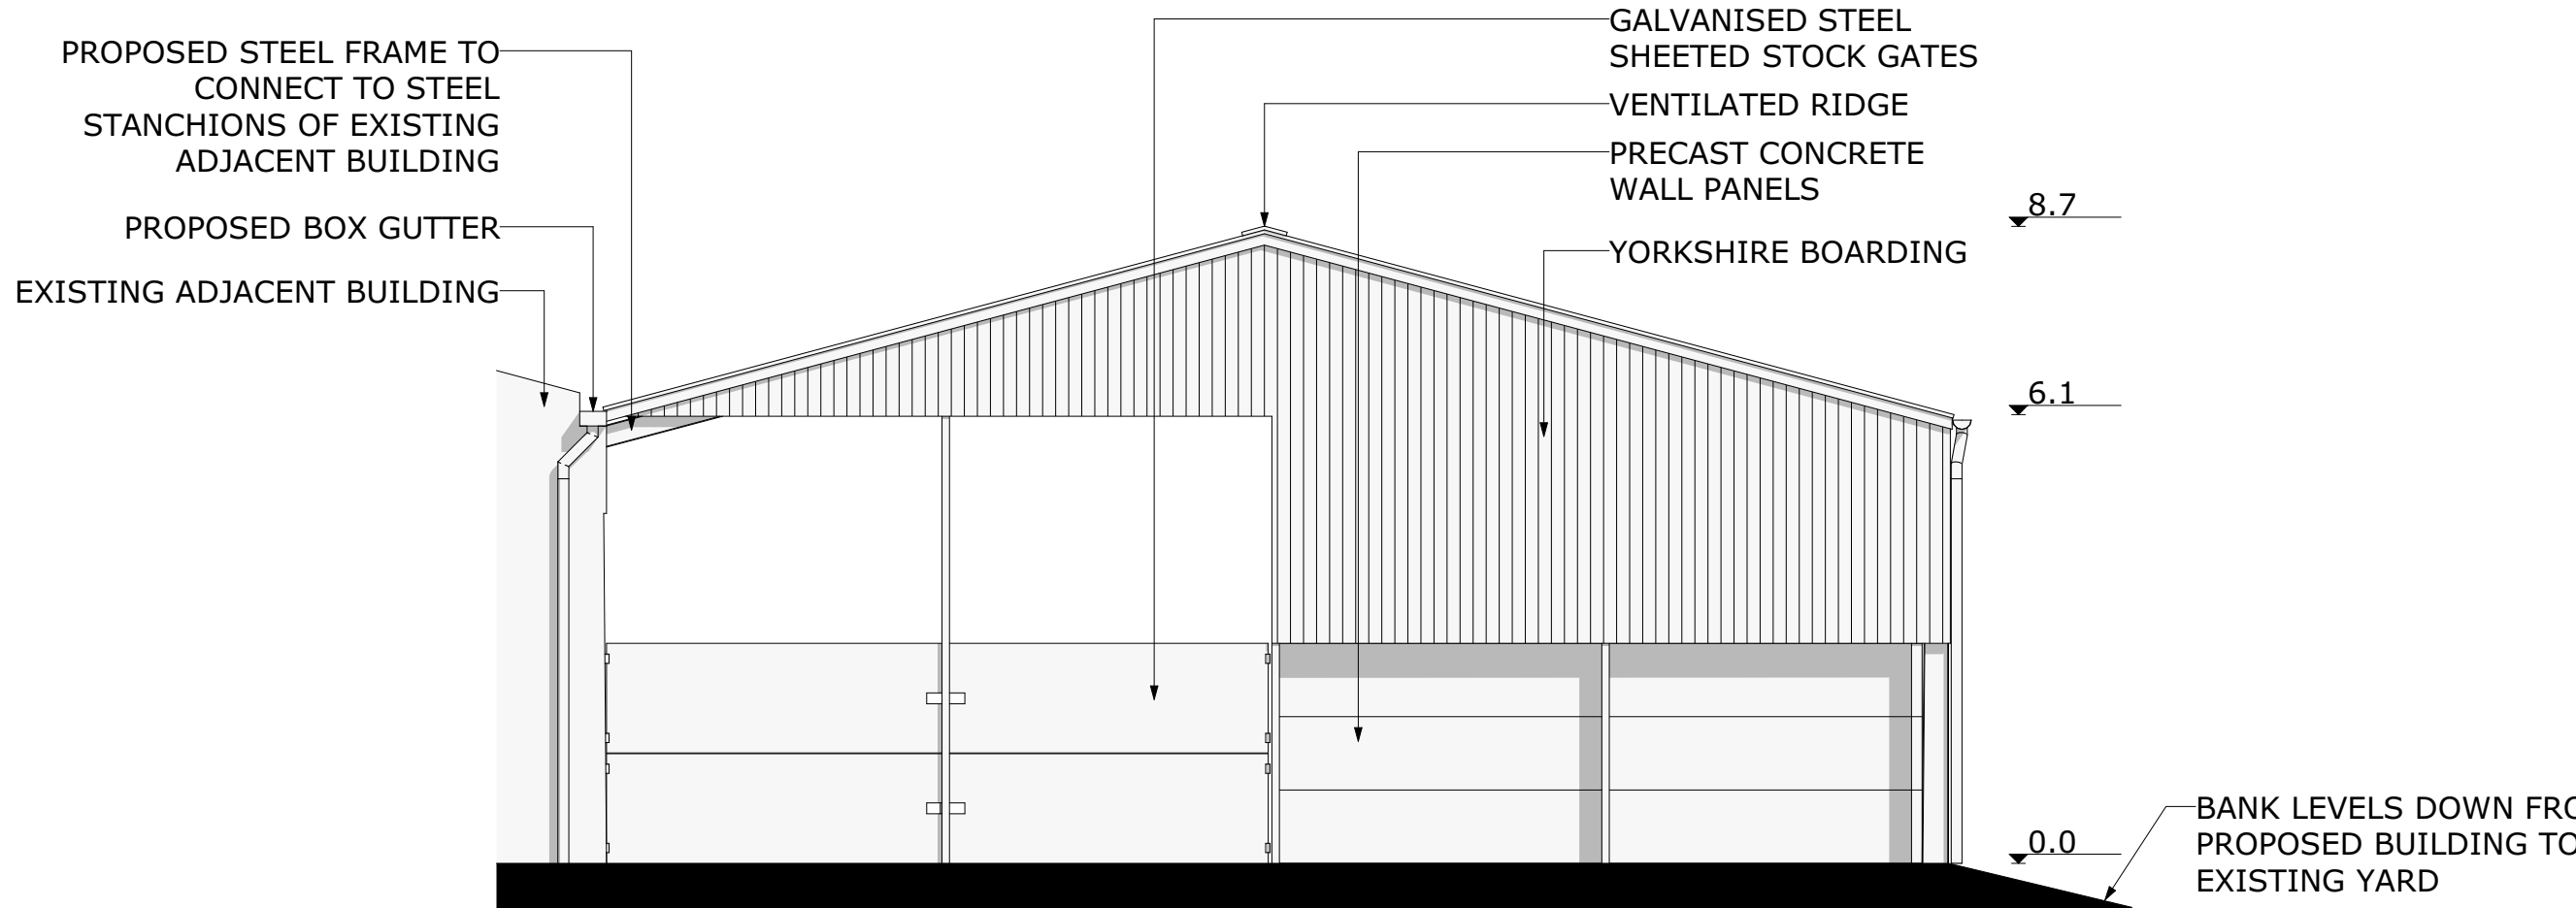


SOUTH EAST ELEVATION

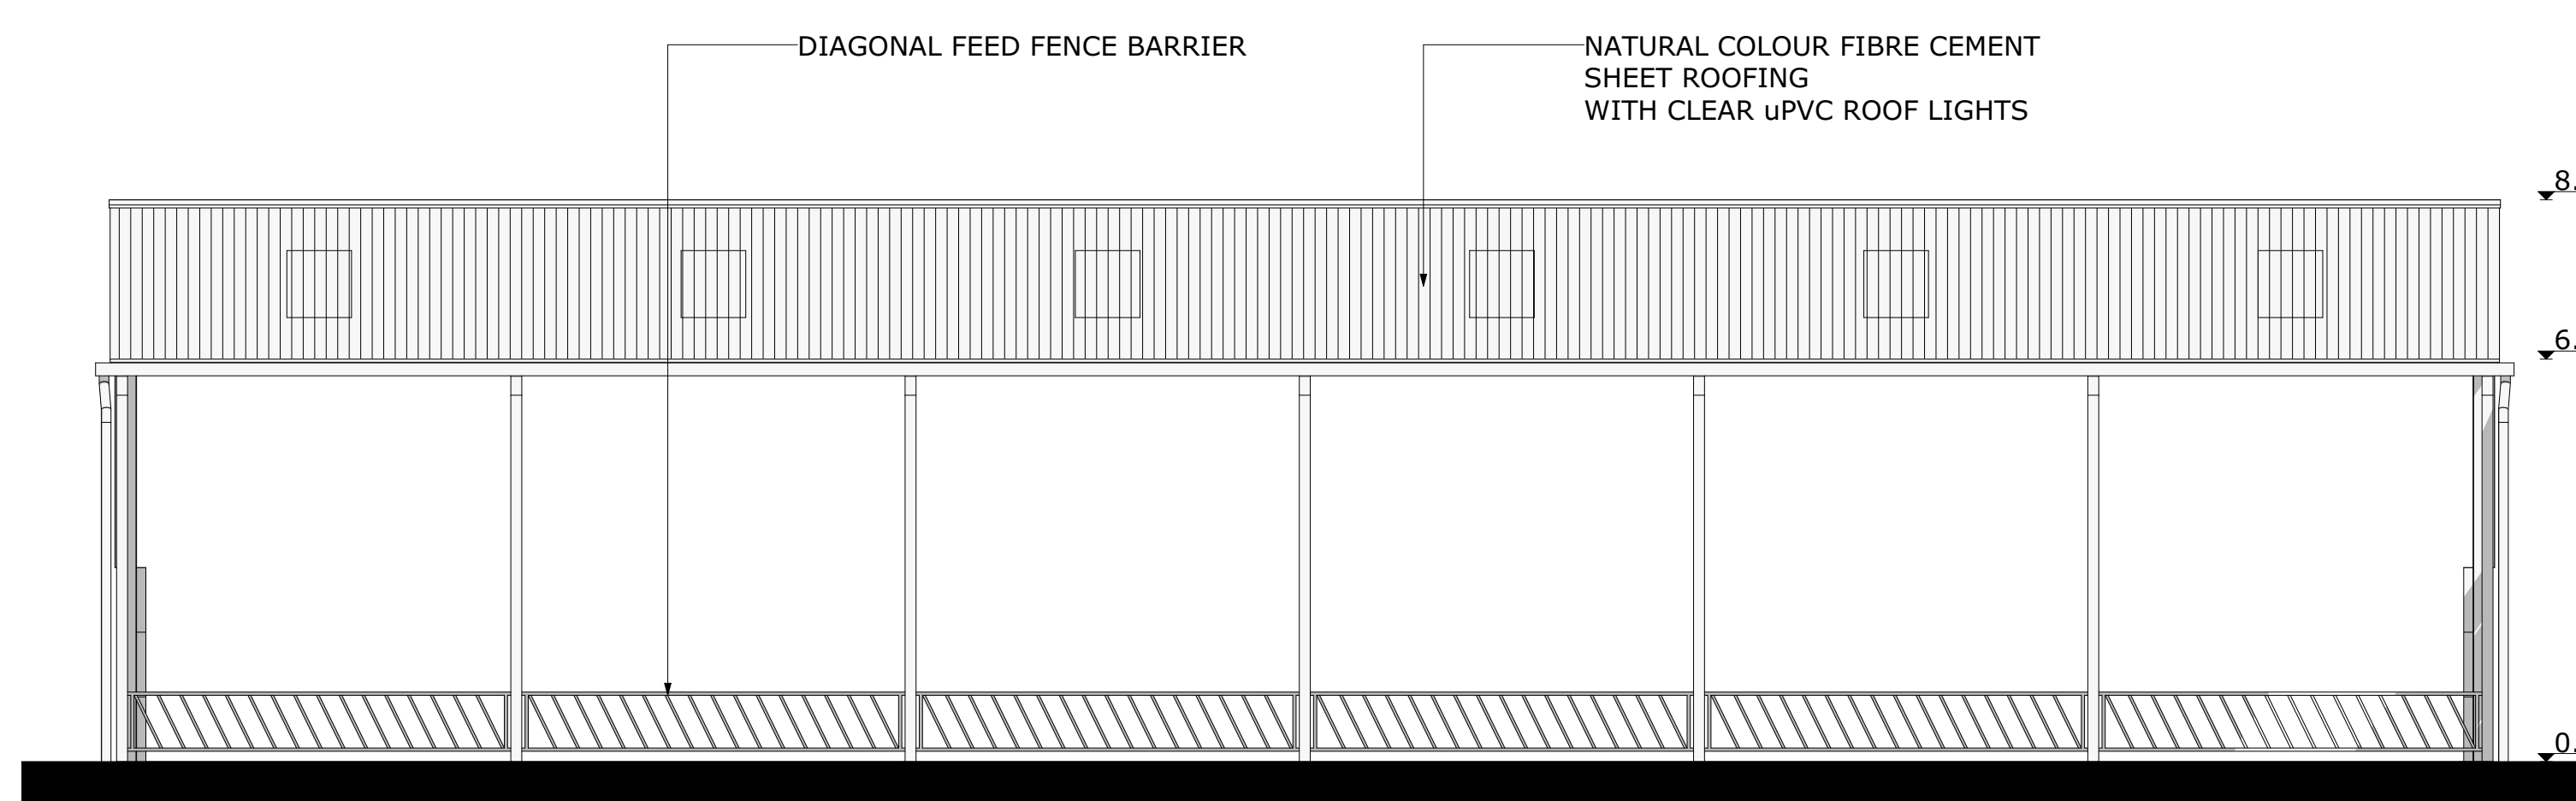

SOUTH WEST ELEVATION

(FACING EXISTING BUILDING)

 

PLANNING APPLICATION PURPOSES ONLY

1	24/07/25	Revision following client comment	DTM
0	22/07/25	First Issue	DTM
Rev	Date	Description	Drawn
Mid West PLANNING			
Project PROPOSED BUFFALO SHED LAND AT LITTLE BLAKELEY LANE FARM BLAKELEY LANE, DILHORNE ST10 2PT			
Client OAKLEY'S FARM LTD			
Drawing title PROPOSED BUILDING			
Scale	1:100 @ A0	Date	27/07/2025
Drawing number	101860/OAKLEY/002/PL05	Drawn-by	DTM
		Rev	1