




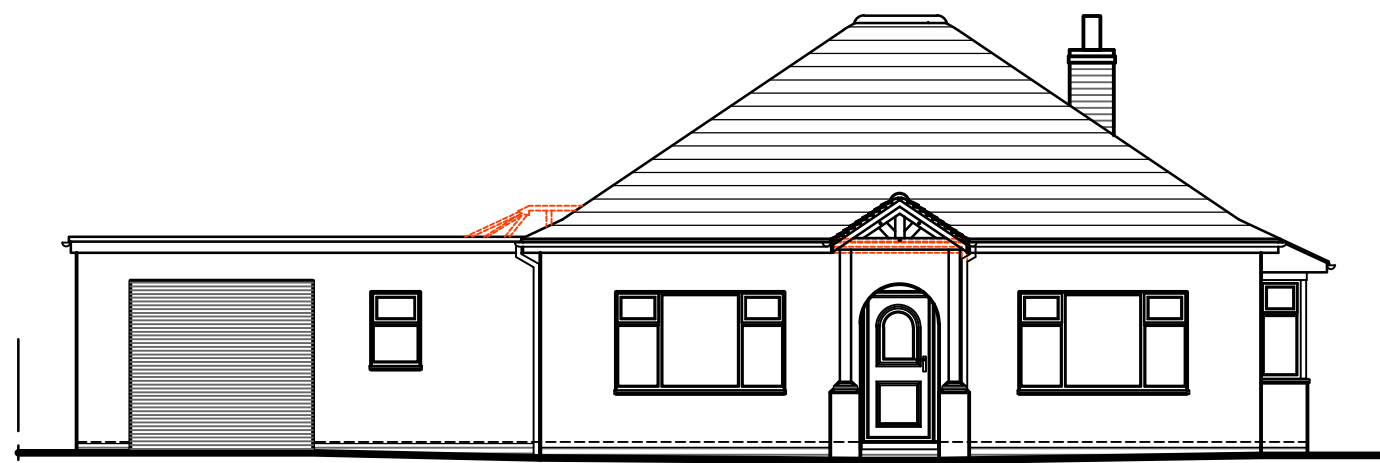


PROPOSED FRONT ELEVATION.

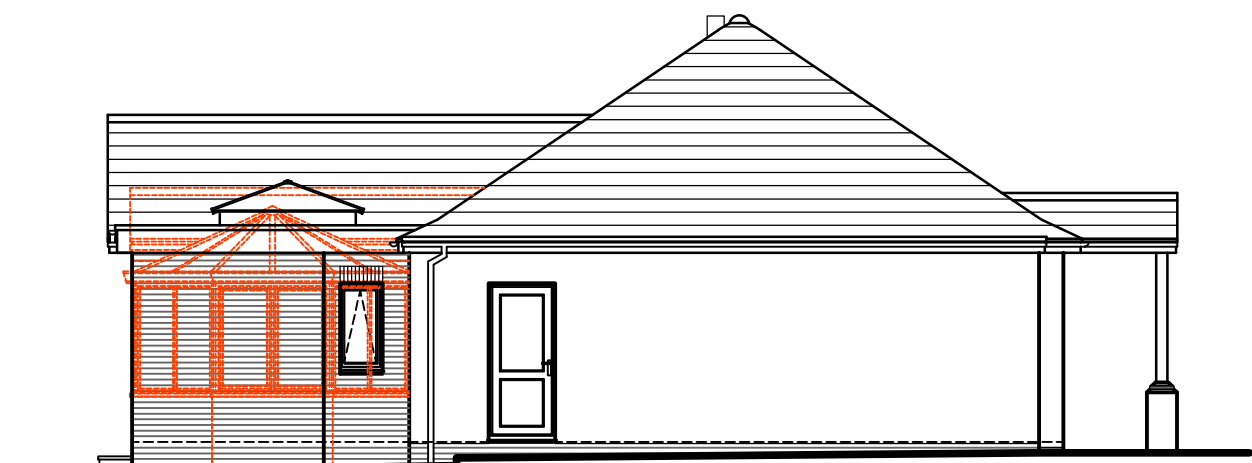

PROPOSED SIDE ELEVATION.

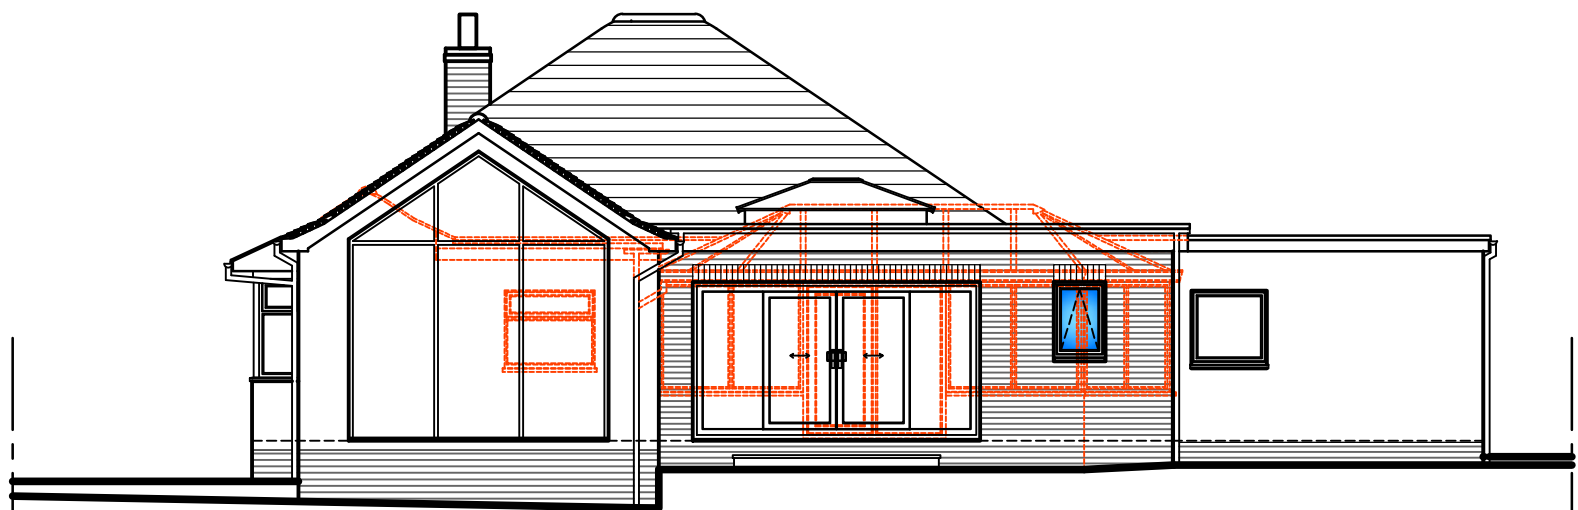



PROPOSED REAR ELEVATION.

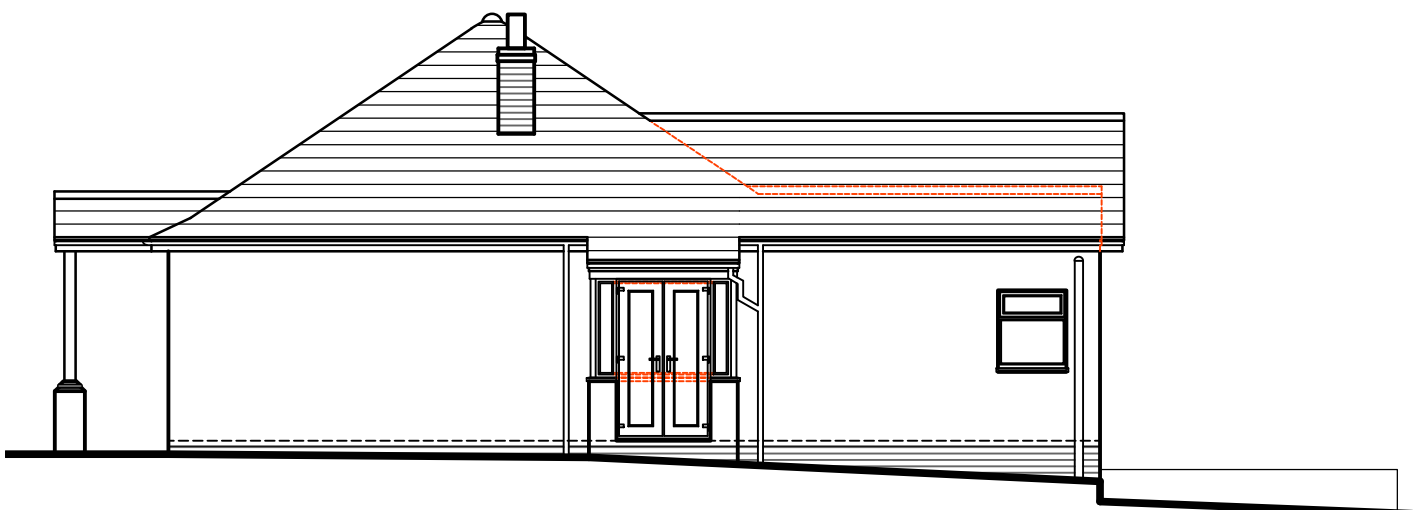


PROPOSED SIDE ELEVATION.




PROPOSED LOCATION PLAN.  
SCALE 1 : 1250

 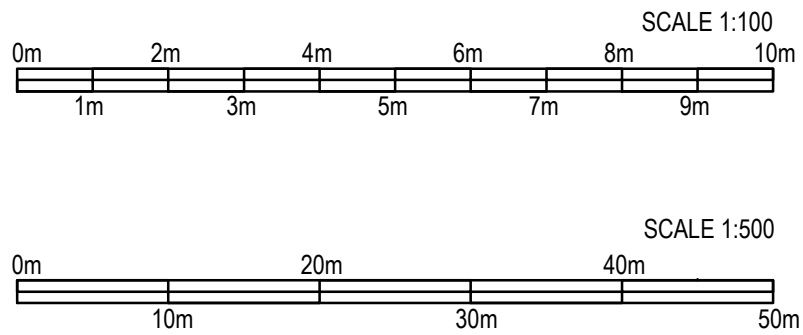

A. R. M. Designs is licensed to reproduce  
Ordnance Survey Plan information under  
Licence number 100057237.

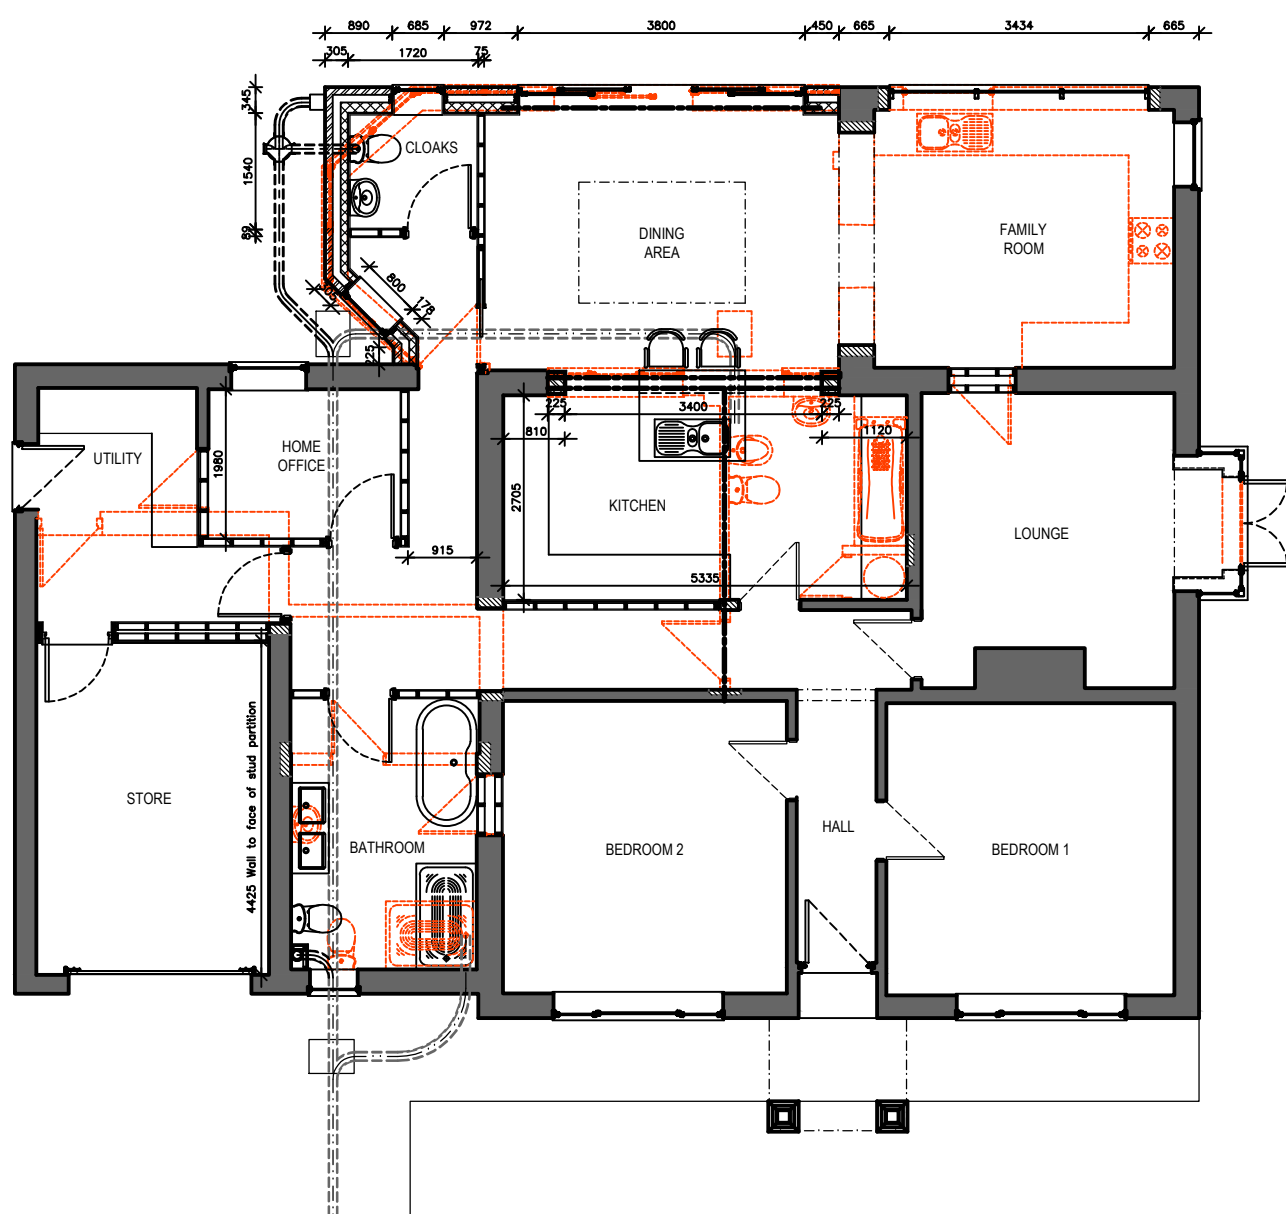

PROPOSED GROUND FLOOR LAYOUT PLAN.

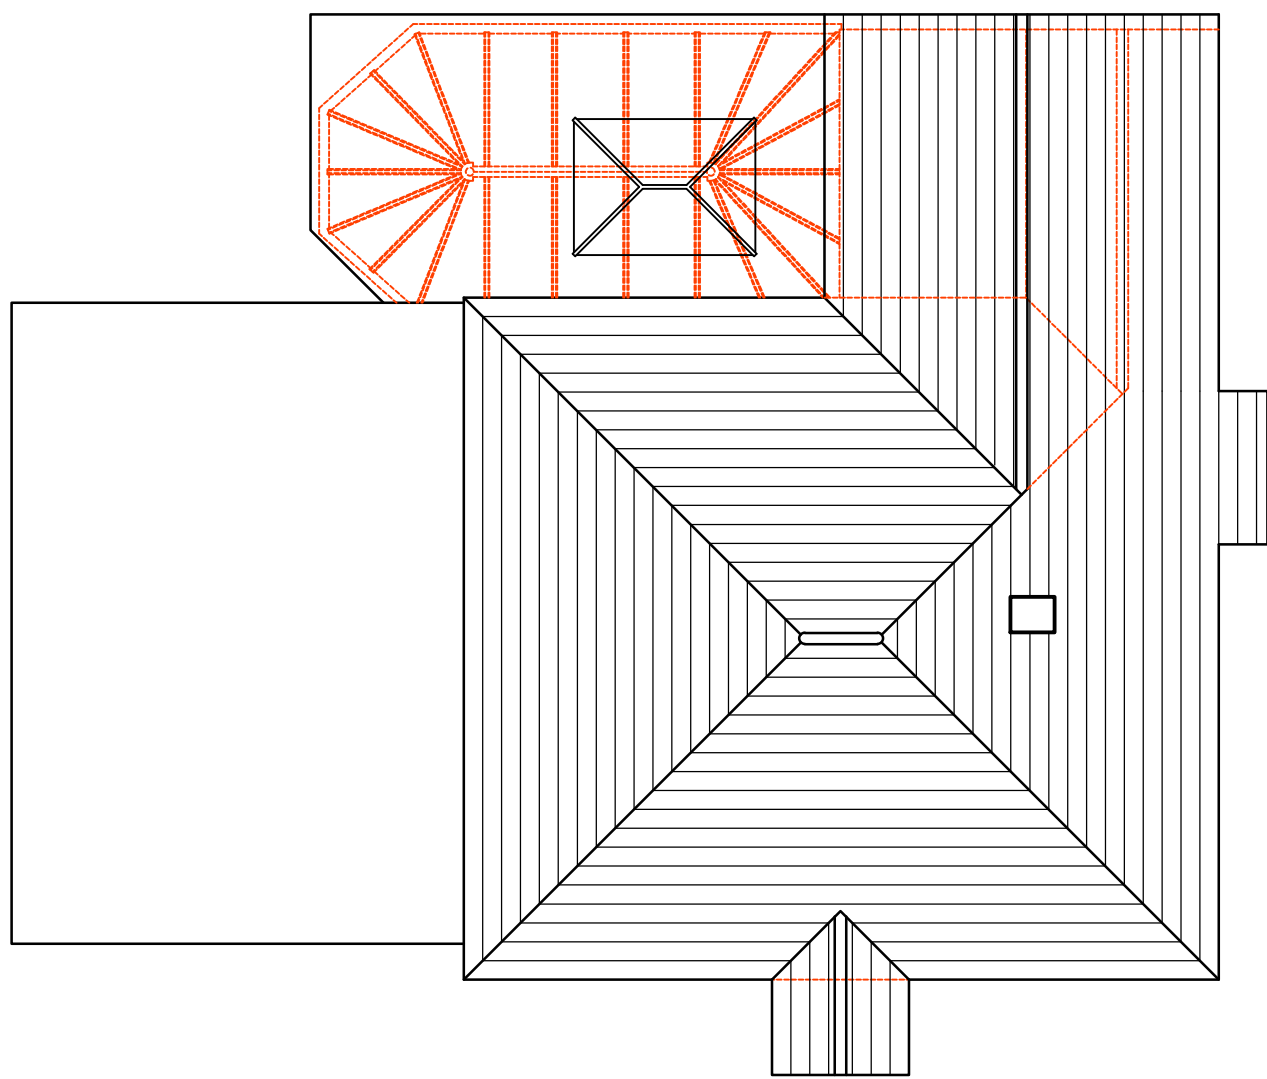

PROPOSED ROOF PLAN.




PROPOSED BLOCK PLAN.  
SCALE 1 : 500

| General Notes |                                                     |          |
|---------------|-----------------------------------------------------|----------|
|               |                                                     |          |
| B             | Drawing amended to Planning Officer's requirements. | 28-07-25 |
| A             | Notation amended to elevations.                     | 02-06-25 |
| No.           | Revision/Issue                                      | Date     |

## PLANNING

This drawing is copyright and should not be reproduced without permission.  
All dimensions to be checked on site before work is commenced.

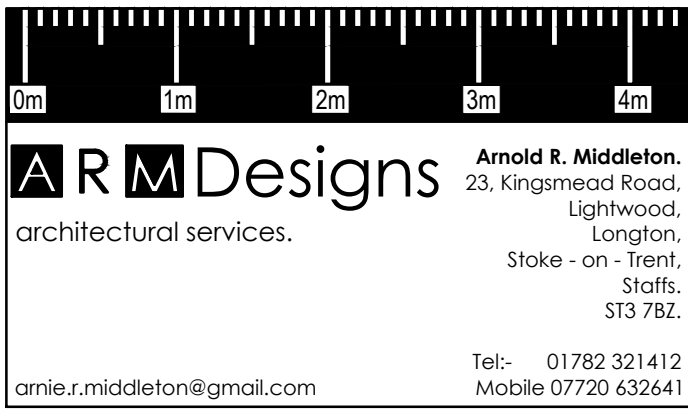

Client  
MR. and MRS. I. HANCOCK.

Project Name and Address  
PROPOSED SINGLE STOREY REAR EXTENSION  
AND INTERNAL ALTERATIONS AT 91, MOW LANE,  
WILLOW HEATH, BIDDULPH, STAFFORDSHIRE.  
ST8 6RJ.

Title  
PROPOSED GROUND FLOOR LAYOUT PLAN,  
ROOF PLAN, ELEVATIONS, BLOCK PLAN AND  
LOCATION PLAN.

|                                    |                                                |
|------------------------------------|------------------------------------------------|
| Date<br>28th MAY 2025              | Scale<br>1 : 100, 1 : 500 and<br>1 : 1250 @ A1 |
| Drawing Number<br>A R M 2506/PL/01 | Revision<br>B                                  |