




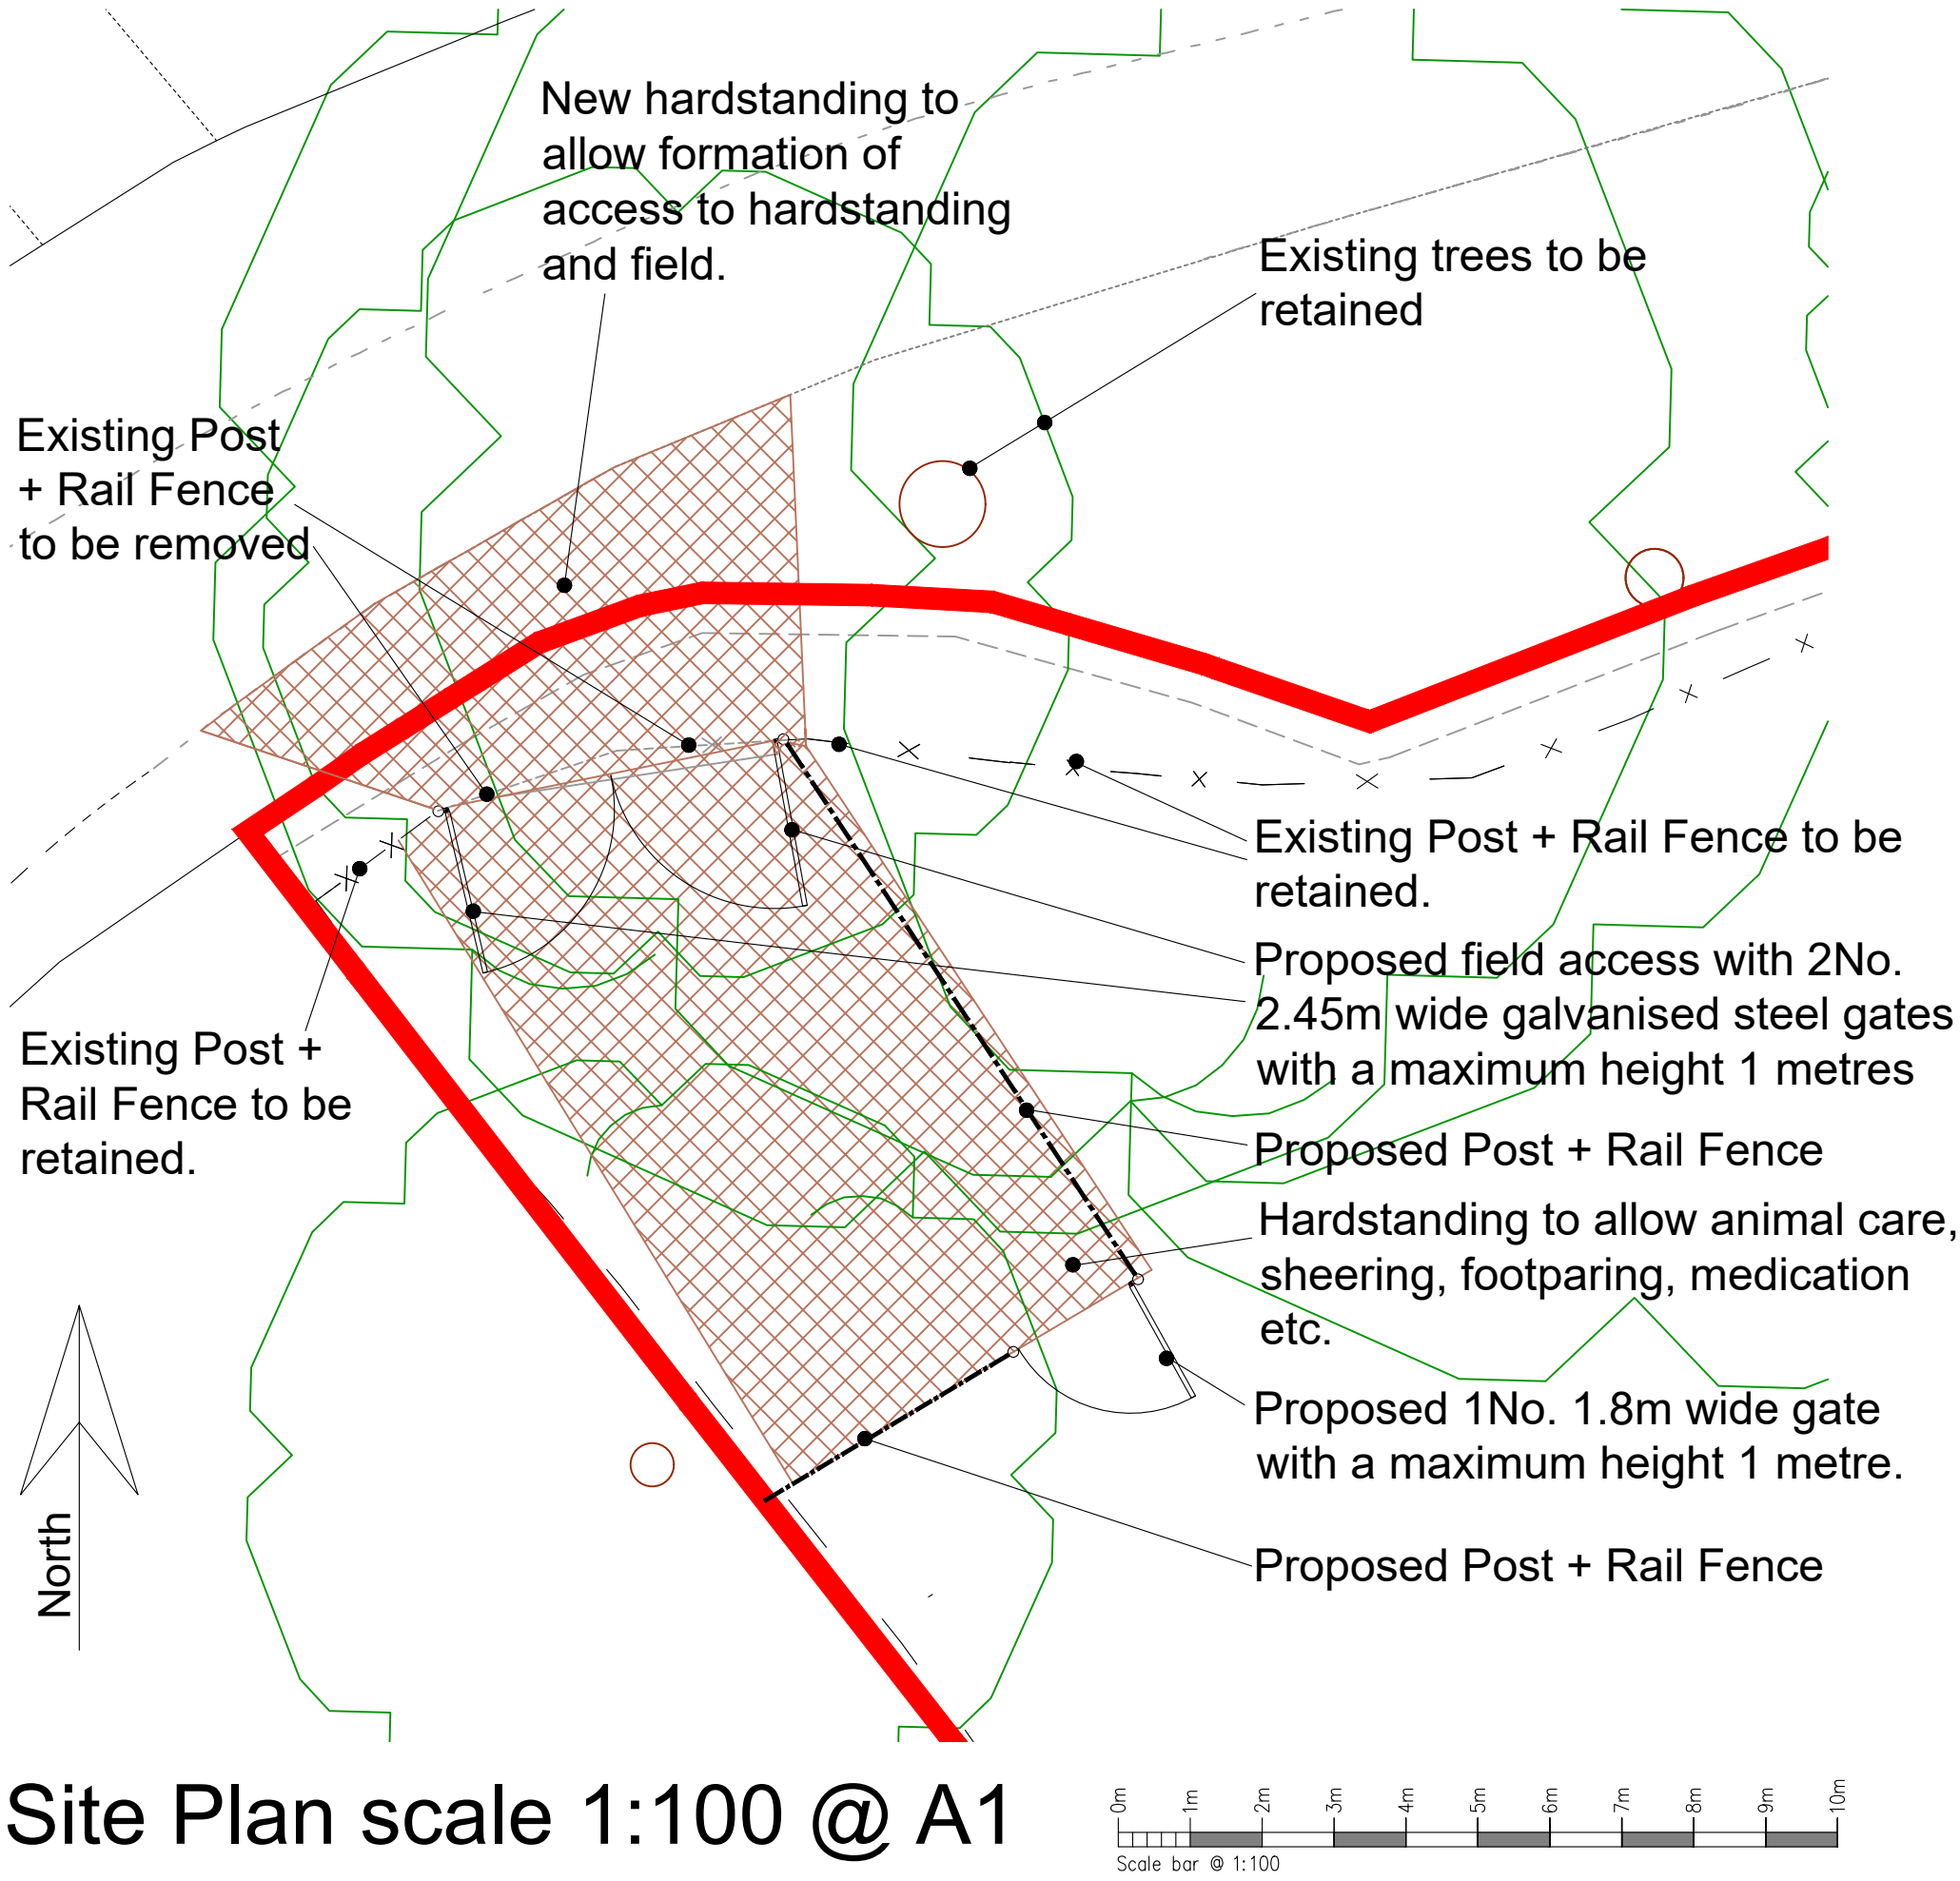

Site Plan scale 1:100 @ A1

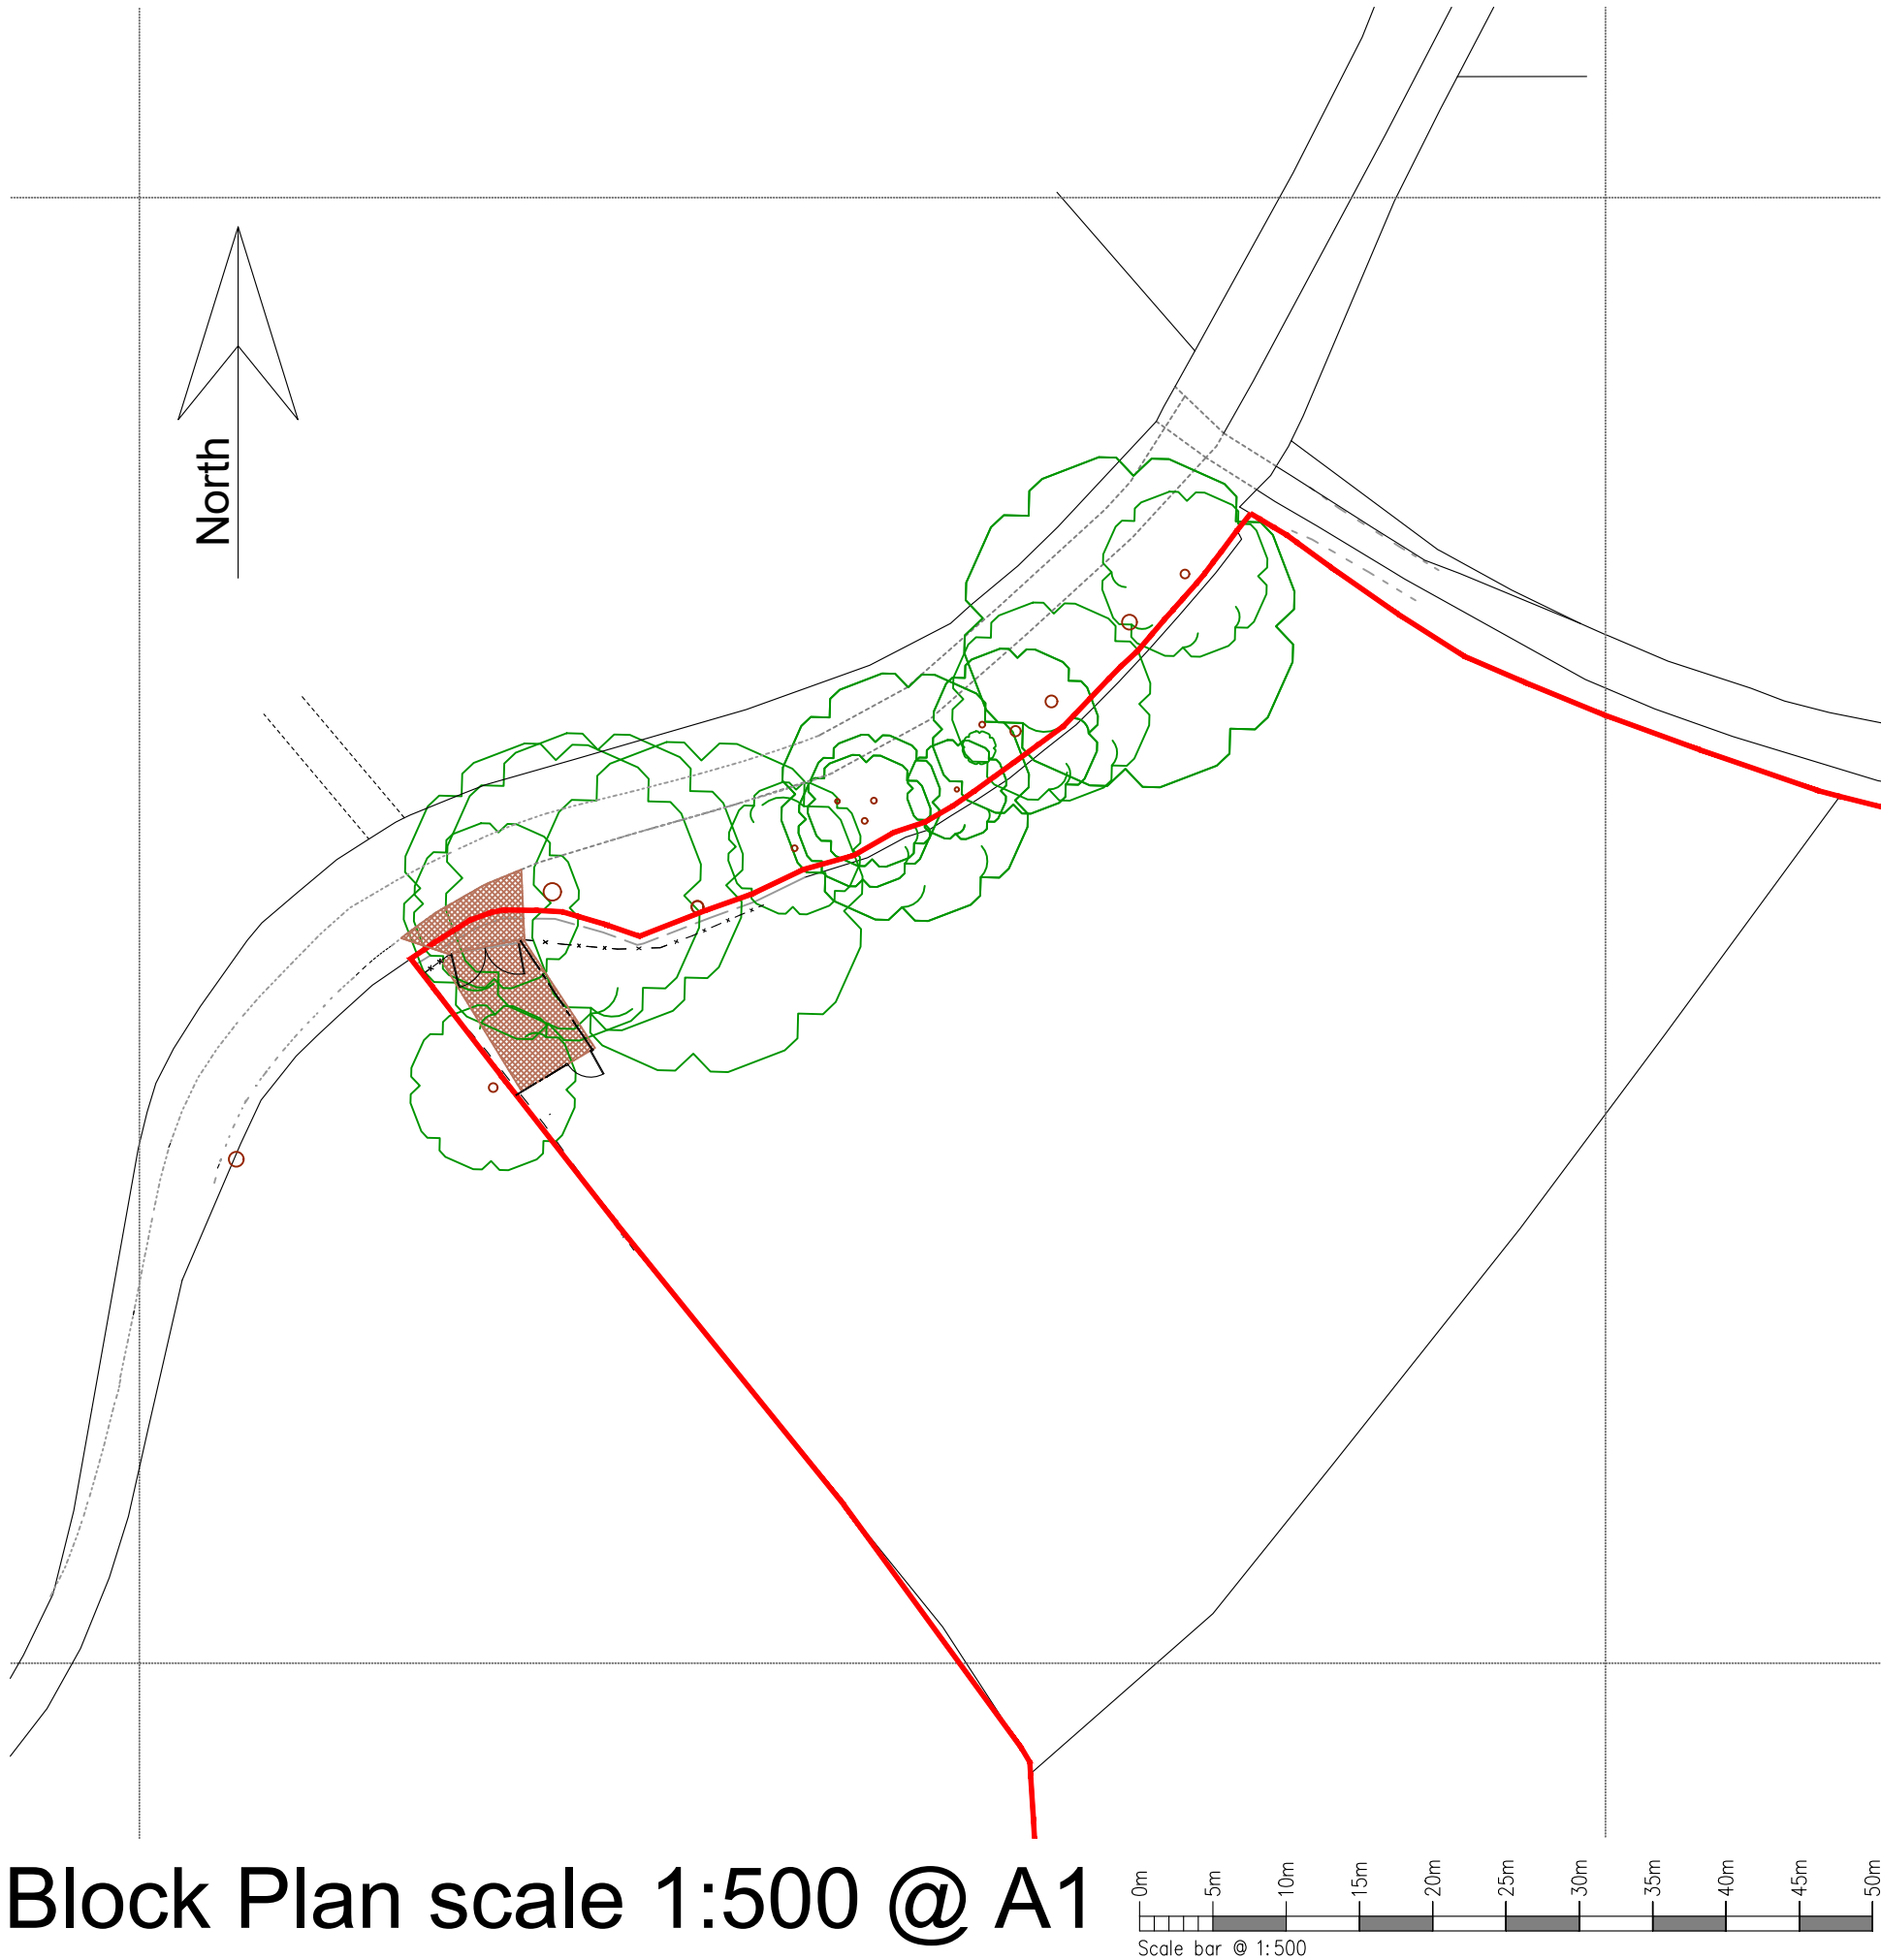

Block Plan scale 1:500 @ A1

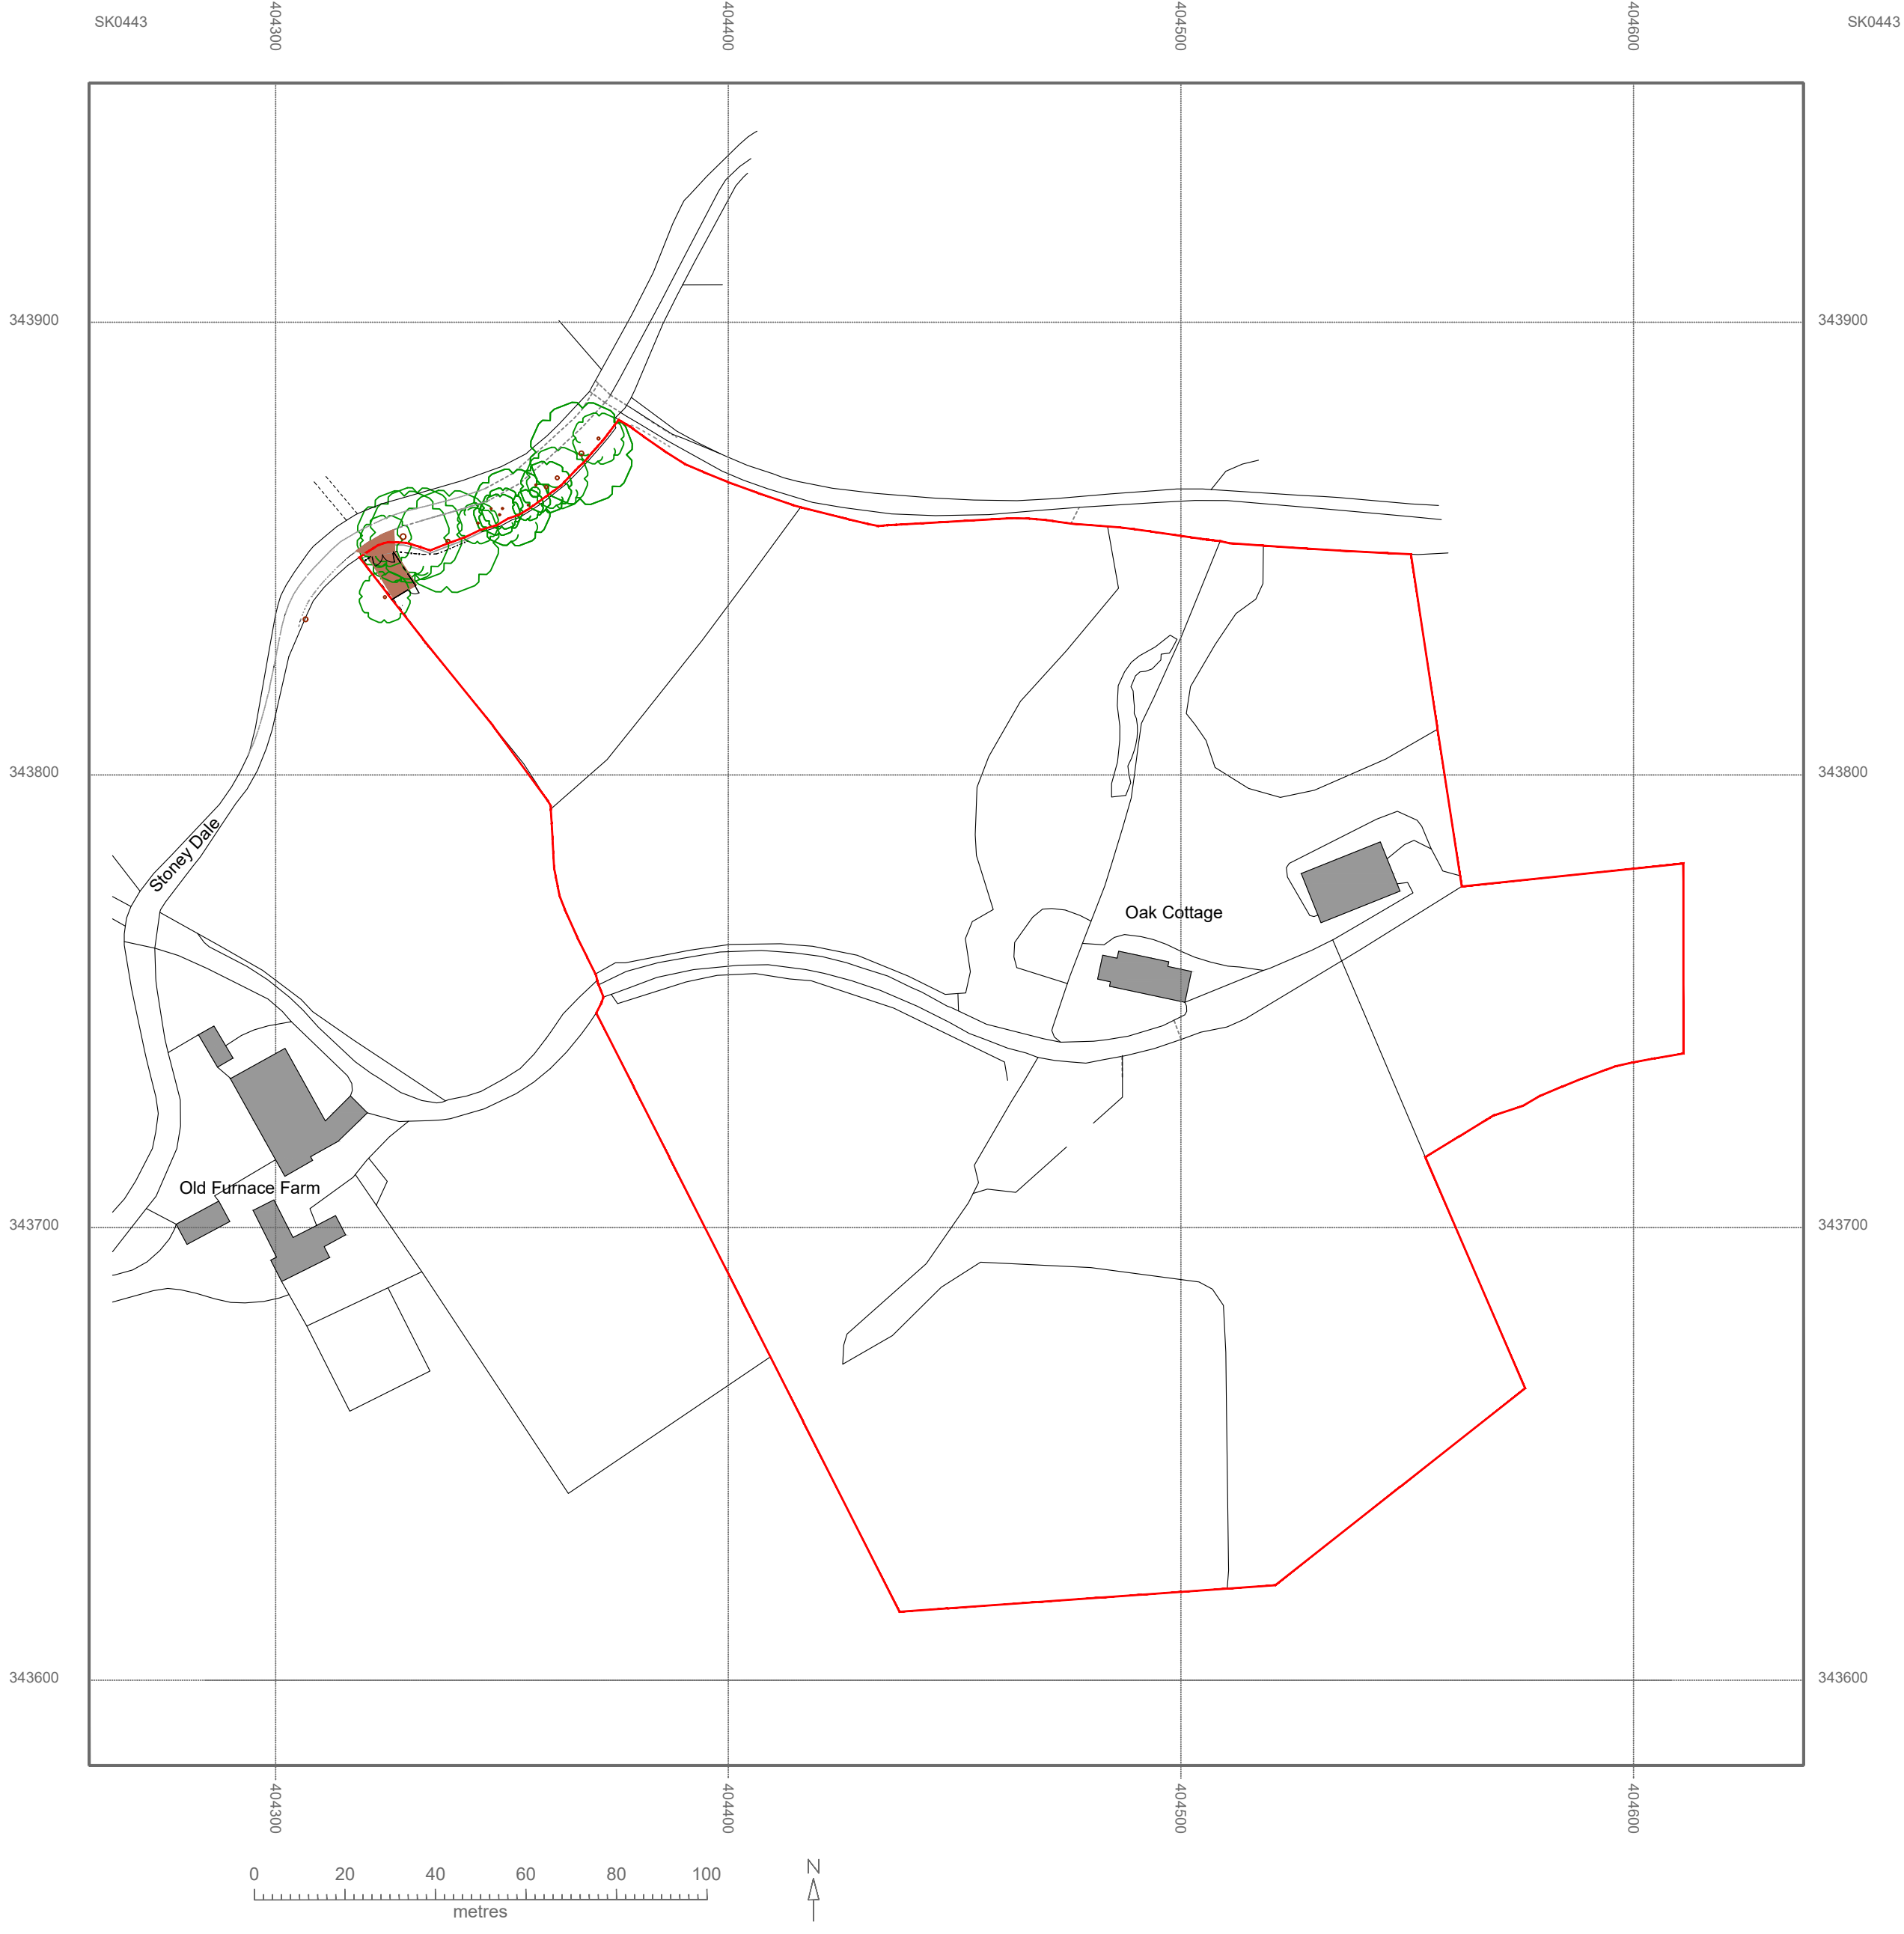

Location Plan scale 1:1250 @ A1

Rev.	Drawn	Comments.	Date

MAC
ARCHITECTURAL DESIGN LTD
Moorland House, 123 Moorland Road, Burslem, ST6 1JD.
T:01782 503302 E:admin@mac-arch.co.uk

Client:
Lucy Naish

Project:
Proposed Vehicular Access
& Hardstanding to Land off Stoney
Dale, Oakamoor, Staffs. ST10 3AP.

Title:
Plans

Status:
Planning

Paper Size A1: July 2025 Drawing Ref: 1947-AL04A