


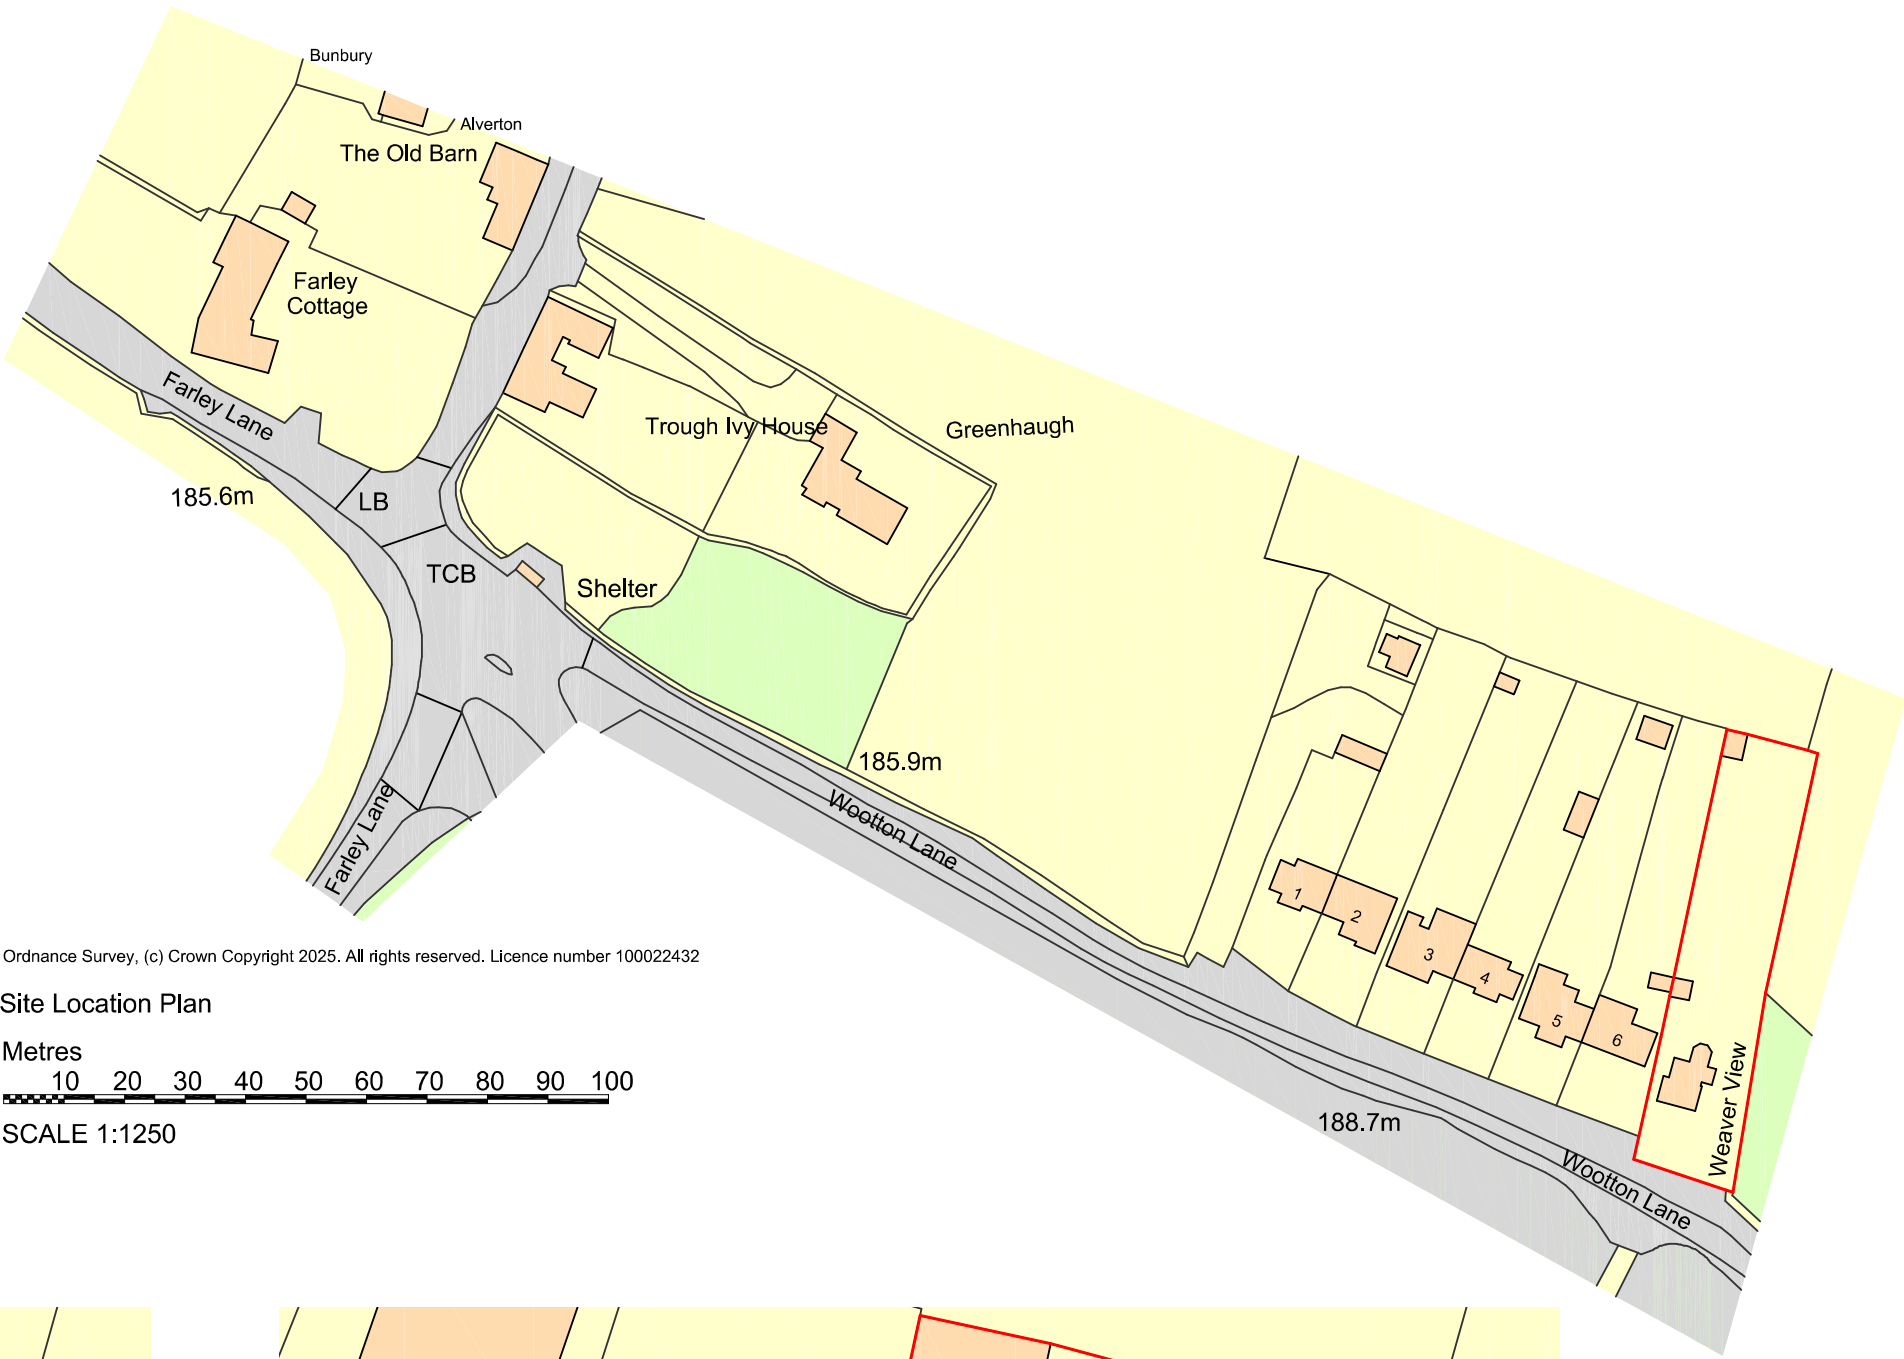


Ordnance Survey, (c) Crown Copyright 2025. All rights reserved. Licence number 100022432

Site Location Plan

Metres

10 20 30 40 50 60 70 80 90 100

SCALE 1:1250

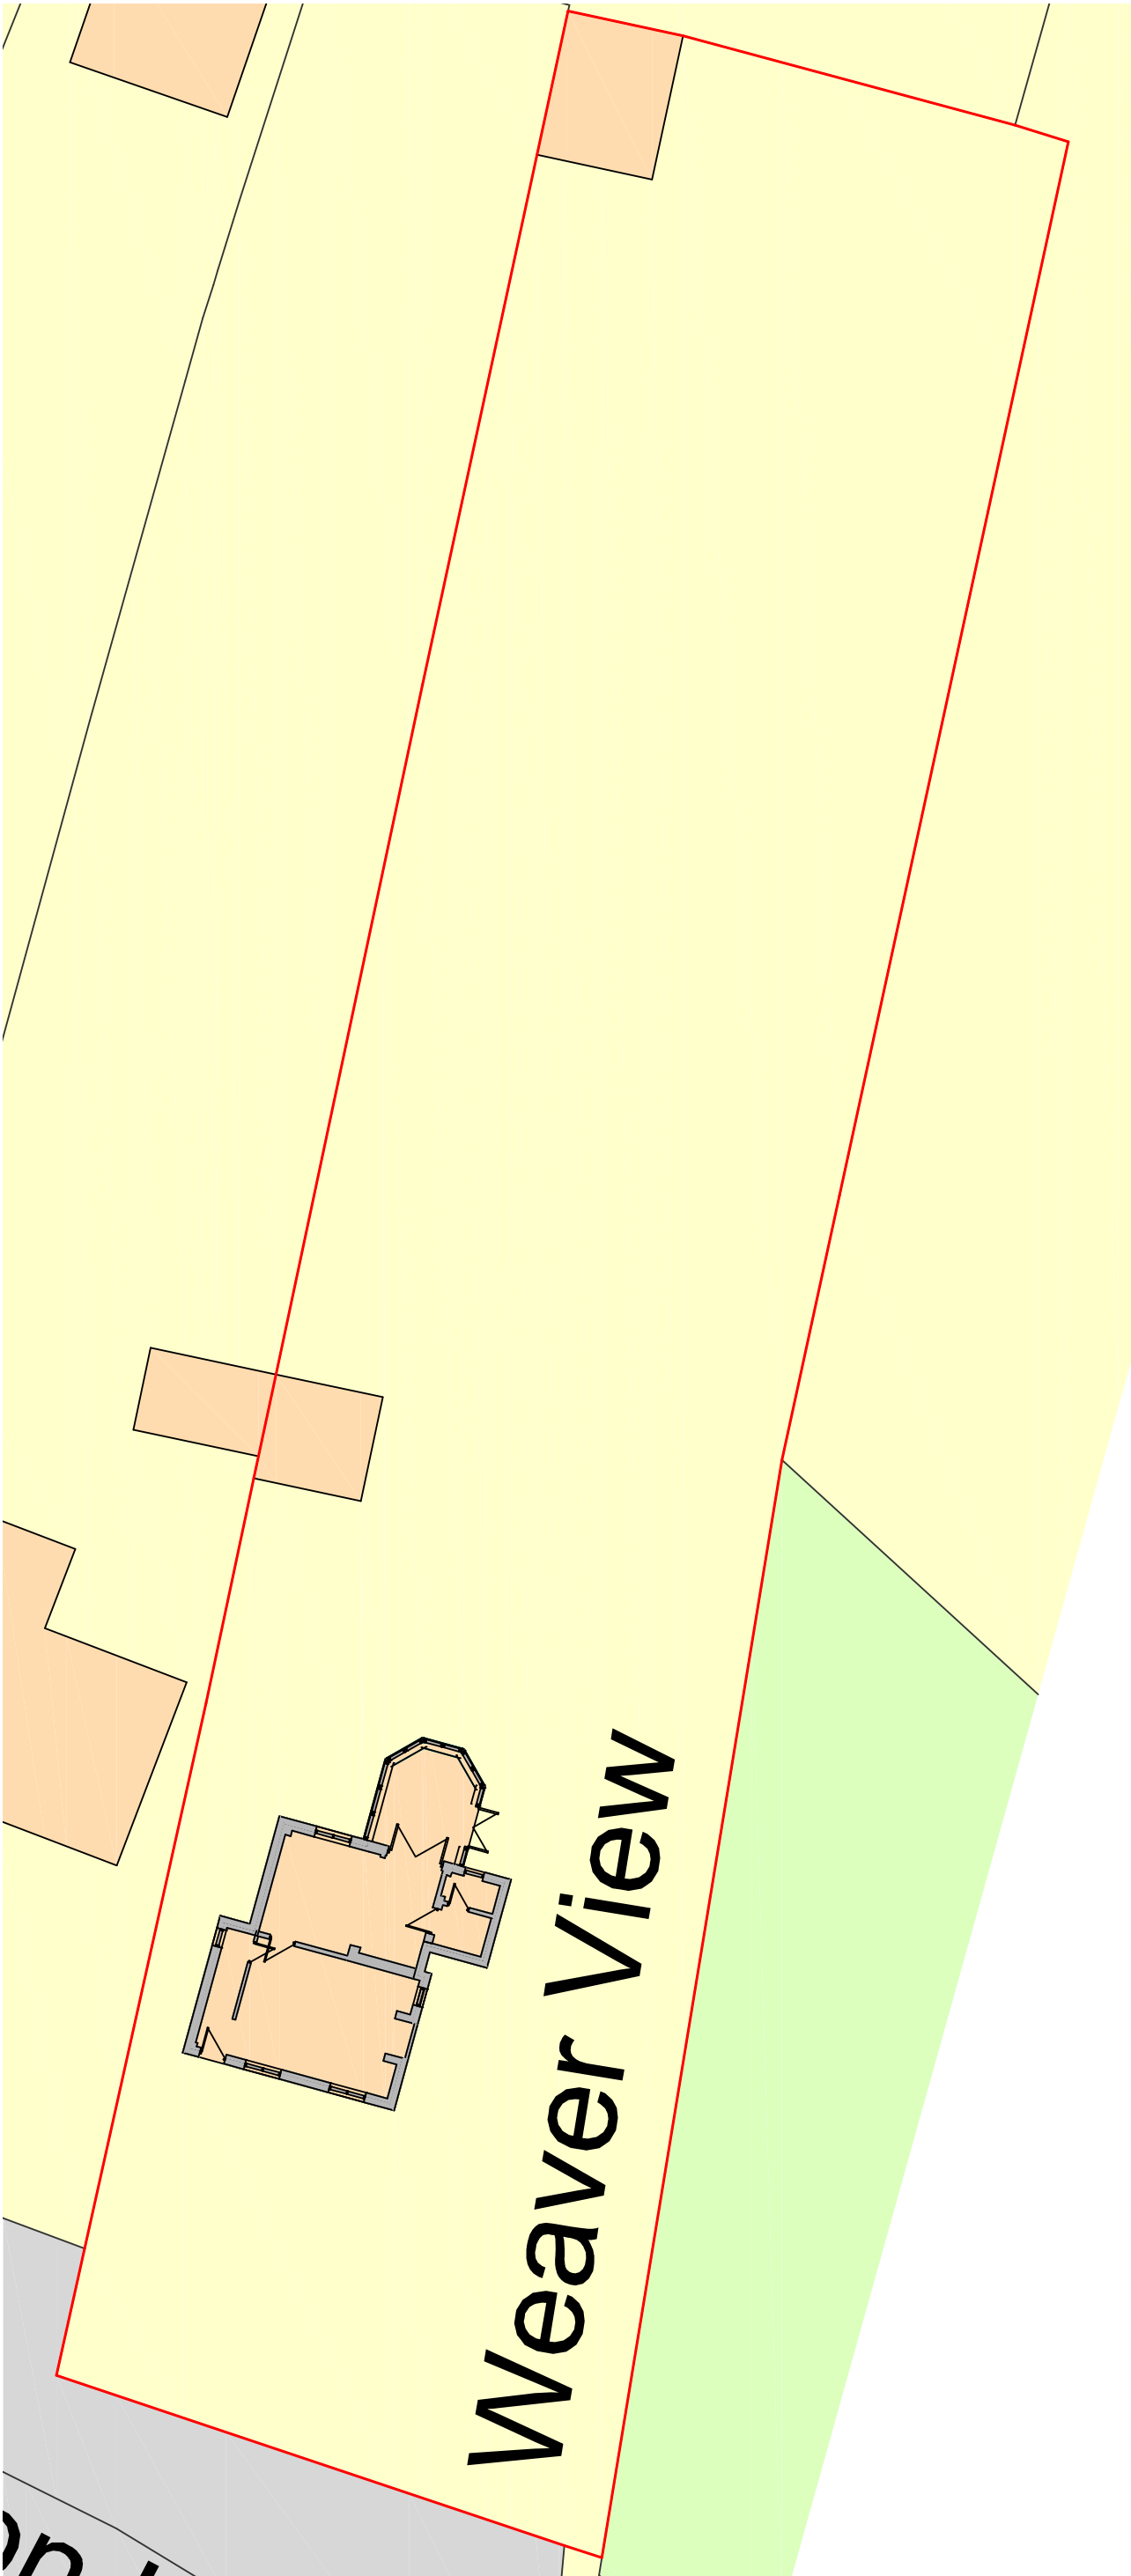


Site Plan as Existing

Metres

1 2 3 4 5 10 15 20

SCALE 1:200

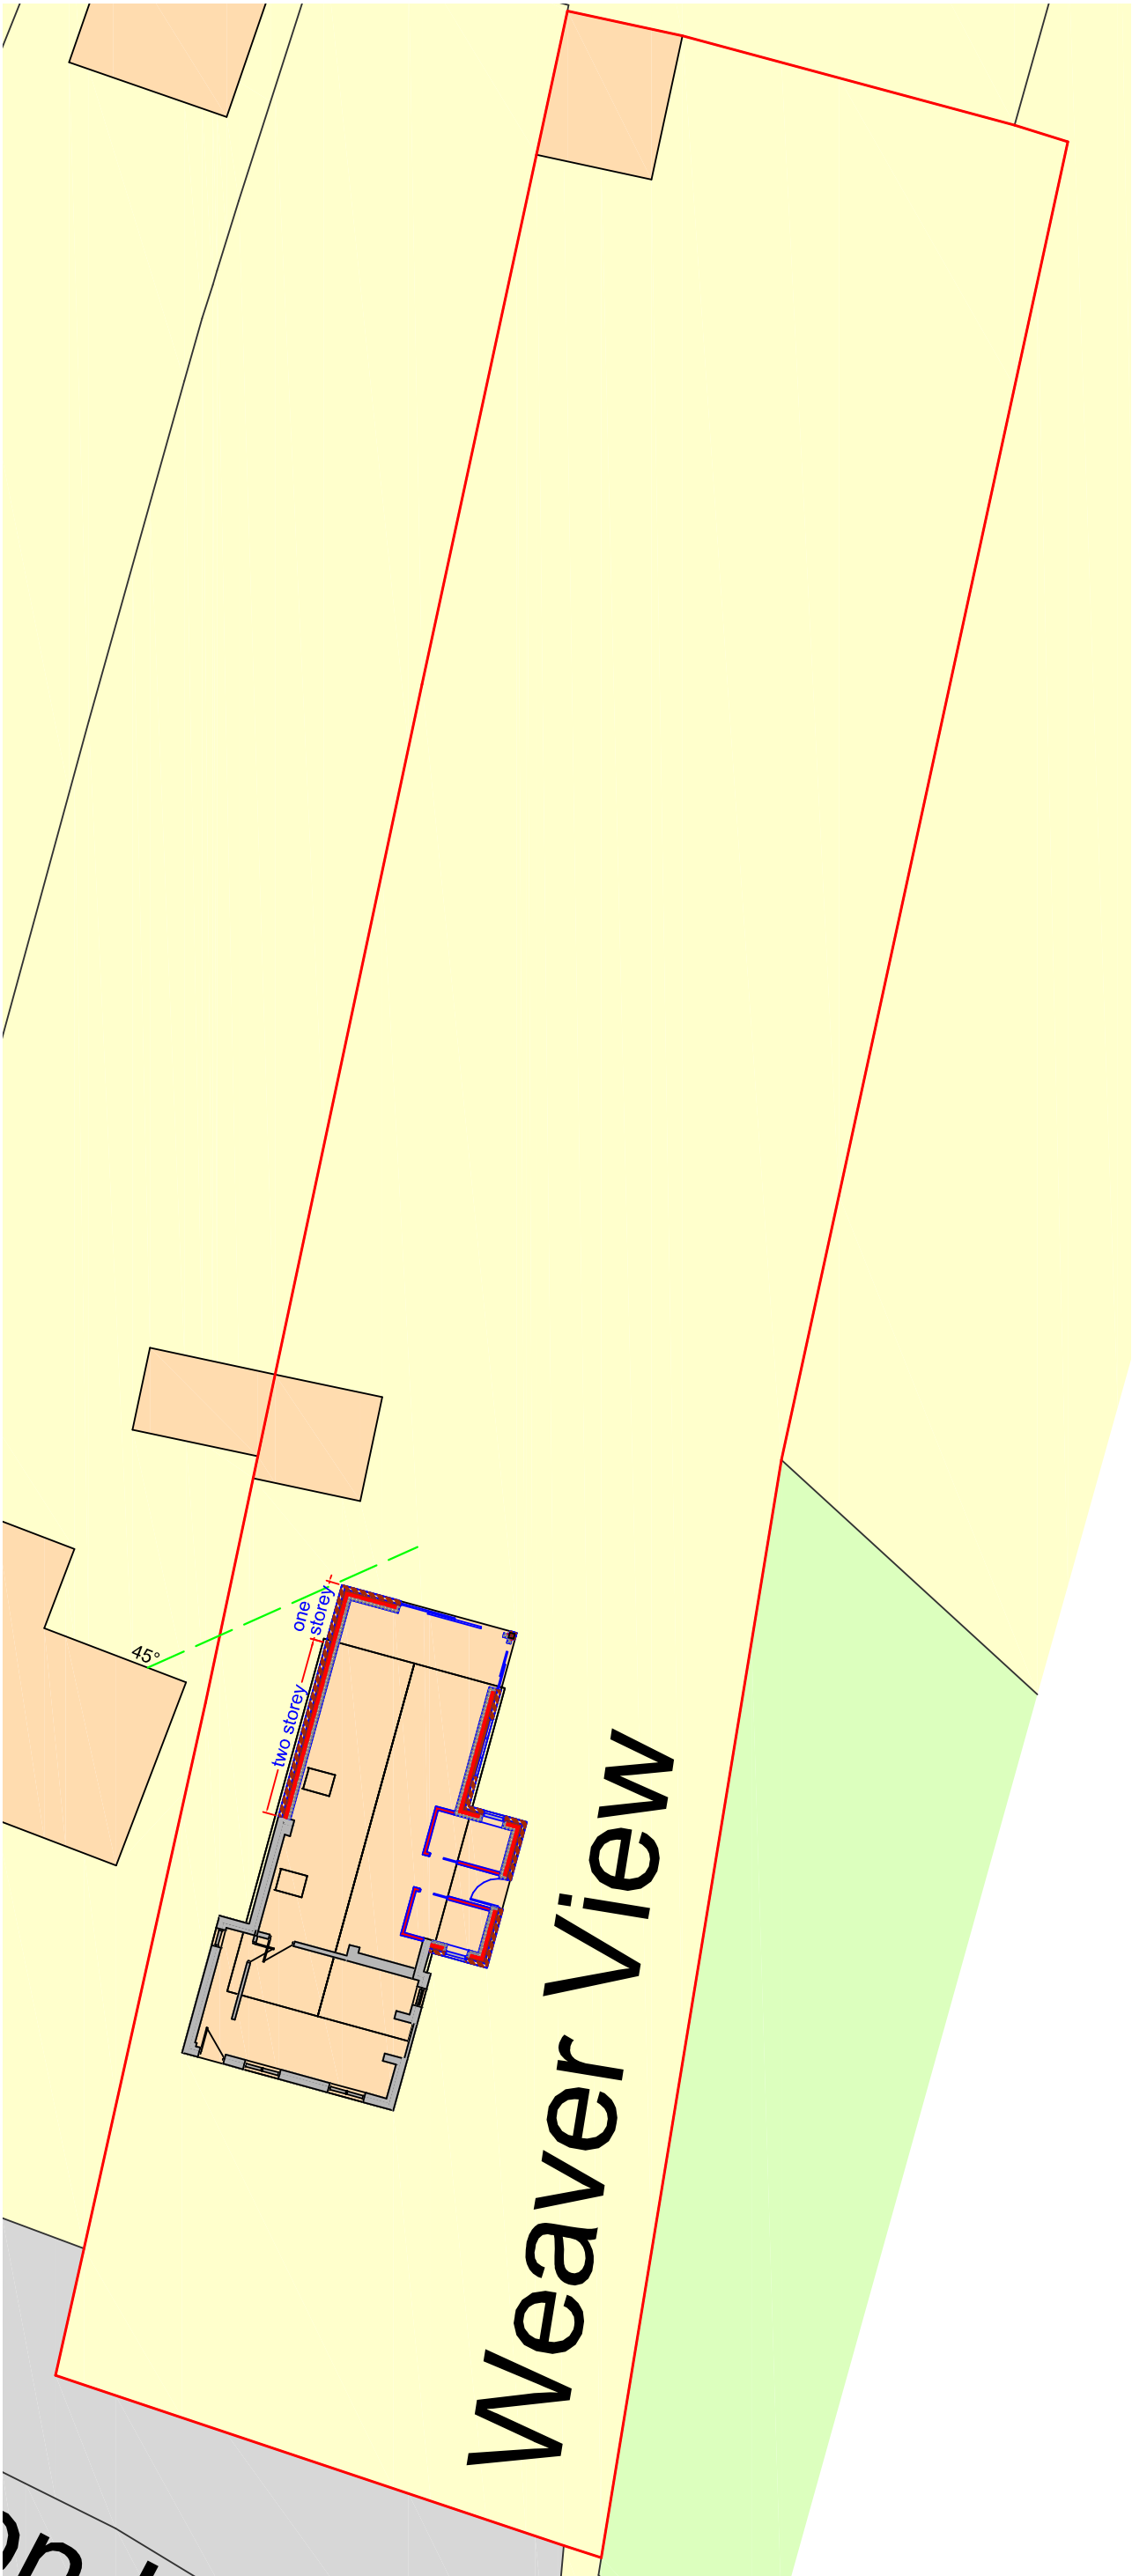


Site Plan as Proposed

Metres

1 2 3 4 5 10 15 20

SCALE 1:200

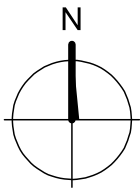

DBD Architectural Consultancy Ltd ©2025

1. Copyright is vested with DBD Architectural Consultancy Ltd.
2. All dimensions to be checked on site before proceeding.
3. Contractor to check/adjust dimensions of new work to suit existing conditions. Do not assume existing structure or details are plumb, square or level.
4. Contractor must notify the architect of any discrepancies before proceeding.
5. All drawings to be read in conjunction with all other consultants drawings and specs.

Rev	Date	Description
B	23.07.25	Amendments following clients comments
A	29.05.25	Amendments following clients comments



Mr S Brandrick
Weaver View,
Wootton Lane,
ST10 3BJ
Client

Two storey rear extension and porch extension
Project

Site Plans		
Draw: Planning	Date: 01.05.25	Job No: 2529
Rev: A2	Scale: 1:200	Drawing Number: PL 01B