




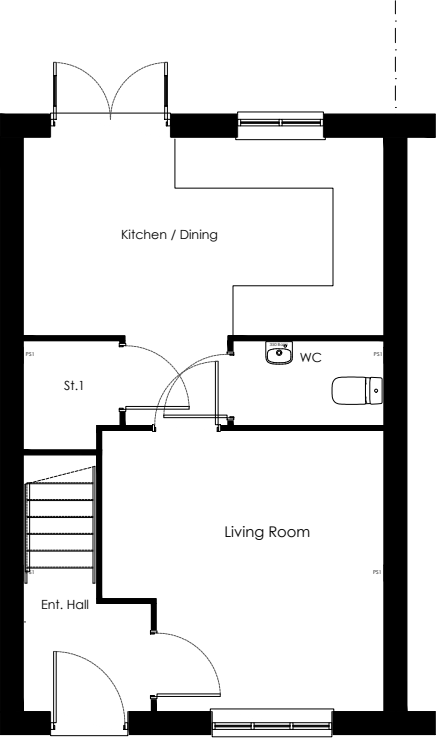

Ground Floor Plan
scale 1:100

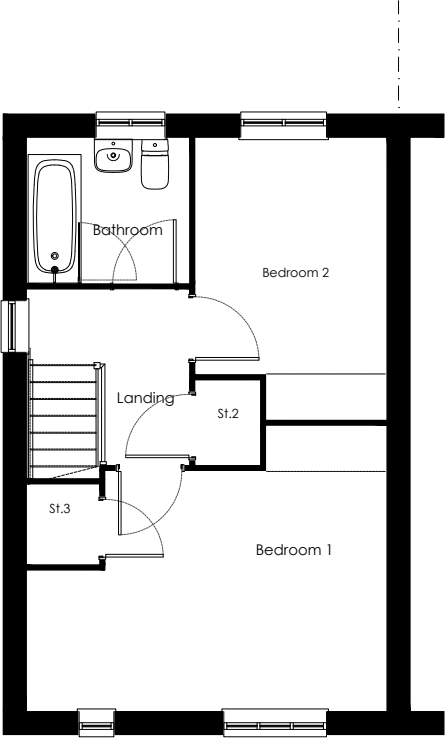


First Floor Plan
scale 1:100

 


		Project Title The Addlebrough - End Group Design - Traditional Structure Area: 792sq.ft [73.6m²] NESS Area: 762sq.ft [70.8m²]		
Drawing Title Proposed Plans		Date 20.08.2024	Scale 1:100 @ A3	Drawn GdD
Drawing Status Construction		Dwg. Ref. Ad_MA_End_R21G - 901	Rev. -	




Front Elevation
scale 1:100

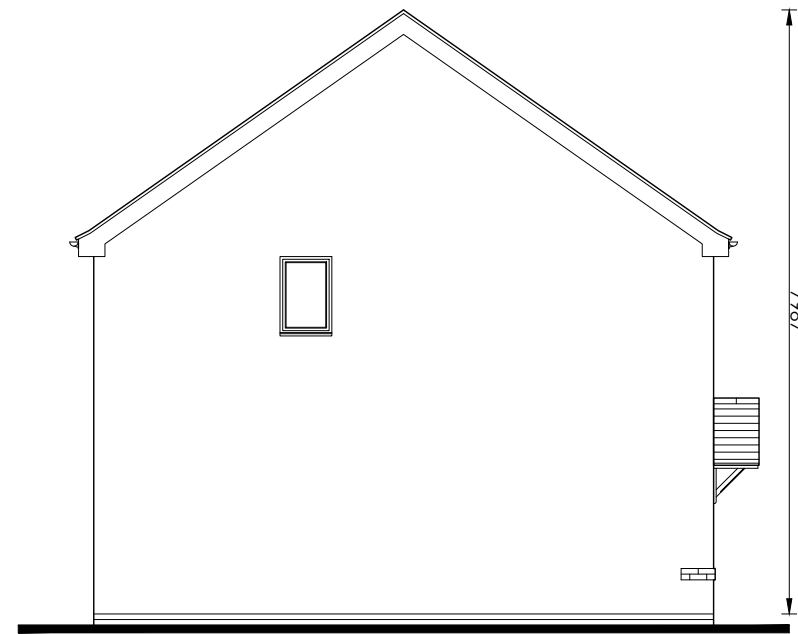

Side Elevation
scale 1:100

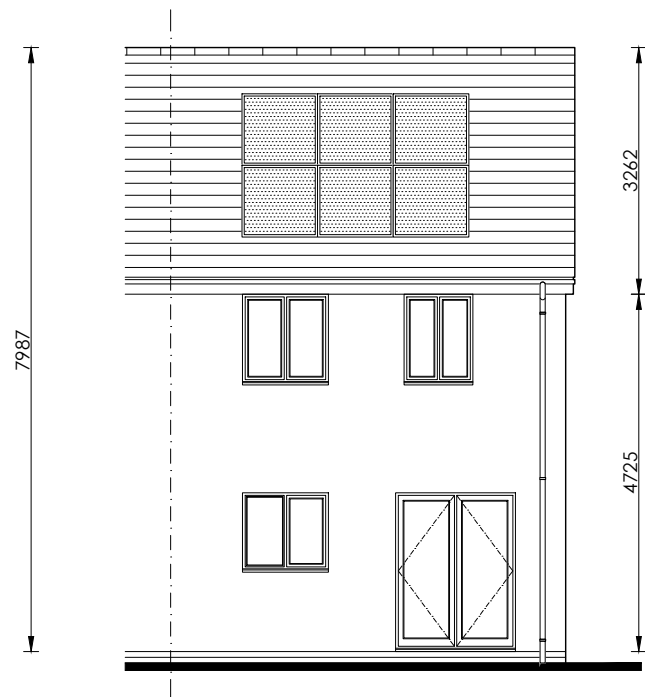

Rear Elevation
scale 1:100

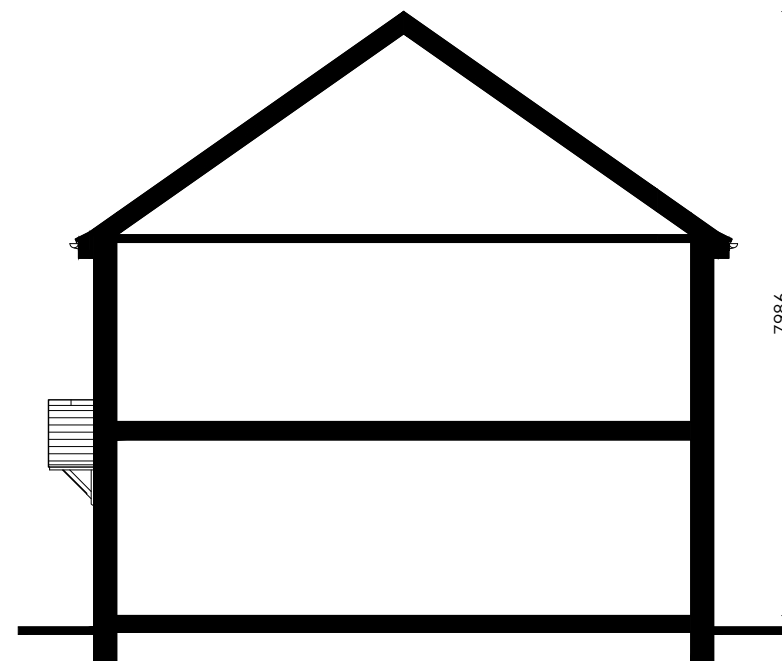


Side Elevation
scale 1:100




Project Title The Addlebrough - End Group Design - Traditional Structure Area: 792sq.ft [73.6m²] NDSS Area: 762sq.ft [70.8m²]			
Drawing Title Proposed Elevation - Traditional	Date 20.08.2024	Scale 1:100 @ A3	Drawn GdD
Drawing Status Construction	Dwg. Ref. Ad_MA_End_R21G - 903	Rev. -	




Front Elevation
scale 1:100

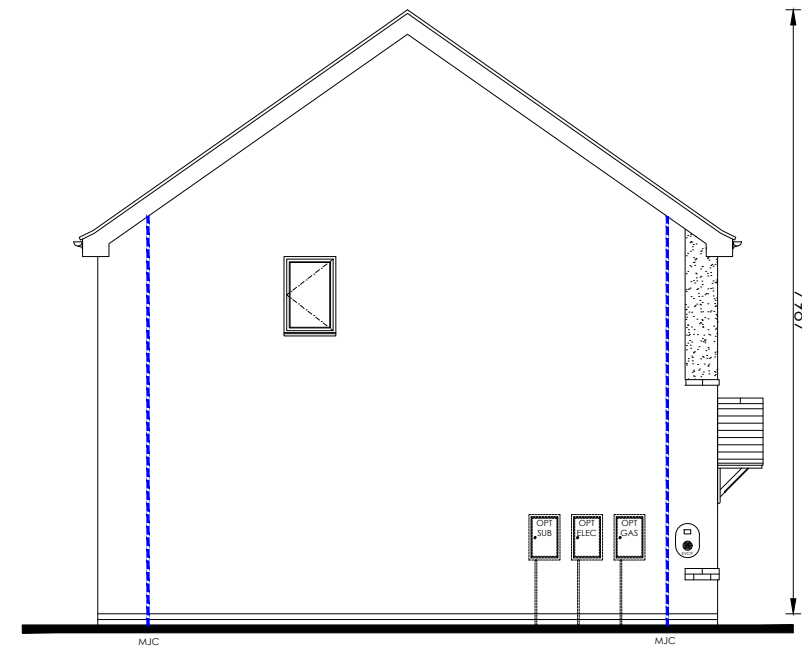


Side Elevation
scale 1:100

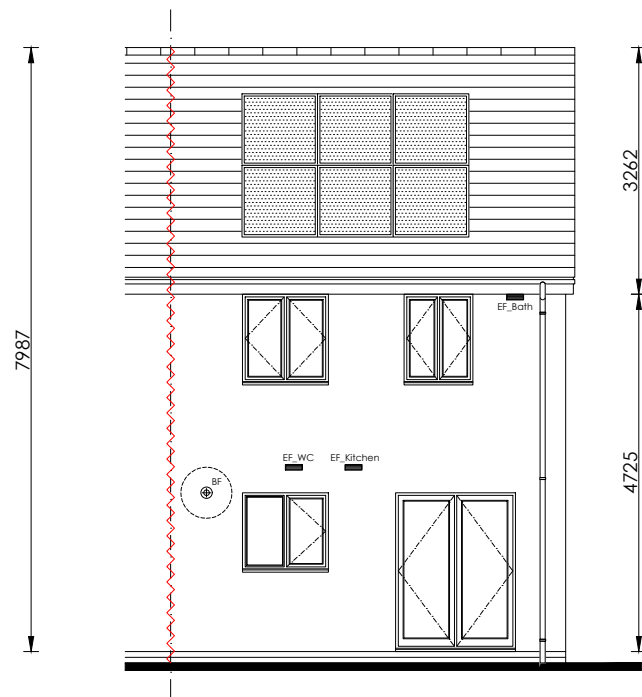

Rear Elevation
scale 1:100

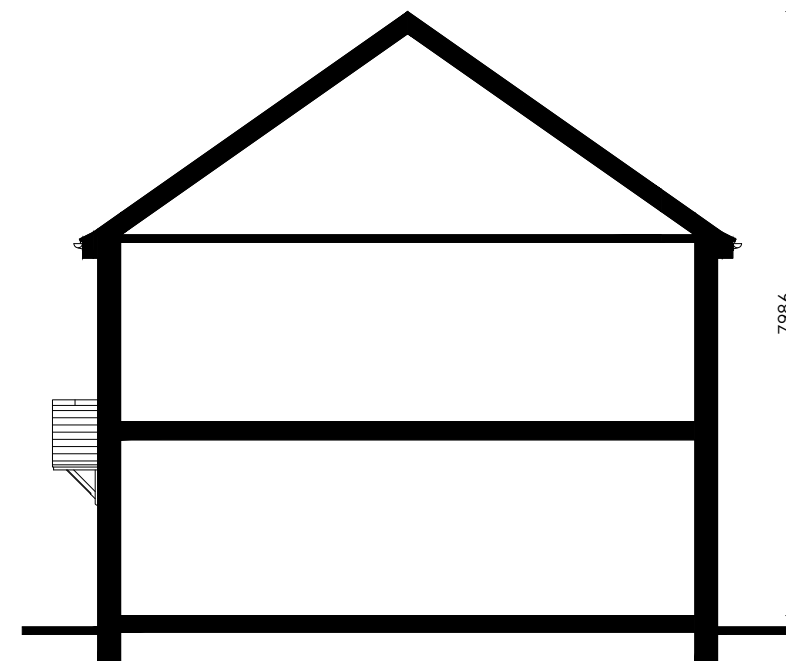


Side Elevation
scale 1:100

 


c:\users\izzi.garvey\persimmon homes\north west - technical - documents\02_feasibility sites\cheadle, ayr road - pottery gardens phase 2\02. drawings\04. housetypes\01. planning\addlebrough_trad_end_r21g_rev01.dwg




Project Title The Addlebrough - End Group Design - Traditional Structure Area: 792sq.ft [73.6m²] NDSS Area: 762sq.ft [70.8m²]			
Drawing Title Proposed Elevation - Render	Date 20.08.2024	Scale 1:100 @ A3	Drawn GdD
Drawing Status Construction	Dwg. Ref. Ad_MA_End_R21G	Rev. -	

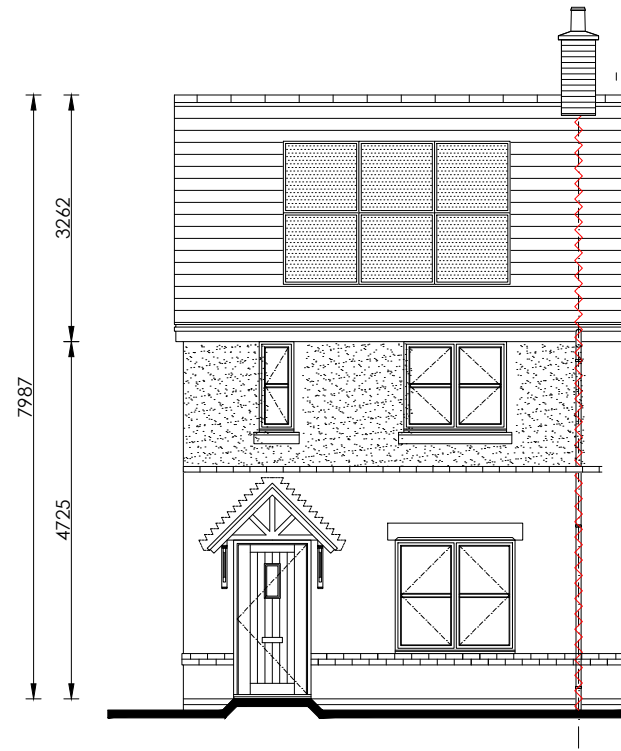


Front Elevation
scale 1:100

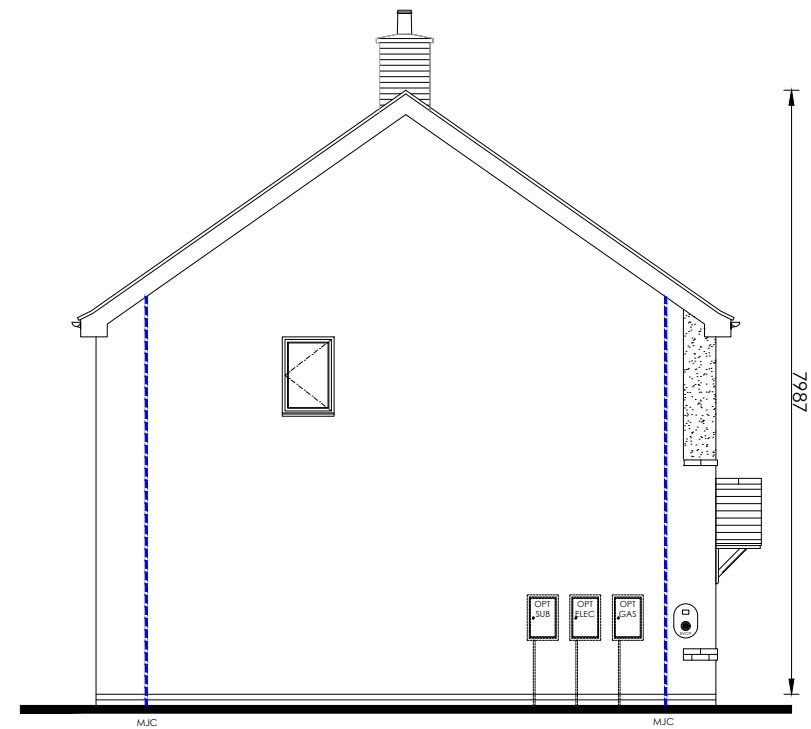

Side Elevation
scale 1:100

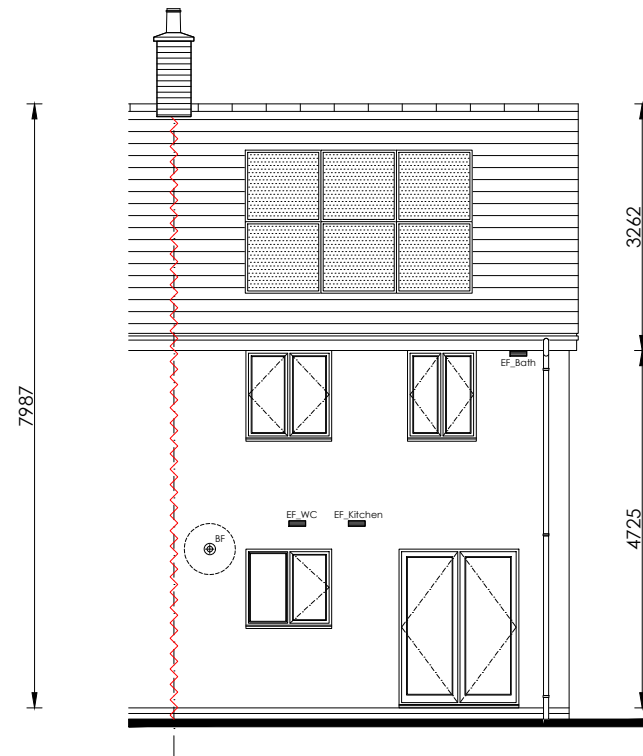

Rear Elevation
scale 1:100

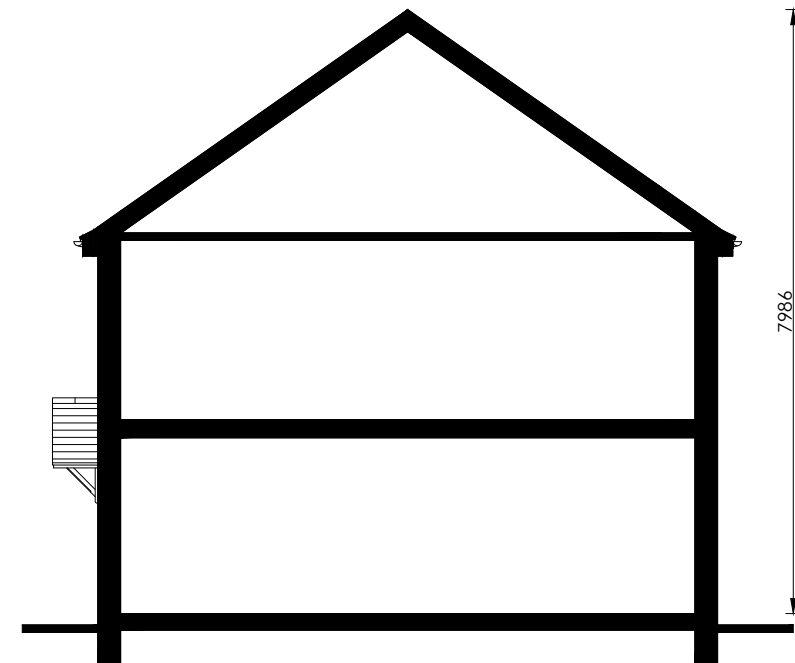

Side Elevation
scale 1:100



		Project Title The Addlebrough - End Group Design - Traditional Structure Area: 792sq.ft [73.6m²] NDSS Area: 762sq.ft [70.8m²]		
Drawing Title Proposed Elevation - Render/Chimney	Date 20.08.2024	Scale 1:100 @ A3	Drawn GdD	
Drawing Status Construction	Dwg. Ref. Ad_MA_End_R21G		Rev. -	