




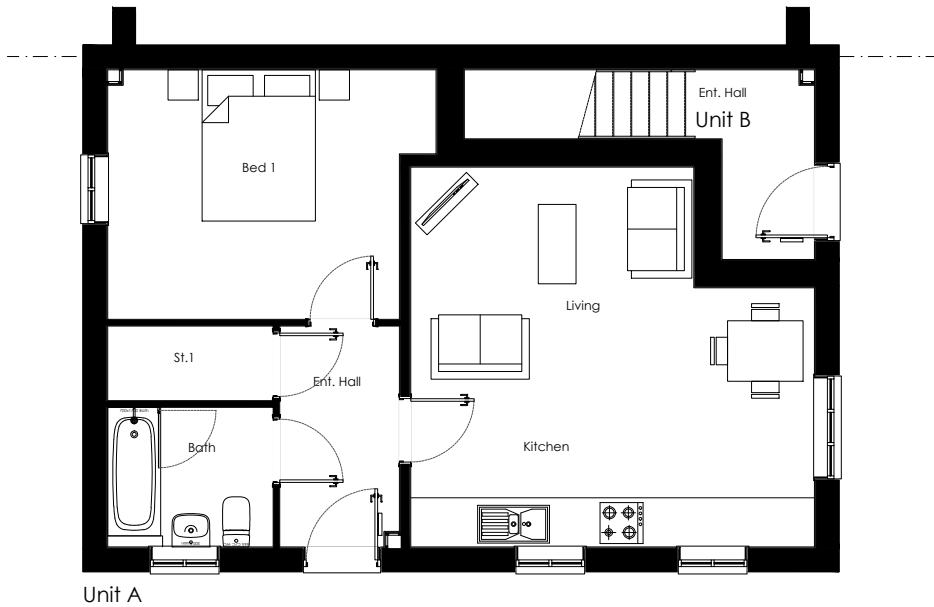

Ground Floor Plan
scale 1:100

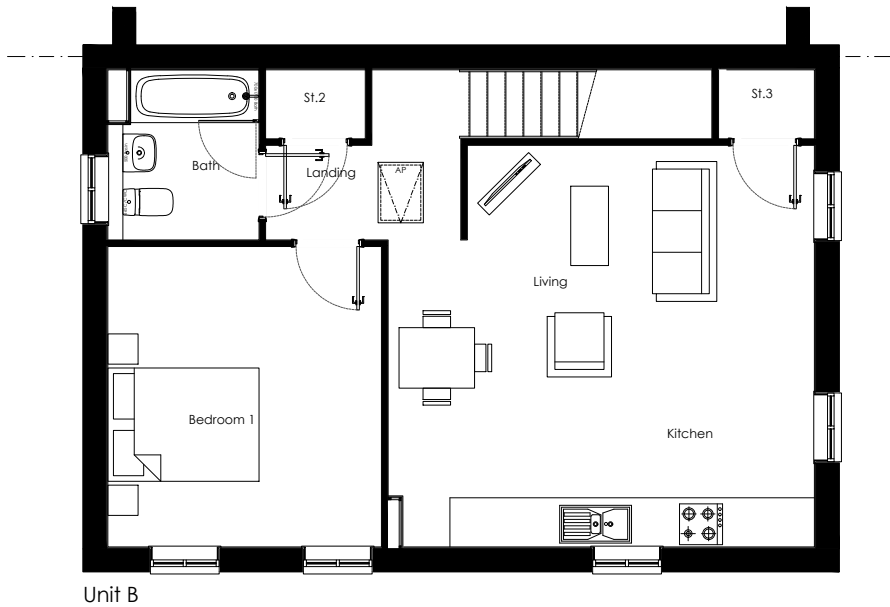

First Floor Plan
scale 1:100

 


Persimmon	Project Title The Audley Group Design - Traditional Structure Area: 1263ft.sq[117.3m²] 1249sq.ft[116.0m²] NDSS Area:		
Drawing Title Proposed Plans	Date 13/05/2024	Scale 1:100 @ A3	Drawn GdD
Drawing Status Construction	Dwg. Ref. Au_MA_End_R21G - 901	Rev. -	




Front Elevation
scale 1:100




Side Elevation
scale 1:100

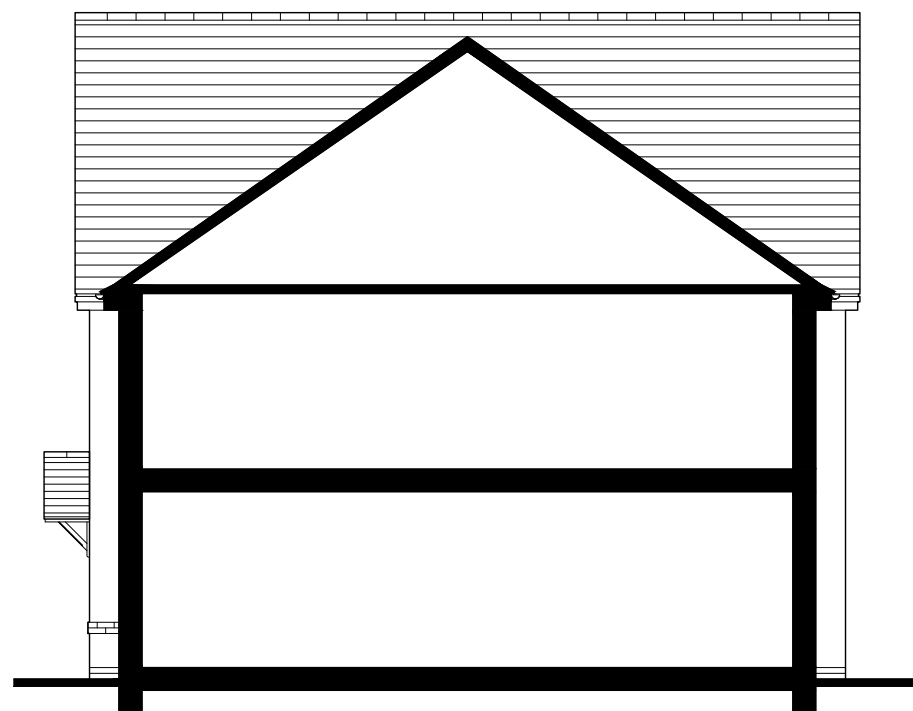

Rear Elevation
scale 1:100

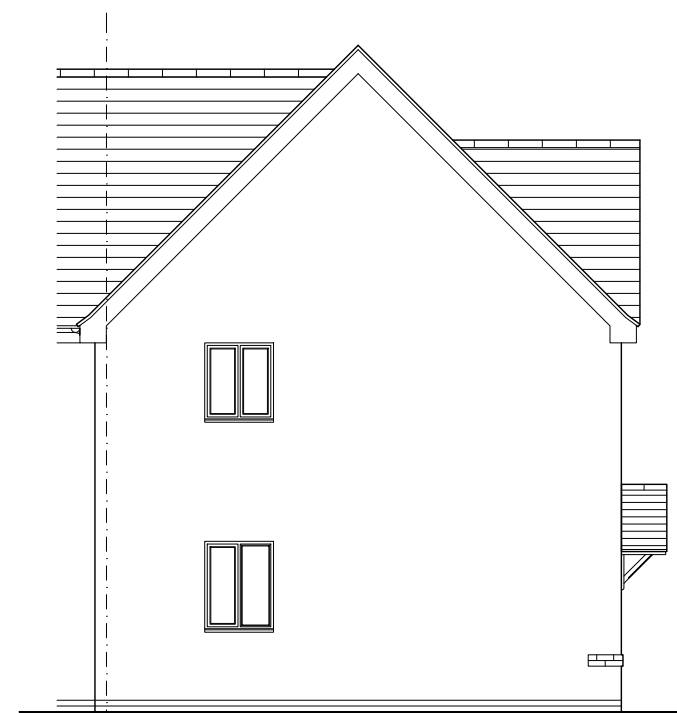

Side Elevation
scale 1:100

 

c:\users\izzi.garvey\persimmon homes\north west - technical - documents\02_feasibility sites\cheadle, ayr road - pottery gardens phase 2\02. drawings\04. housetypes\01. planning\audley_trad_r21g_rev01.dwg



Project Title
The Audley
Group Design - Traditional
Structure Area: 1263ft.sq[117.3m²] | 1249sq.ft[116.0m²]
NDSS Area: 1249sq.ft[116.0m²]


Drawing Title Proposed Elevation - Traditional	Date 13/05/2024	Scale 1:100 @ A3	Drawn GdD
Drawing Status Construction	Dwg. Ref. Au_MA_End_R21G - 903	Rev. -	




Front Elevation
scale 1:100



Side Elevation
scale 1:100

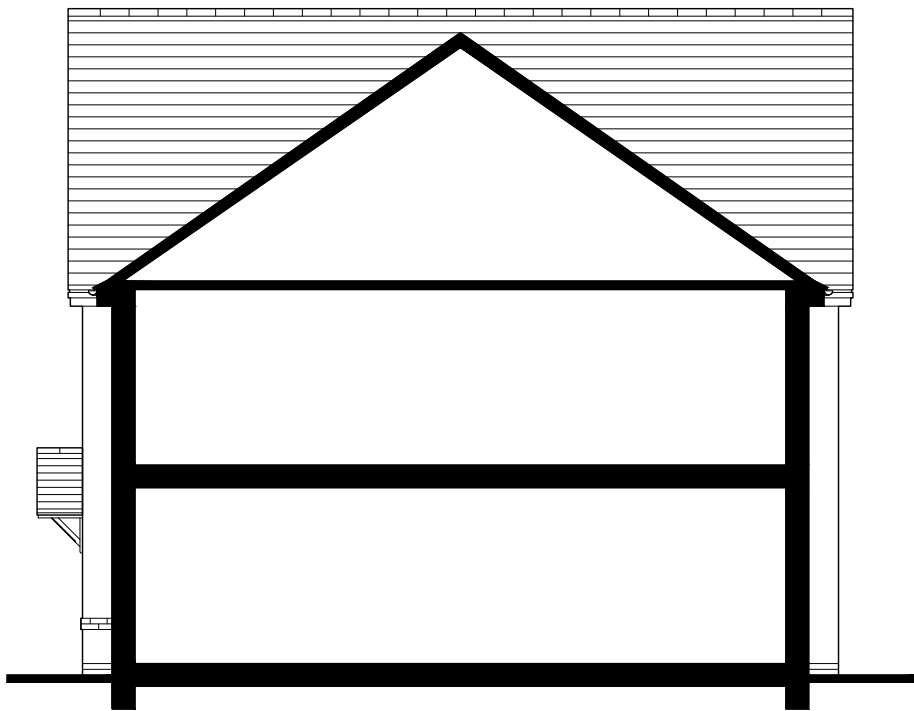

Rear Elevation
scale 1:100

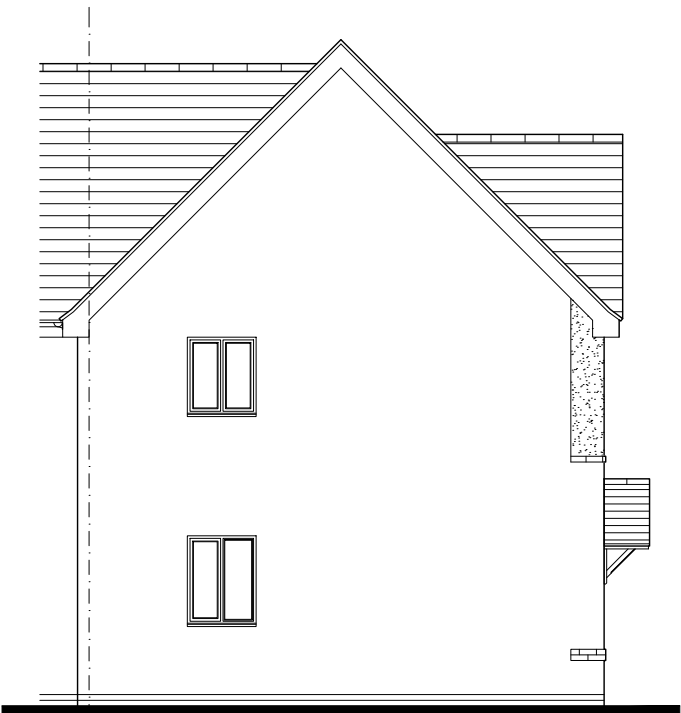

Side Elevation
scale 1:100



Project Title The Audley Group Design - Traditional Structure Area: 1263ft.sq[117.3m²] 1249sq.ft[116.0m²]			
Drawing Title Proposed Elevation - Render	Date 13/05/2024	Scale 1:100 @ A3	Drawn GdD
Drawing Status Construction	Dwg. Ref. AU_MA_End_R21G	Rev. -	