




AD: M4.2 Layout

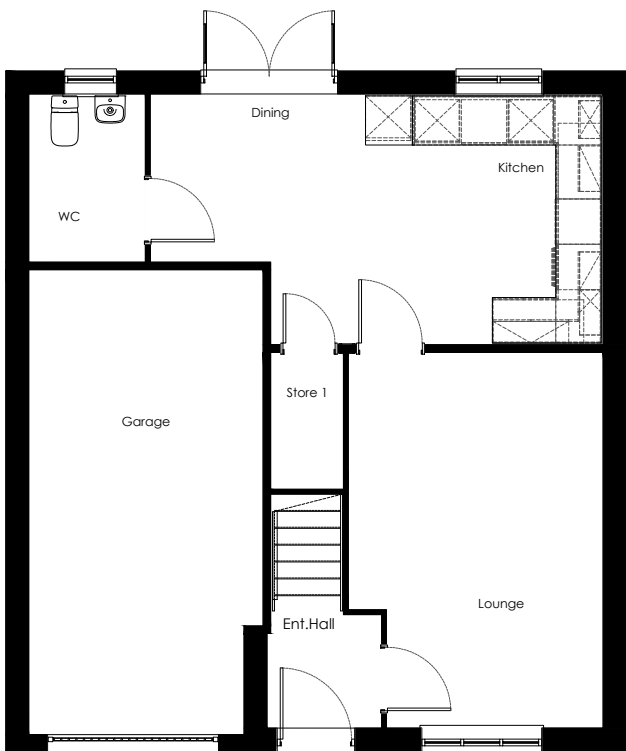

Ground Floor Plan
scale 1:100

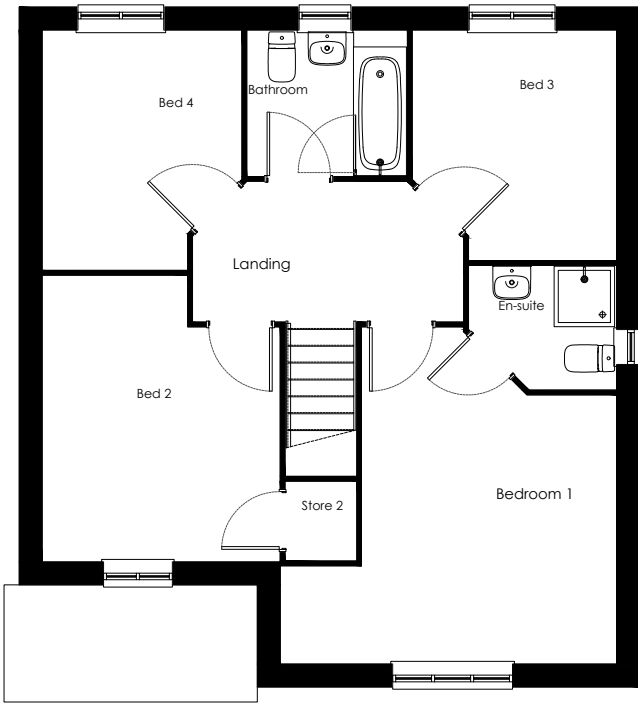

First Floor Plan
scale 1:100

 


c:\users\izzi.garvey\persimmon homes\north west - technical - documents\02_feasibility sites\cheadle, ayr road - pottery gardens phase 2\02. drawings\04. housetypes\01. planning\burnham_det_trad_r21g_rev10.dwg

Persimmon	Project Title The Burnham - Detached Group Design - Traditional Structure Area: 1113sq.ft [103.4m²] NDSS Area: 1096sq.ft [101.9m²]		
Drawing Title Proposed Plans - M4.2	Date 03.06.2021	Scale 1:100 @ A3	Drawn GdD
Drawing Status Construction	Dwg. Ref. Bu_MA_Det_R21G - 901	Rev. B	



Front Elevation

scale 1:100

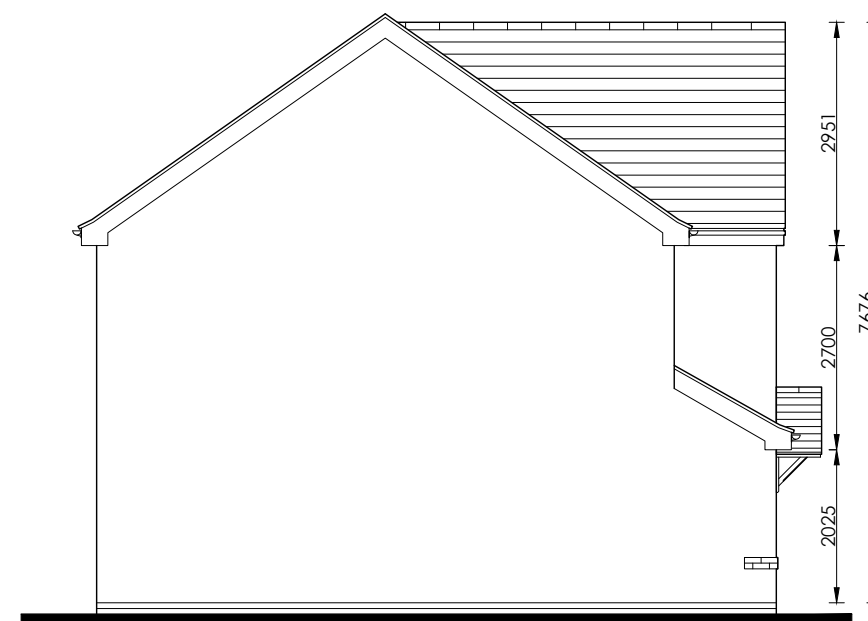


Side Elevation

scale 1:100



Rear Elevation

scale 1:100

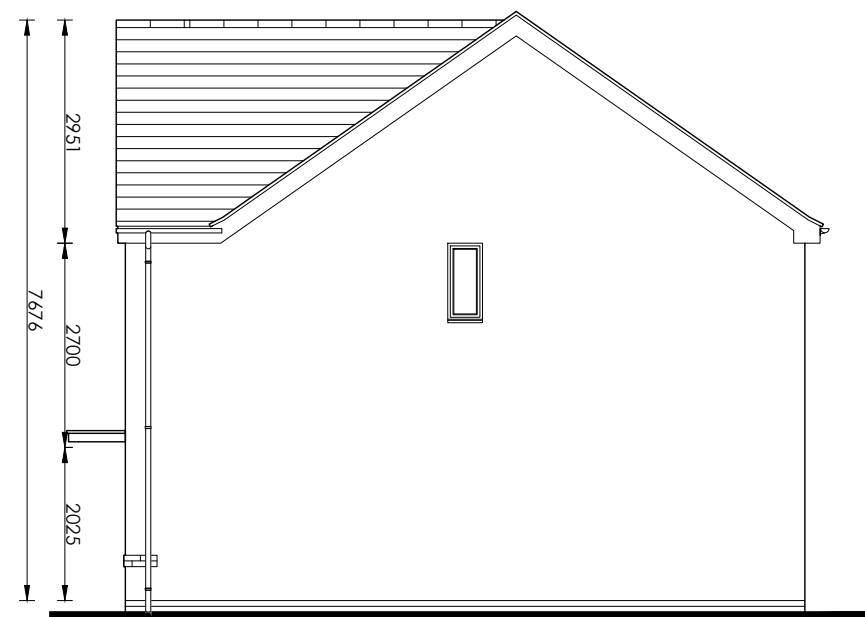

Side Elevation

scale 1:100




c:\users\izzi.garvey\persimmon homes\north west - technical - documents\02_feasibility sites\cheadle, ayr road - pottery gardens phase 2\02. drawings\04. housetypes\01. planning\burnham_det_trad_r21g_rev10.dwg


		Project Title The Burnham - Detached Group Design - Traditional Structure Area: 1113sq.ft [103.4m²] NDSS Area: 1096sq.ft [101.9m²]		
Drawing Title Proposed Elevation - Traditional		Date 03.06.2021	Scale 1:100 @ A3	Drawn GdD
Drawing Status Construction		Dwg. Ref. Bu_MA_Det_R21G - 903	Rev. B	




Front Elevation
scale 1:100

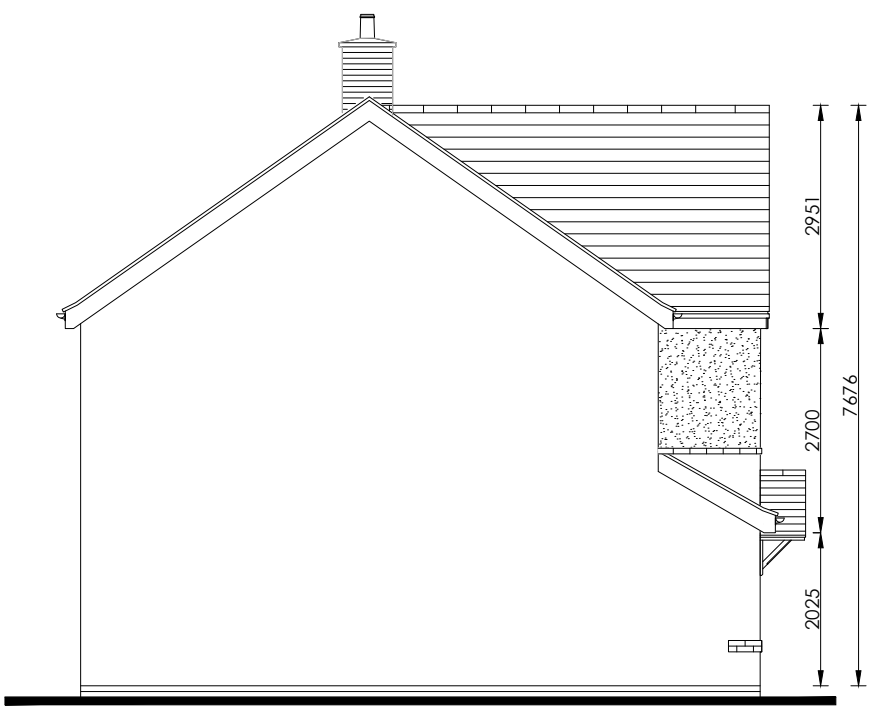


Side Elevation
scale 1:100

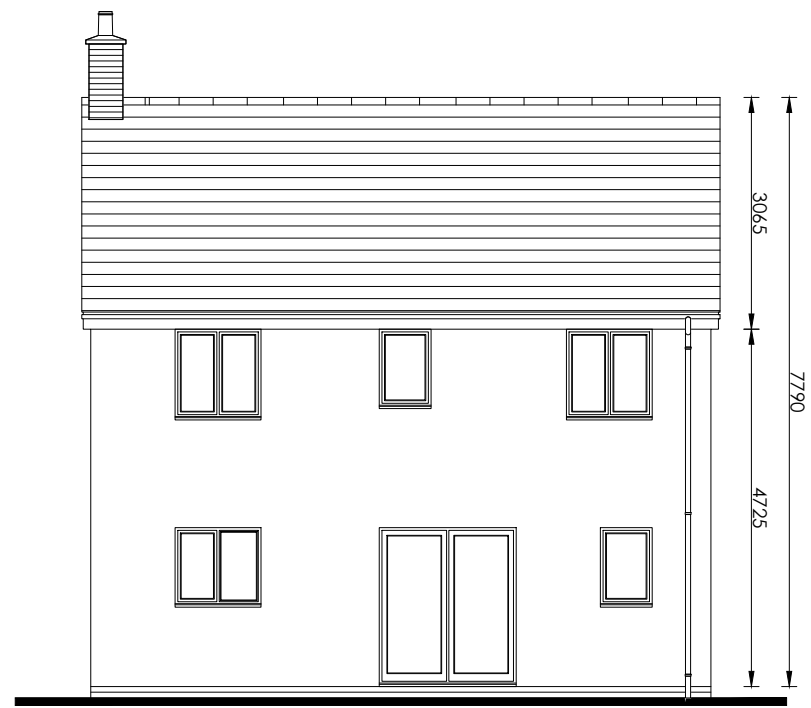

Rear Elevation
scale 1:100

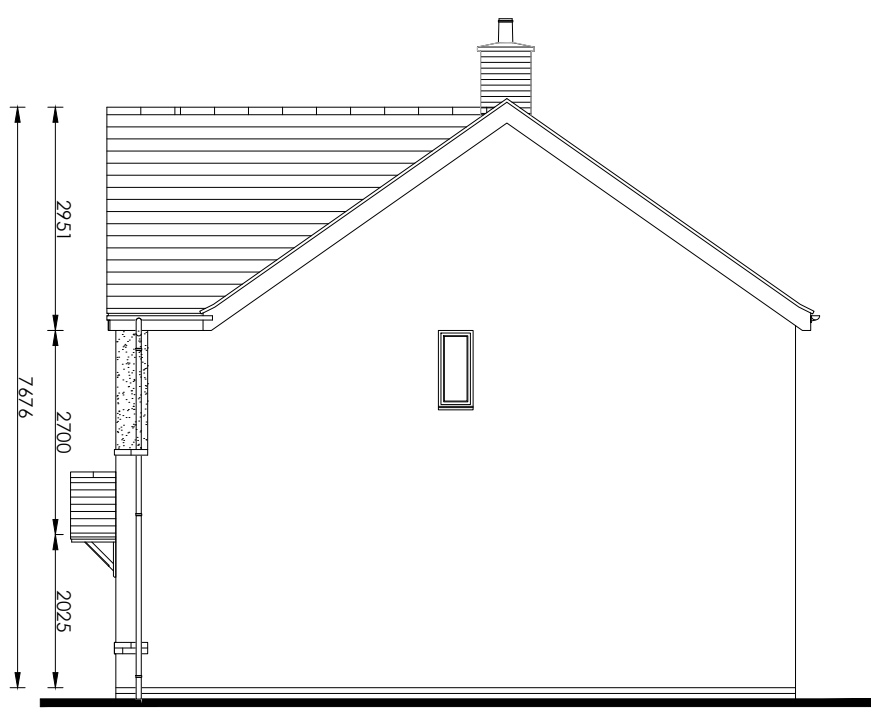

Side Elevation
scale 1:100

 

Project Title The Burnham - Detached Group Design - Traditional Structure Area: 1113sq.ft [103.4m²] NDSS Area: 1096sq.ft [101.9m²]			
Drawing Title Proposed Elevation - Render/Chimney	Date 03.06.2021	Scale 1:100 @ A3	Drawn GdD
Drawing Status Construction	Dwg. Ref. Bu_MA_Det_R21G	Rev. B	