




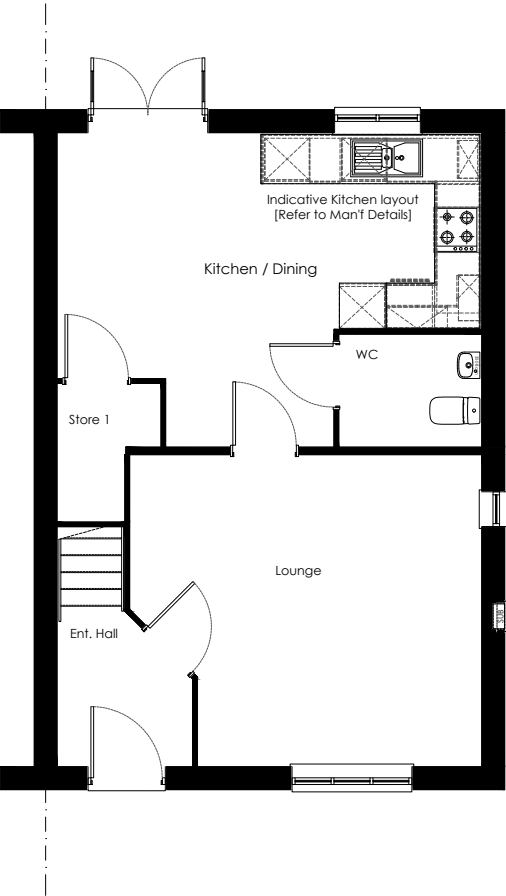


Ground Floor Plan
scale 1:100

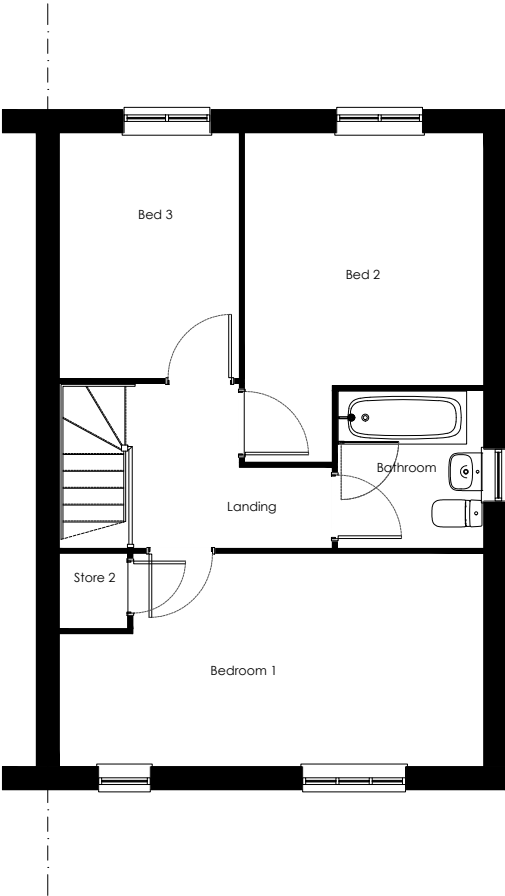


First Floor Plan
scale 1:100

 


		Project Title The Dallington - End Group Design - Traditional Structure Area: 1013sq.ft [94.2m²] NOSS Area: 1003sq.ft [93.2m²]		
Drawing Title Proposed Plans		Date 20.05.2021	Scale 1:100 @ A3	Drawn GdD
Drawing Status Construction		Dwg. Ref. Dg_MA_End_R21G - 901	Rev. A	

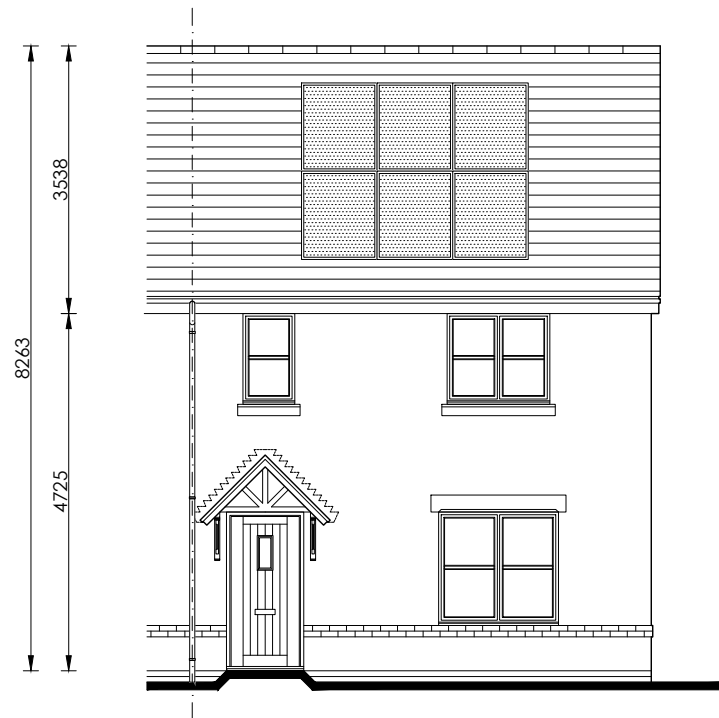

Front Elevation
scale 1:100

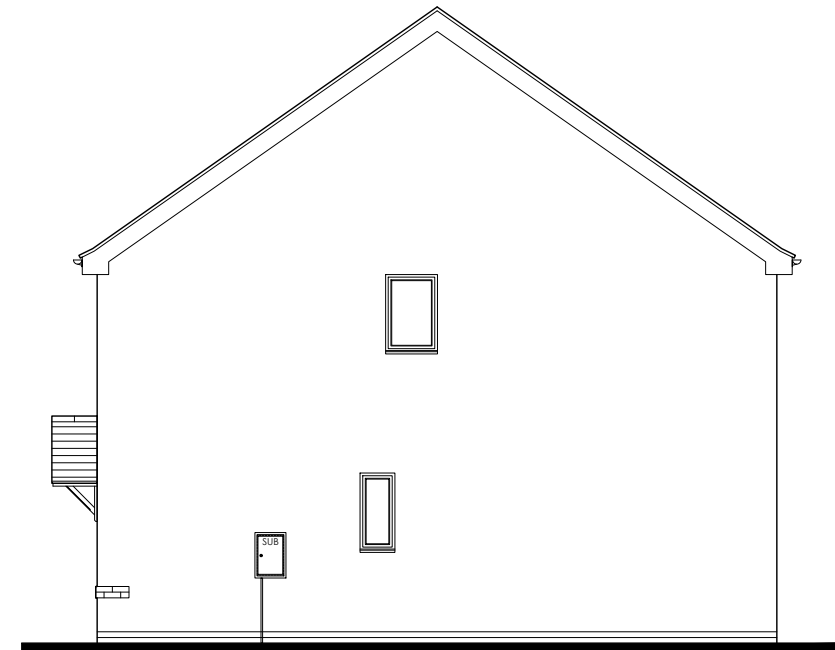

Side Elevation
scale 1:100

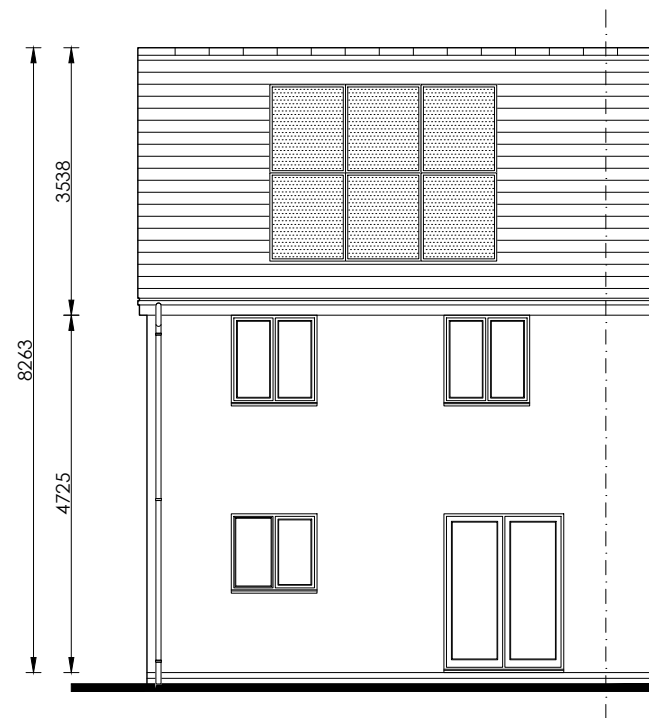

Rear Elevation
scale 1:100




 Persimmon		Project Title The Dallington - End Group Design - Traditional Structure Area: 1013sq.ft [94.2m²] NOSS Area: 1003sq.ft [93.2m²]	
Drawing Title Proposed Elevation - Traditional	Date 20.05.2021	Scale 1:100 @ A3	Drawn GdD
Drawing Status Construction	Dwg. Ref. Dg_MA_End_R21G - 903	Rev. B	



Front Elevation

scale 1:100

Indicative PV location, refer to specification, material schedule and Energy strategy site plan for final location.

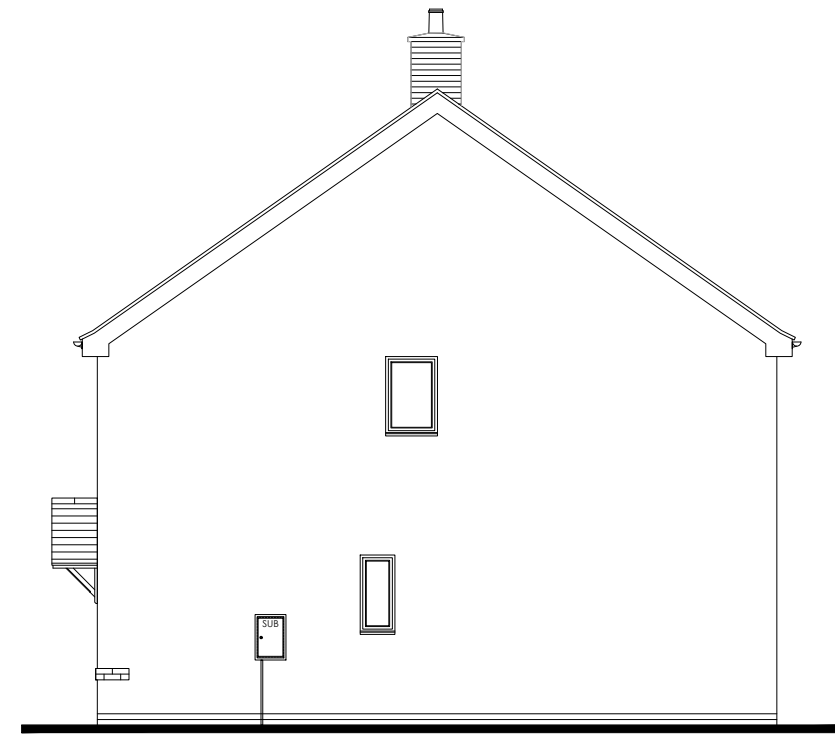

Side Elevation


scale 1:100



Rear Elevation

scale 1:100

Indicative PV location, refer to specification, material schedule and Energy strategy site plan for final location.

 

Project Title The Dallington - End Group Design - Traditional Structure Area: 1013sq.ft [94.2m ²] NOSS Area: 1003sq.ft [93.2m ²]			
Drawing Title Proposed Elevation - Village	Date 20.05.2021	Scale 1:100 @ A3	Drawn GdD
Drawing Status Construction	Dwg. Ref. Dg_MA_End_R21G - 904	Rev. B	