




AD: M4.2 Layout

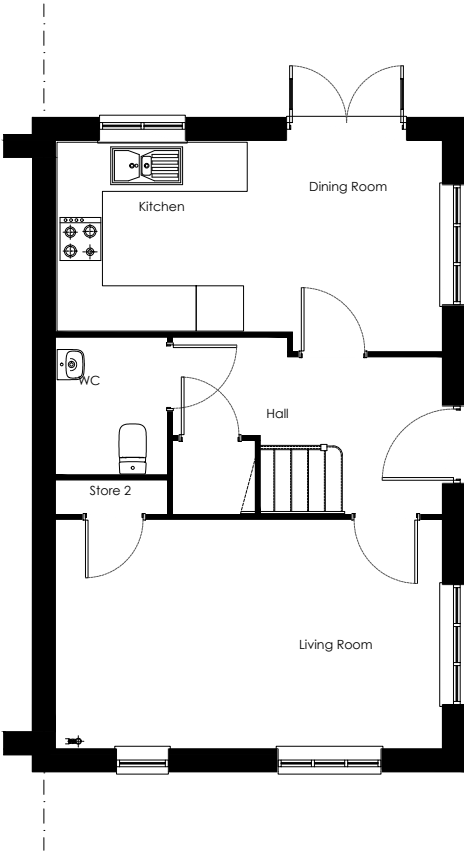

Ground Floor Plan
scale 1:100

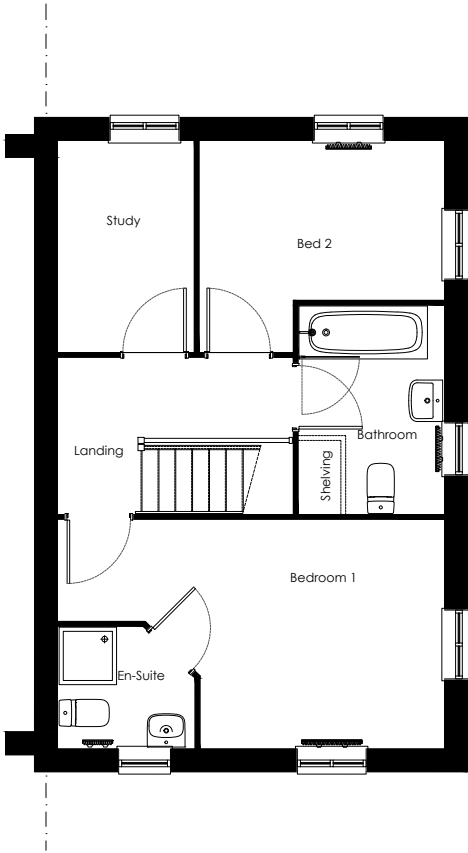

First Floor Plan
scale 1:100

 

		Project Title The Deepdale - Semi Detached Group Design - Traditional Structure Area: 886sq.ft [82.4m²] NDSS Area: 873sq.ft [81.1m²]	
Drawing Title Proposed Plans - M4.2	Date 13.04.2021	Scale 1:100 @ A3	Drawn GdD
Drawing Status Construction	Dwg. Ref. Dp_MA_End_R21G - 901	Rev. B	




Front Elevation
scale 1:100



Side Elevation
scale 1:100



Rear Elevation
scale 1:100

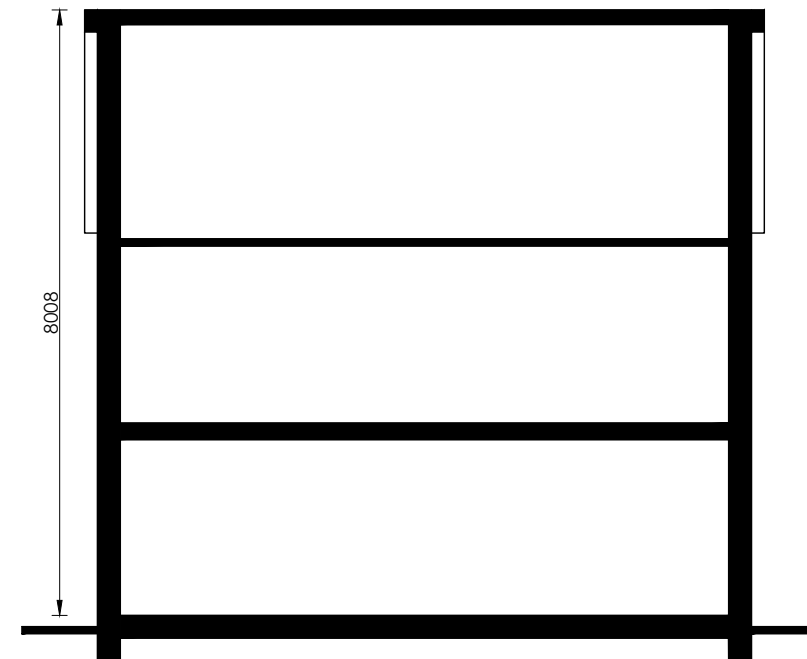

Side Elevation
scale 1:100



c:\users\izzi.garvey\persimmon homes\north west - technical - documents\02_feasibility sites\cheadle, ayr road - pottery gardens phase 2\02. drawings\04. housetypes\01. planning\deepdale_trad_r21g_rev10.dwg



Project Title
The Deepdale - Semi Detached
Group Design - Traditional
Structure Area: 886sq.ft [82.4m²] | NDSS Area: 873sq.ft [81.1m²]

Drawing Title Proposed Elevation - Render	Date 13.04.2021	Scale 1:100 @ A3	Drawn GdD
Drawing Status Construction	Dwg. Ref. Dp_MA_End_R21G	Rev. B	




Front Elevation
scale 1:100




Side Elevation
scale 1:100



Rear Elevation
scale 1:100

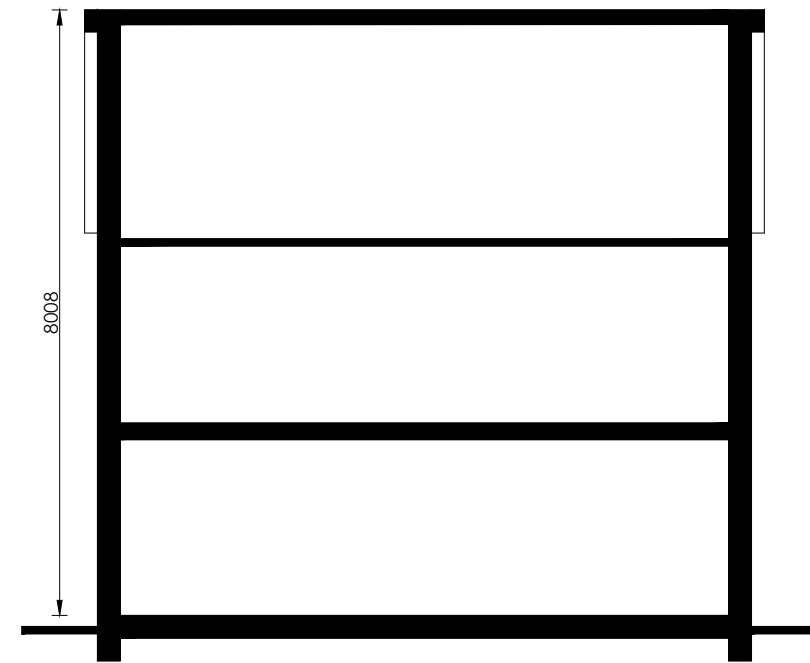

Side Elevation
scale 1:100

 

c:\users\izzi.garvey\persimmon homes\north west - technical - documents\02_feasibility sites\cheadle, ayr road - pottery gardens phase 2\02. drawings\04. housetypes\01. planning\deepdale_trad_r21g_rev10.dwg

 Persimmon		Project Title The Deepdale - Semi Detached Group Design - Traditional Structure Area: 886sq.ft [82.4m²] NDSS Area: 873sq.ft [81.1m²]			
Drawing Title Proposed Elevation - Render/Chimney		Date 13.04.2021	Scale 1:100 @ A3	Drawn GdD	
Drawing Status Construction		Dwg. Ref. Dp_MA_End_R21G		Rev. B	