




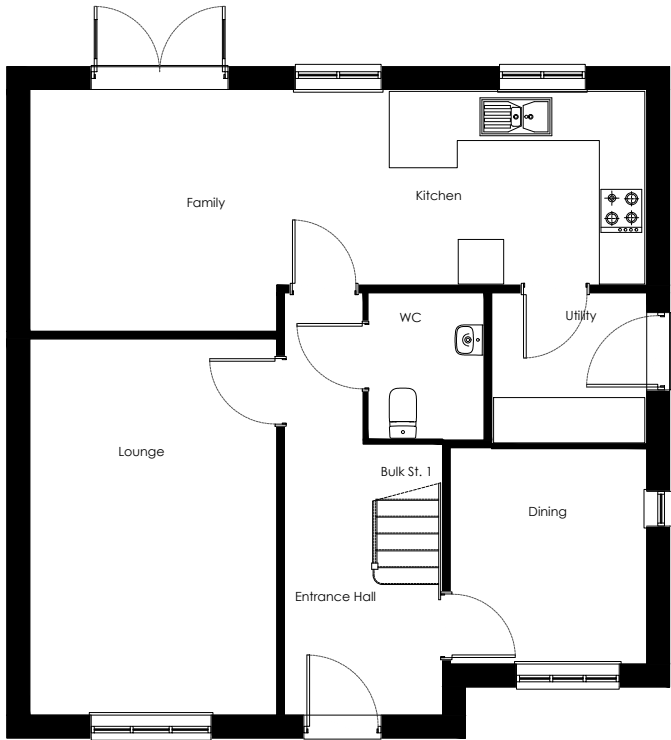

Ground Floor Plan
scale 1:100

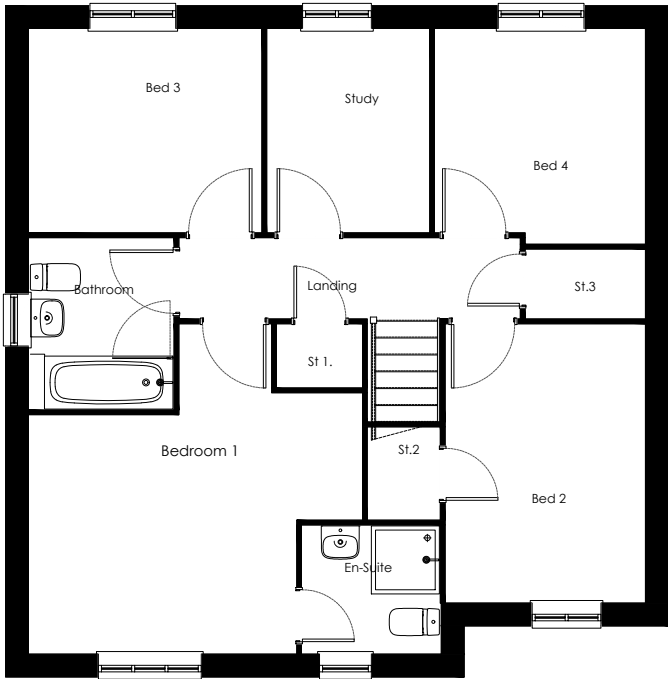


First Floor Plan
scale 1:100

 


		Project Title The Kielder - Detached Group Design - Traditional Structure Area: 1412sq.ft [131.2m²] NDSS Area: 1396sq.ft [129.7m²]	
Drawing Title Proposed Plans ADM4.2	Date 28.04.2021	Scale 1:100 @ A3	Drawn GdD
Drawing Status Construction	Dwg. Ref. Ki_MA_Det_R21G - 901	Rev. -	




Front Elevation
scale 1:100

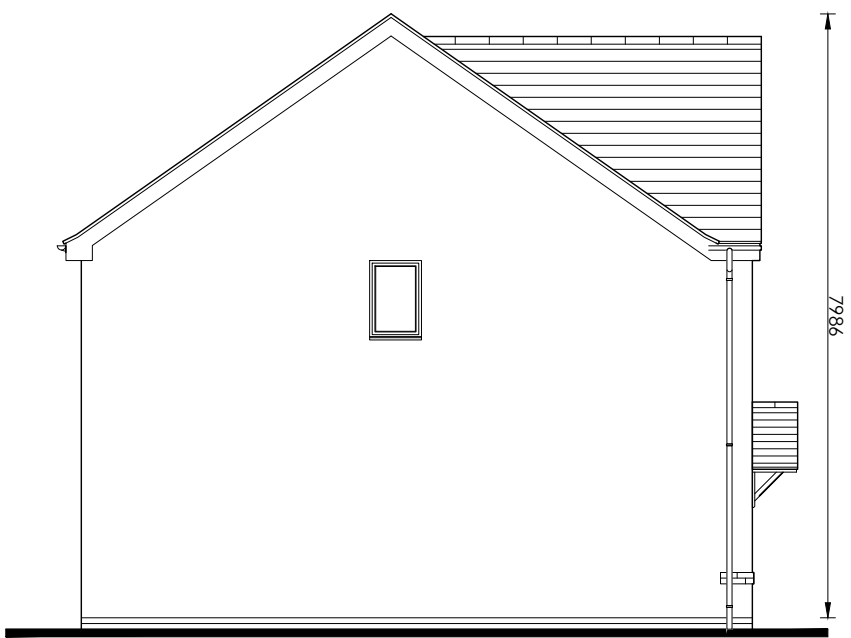

Side Elevation
scale 1:100

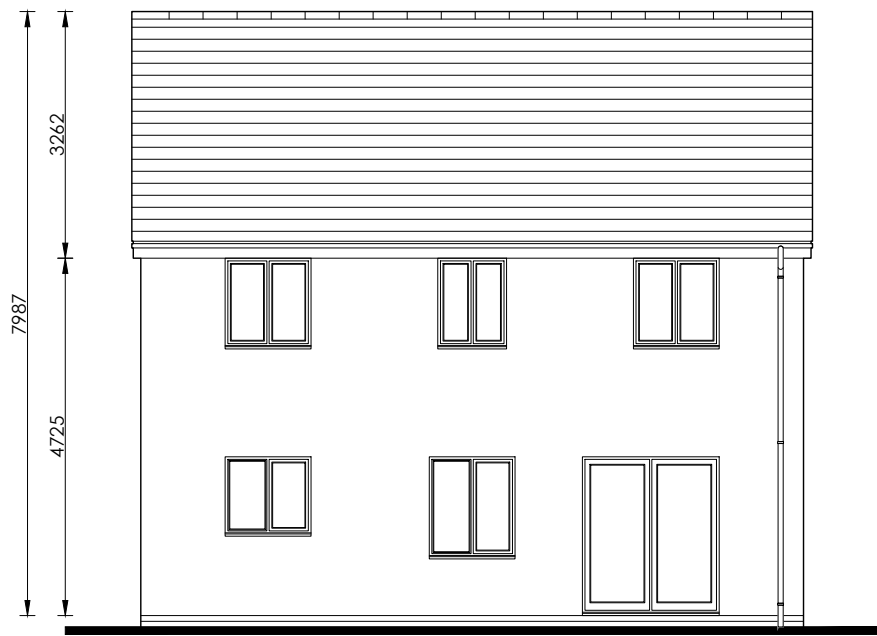

Rear Elevation
scale 1:100

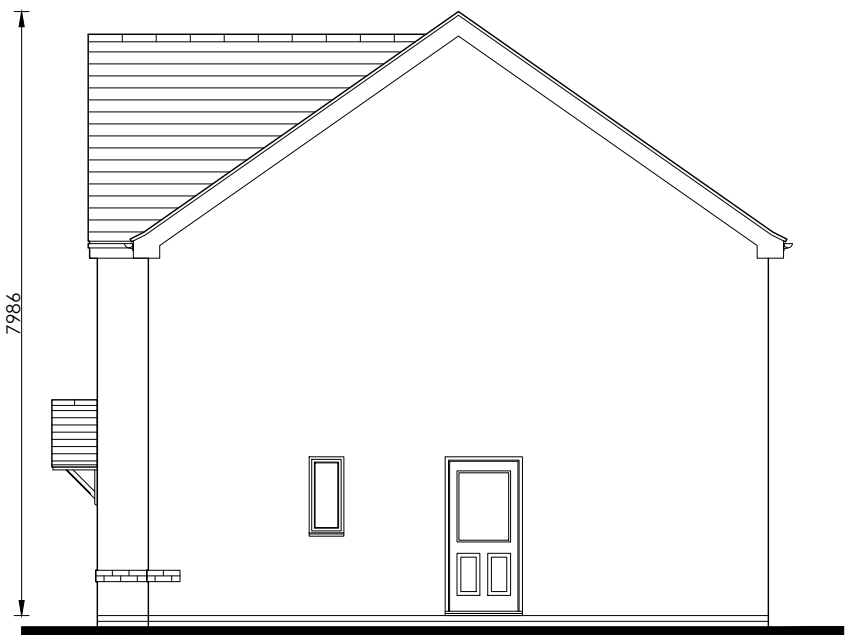


Side Elevation
scale 1:100




		Project Title The Kielder - Detached Group Design - Traditional Structure Area: 1412sq.ft [131.2m²] NDSS Area: 1396sq.ft [129.7m²]		
Drawing Title Proposed Elevation - Traditional		Date 28.04.2021	Scale 1:100 @ A3	Drawn GdD
Drawing Status Construction		Dwg. Ref. Ki_MA_Det_R21G - 903	Rev. B	




Front Elevation
scale 1:100

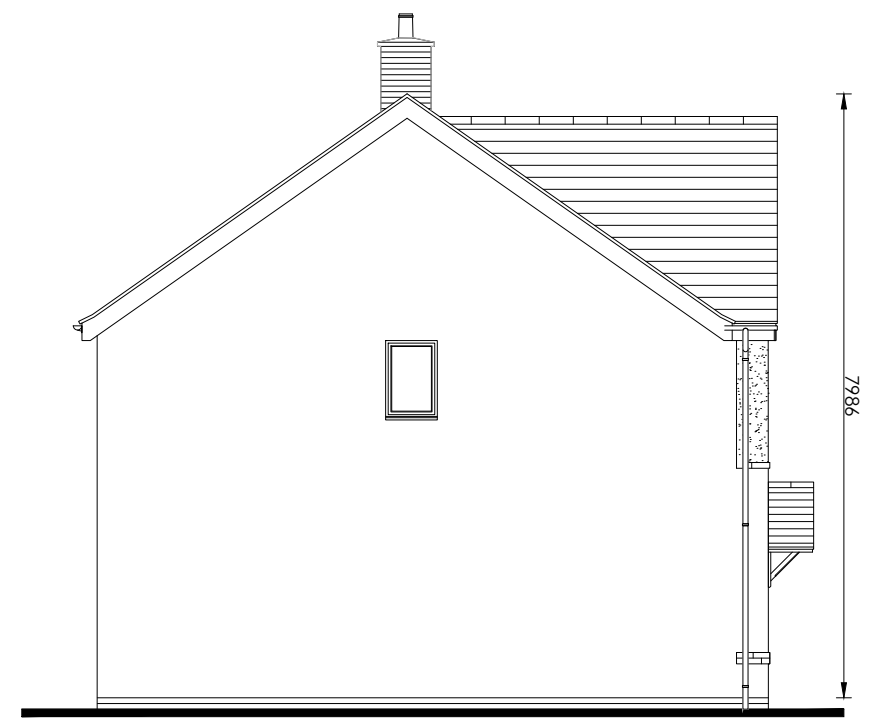


Side Elevation
scale 1:100

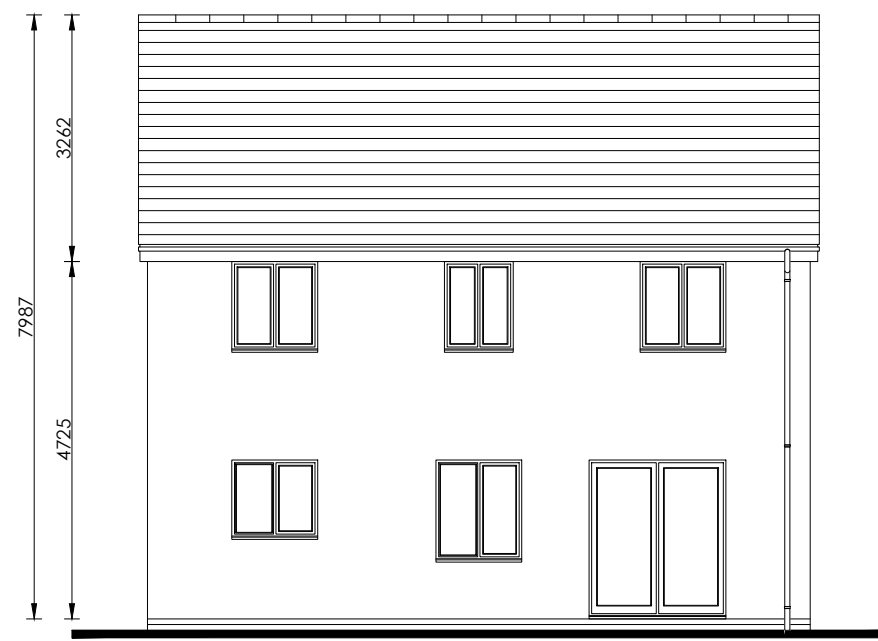

Rear Elevation
scale 1:100

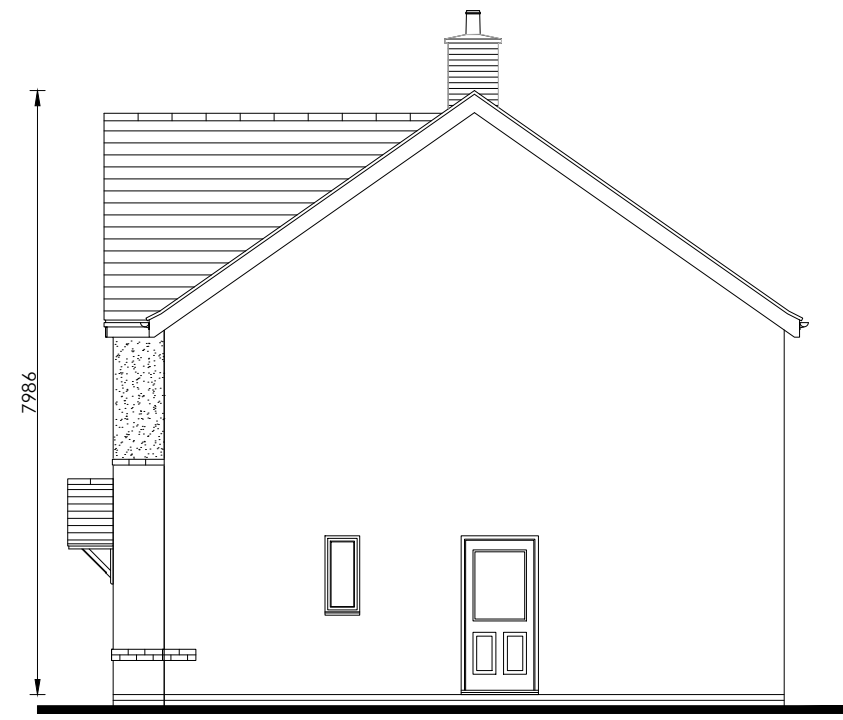

Side Elevation
scale 1:100

 

c:\users\izzi.garvey\persimmon homes\north west - technical - documents\02_feasibility sites\cheadle, ayr road - pottery gardens phase 2\02. drawings\04. housetypes\01. planning\kielder_trad_det_r21g_rev10.dwg

Project Title The Kielder - Detached Group Design - Traditional Structure Area: 1412sq.ft [131.2m²] 1396sq.ft [129.7m²]			
Drawing Title Proposed Elevation - Render/Chimney	Date 28.04.2021	Scale 1:100 @ A3	Drawn GdD
Drawing Status Construction	Dwg. Ref. Ki_MA_Det_R21G	Rev. B	