




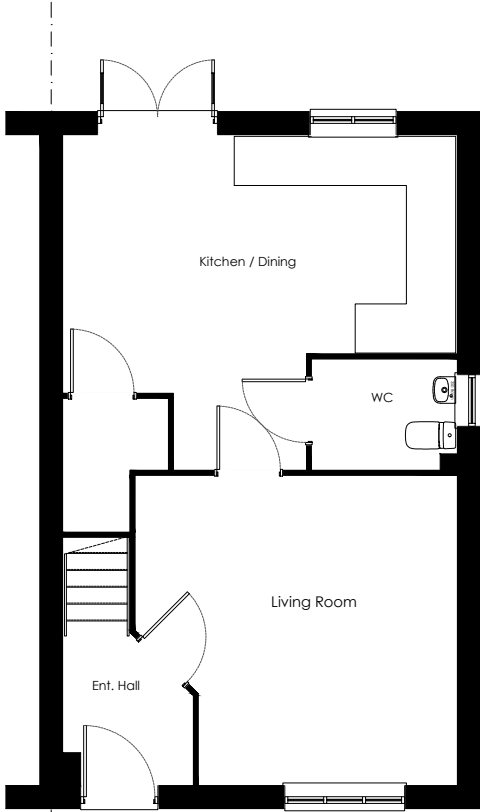


Ground Floor Plan
scale 1:100

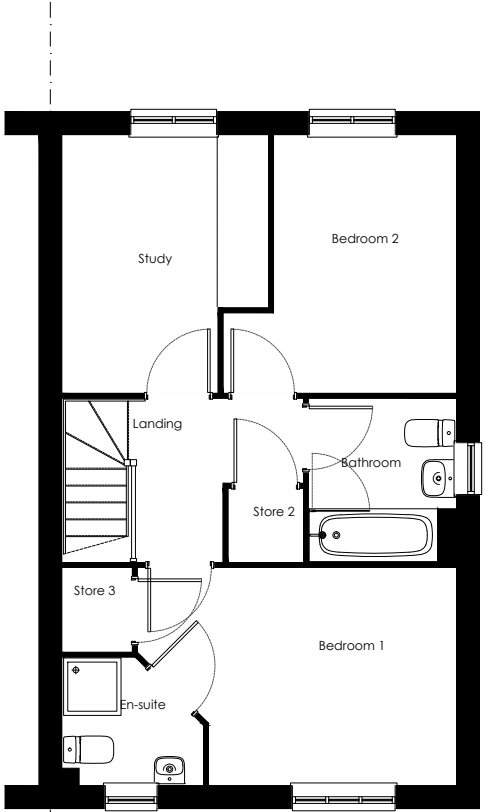


First Floor Plan
scale 1:100

 


		Project Title The Solwood - Semi Detached Group Design - Traditional Structure Area: 968ft.sq [89.9m²] NOSS Area: 954.sq [88.6m²]	
Drawing Title Proposed Plans	Date 13.09.2024	Scale 1:100 @ A3	Drawn GdD
Drawing Status Construction	Dwg. Ref. So_MA_End_R21G - 901	Rev. -	

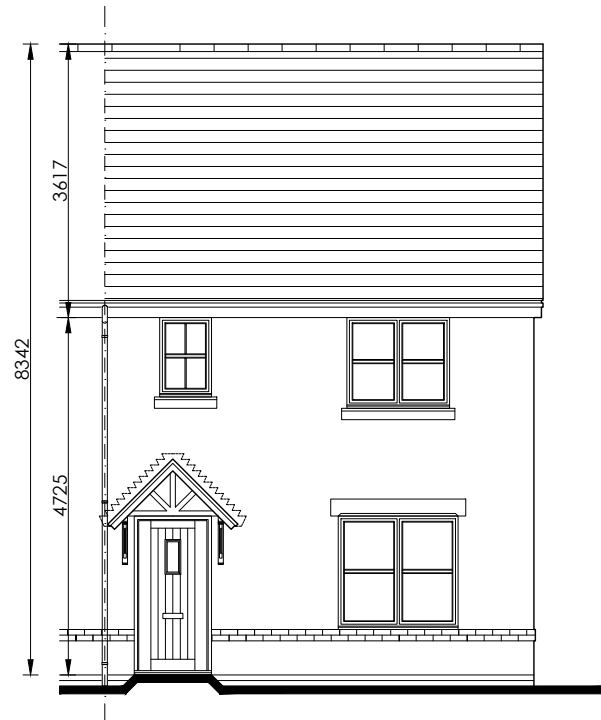


Front Elevation
scale 1:100

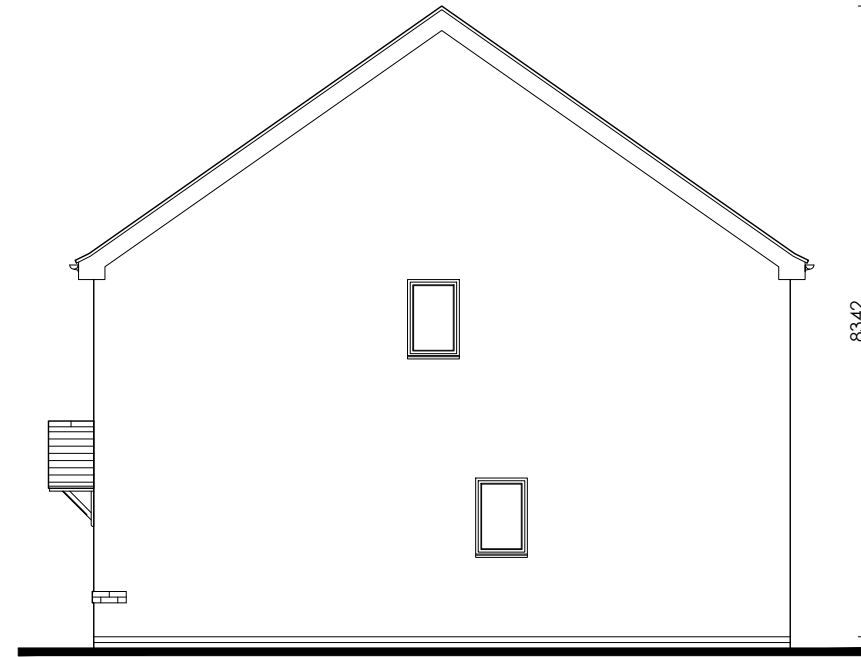

Side Elevation
scale 1:100

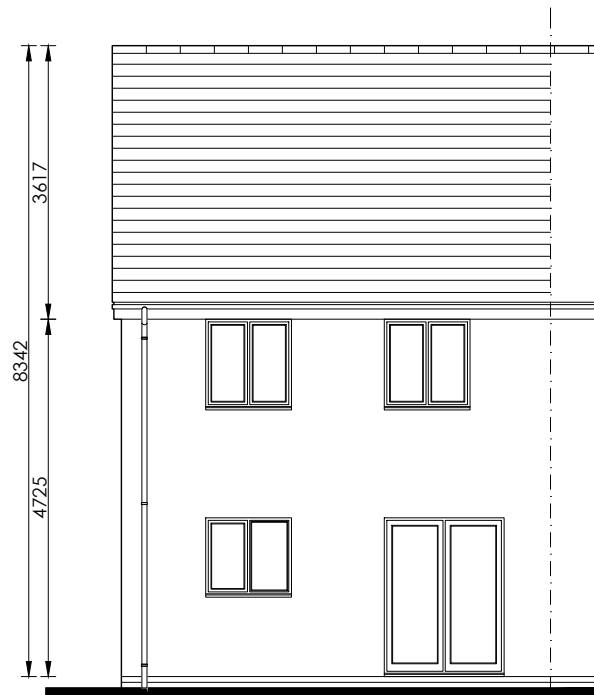

Rear Elevation
scale 1:100

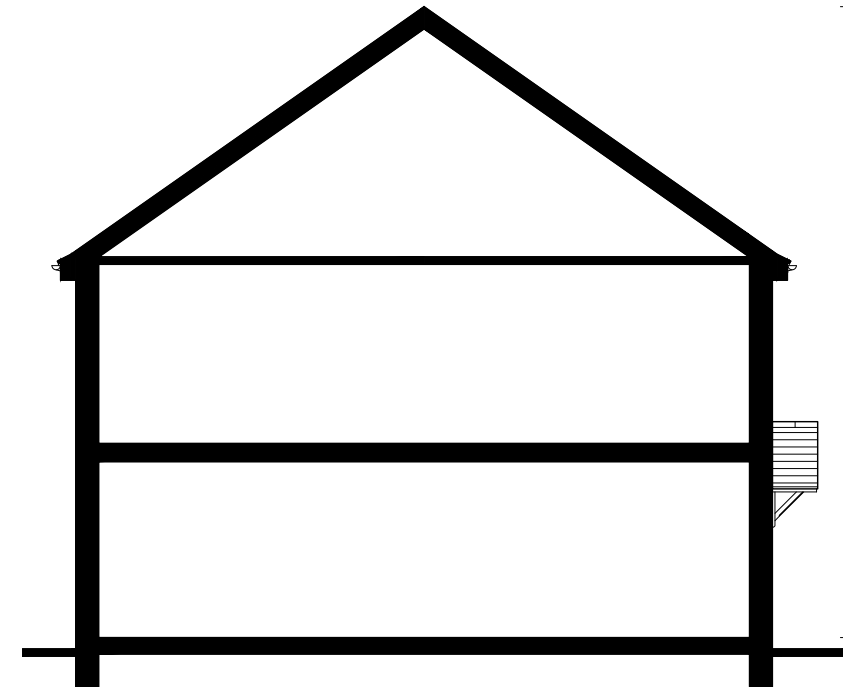


Side Elevation
scale 1:100




s:\north west\technical\02_feasibility sites\theadle, ayr road - pottery gardens phase 2\2. drawings\4. housetypes\1. planning\cad\solway_trad_end_r21g_rev00.dwg




Project Title The Solwood - Semi Detached Group Design - Traditional Structure Area: 968ft.sq [89.9m²] NOSS Area: 954.sq [88.6m²]			
Drawing Title Proposed Elevation - Traditional	Date 13.09.2024	Scale 1:100 @ A3	Drawn GdD
Drawing Status Construction	Dwg. Ref. So_MA_End_R21G - 903	Rev. -	

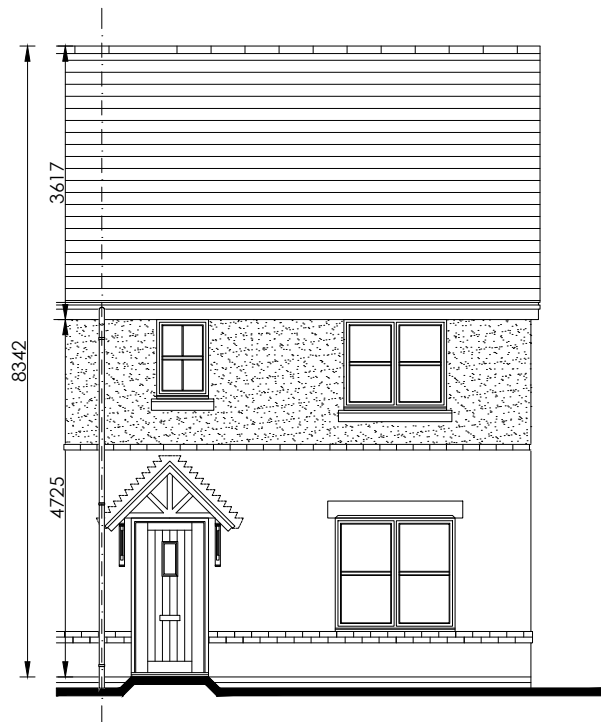


Front Elevation
scale 1:100

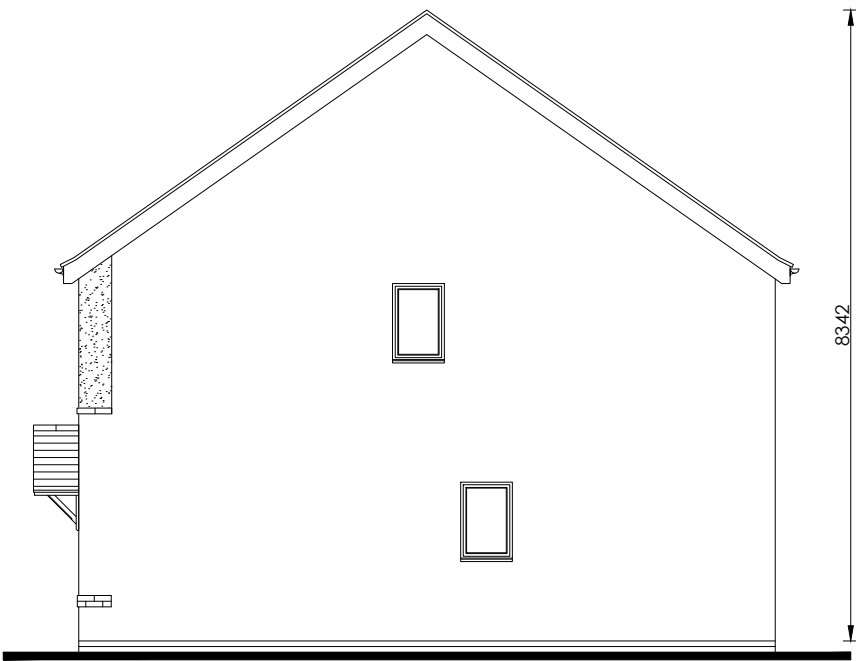


Side Elevation
scale 1:100

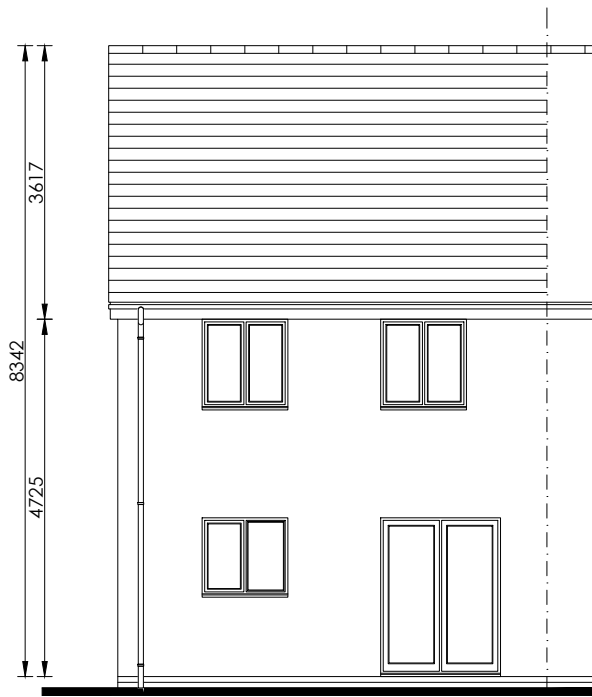


Rear Elevation
scale 1:100

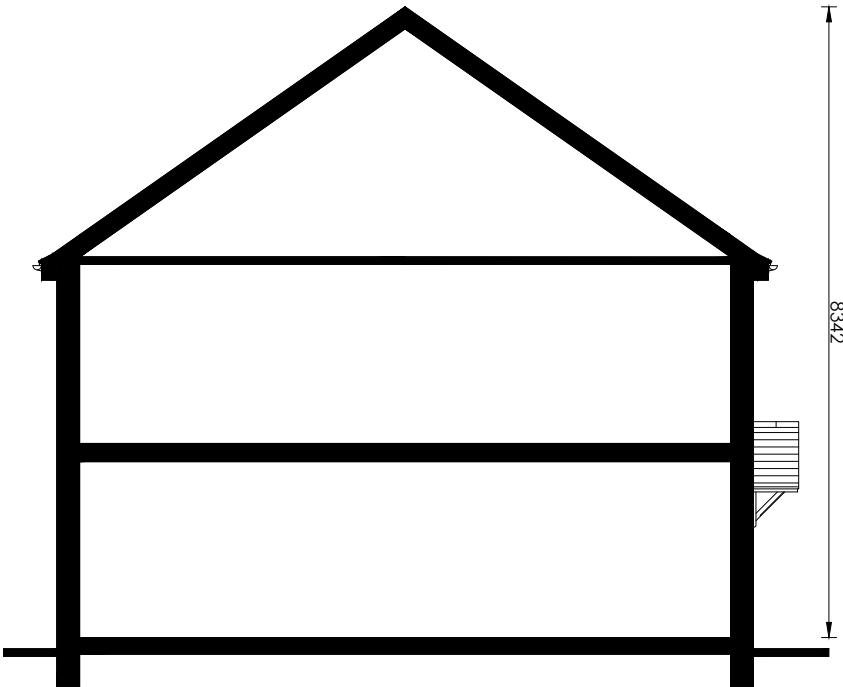


Side Elevation
scale 1:100

 


 Persimmon		Project Title The Solwood - Semi Detached Group Design - Traditional Structure Area: 968ft.sq [89.9m²] NDSS Area: 954.sq [88.6m²]		
Drawing Title Proposed Elevation - Render		Date 13.09.2024	Scale 1:100 @ A3	Drawn GdD
Drawing Status Construction		Dwg. Ref. So_MA_End_R21G		Rev. -

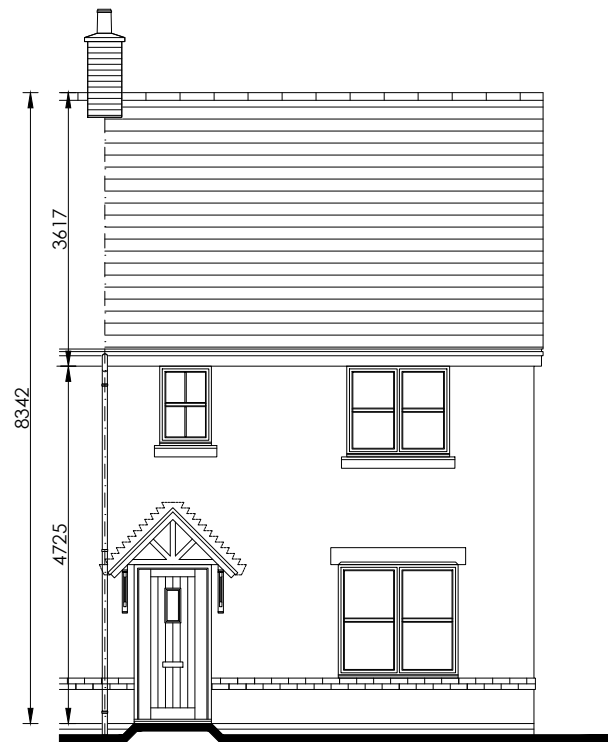


Front Elevation
scale 1:100

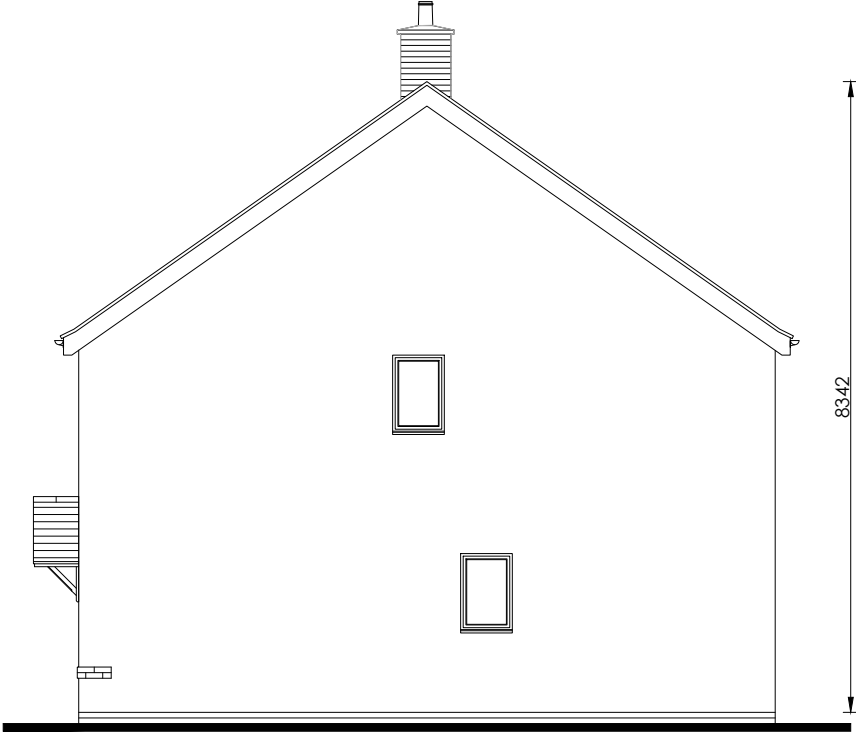


Side Elevation
scale 1:100

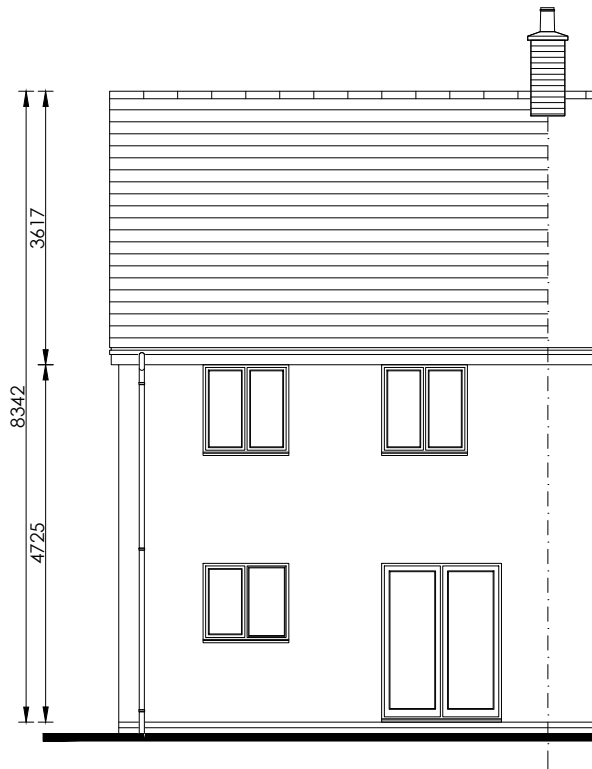

Rear Elevation
scale 1:100

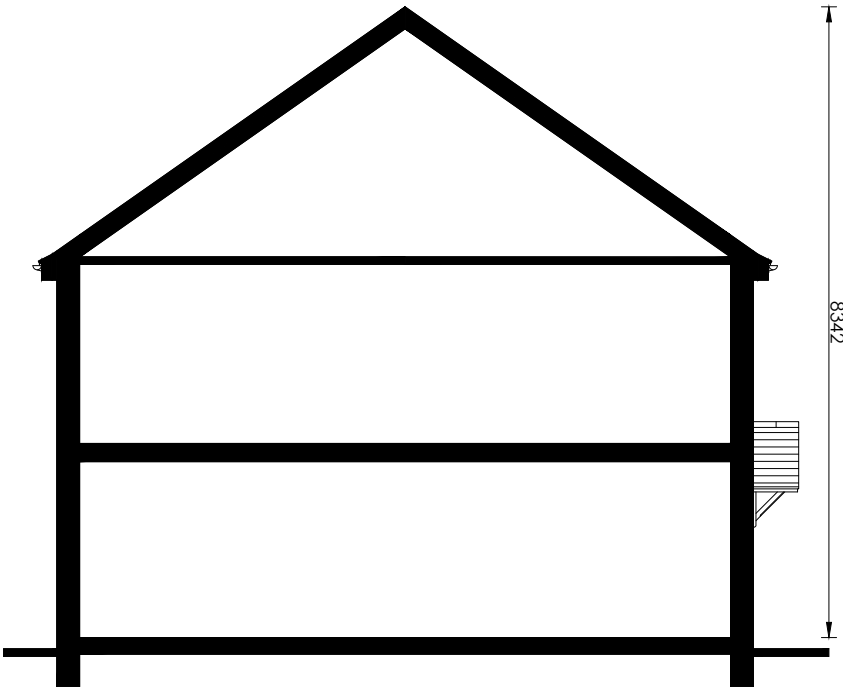

Side Elevation
scale 1:100

 

s:\north west\technical\02_feasibility sites\theadle, ayr road - pottery gardens phase 2\2. drawings\4. housetypes\1. planning\cad\solway_trad_end_r21g_rev00.dwg

Project Title The Solwood - Semi Detached Group Design - Traditional Structure Area: 968ft.sq [89.9m²] NDSS Area: 954.sq [88.6m²]			
Drawing Title Proposed Elevation - Chimney	Date 13.09.2024	Scale 1:100 @ A3	Drawn GdD
Drawing Status Construction	Dwg. Ref. So_MA_End_R21G	Rev. -	