




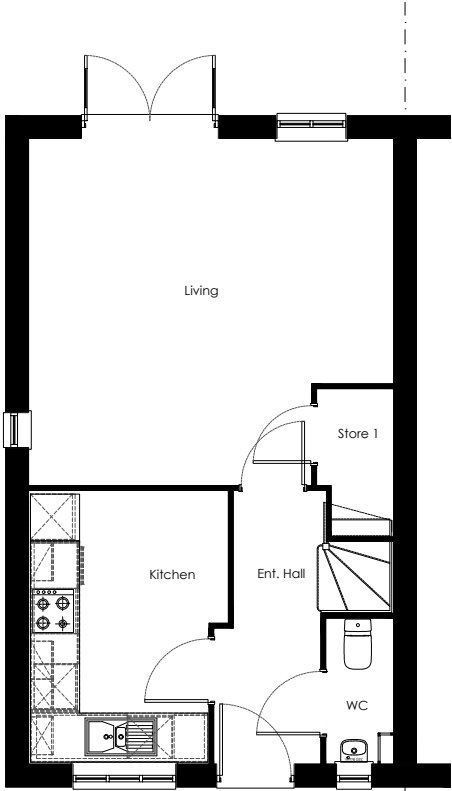

Ground Floor Plan
scale 1:100

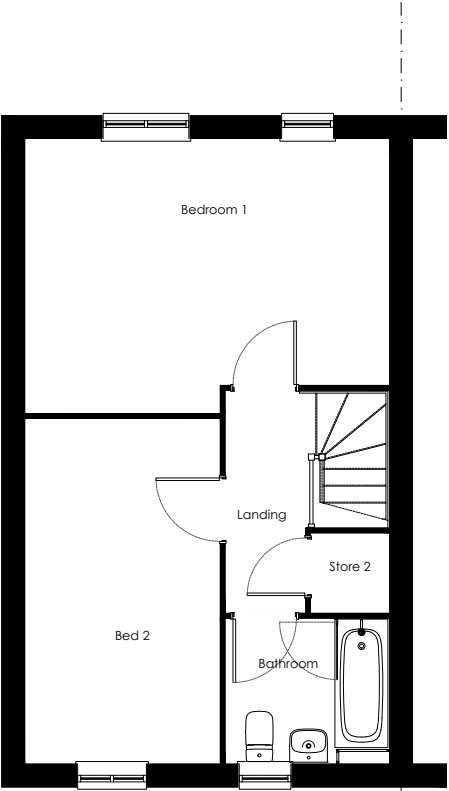


First Floor Plan
scale 1:100

 


Persimmon	Project Title The Wareham - End Group Design - Traditional Structure Area: 859 sq.ft [79.8m²] NDSS Area: 856 sq.ft [79.5m²]		
Drawing Title Proposed Plans	Date 11.06.21	Scale 1:100 @ A3	Drawn GdD
Drawing Status Construction	Dwg. Ref. Wa_MA_End_R21G - 901	Rev. A	




Front Elevation
scale 1:100

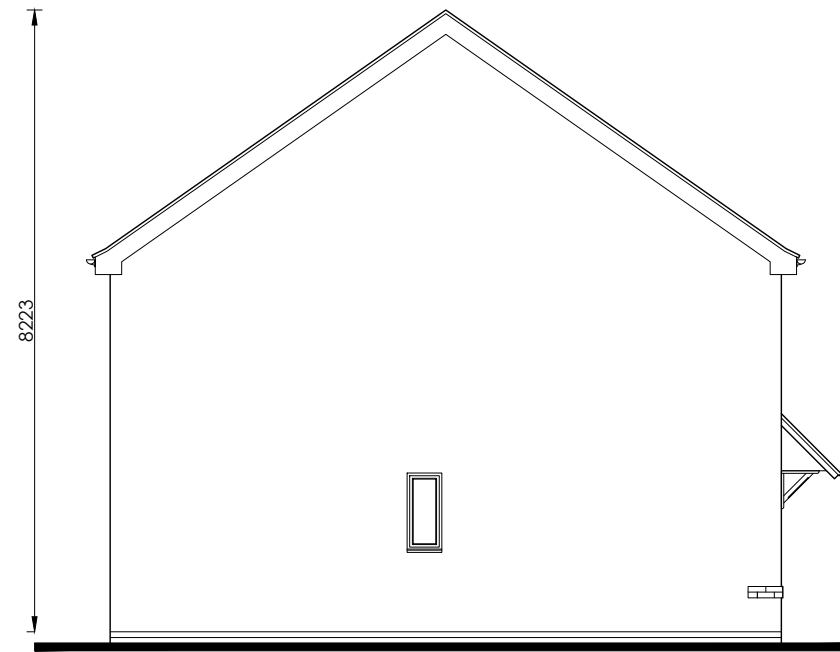

Side Elevation
scale 1:100

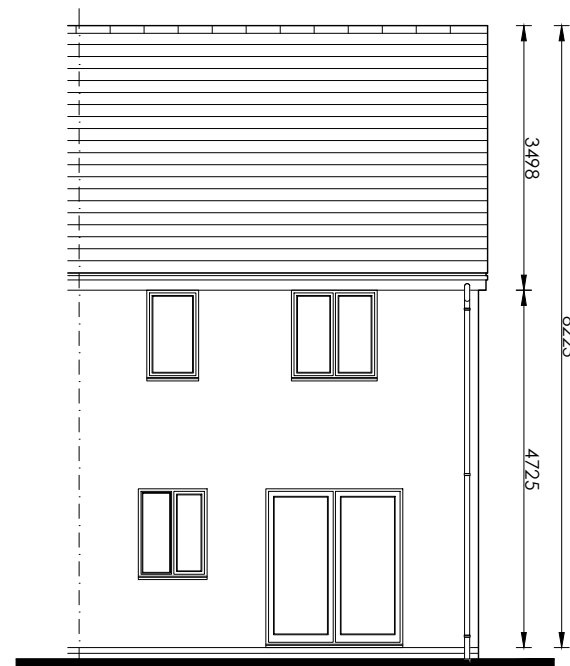

Rear Elevation
scale 1:100

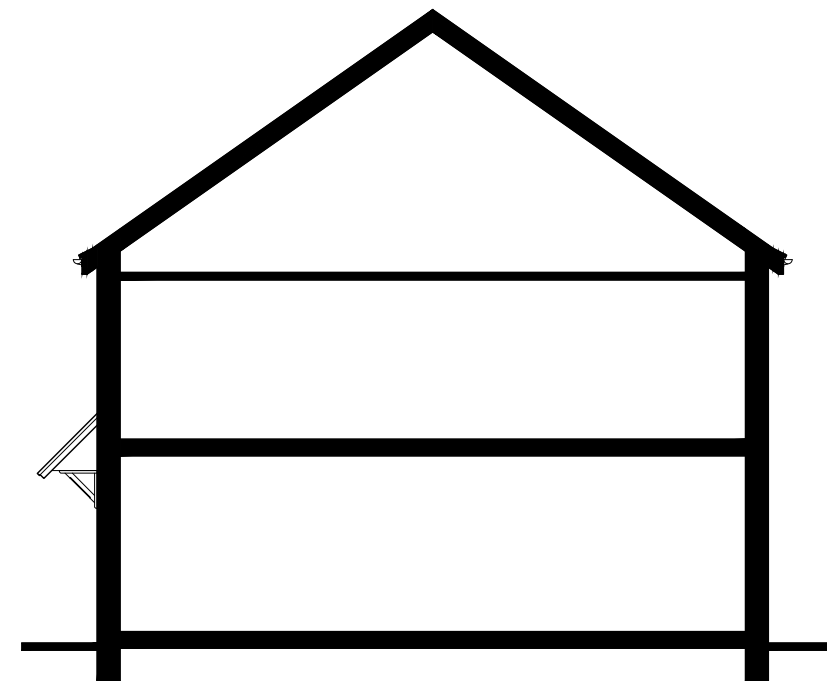


Side Elevation
scale 1:100




Project Title The Wareham - End Group Design - Traditional Structure Area: 859 sq.ft [79.8m ²] NDSS Area: 856 sq.ft [79.5m ²]			
Drawing Title Proposed Elevation - Traditional	Date 11.06.21	Scale 1:100 @ A3	Drawn GdD
Drawing Status Construction	Dwg. Ref. Wa_MA_End_R21G - 903	Rev. A	




Front Elevation
scale 1:100

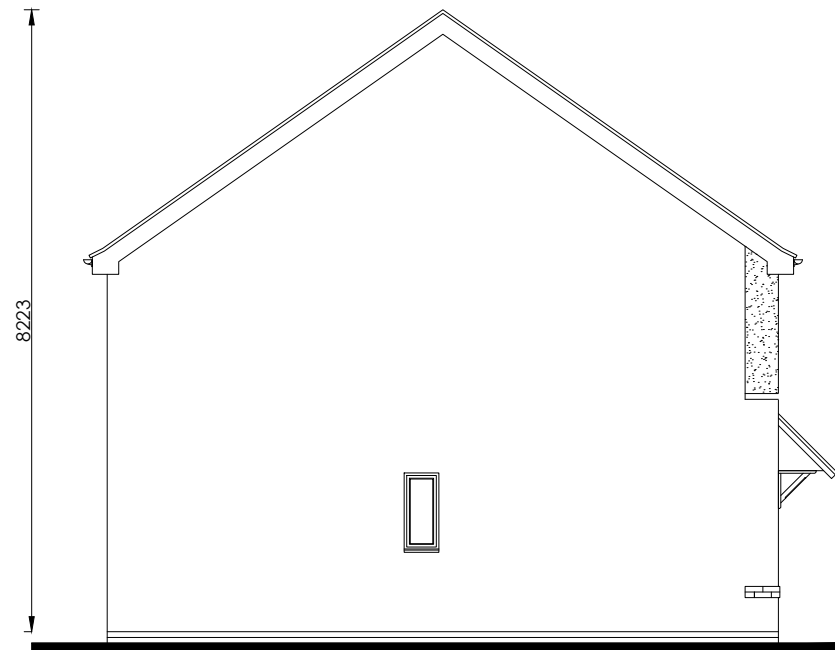


Side Elevation
scale 1:100

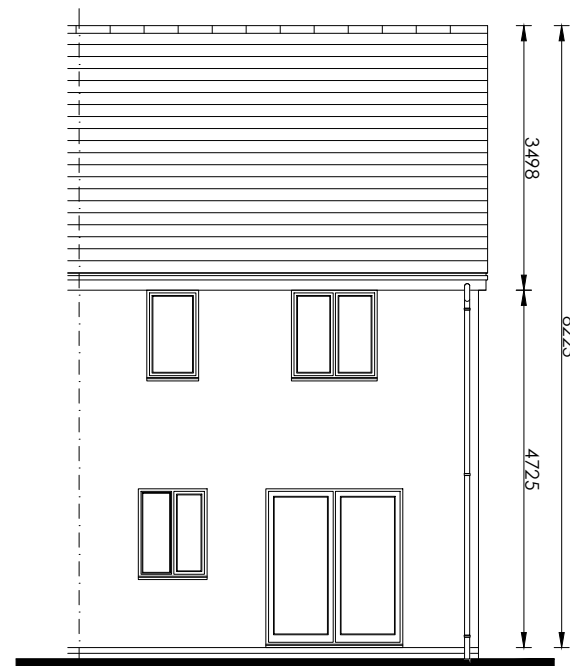

Rear Elevation
scale 1:100

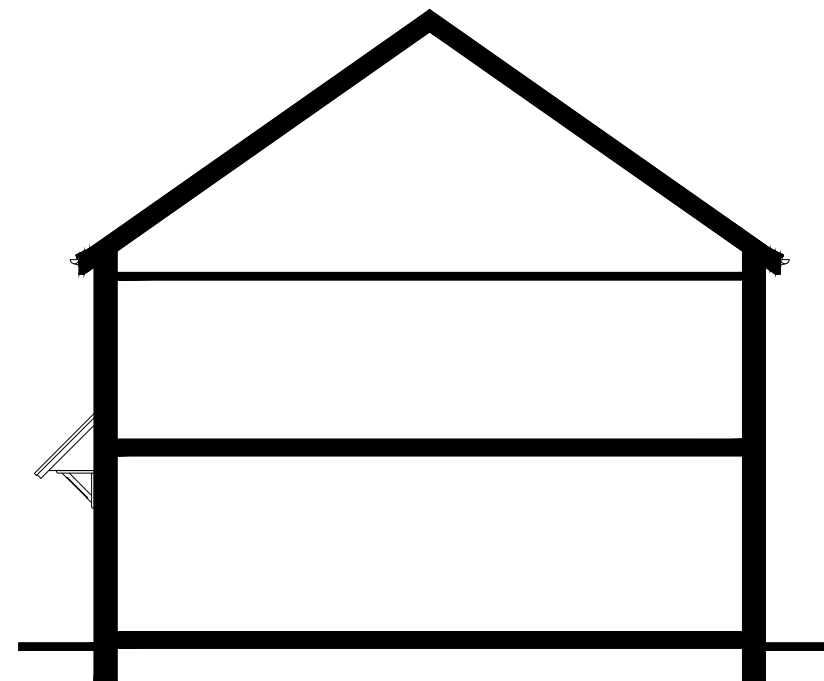

Side Elevation
scale 1:100

 

Project Title The Wareham - End Group Design - Traditional Structure Area: 859 sq.ft [79.8m ²] NDSS Area: 856 sq.ft [79.5m ²]			
Drawing Title Proposed Elevation - Village	Date 11.06.21	Scale 1:100 @ A3	Drawn GdD
Drawing Status Construction	Dwg. Ref. Wa_MA_End_R21G - 904	Rev. A	