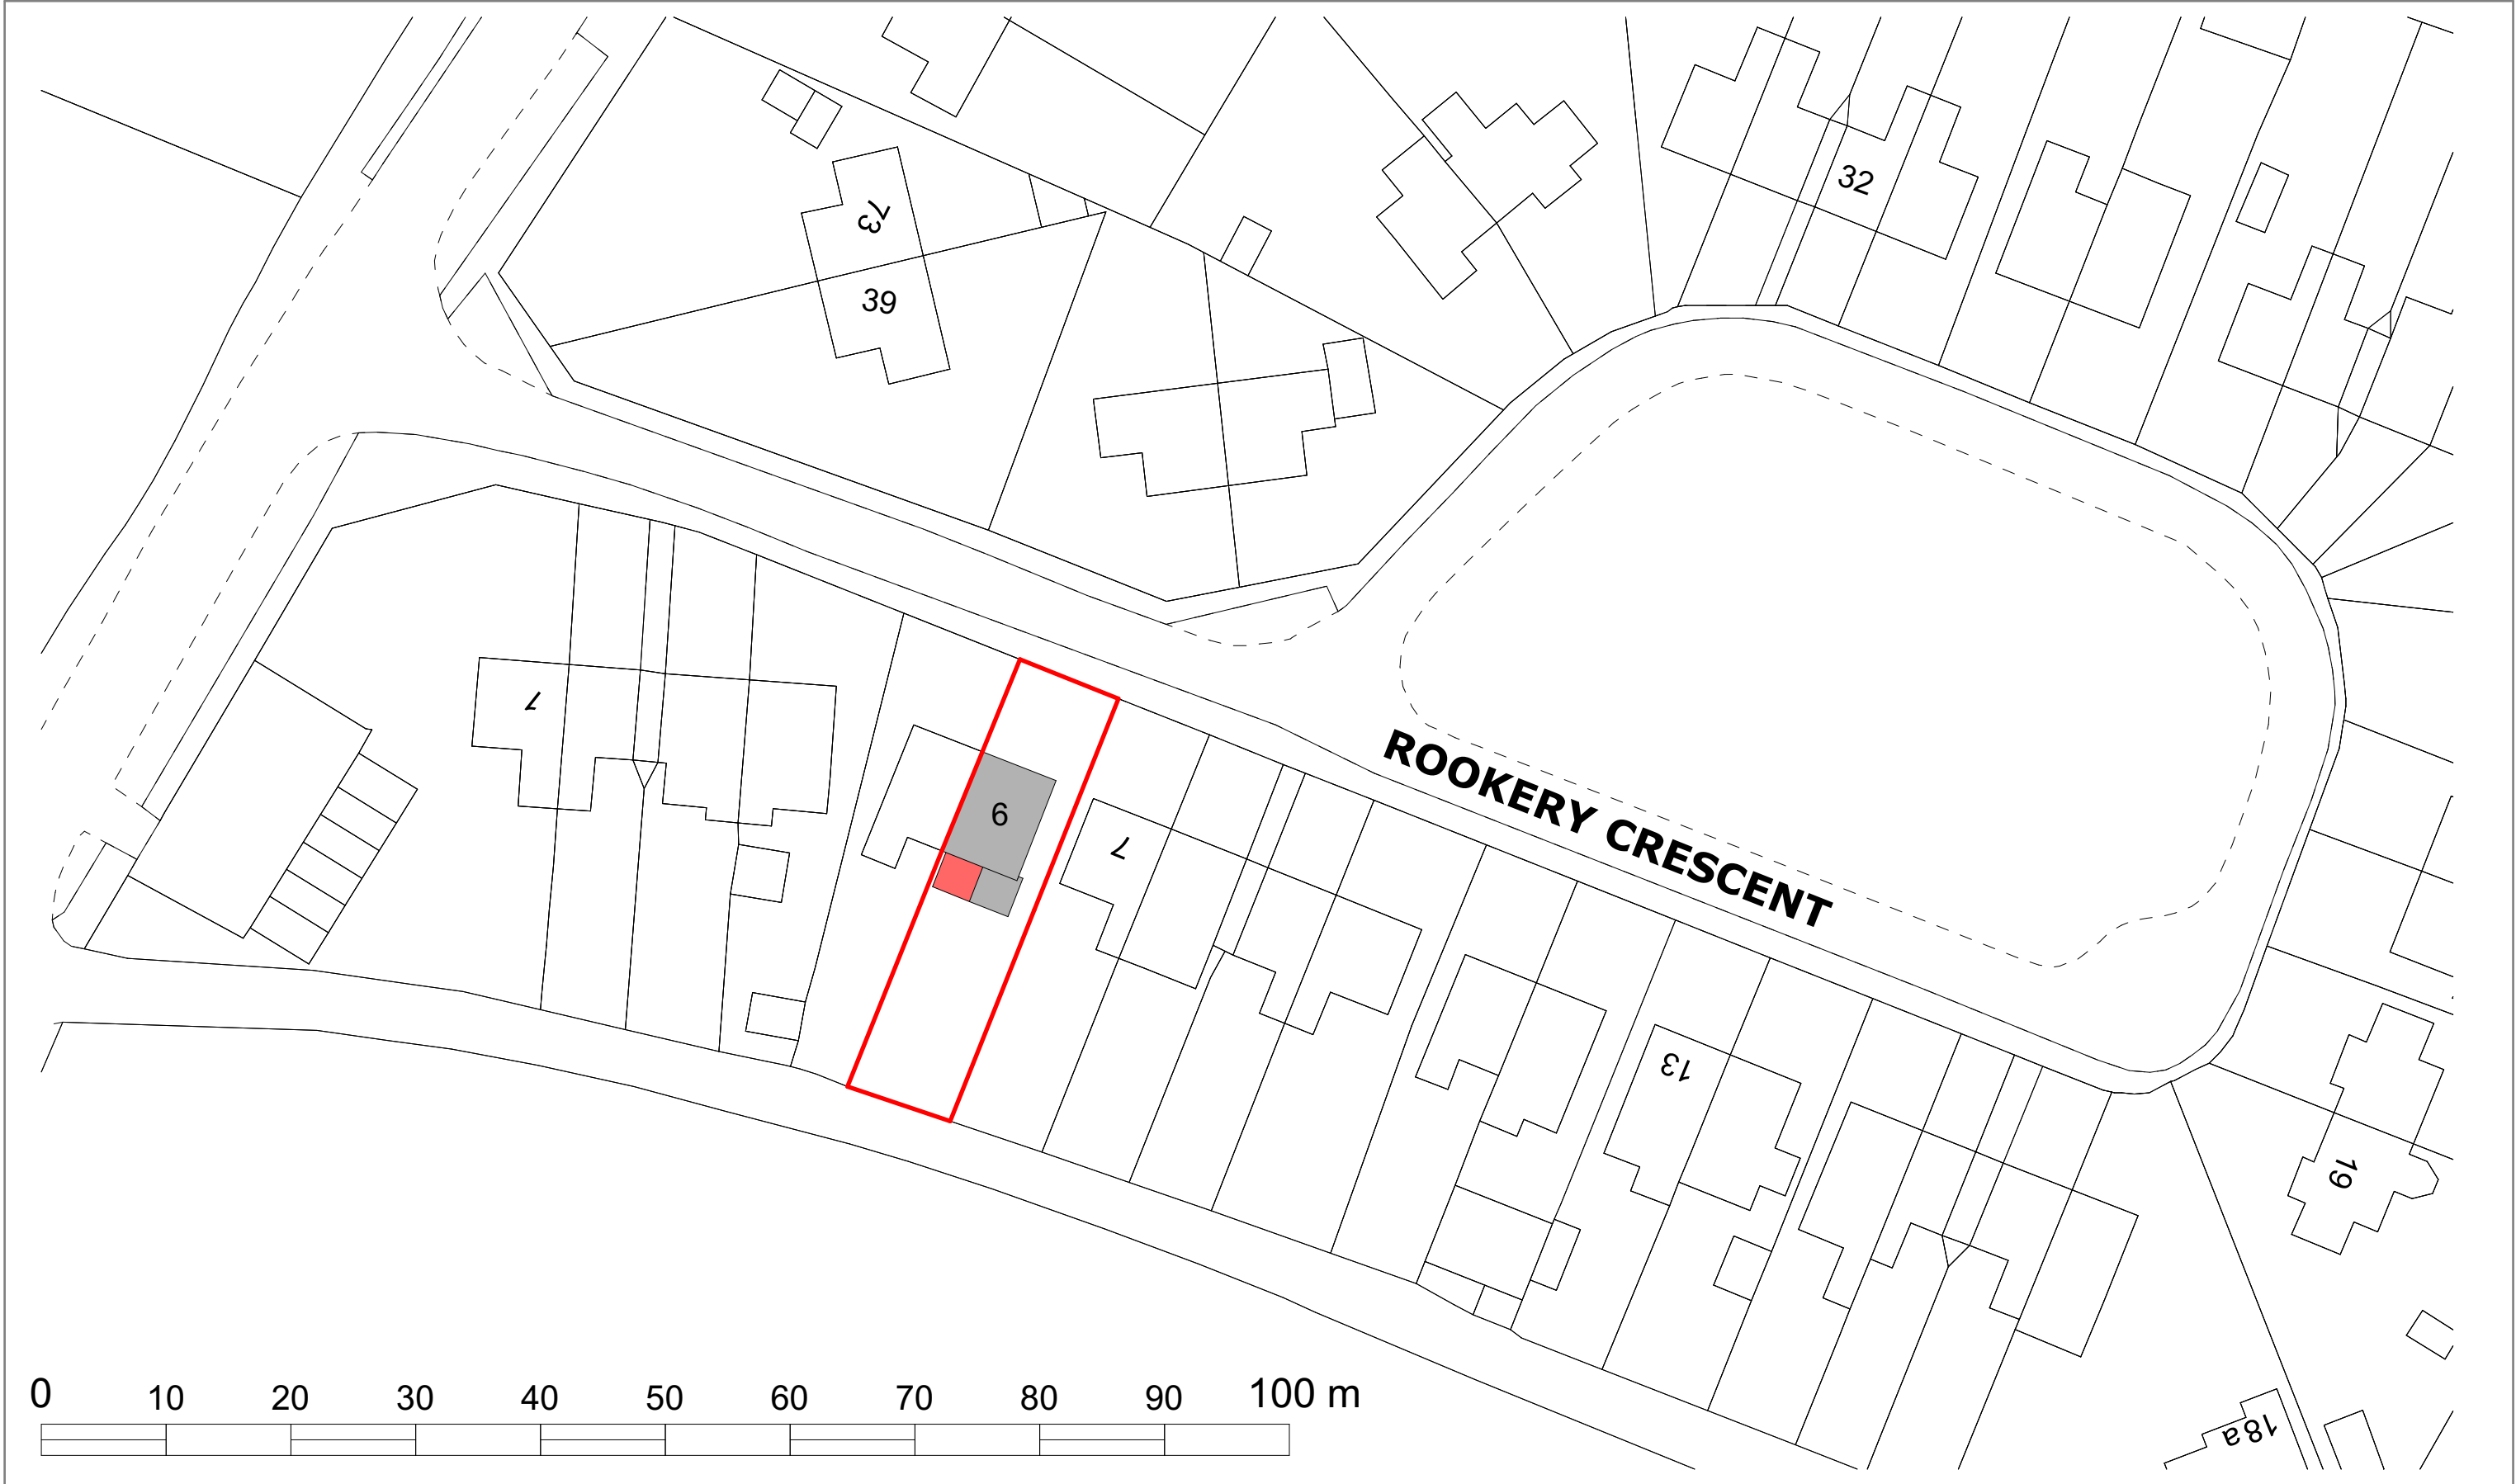


Client. 6 Rookery Crescent, Cresswell	Title. Site Plan
Project. Proposed extension to dwelling	Scale 1:500
	Sheet Size A3
	Drawing Number / (Revision) RC-01-08A