



SIDNEY DRIVE, KINGSLEY HOLT


RevNo	Revision note	Date	Signature	Checked
A	- Sliding pocket door added to Bedroom - Kitchen window removed - French doors added - Planning and Building Regulations Issue	06.08.25		

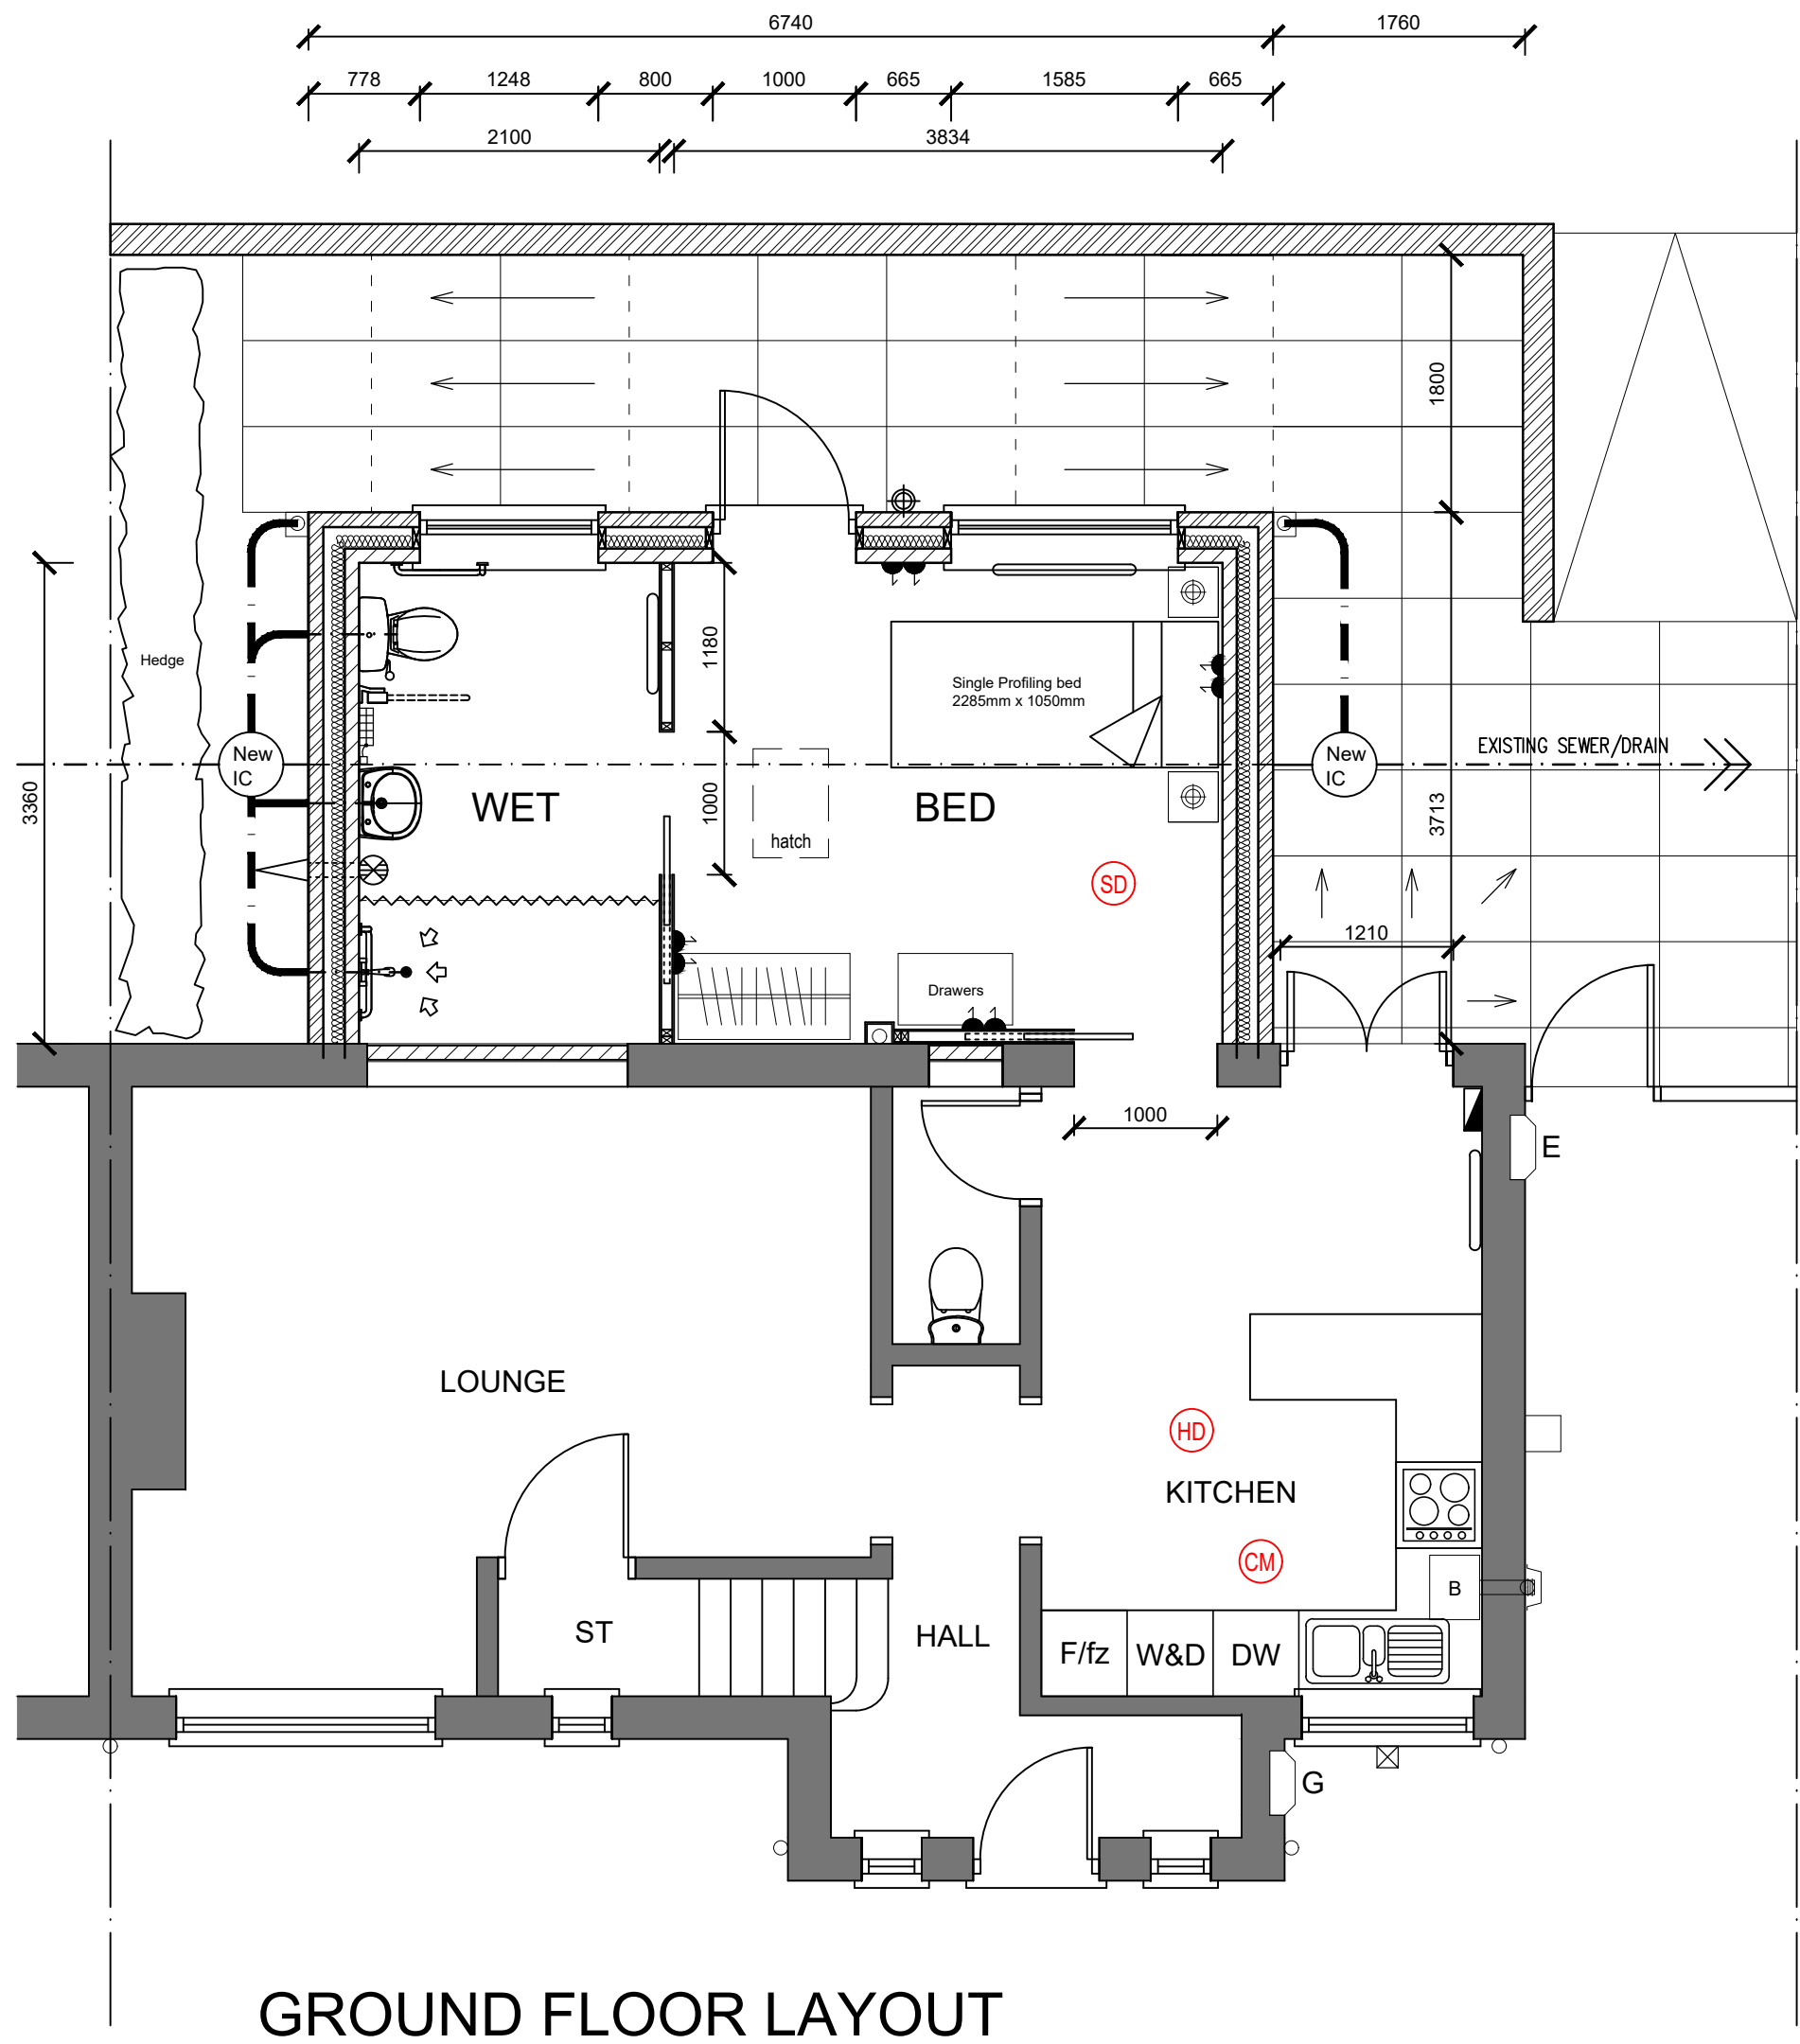

GROUND FLOOR LAYOUT

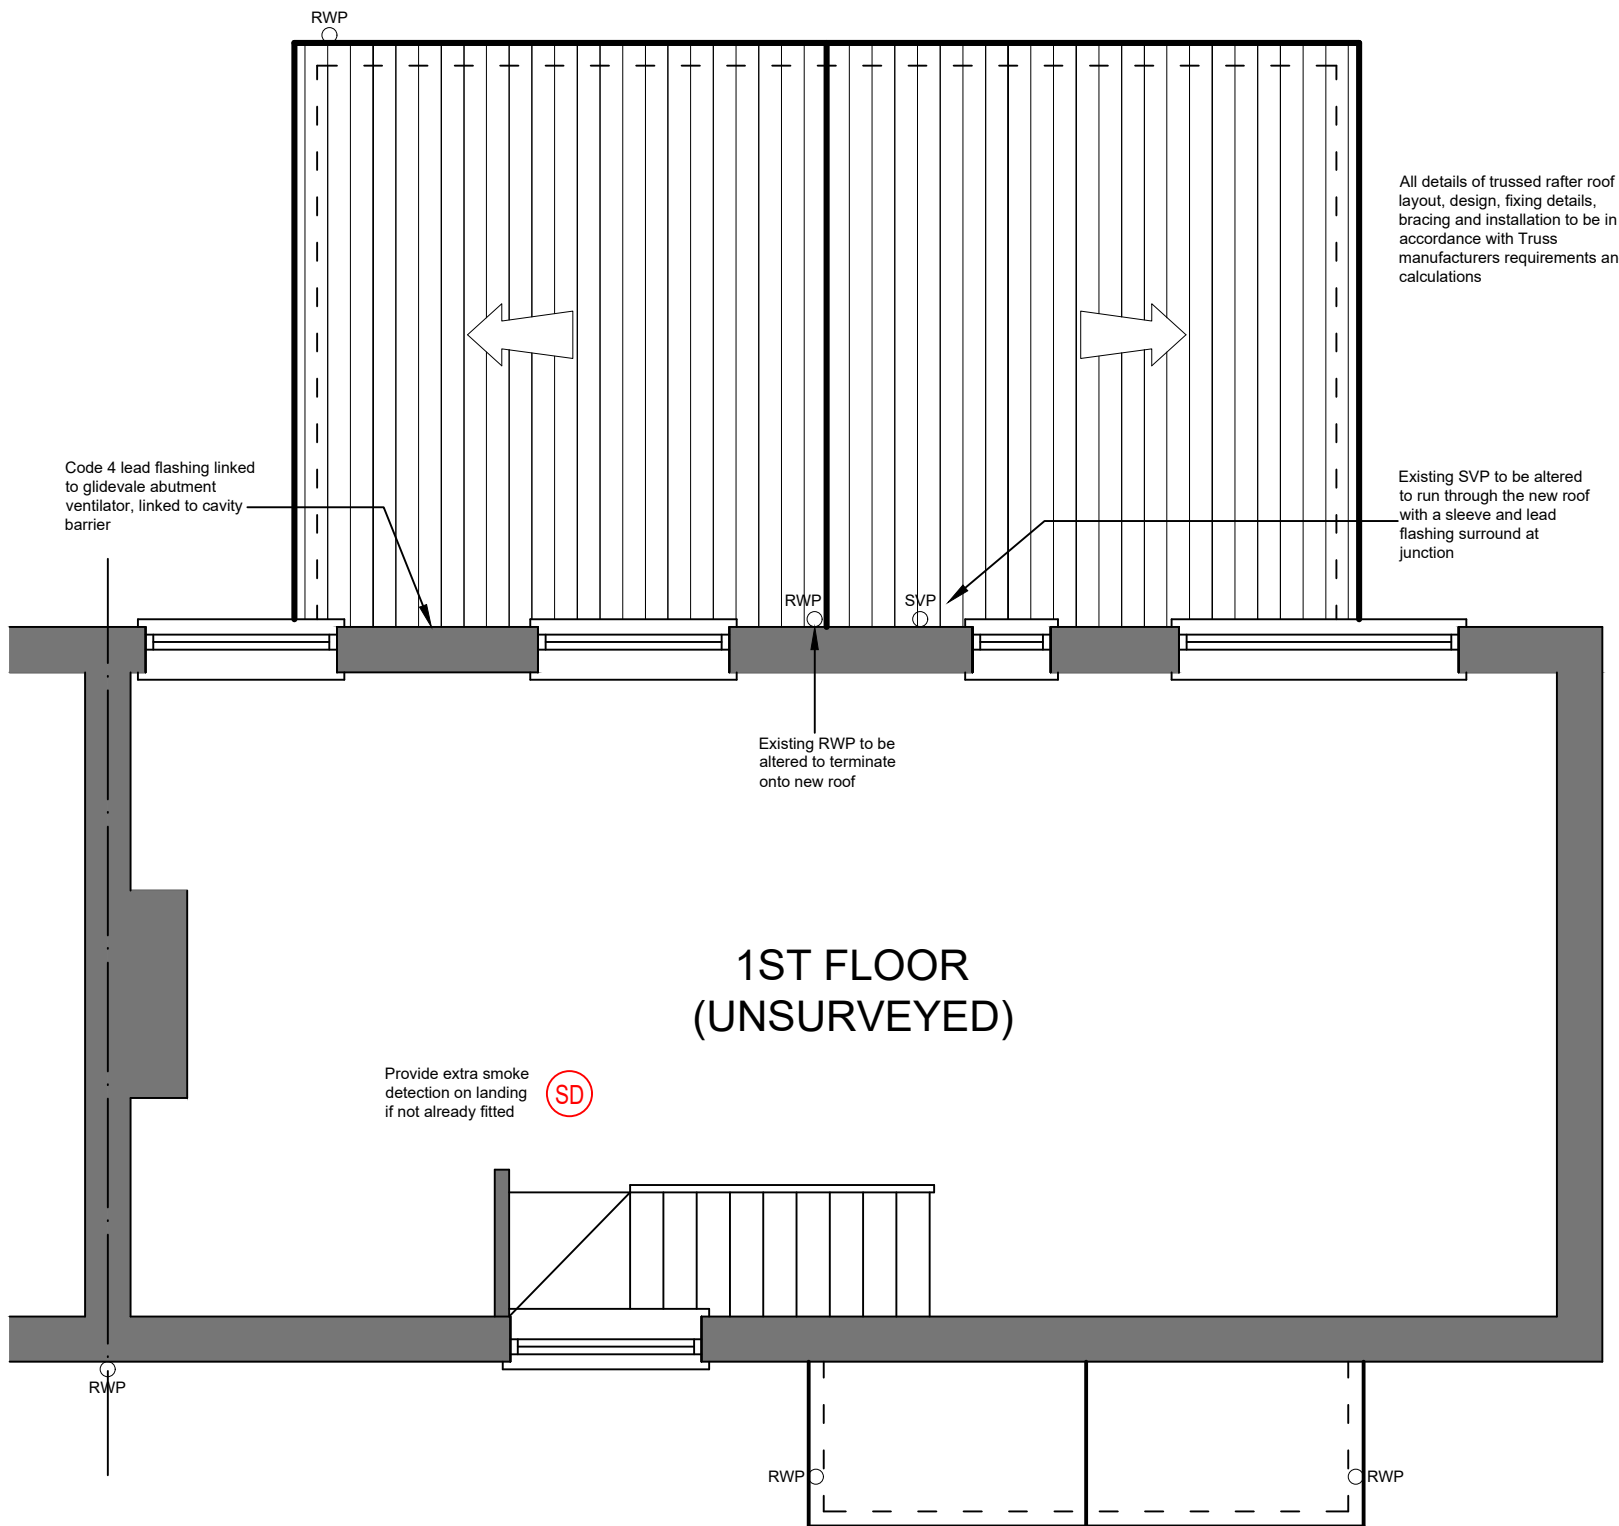

ROOF PLAN

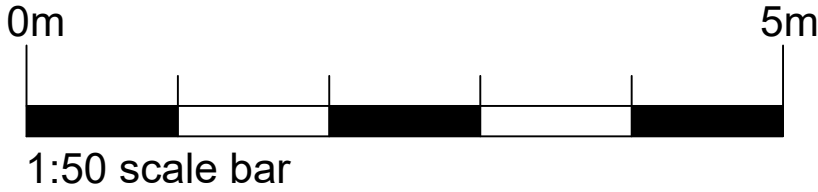

PROJECT: PROPOSED EXTENSION AT 6 SIDNEY DRIVE KINGSLEY HOLT STAFFORDSHIRE ST10 2BH	Drawing No: 2503-BR-02
CLIENT: MR. L. BAILEY-HEATH	Date: AUG 2025
Drawing Title PROPOSED LAYOUT PLANS	Scale: 1:50 @ A2
	Revision: A
Renaissance Studio, No 1 Derby St, Leigh, Lancashire WN7 4PF Telephone: 01942 676360 . Fax: 01942 682084 Email: info@pabarchitects.co.uk . www.pabarchitects.co.uk	Issue: BUILDING REGS