




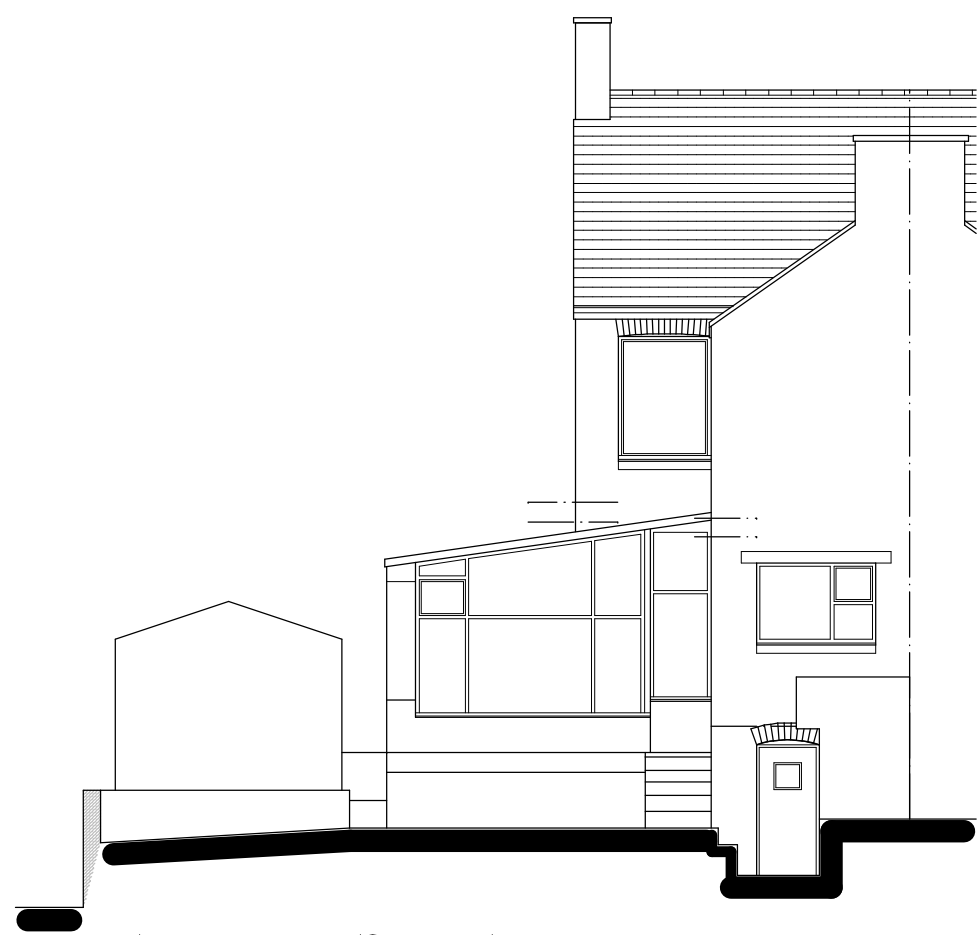


Existing Rear Elevation.

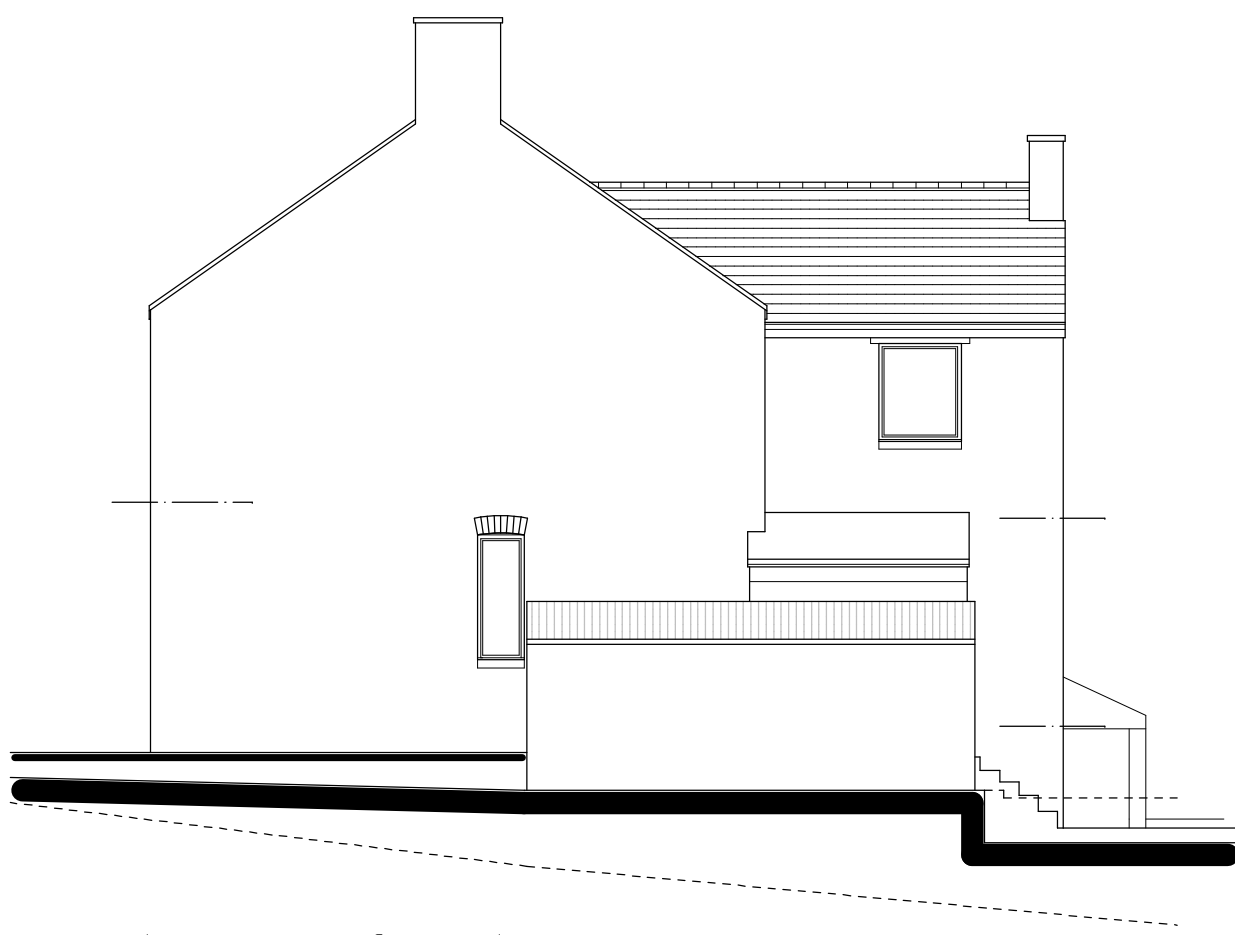


Existing Side Elevation.

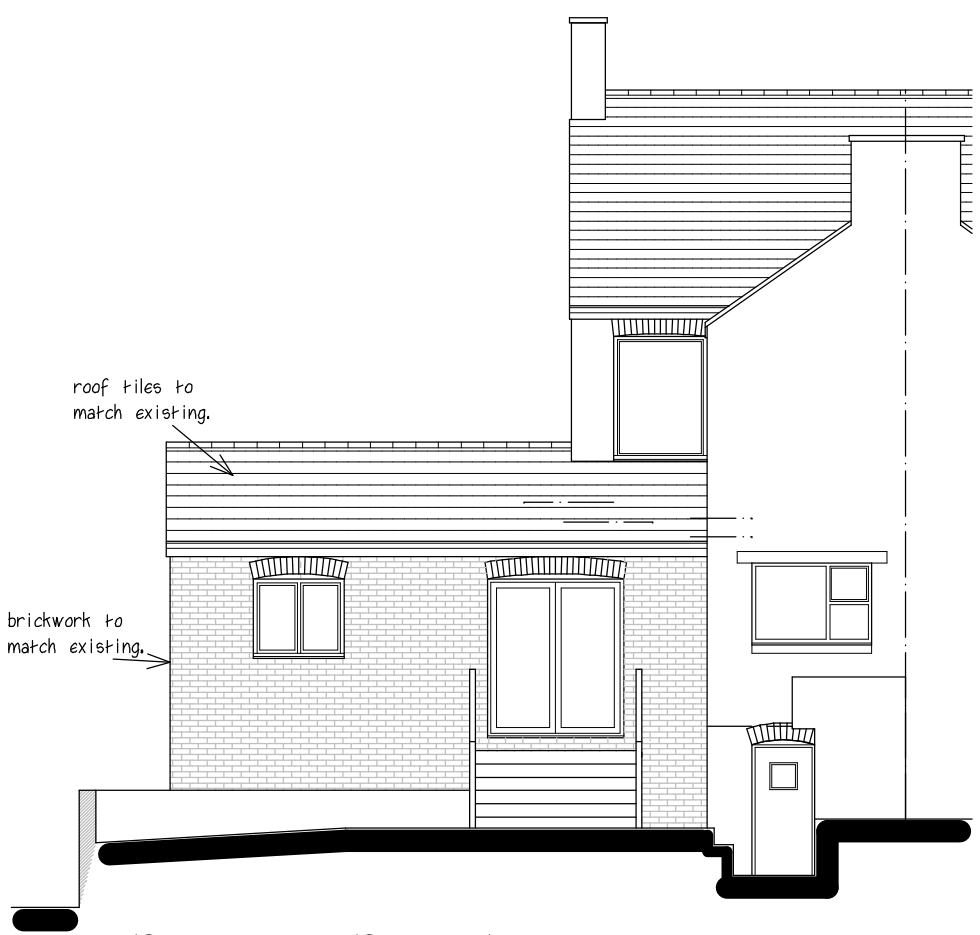

Proposed Rear Elevation.

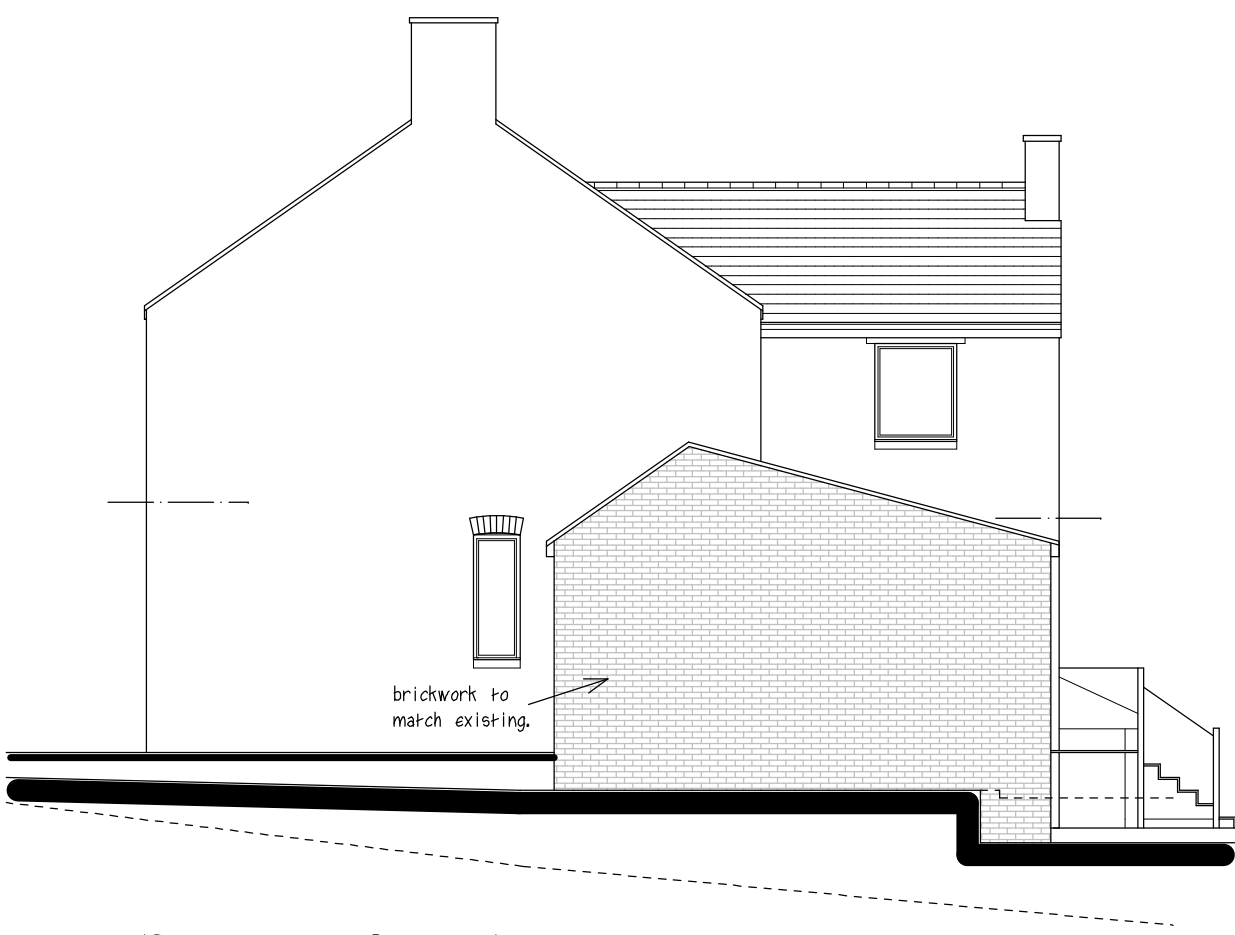


Proposed Side Elevation.

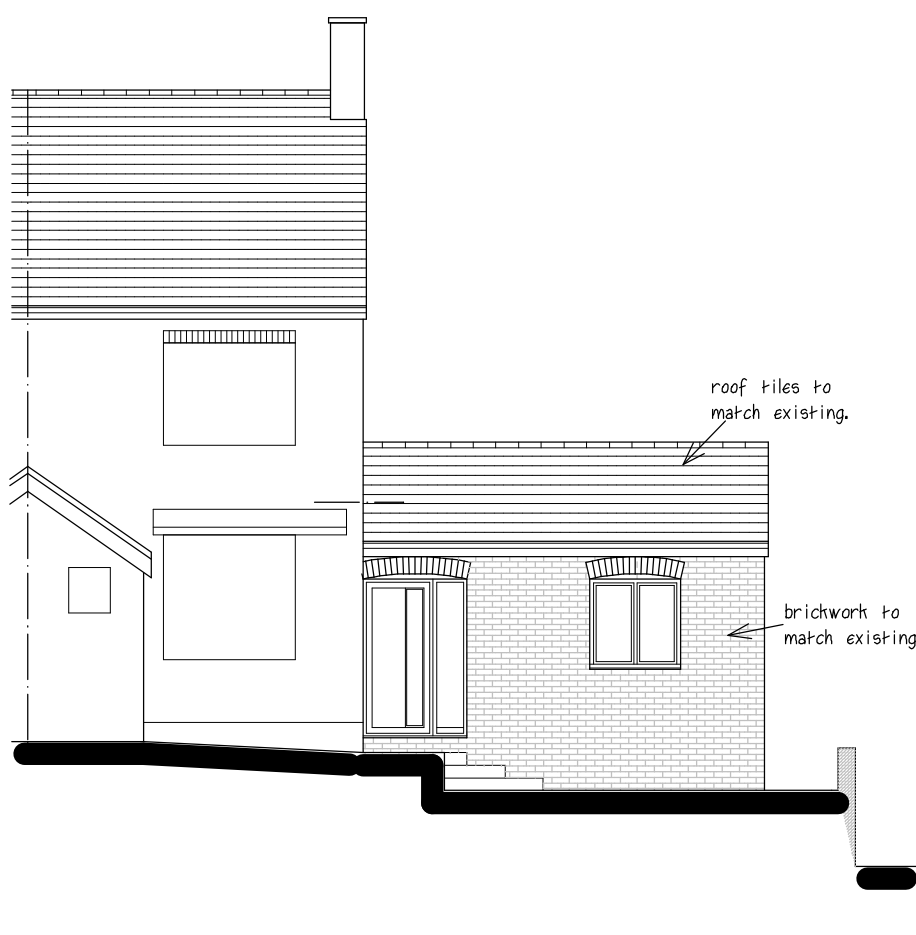


Proposed Front Elevation.




Existing Front Elevation.

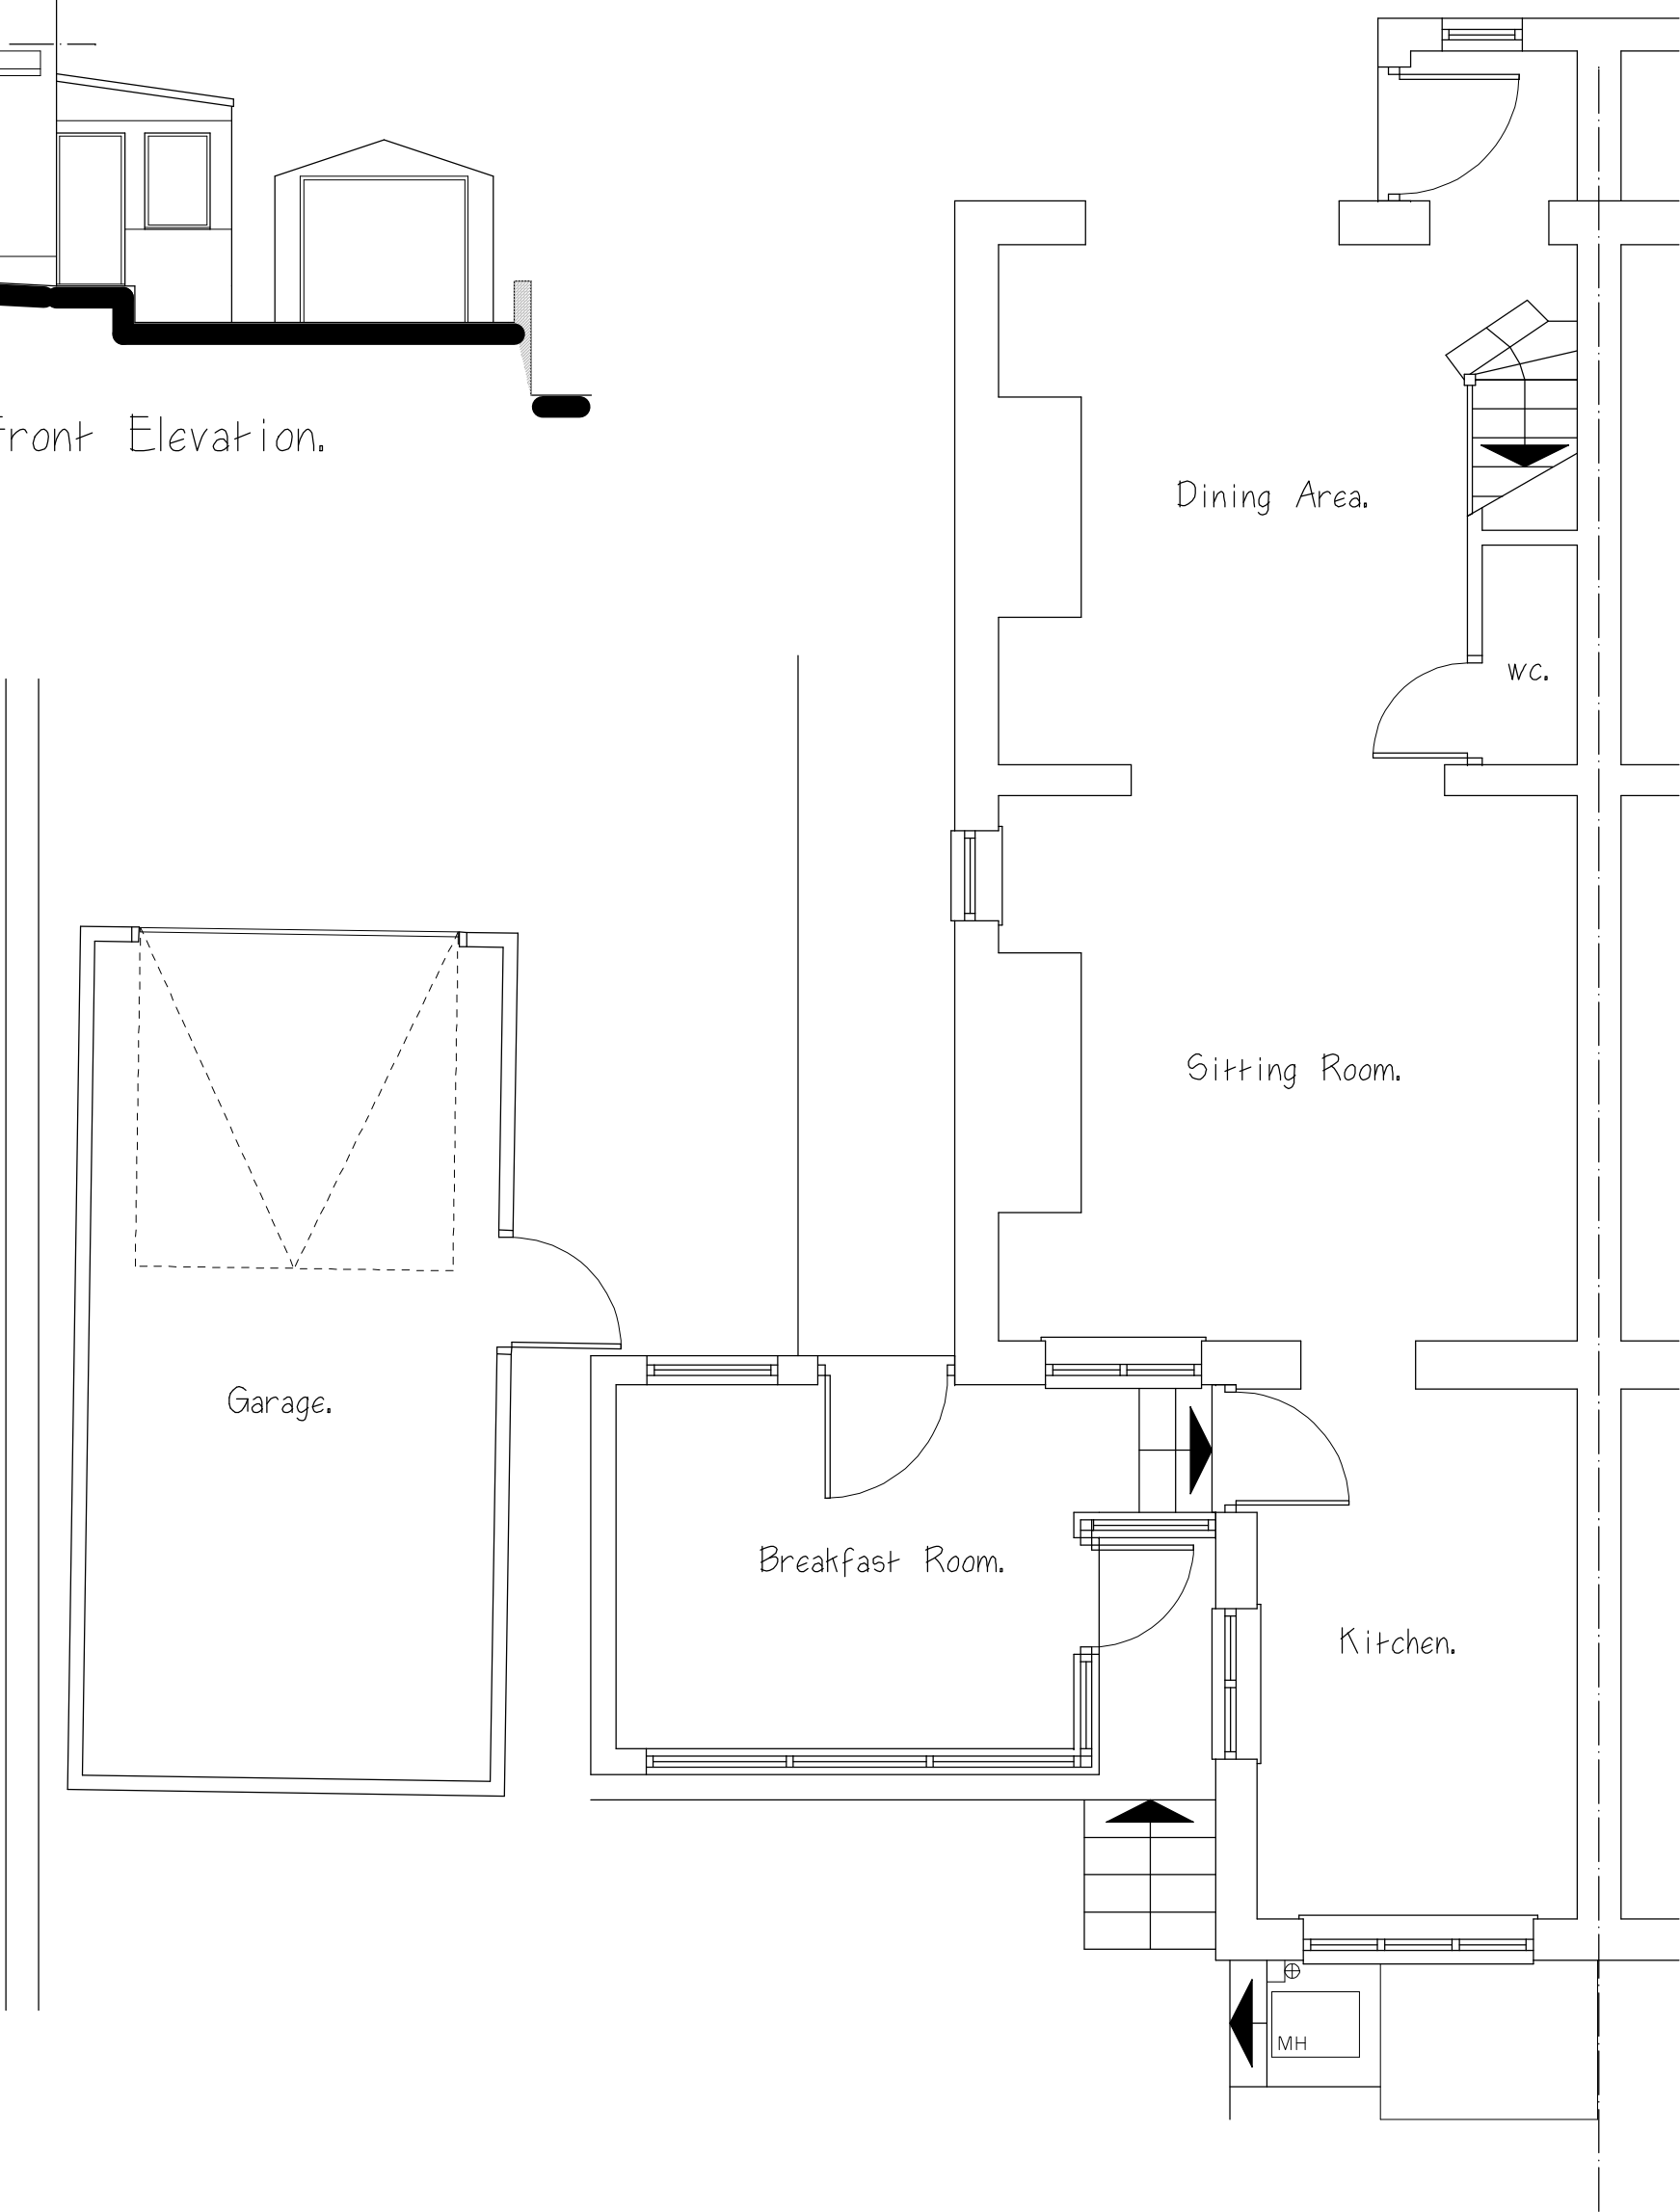

Existing Ground Floor Plan.

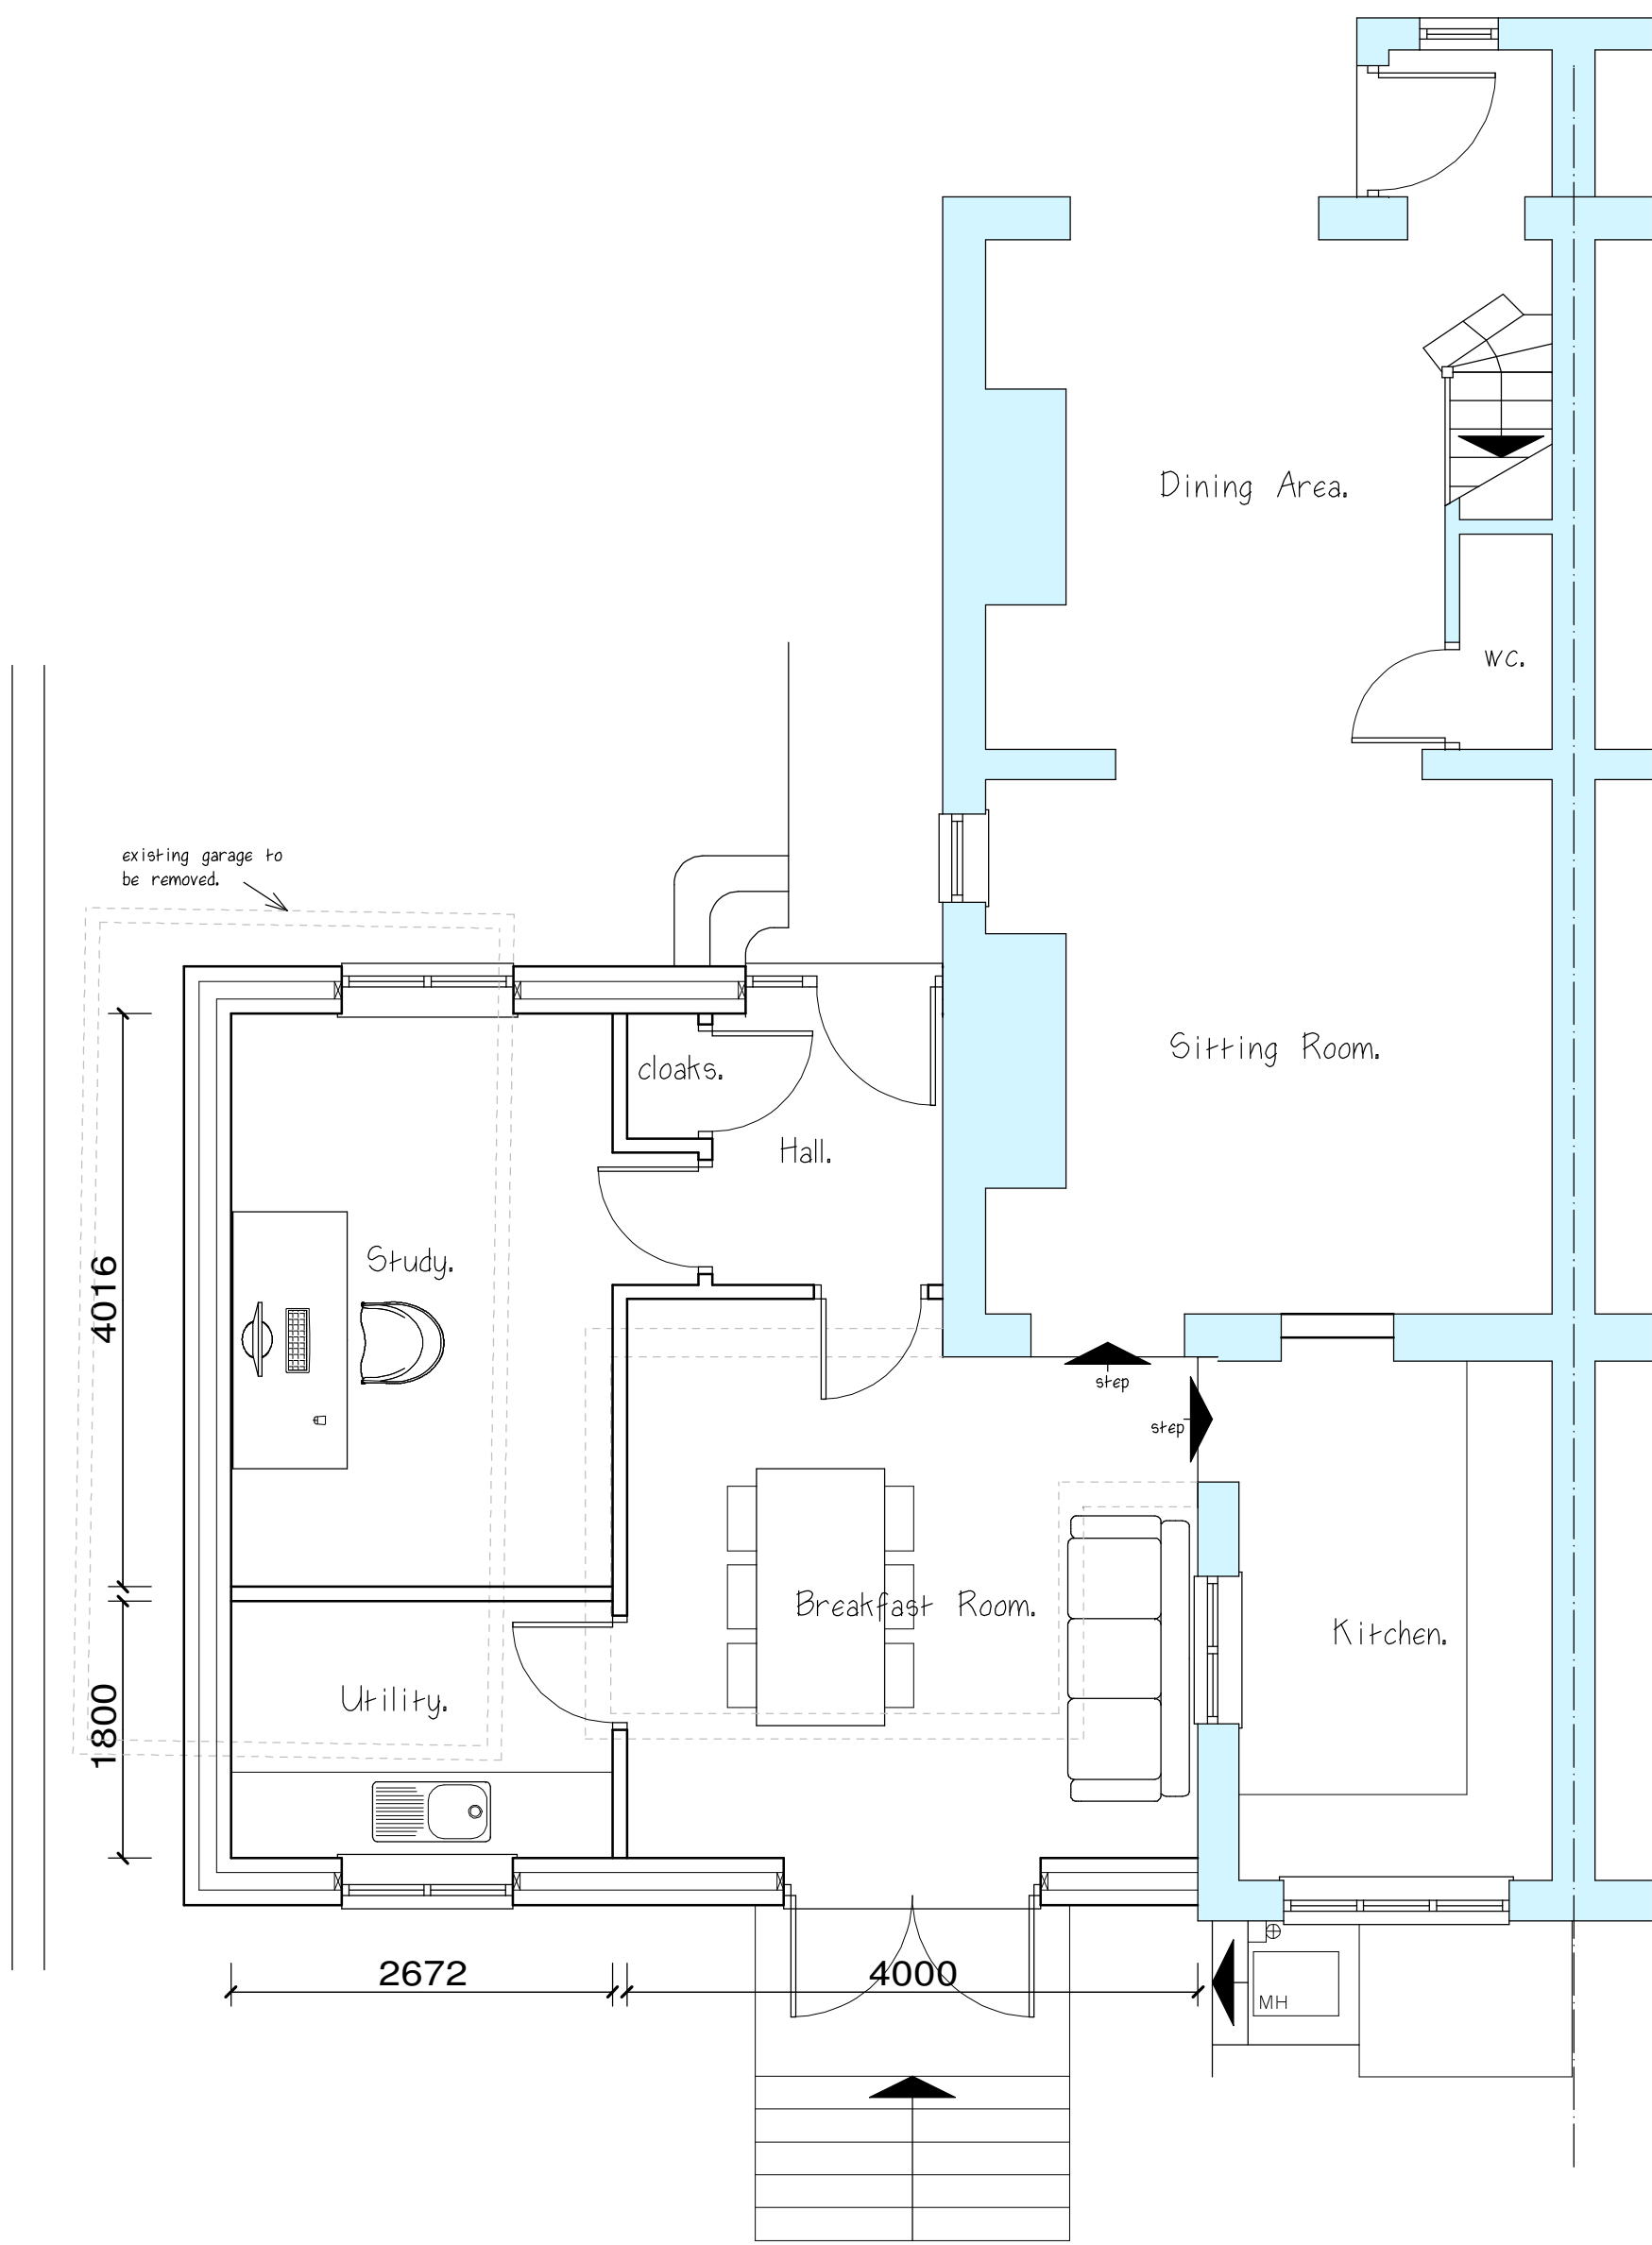

Proposed Ground Floor Plan.

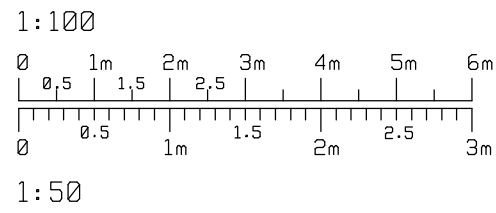

Proposed Extension,

96 John Street,
Biddulph.

G.D.A Design Associates Ltd.

**237 Congleton Road North.
Scholar Green,
ST7 3HH
TEL: 07774 783827**

Date.	JULY 25	Scale.	1:100 1:50
Drawn.	DA	Drg. No.	25/29/01

Note.
All dimensions must be checked on site.
Drawing size A1.