





West Elevation Scale 1:50

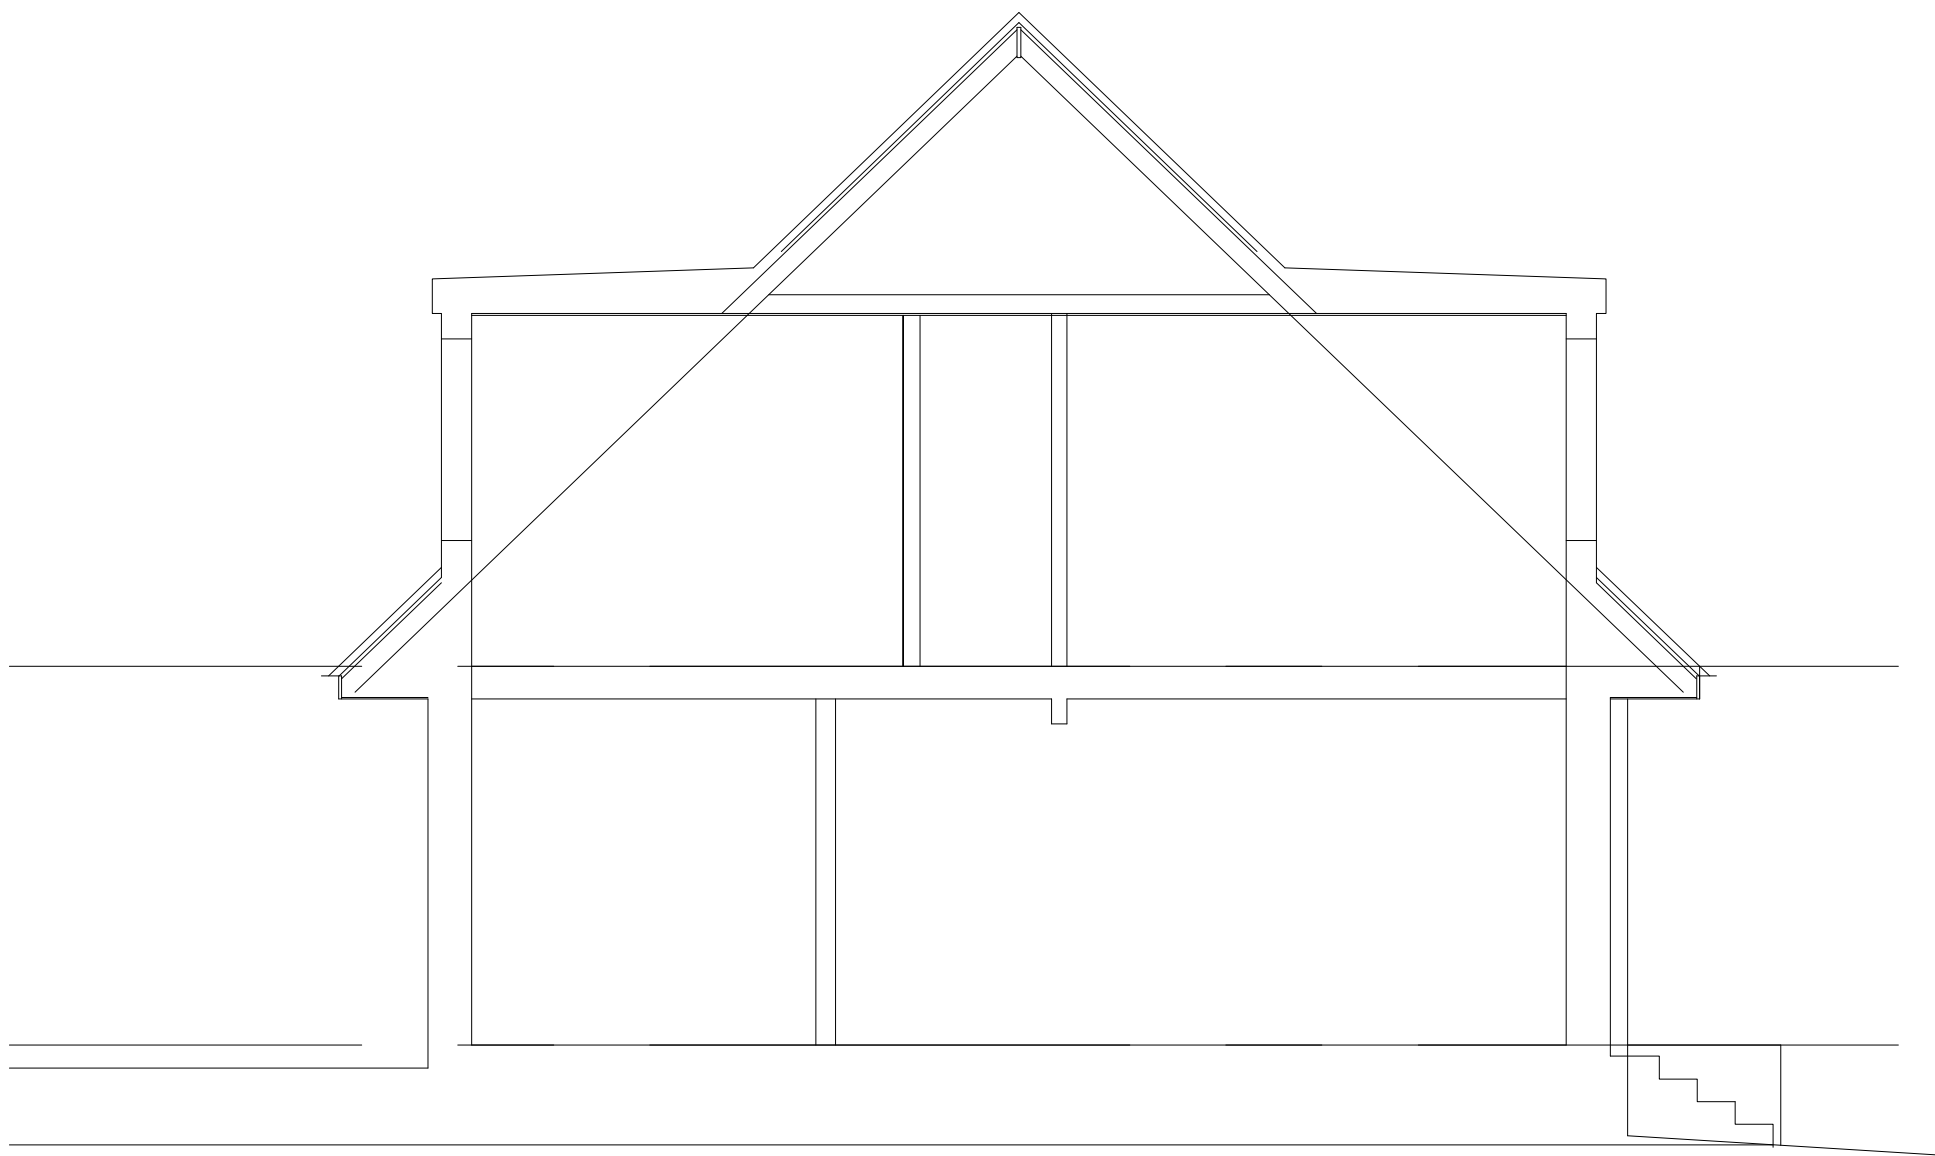


Section X-X Scale 1:50

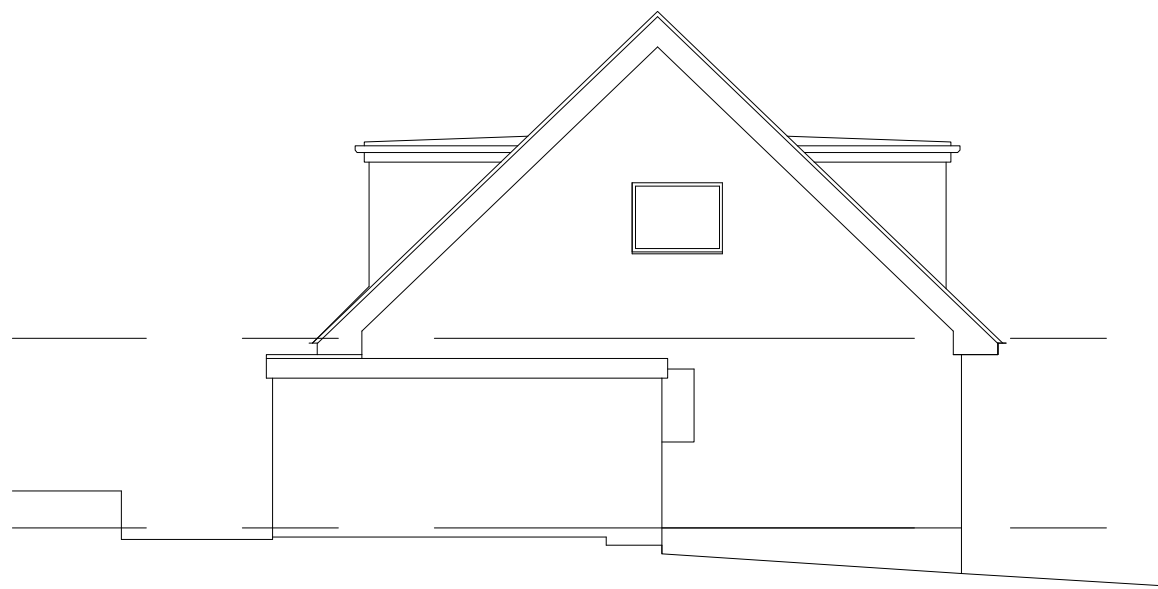


North Elevation Scale 1:100




East Elevation Scale 1:100

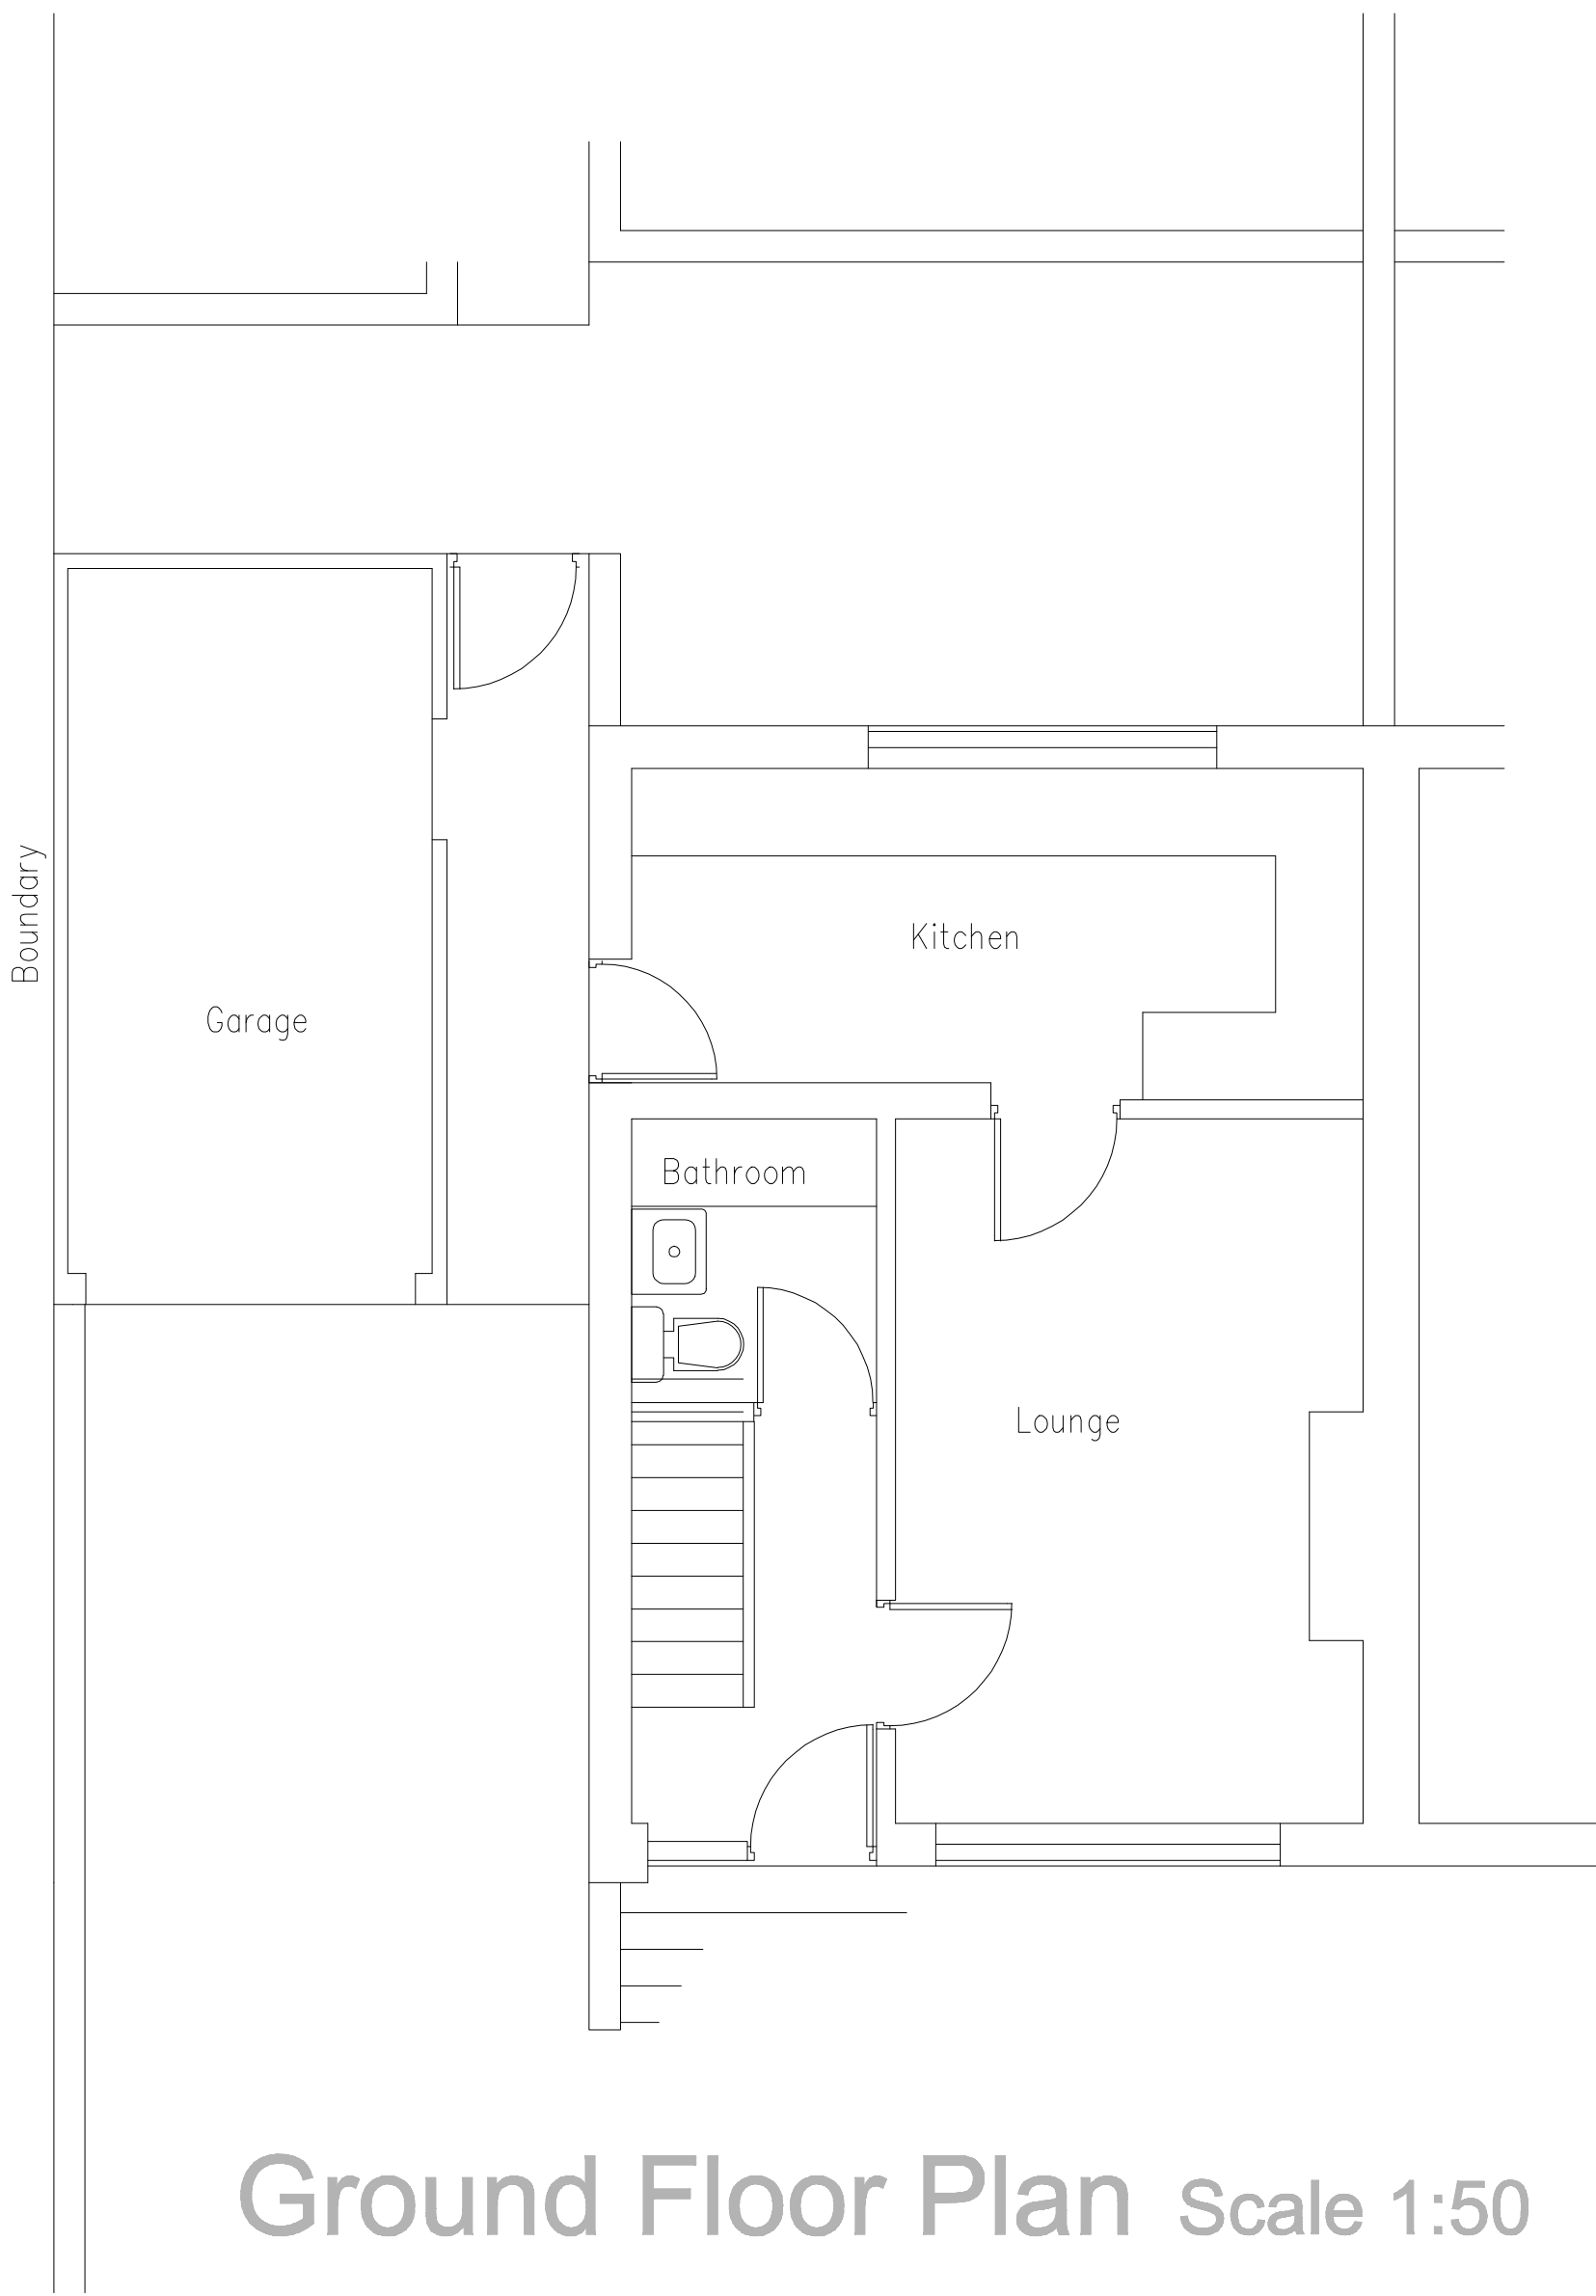

Ground Floor Plan Scale 1:50

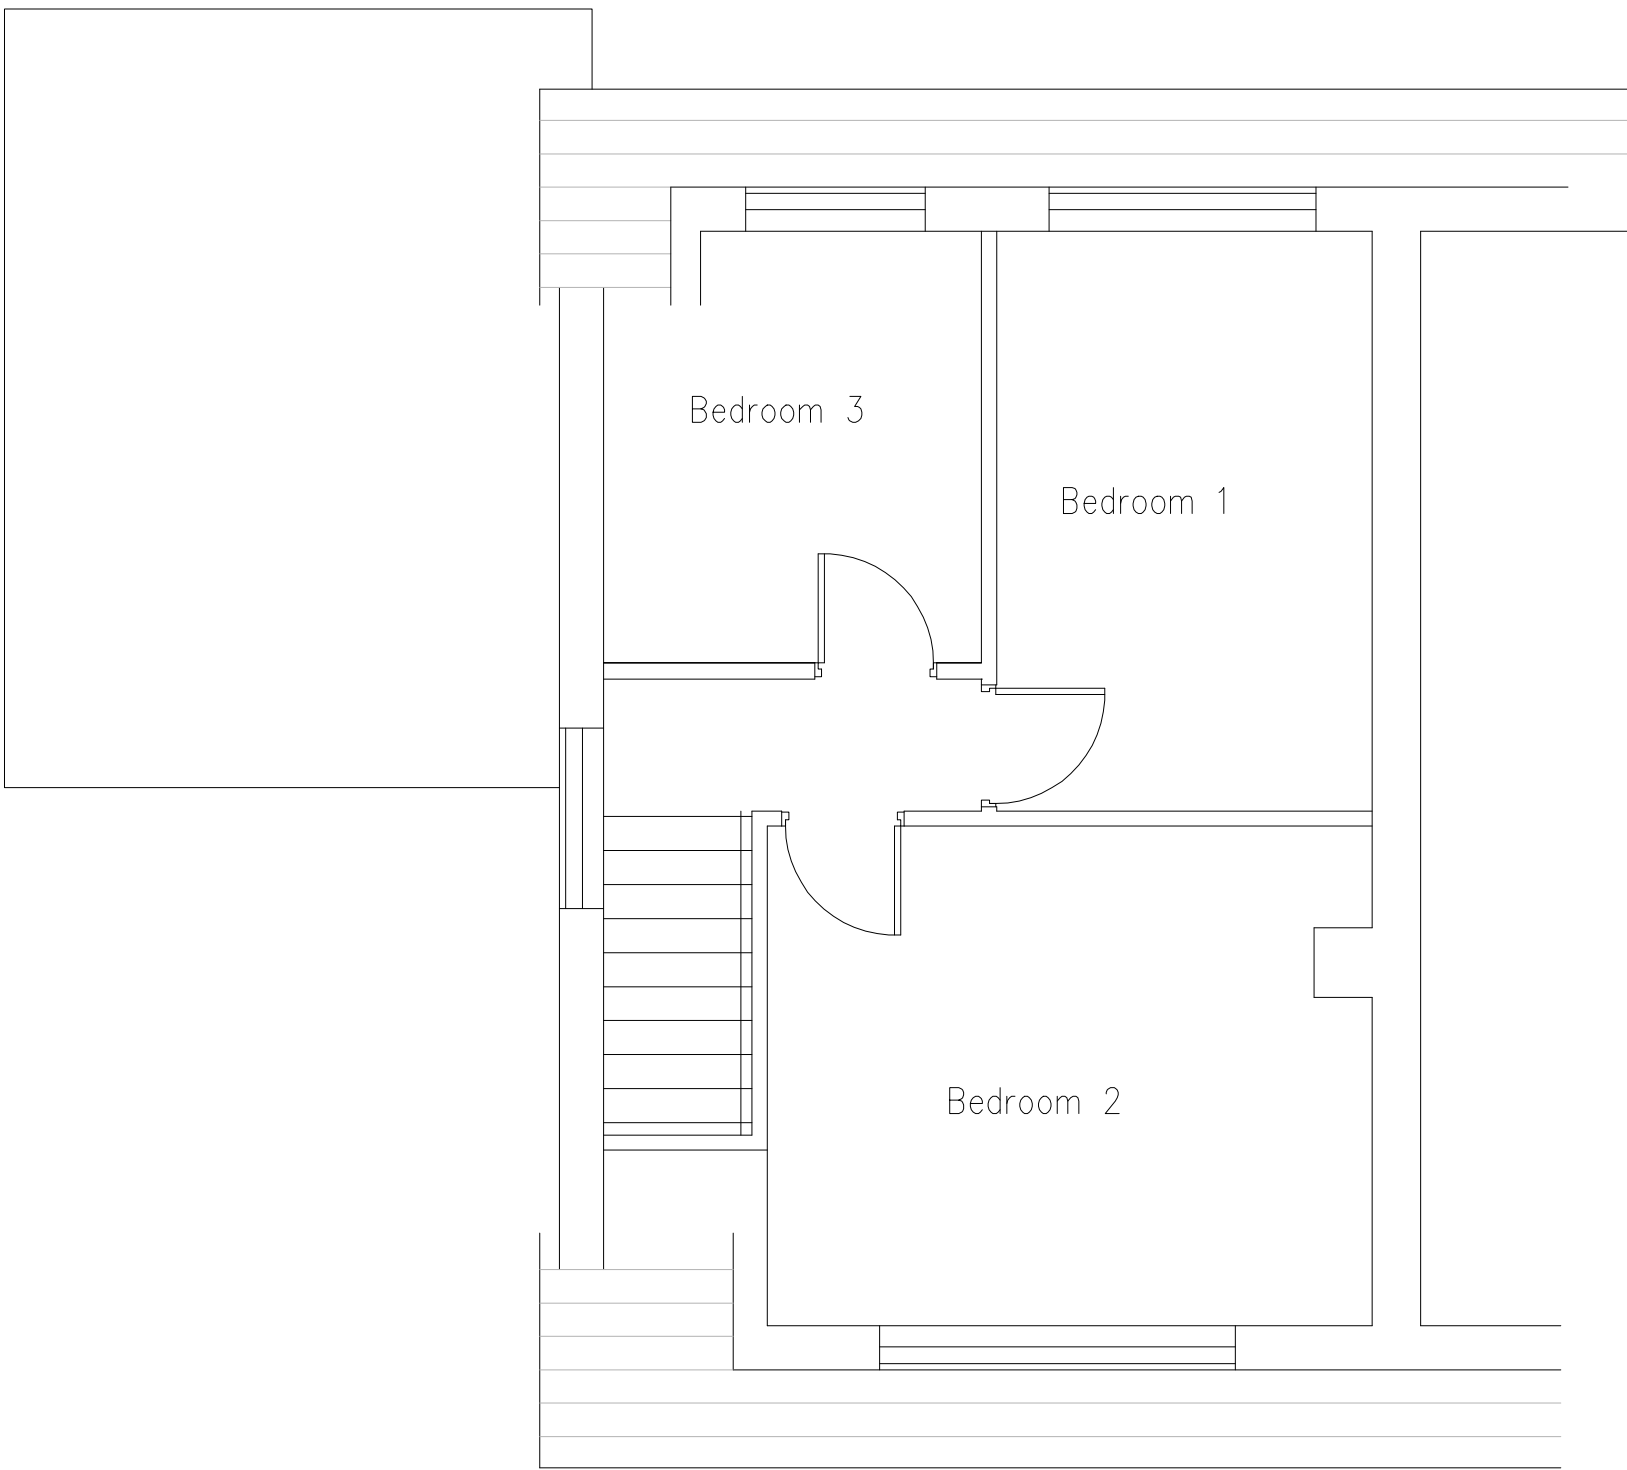

First Floor Plan Scale 1:50

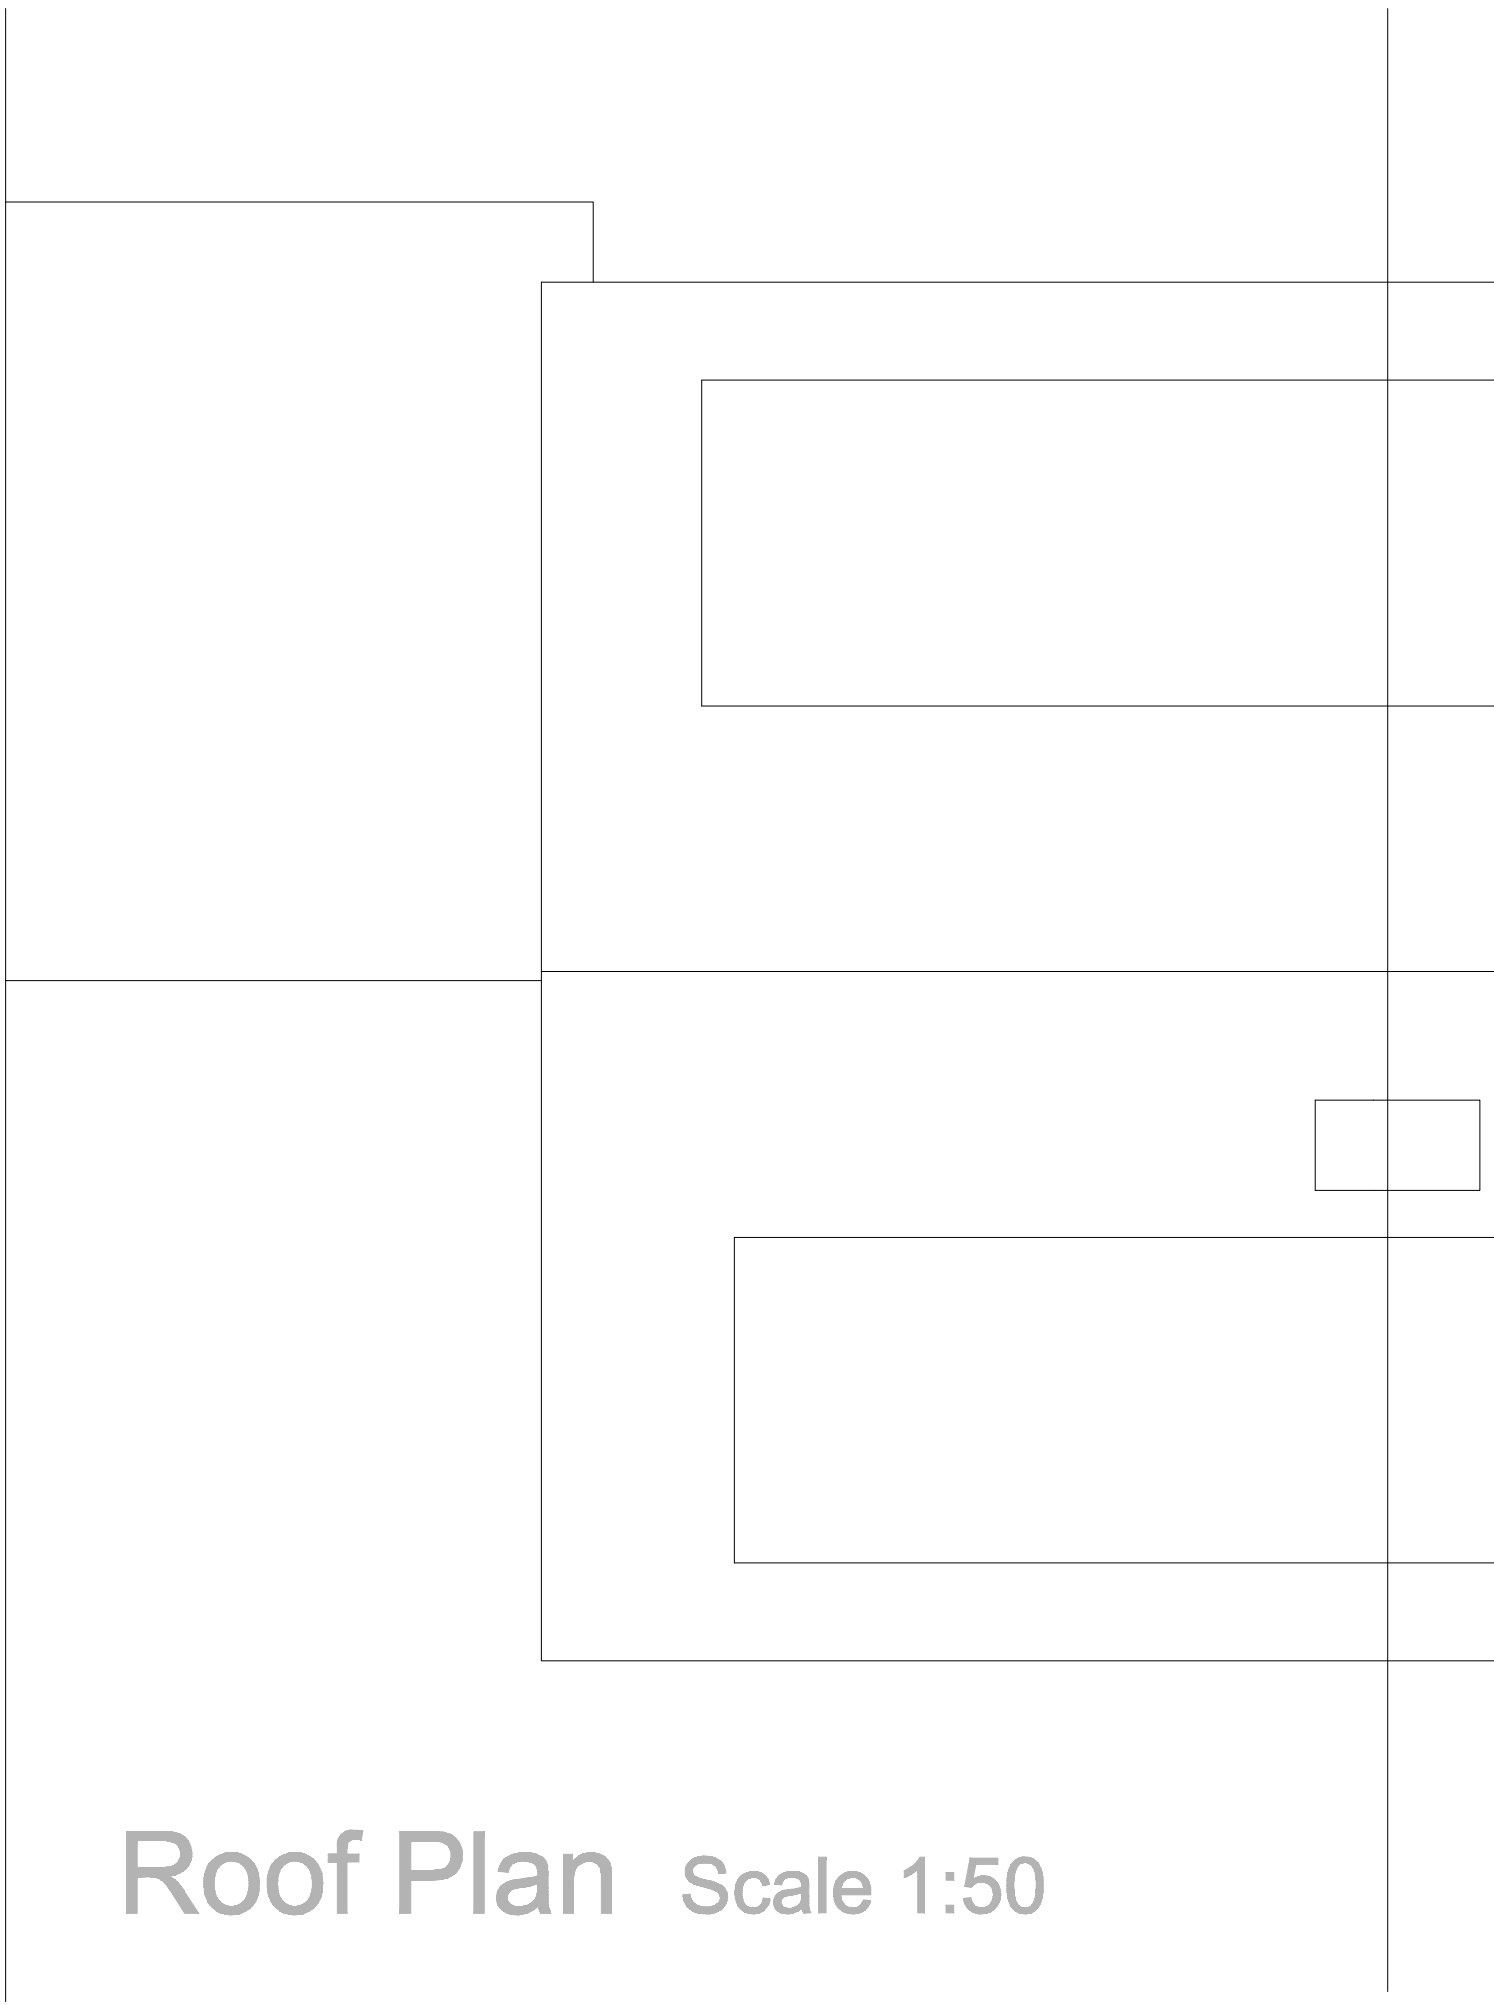

Roof Plan Scale 1:50

0.0m	1m	2m	3m	4m	5m
Scale bar @ 1:50					
0.0m	1.0m	2.0m	3.0m	4.0m	5.0m
Scale bar @ 1:100					
Rev.	Drawn	Comments.	Date		

MAC
ARCHITECTURAL DESIGN LTD
Moorland House, 123 Moorland Road, Burslem, ST6 1JD.
T:01782 503302 E:admin@mac-arch.co.uk

Client:
Miss E Titterton.

Project:
**Proposed Extensions & Alterations
at 5 High View Road
Leek
Staffordshire, ST13 5BS.**

Title:
Plans & Elevations as Existing.

Status:
Planning

Paper A1: Date: July, 2025 Ref: 1942-03