


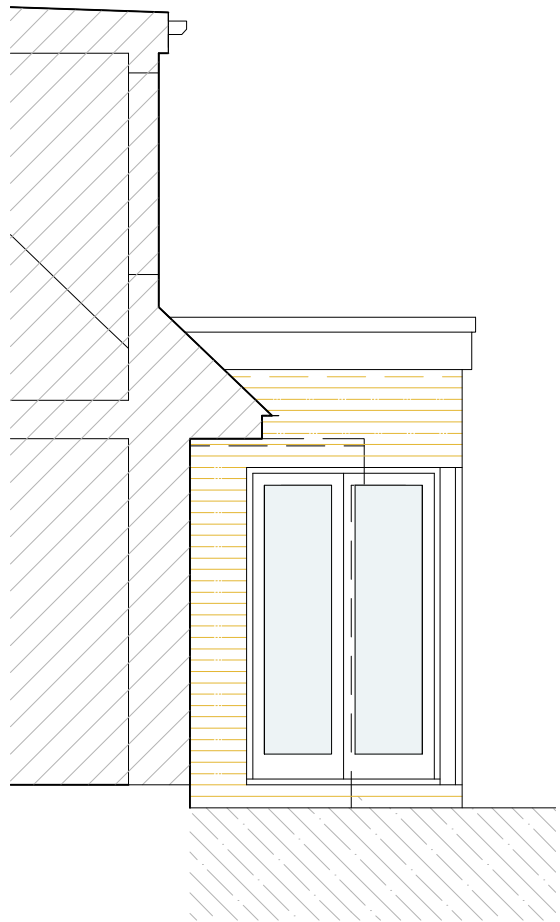


West Elevation
Scale 1:50




East Elevation
Scale 1:50




South Elevation
Scale 1:50

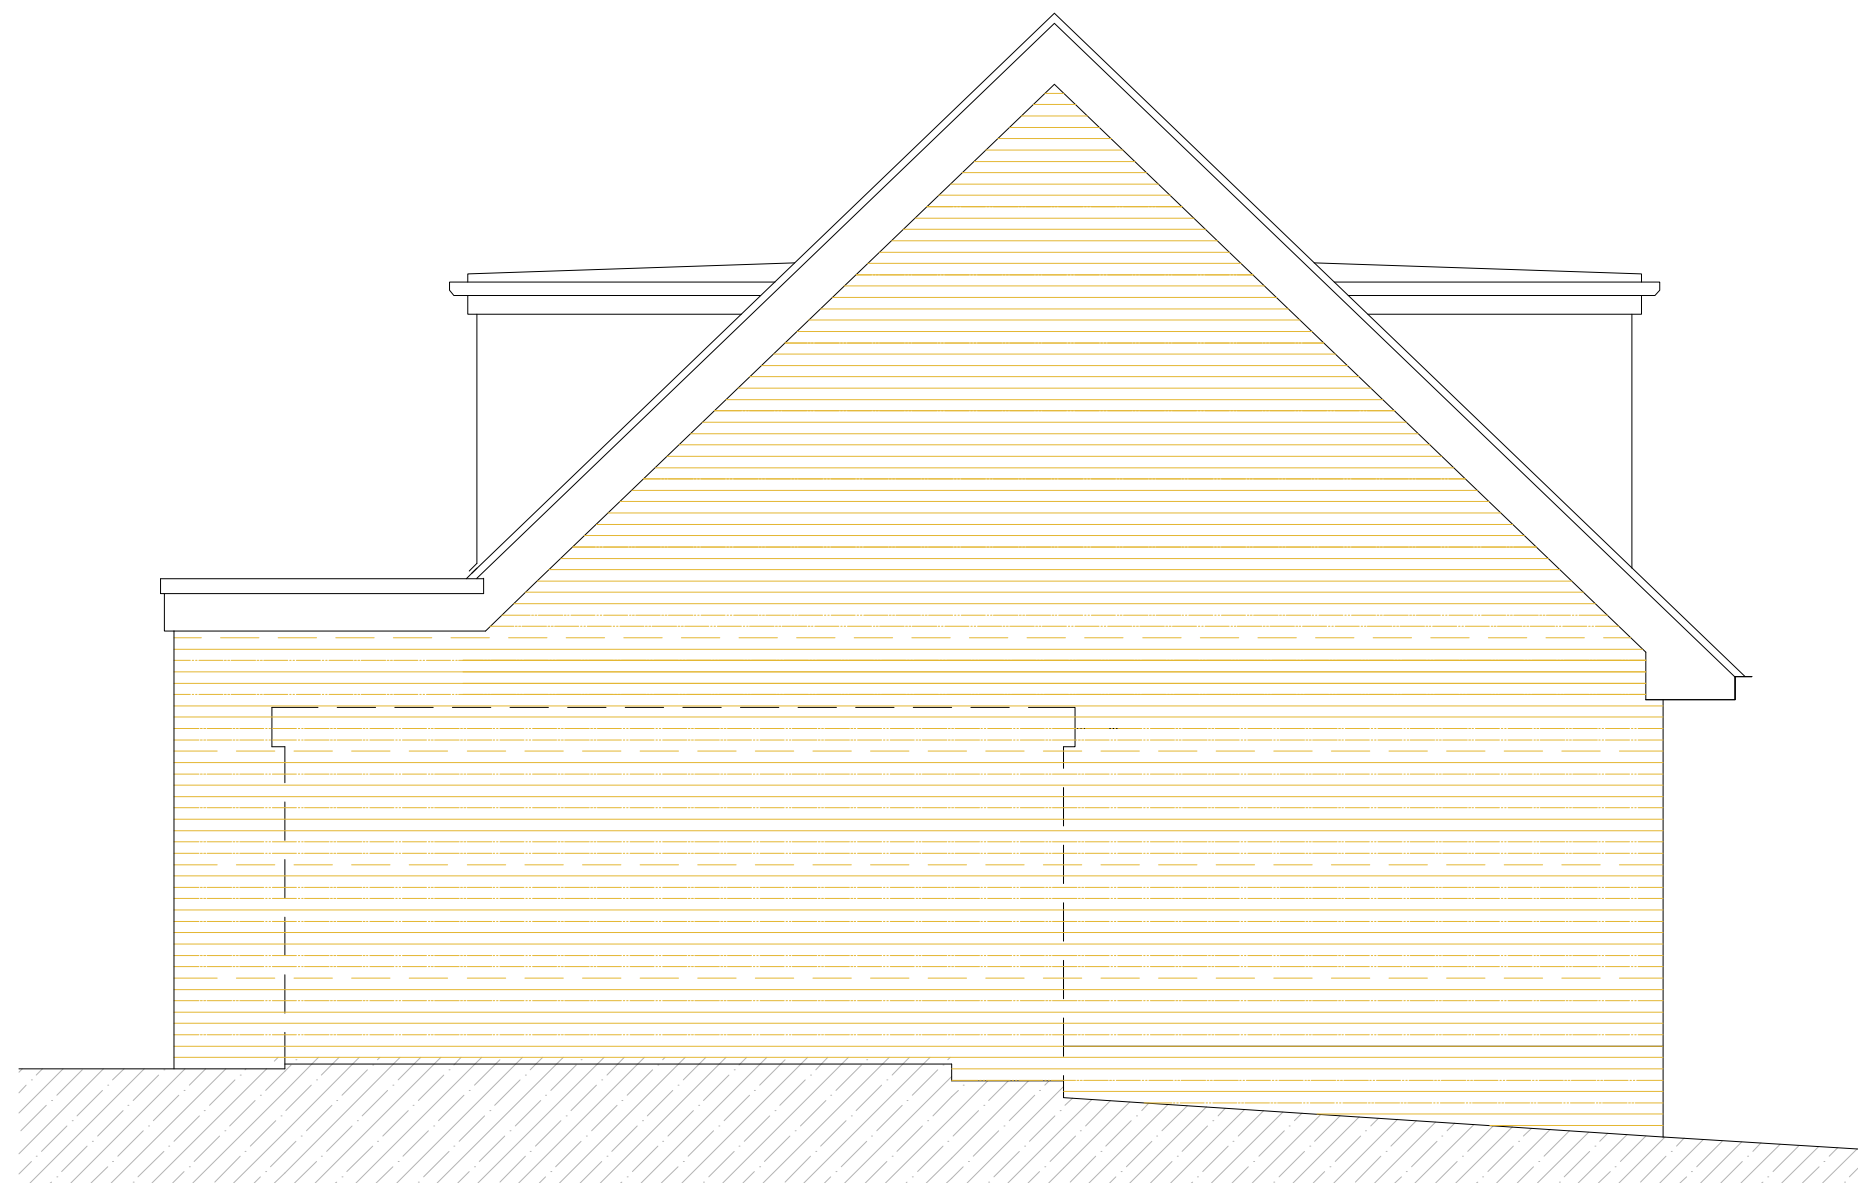


North Elevation
Scale 1:50

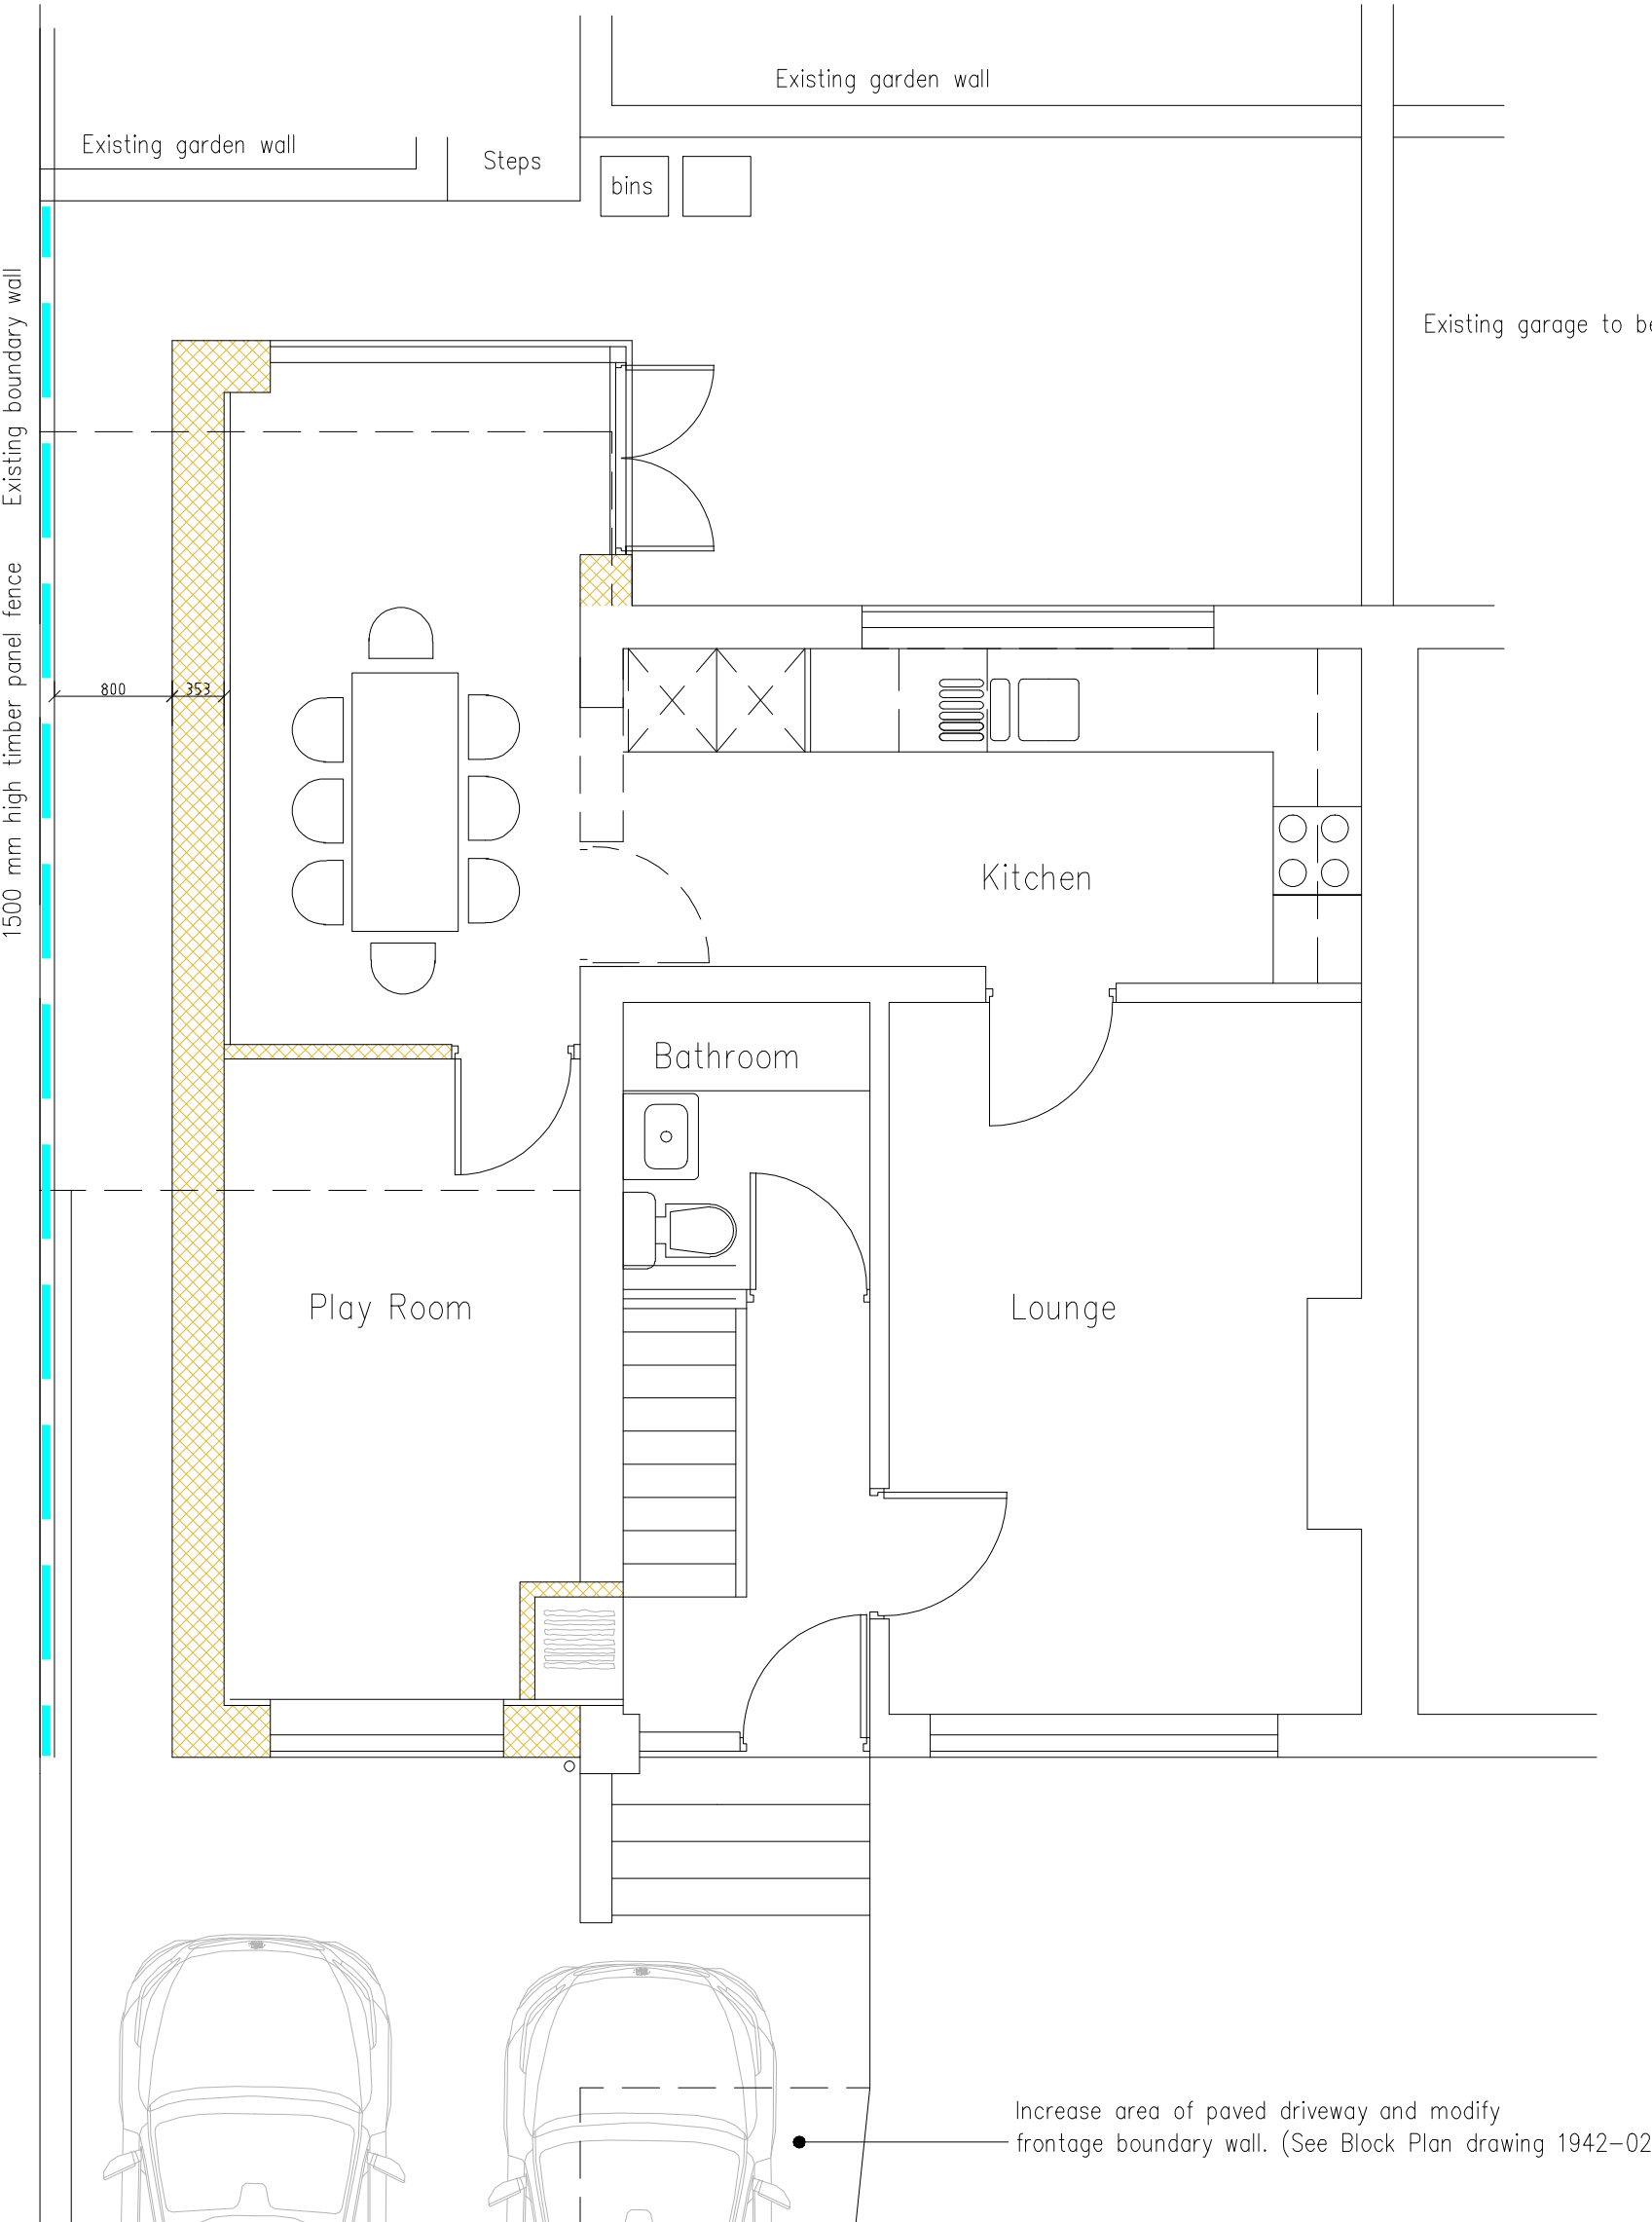


Ground Floor Plan Scale 1:50

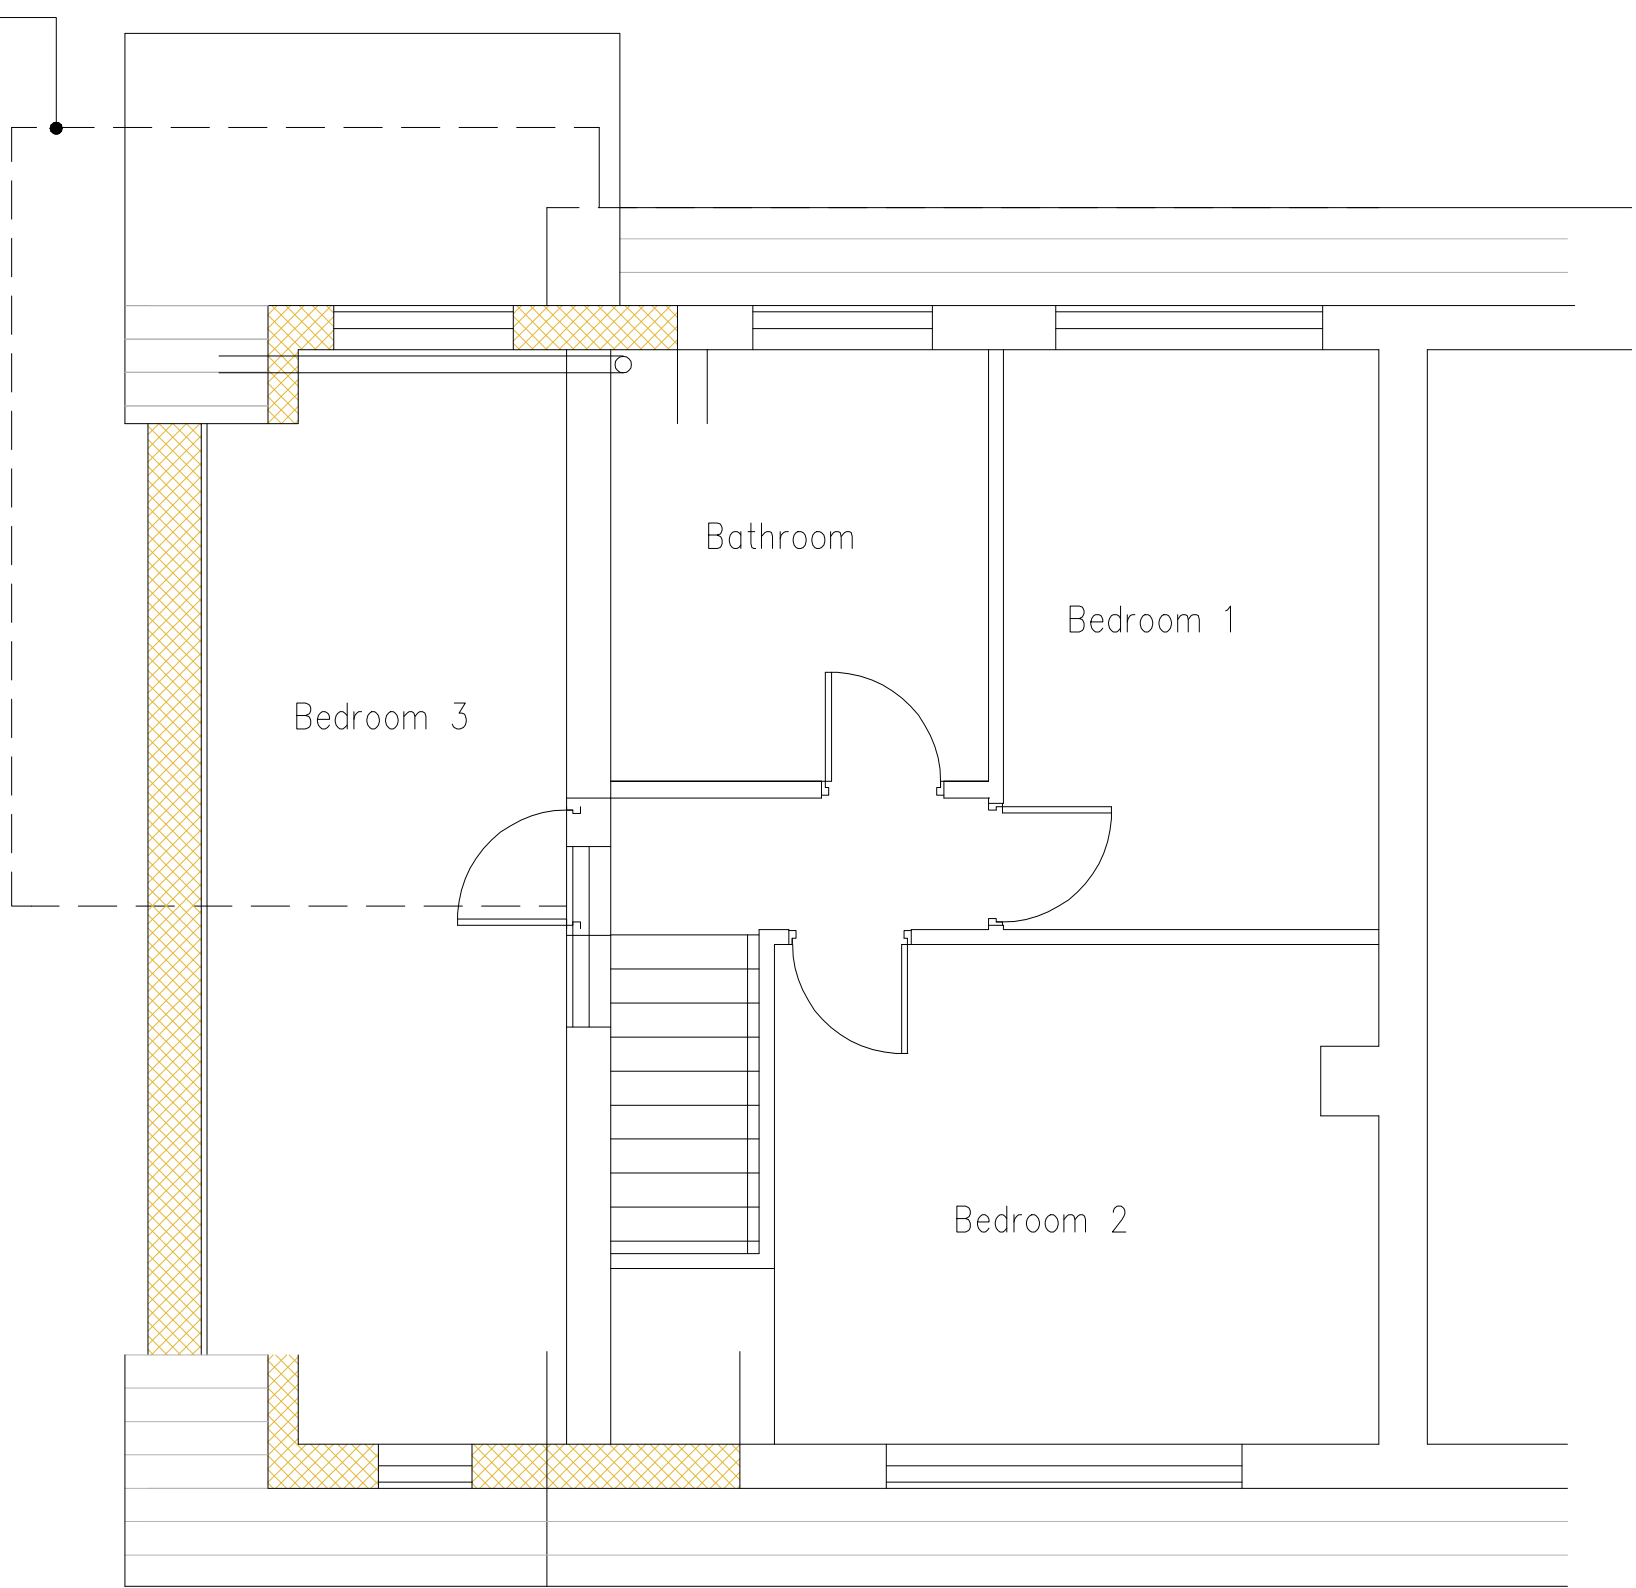

First Floor Plan Scale 1:50

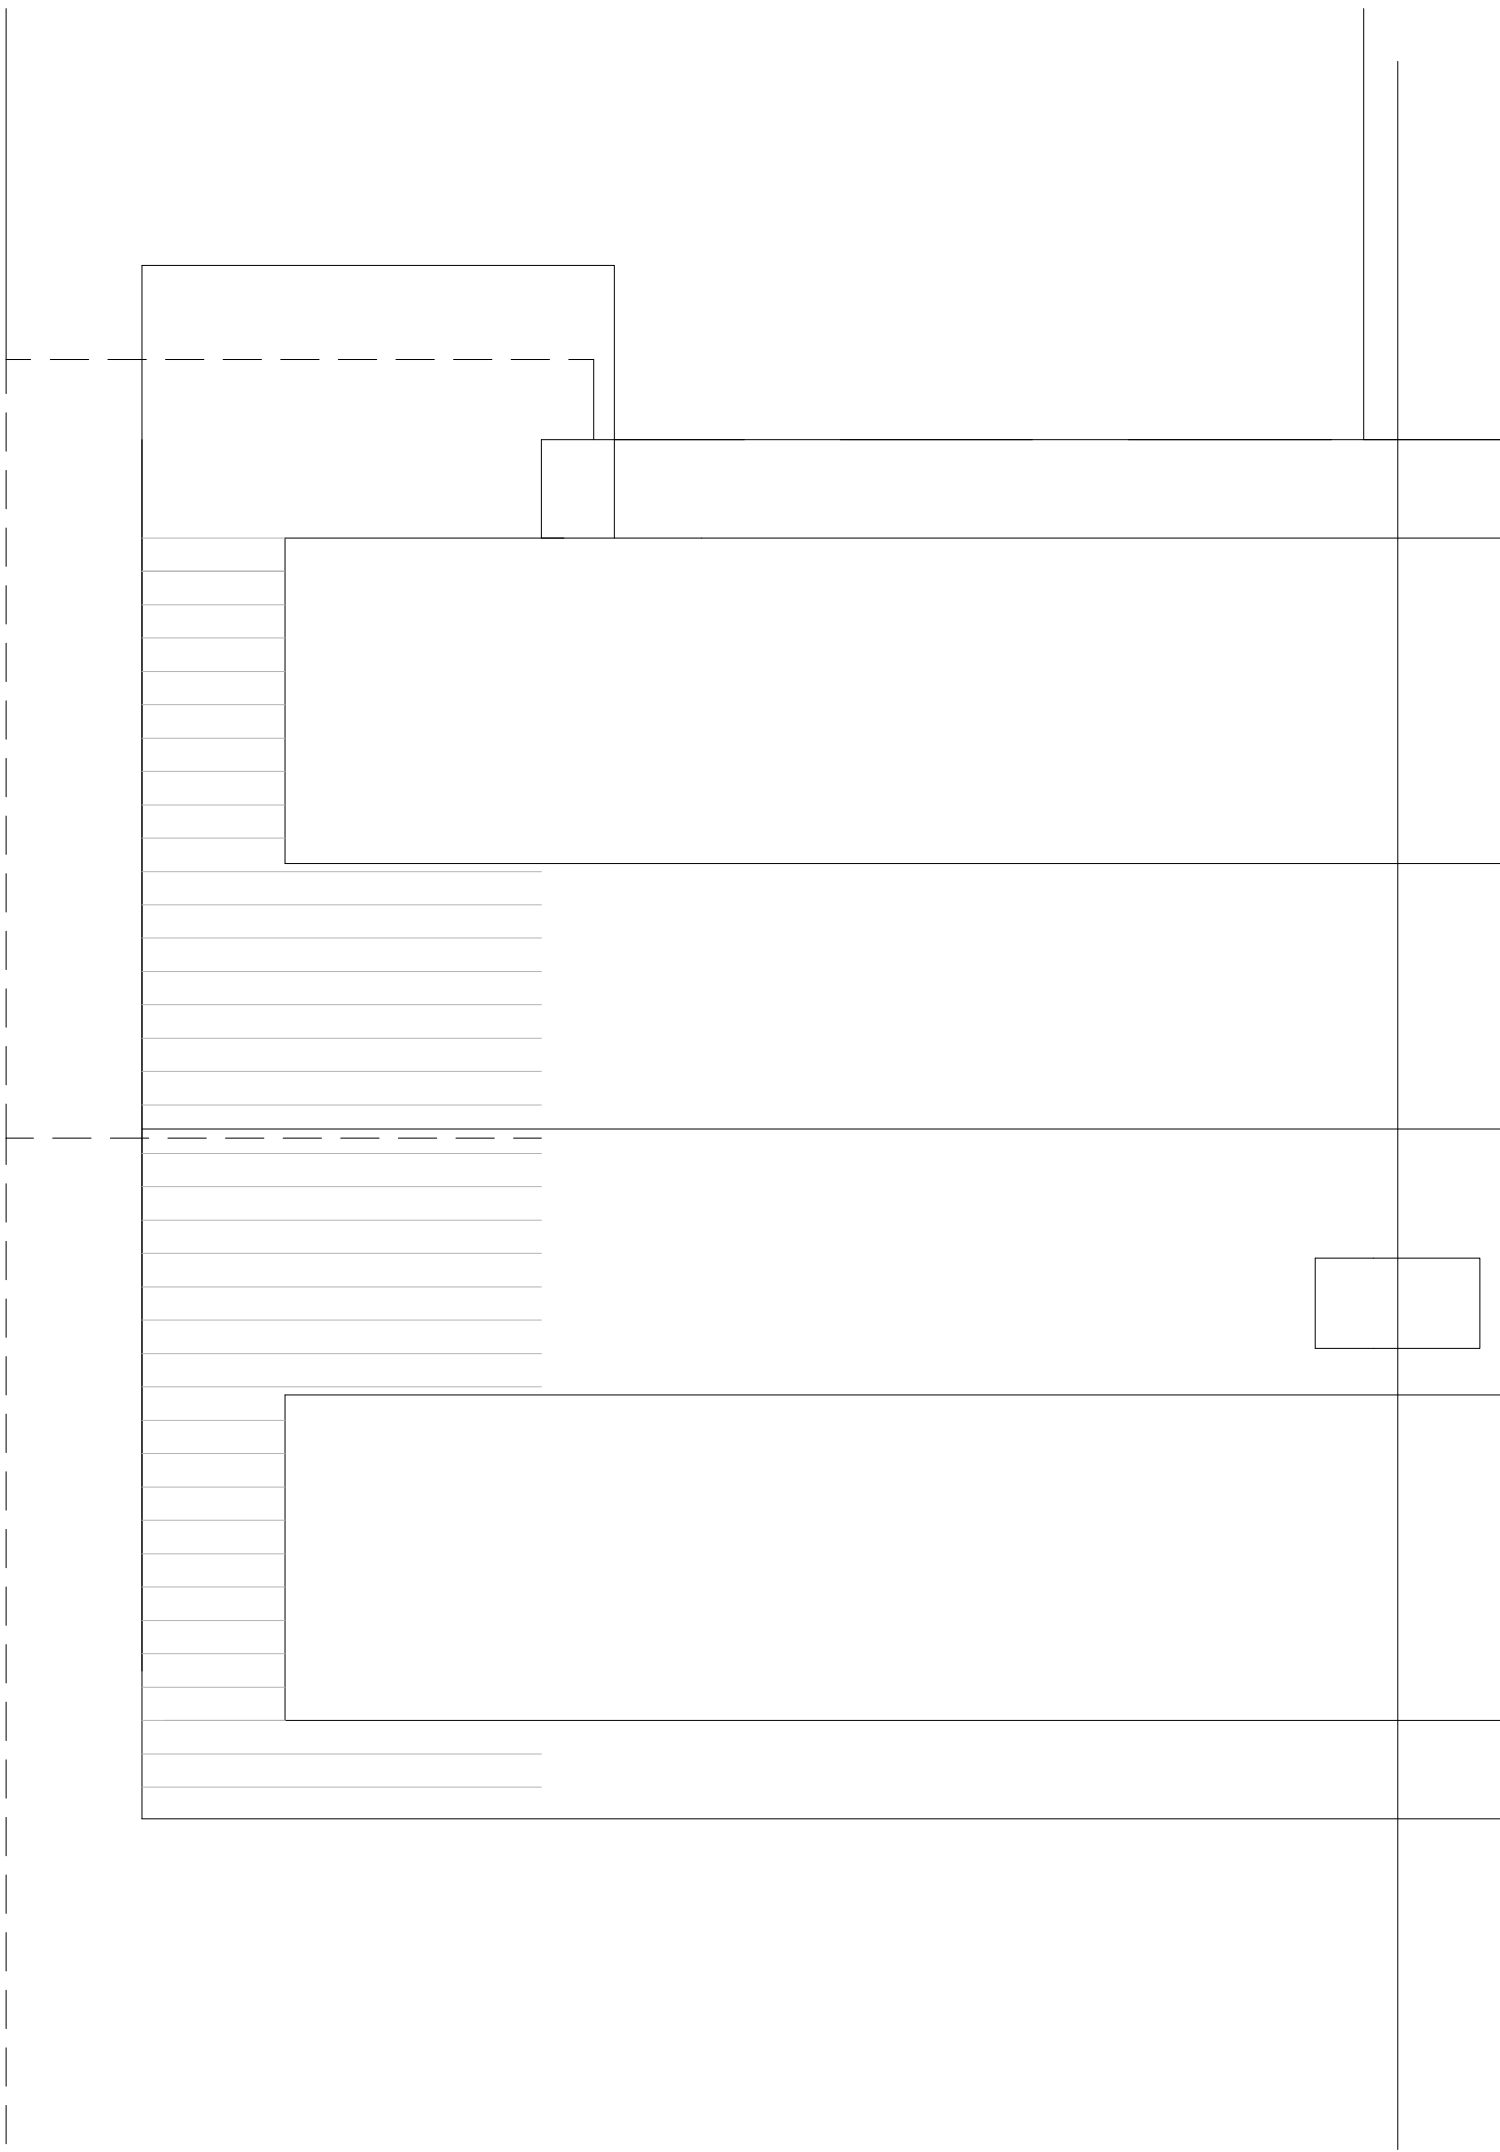

Roof Plan Scale 1:50

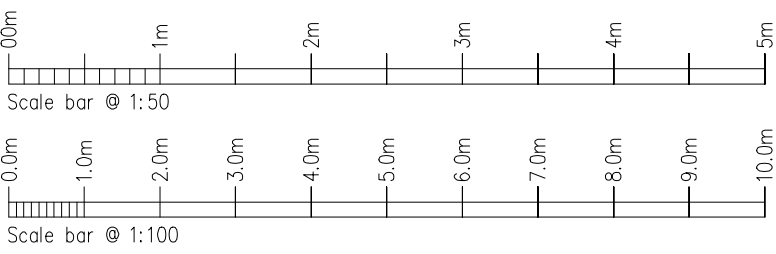

Rev.	Drawn	Comments	Date

MAC
ARCHITECTURAL DESIGN LTD
Moorland House, 123 Moorland Road, Burslem, ST6 1JD.
T:01782 503302 E:admin@mac-arch.co.uk

Client:
Miss E Titterton.

Project:
**Proposed Extensions & Alterations
at 5 High View Road
Leek
Staffordshire, ST13 5BS.**

Title:
Plans & Elevations as Proposed.

Status:
Planning