


Copyright of this drawing is vested in the Architect and it must not be copied or reproduced without consent. All dimensions are given in millimetres unless otherwise stated. The Architect is not responsible for any errors or omissions in this drawing and shall not be liable for any loss or damage caused by its use. The Architect is not responsible for any loss or damage caused by its use. The Architect is not responsible for any loss or damage caused by its use. THE ARCHITECT'S OFFICE IS NOT RESPONSIBLE FOR ANY LOSS OR DAMAGE CAUSED BY ITS USE.

Rev	Drawn	Comments	Date
A	TS	T1 added	28/06/25
B	TS	French doors and glass infill replaced with windows	28/06/25

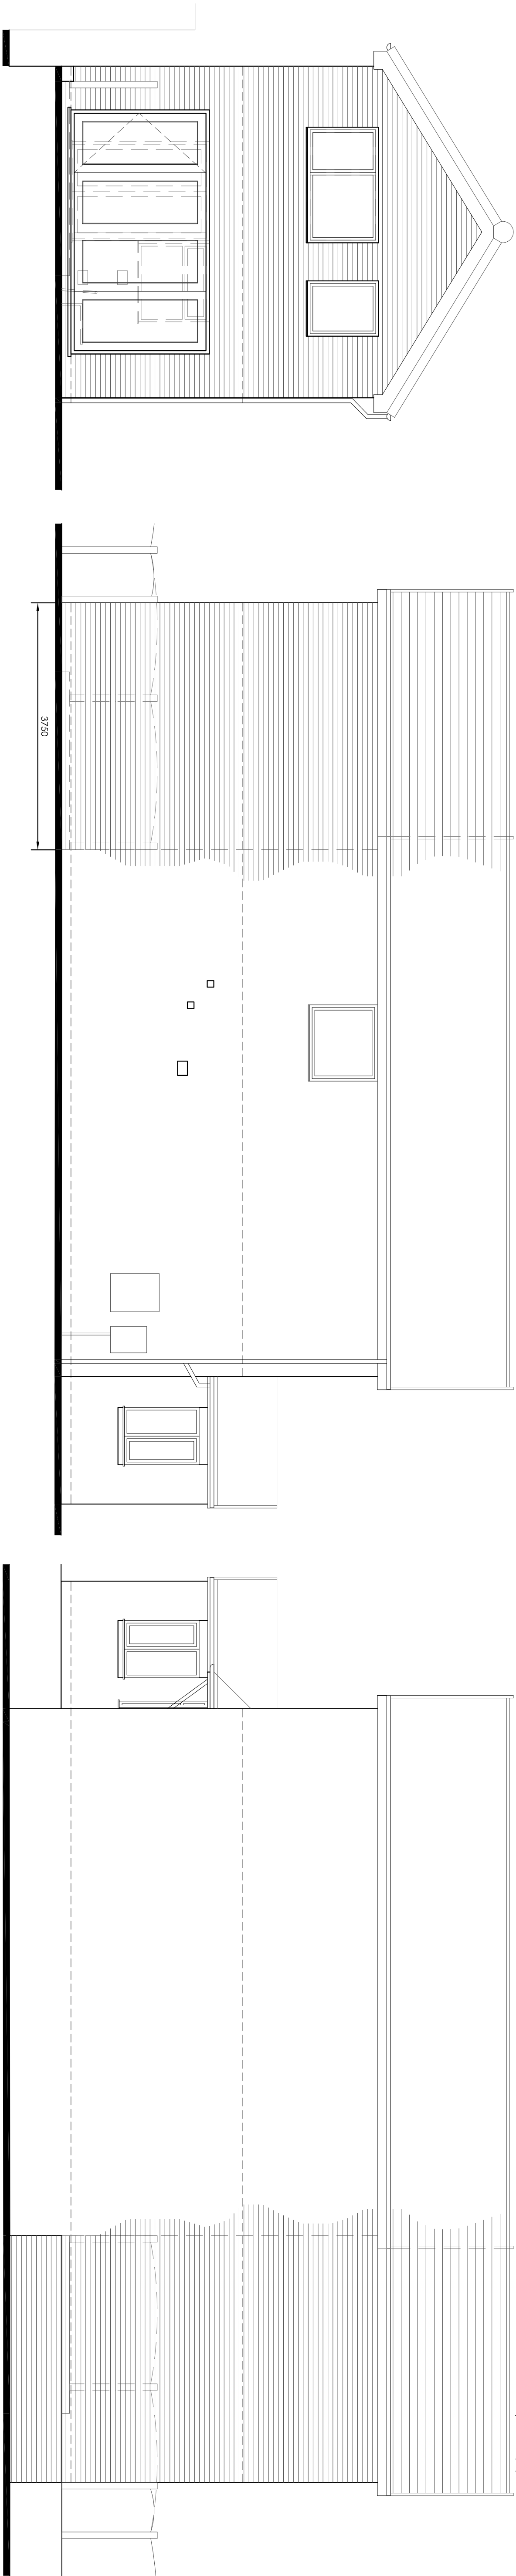

REAR ELEVATION 1:50

SIDE ELEVATION 1:50

SIDE ELEVATION 1:50

T1 - Tree to be removed




SITE PLAN 1:200


Ordnance Survey © Crown copyright 2025. All rights reserved. Licence number AC0000810055



GROUND FLOOR PLAN 1:50

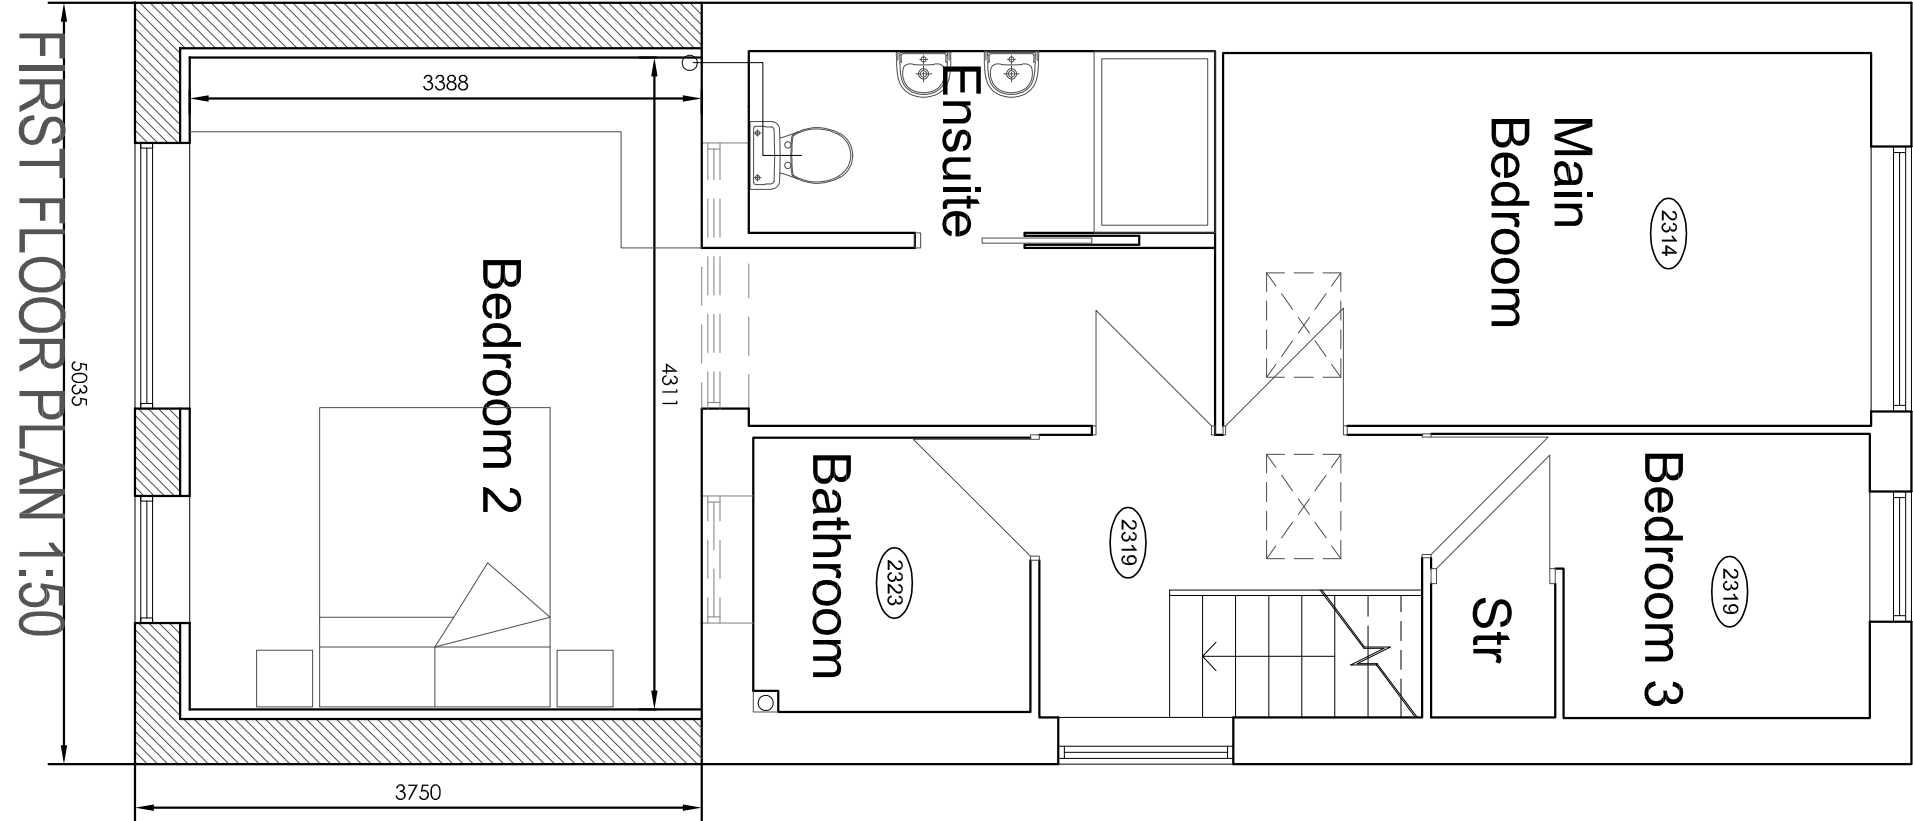

FIRST FLOOR PLAN 1:50

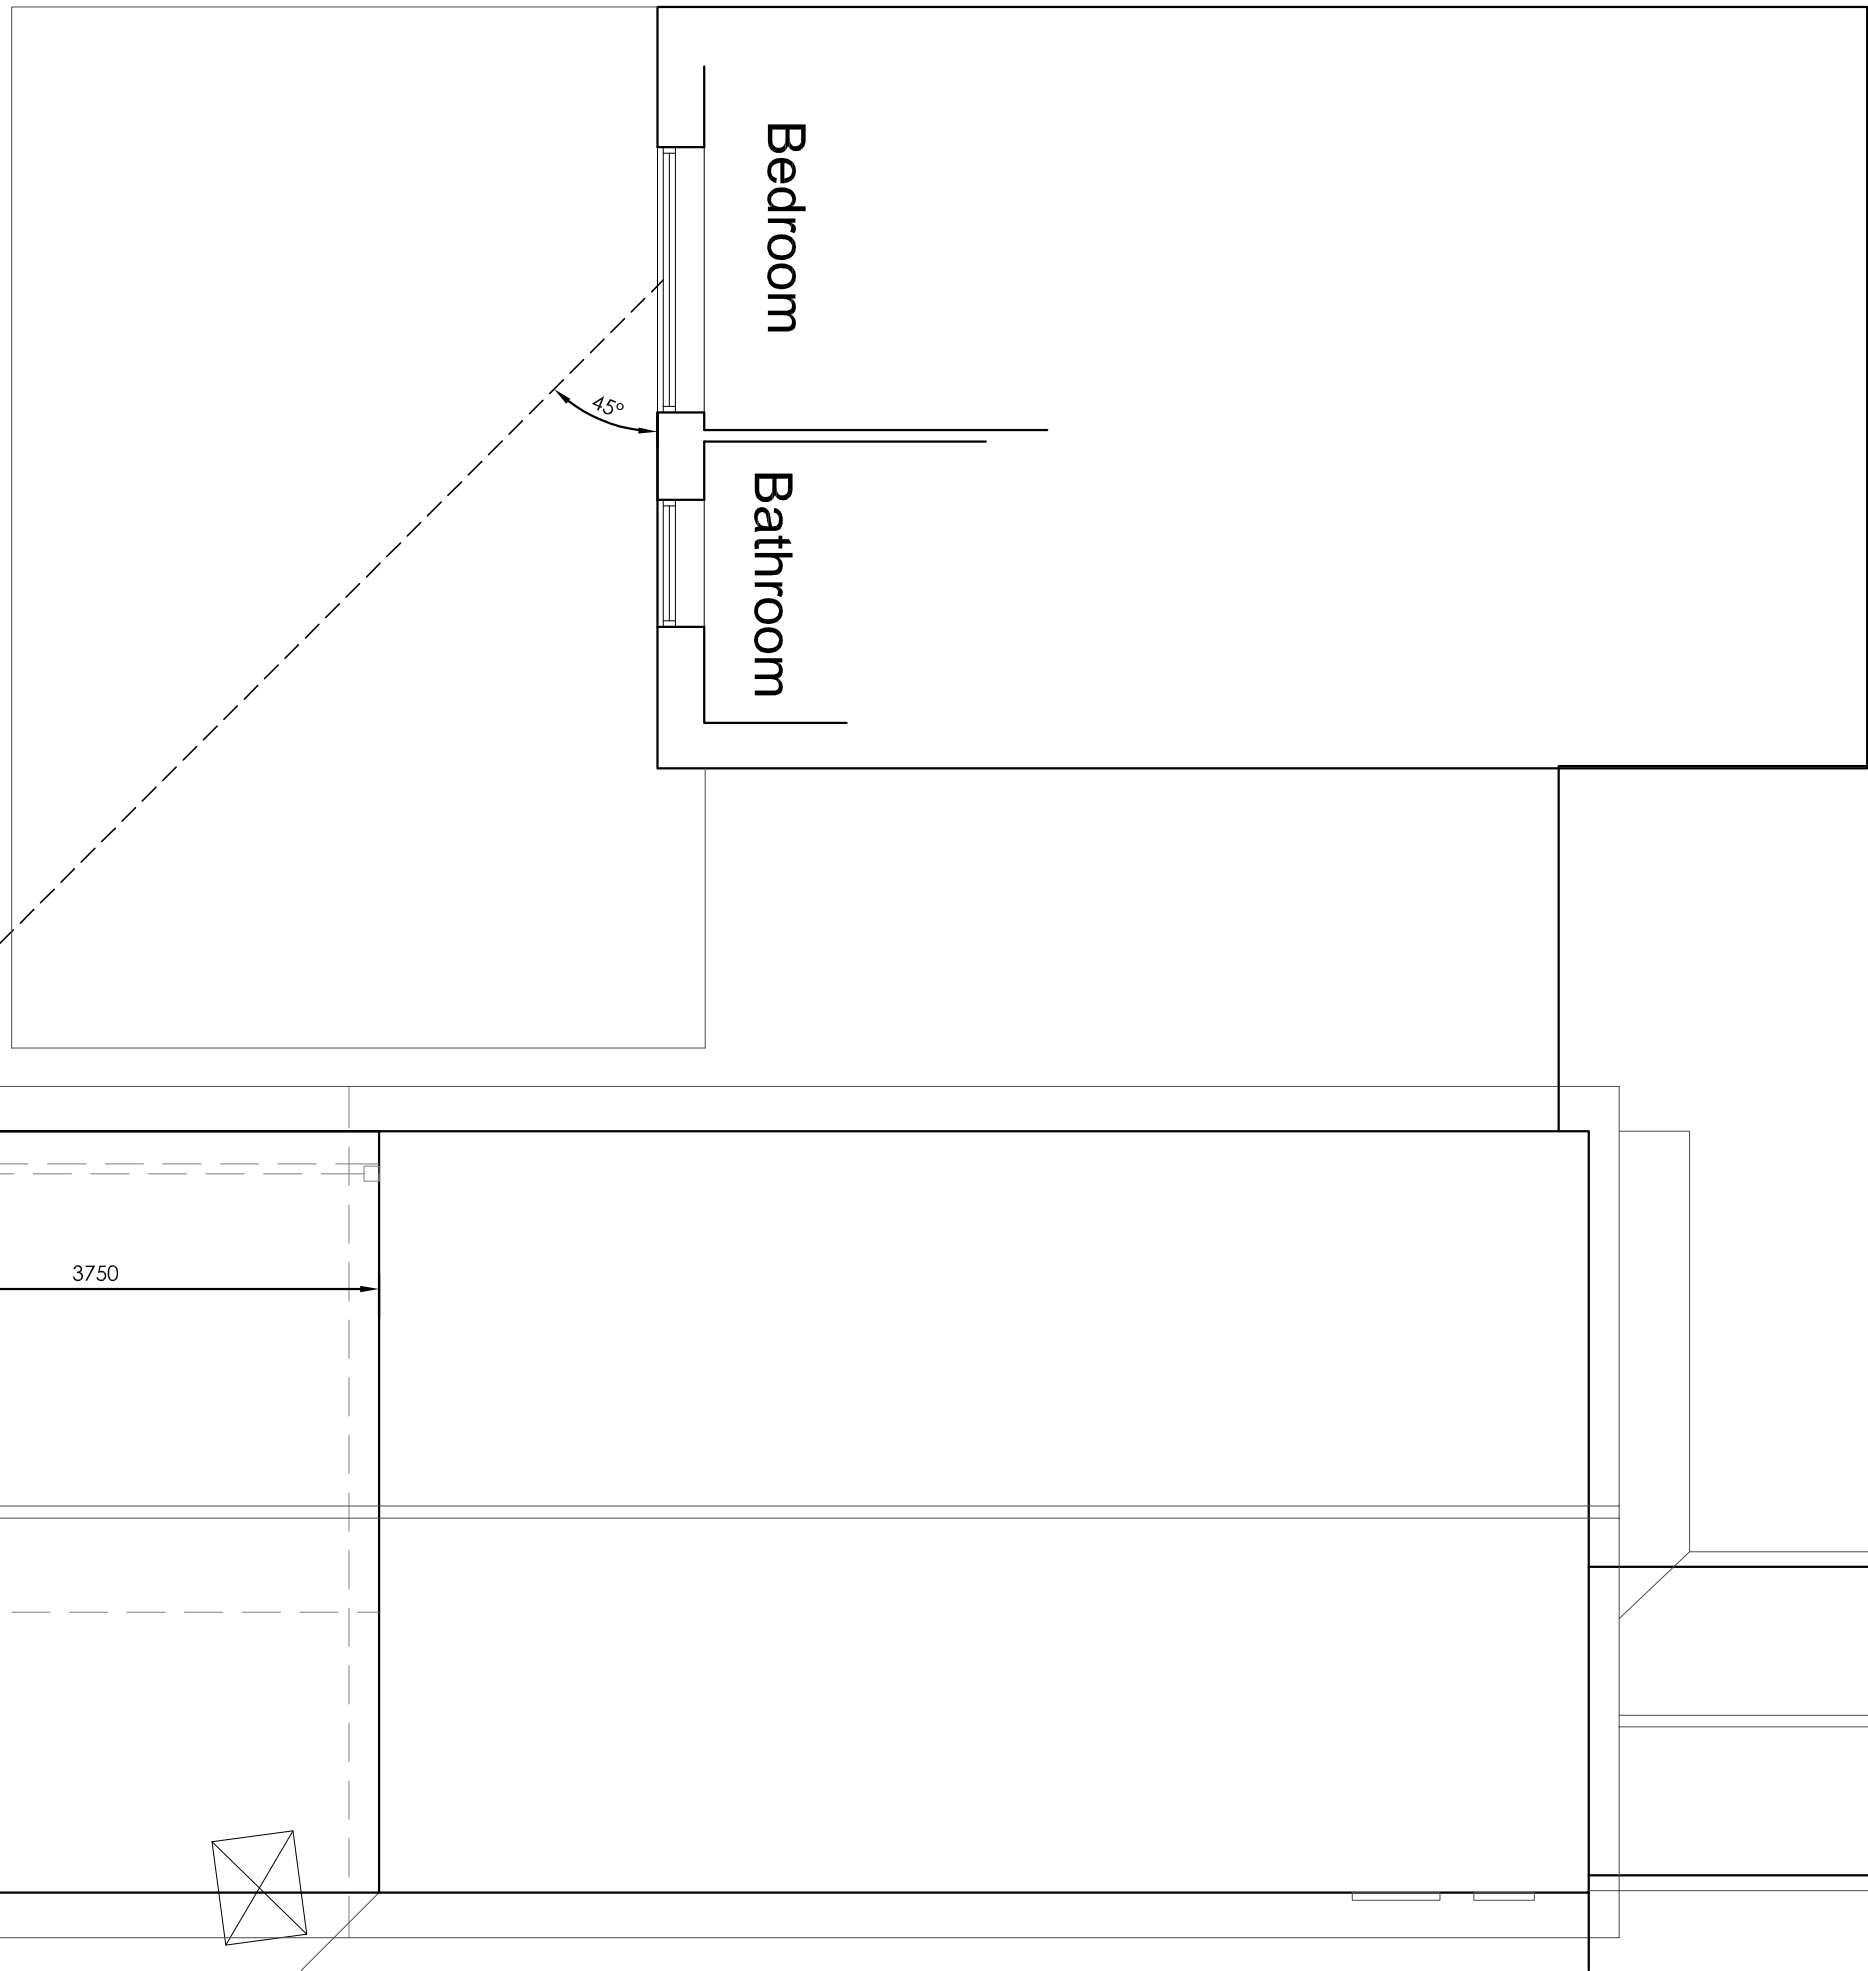

SITE LAYOUT 1:50



SITE LOCATION PLAN 1:1250

Hewitt&Carr Architects
A: Design House 117-19 Leek Road Cheddleton ST10 1JE
T: 0153 735899
E: enquiries@hccarchitects.co.uk
W: www.hccarchitects.co.uk

Client
MR OLIVER JAMES SUTTON AND
MISS ELLE MAE BALL
Project
PROPOSED 2 STOREY REAR EXTENSION AT
4 HAZEL HURST DRIVE CHEDDLETON
ST13 7HB
Title
PLANS AND ELEVATIONS AS PROPOSED

Date
PLANNING
Date
MARCH 2025
Scale @A1 AS NOTED
Checked
NNC

Project No
01467-PL(0)02
Drawing No.
Rev
B