





FRONT ELEVATION (SOUTH FACING)
SCALE 1:100




SIDE ELEVATION (EAST FACING)
SCALE 1:100

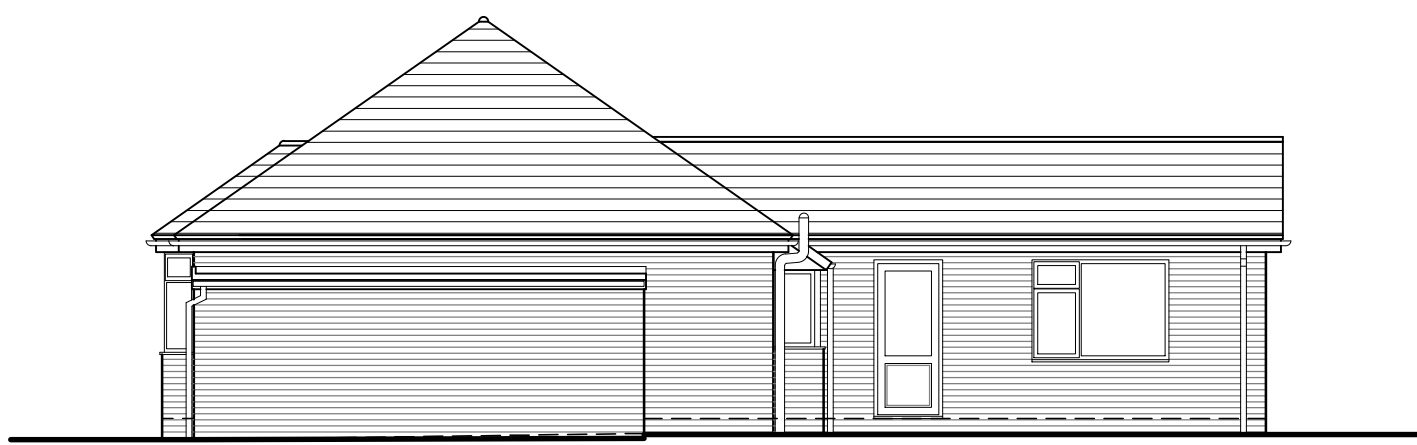


REAR ELEVATION (NORTH FACING)
SCALE 1:100

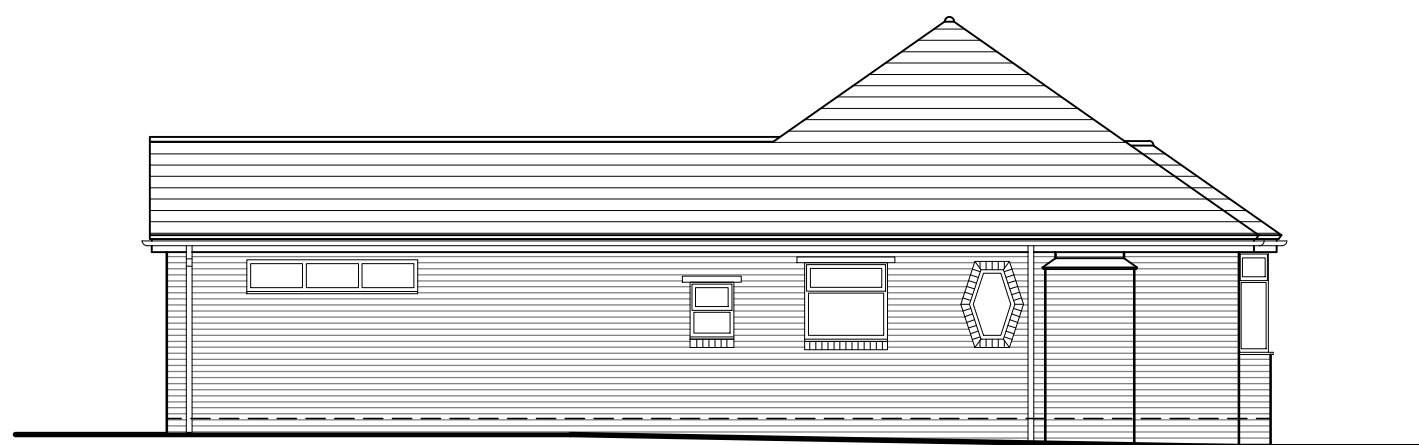


SIDE ELEVATION (WEST FACING)
SCALE 1:100

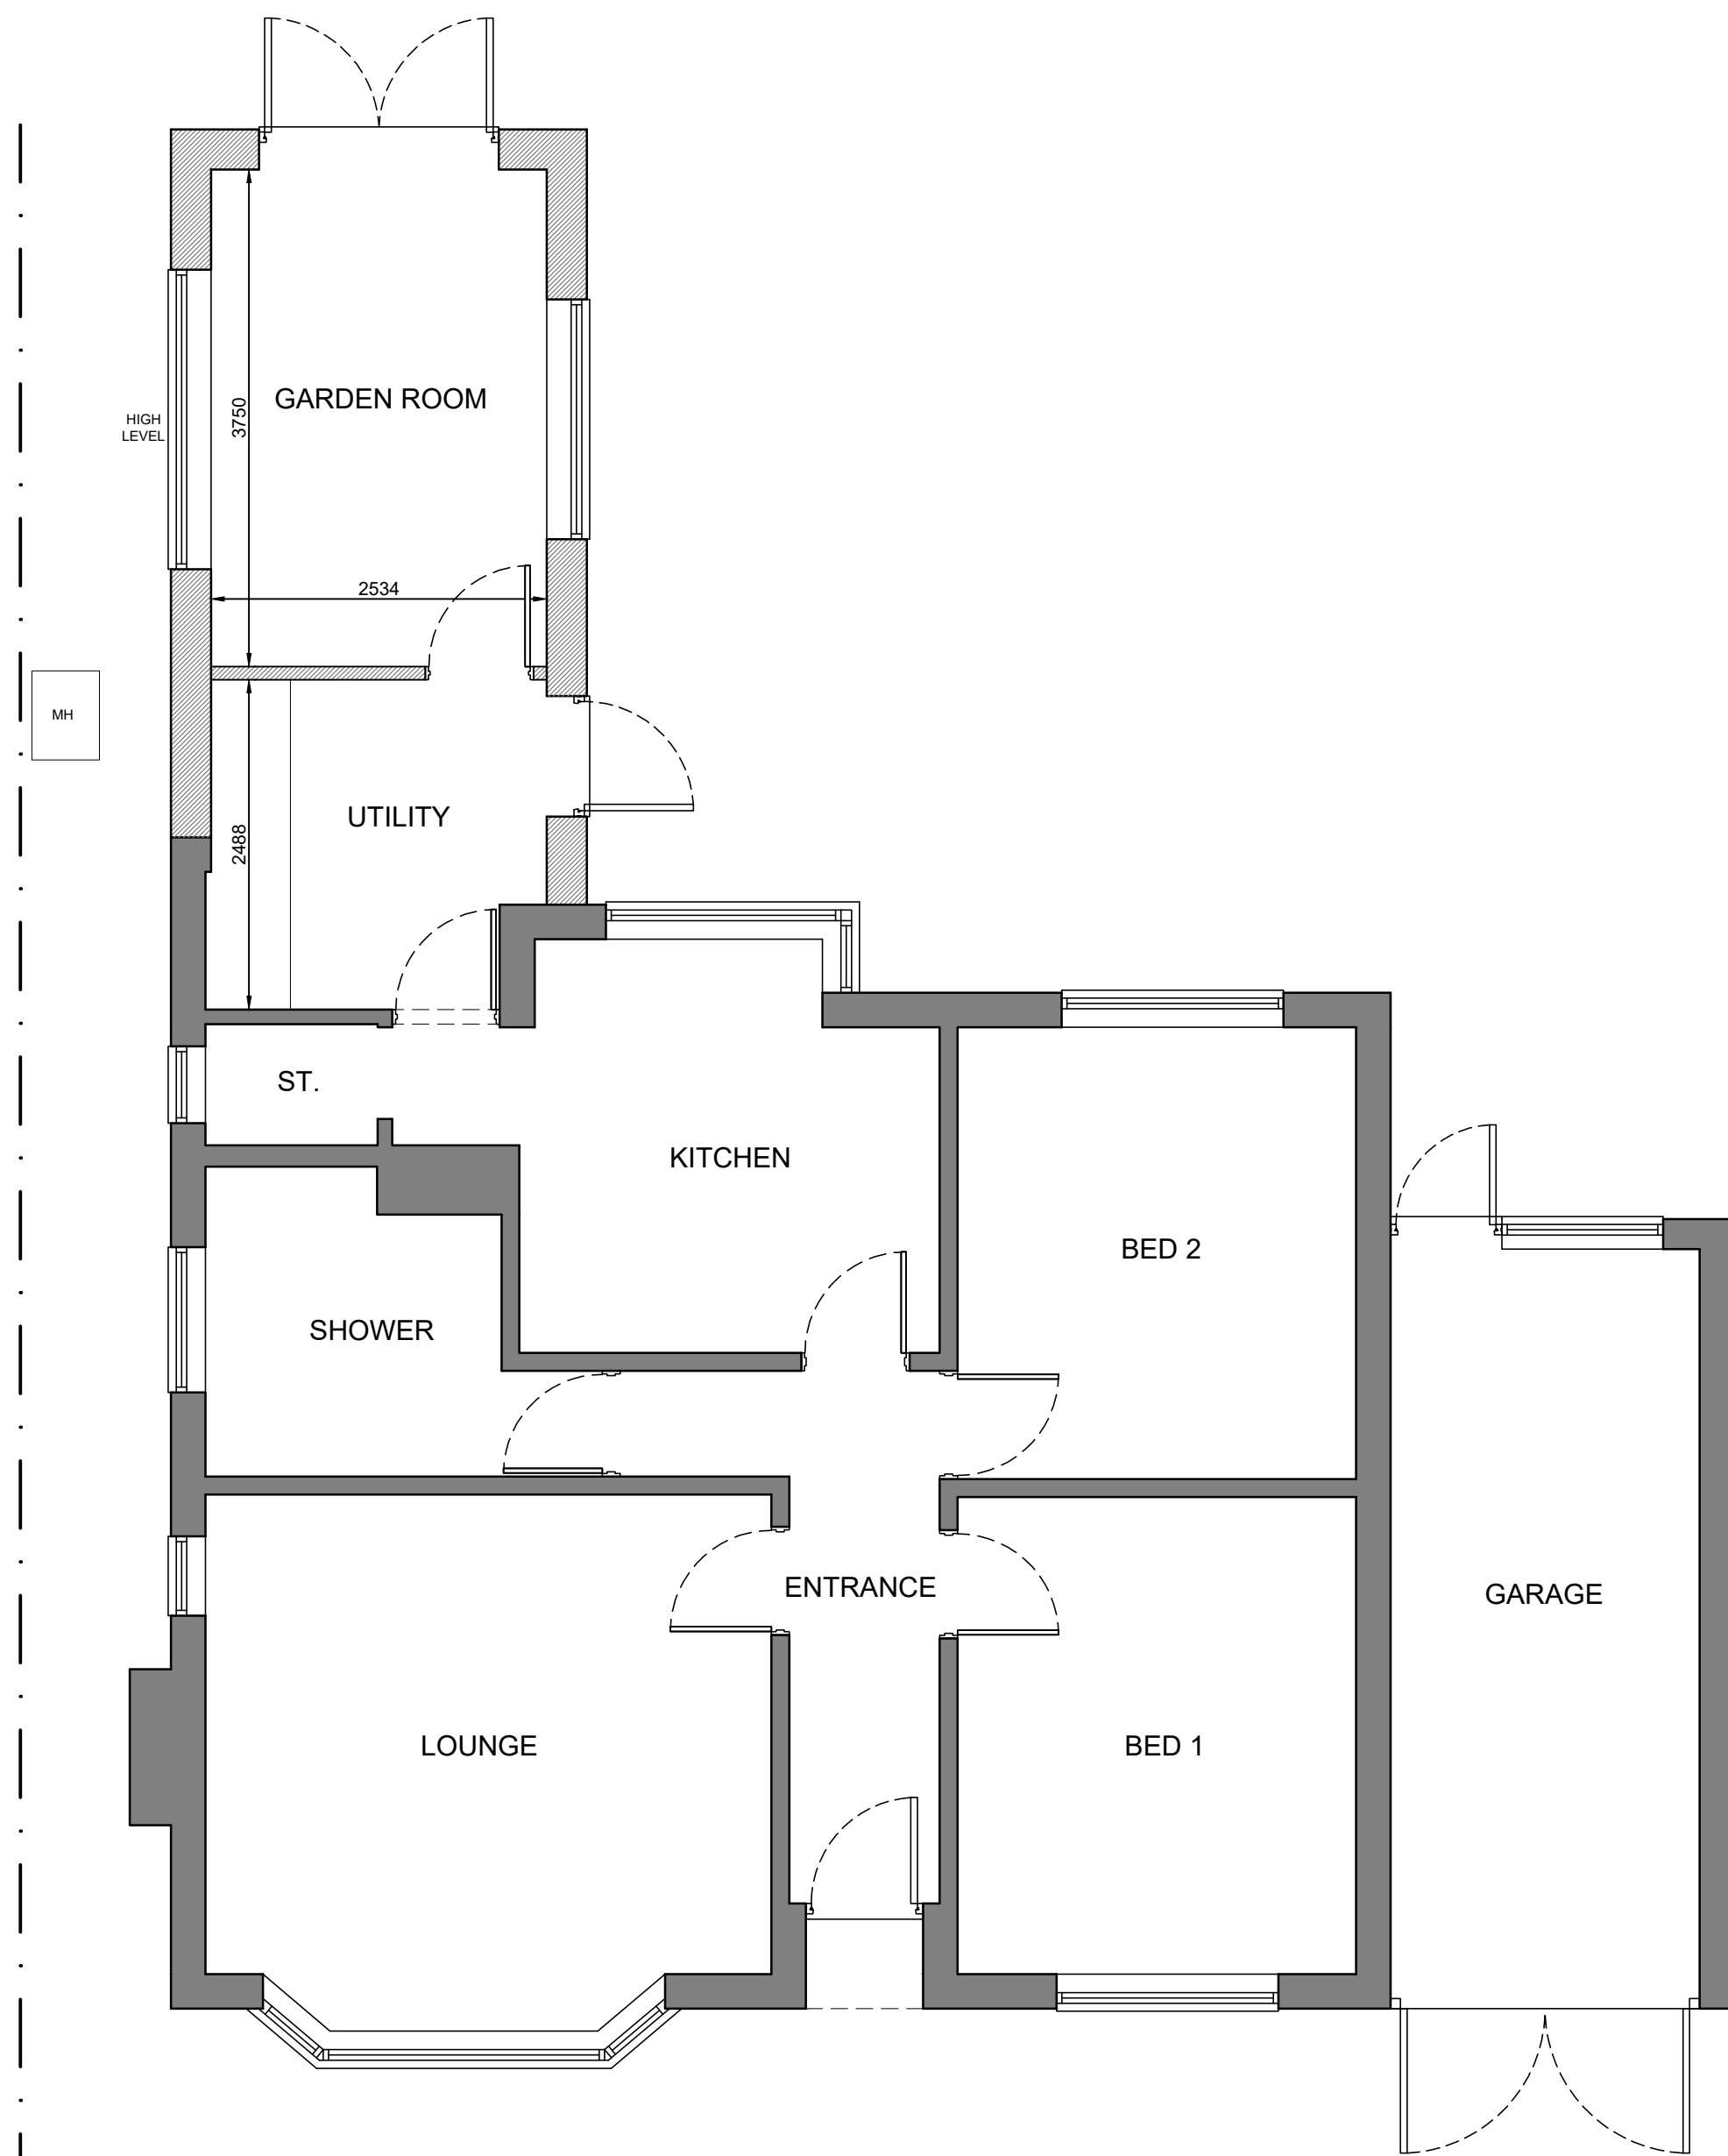

GROUND FLOOR LAYOUT
SCALE 1:50

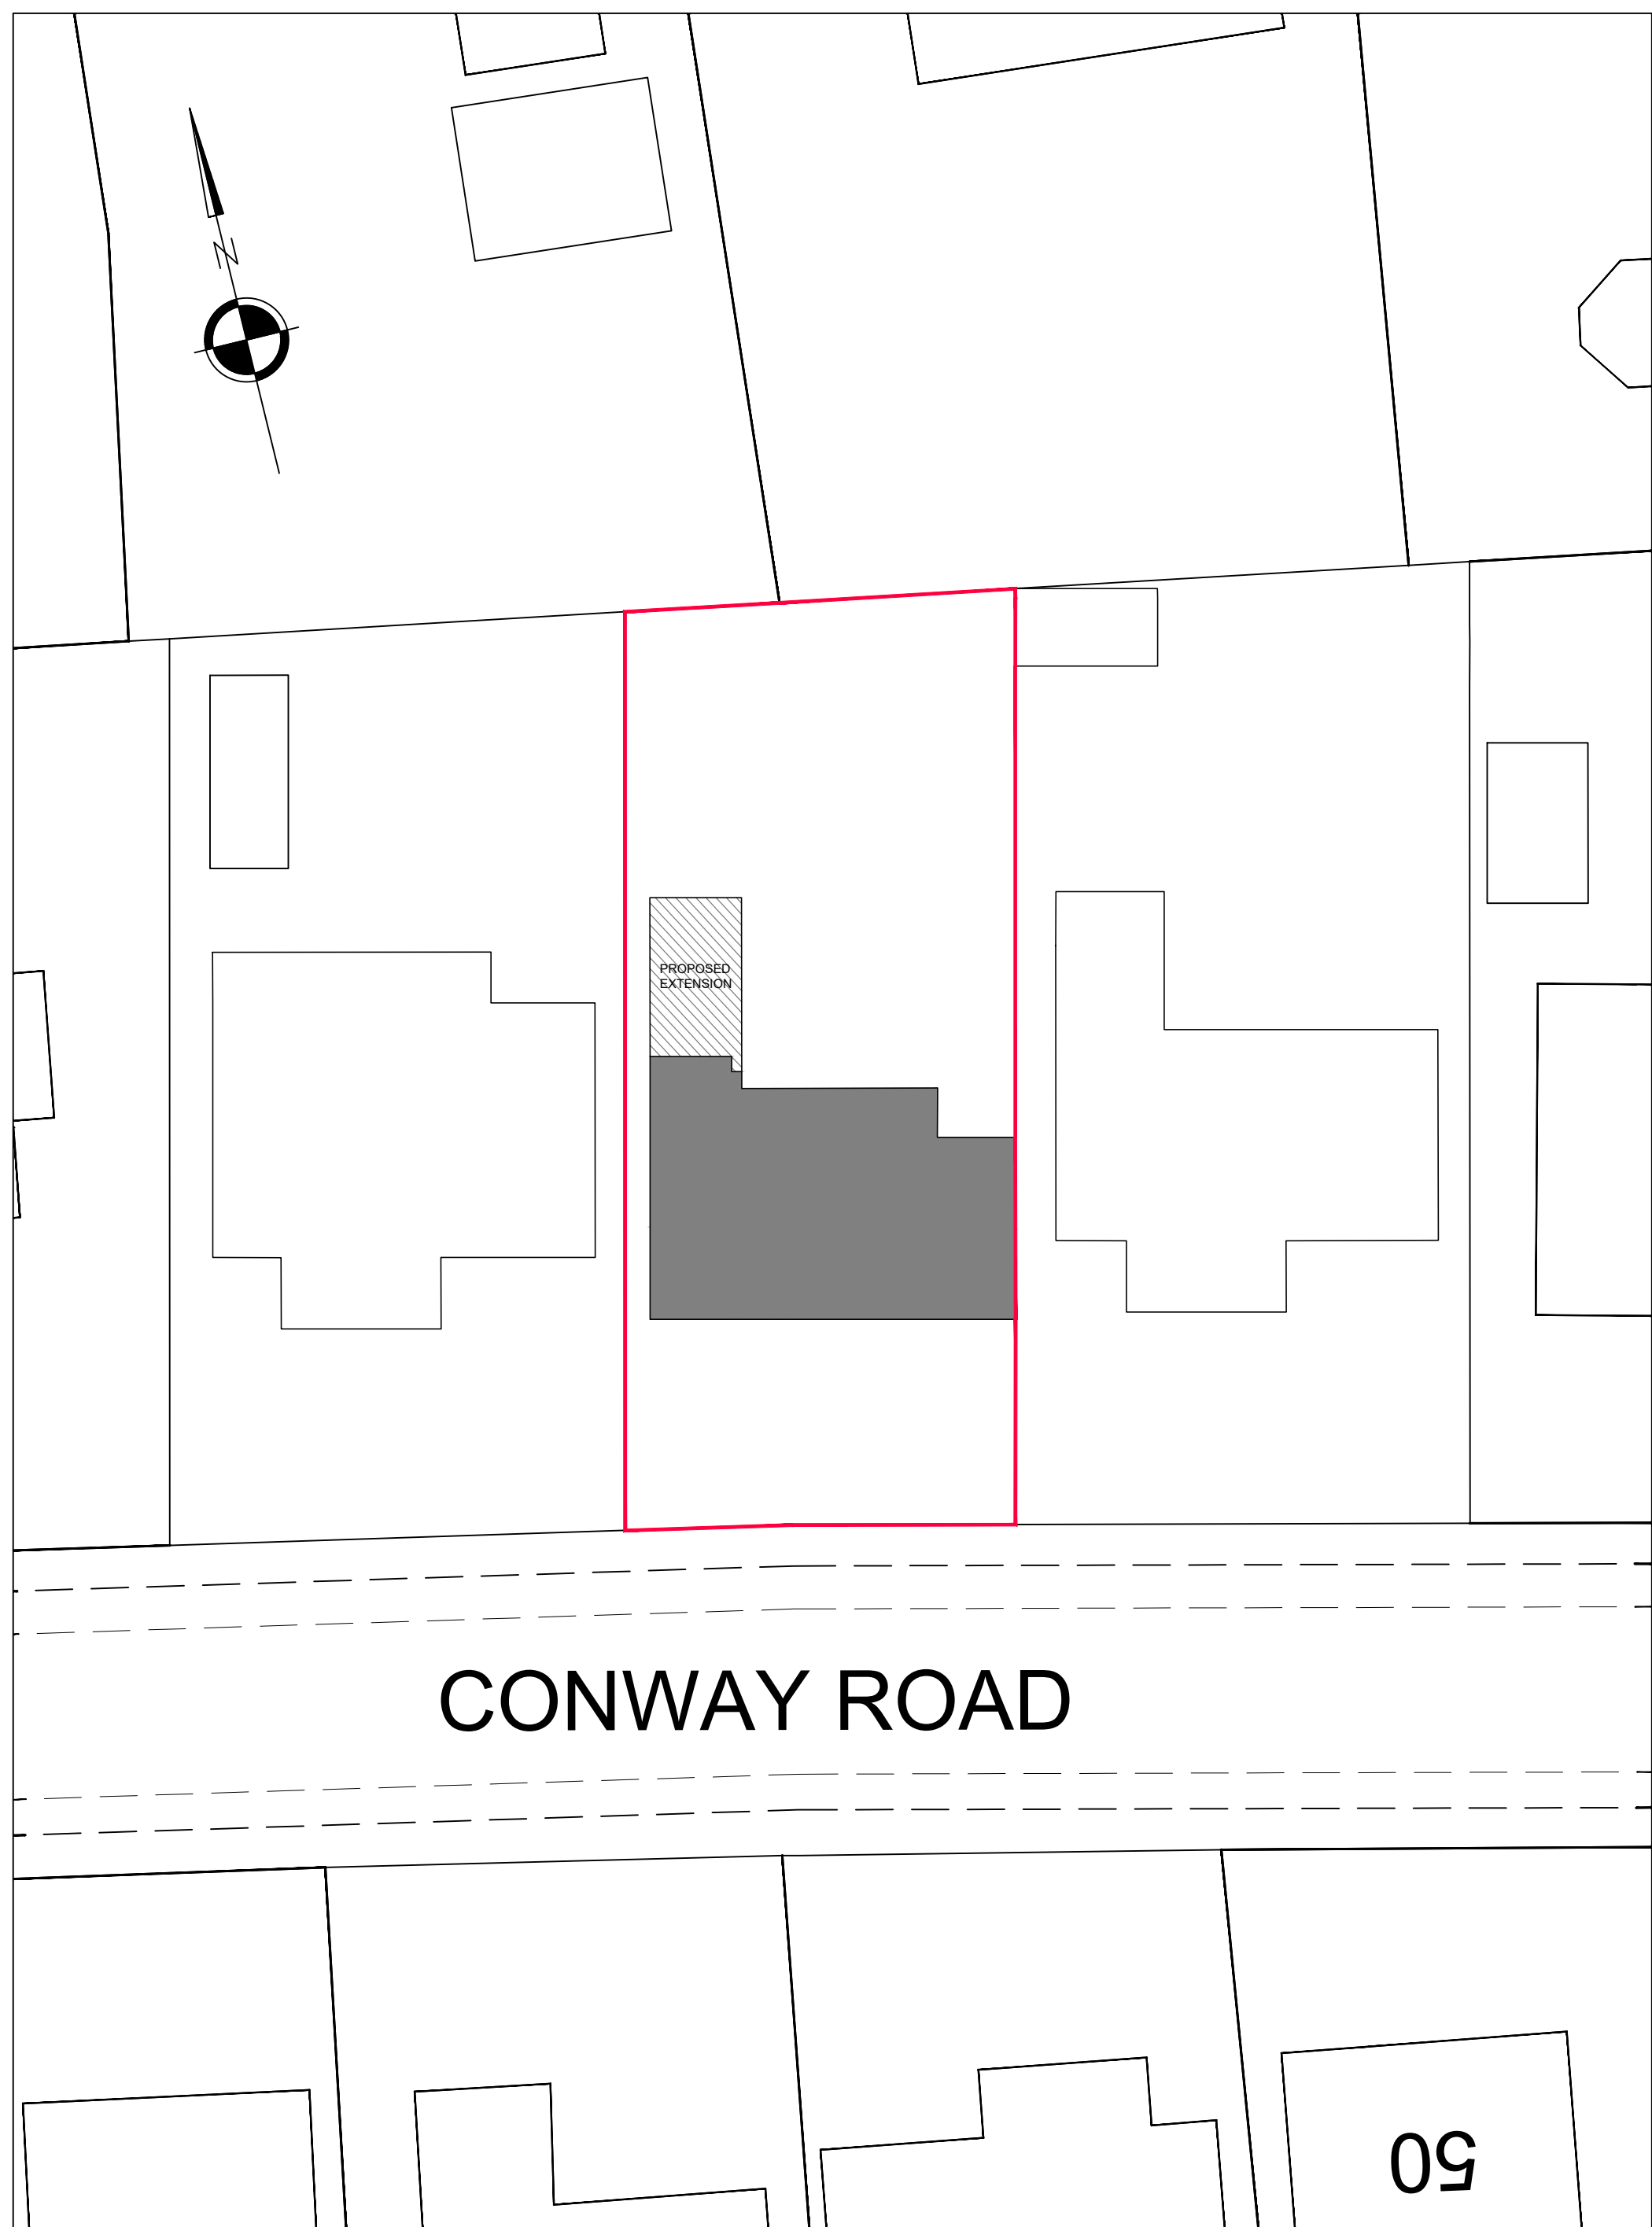


BLOCK PLAN
SCALE 1:200

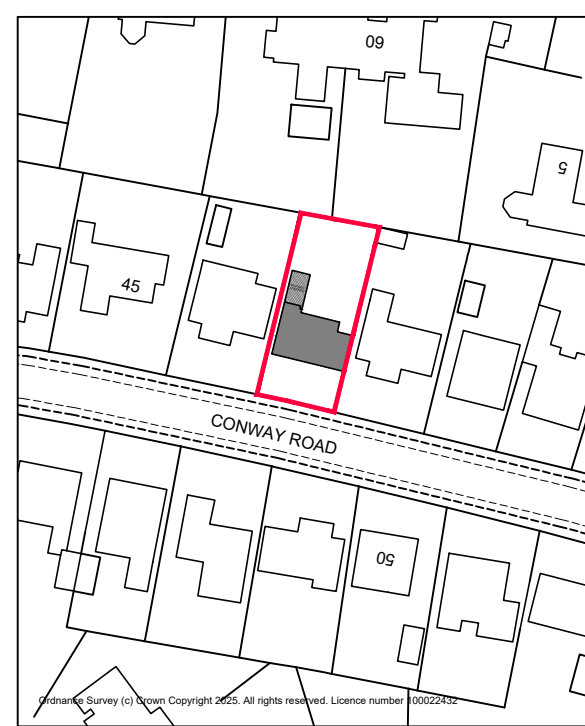

LOCATION PLAN
SCALE 1:1250

A	I. Layout updated following discussions with client.	21/08/25	CM
Rev	Details	Date	By

The copyright of this drawing and design is vested with Barnett Ratcliffe Partnership and must not be copied or reproduced without written consent. All dimensions given are to be verified on site by the responsible contractor. This drawing must not be scaled by building contractors.

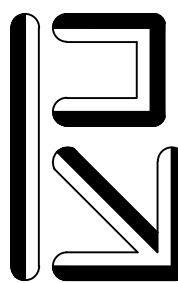

Barnett Ratcliffe Partnership
Architectural Design and Development Consultants

The Old Library Rowley Street
Stafford ST16 2RH

Tel: 01785 255088
Email: info@barnettratcliffe.co.uk

Client

MS. I. WALKLET

Project

ALTERATIONS & EXTENSIONS
TO 49 CONWAY ROAD
KNYPERSLEY, S-O-T

Drawing

LAYOUT AS PROPOSED

Scale AS SHOWN	@Sheet	Size A1
Drawn By CM	Date 07.25	Status PL
Check By	Drawing Number 2501/22/PL/02	Revision A