



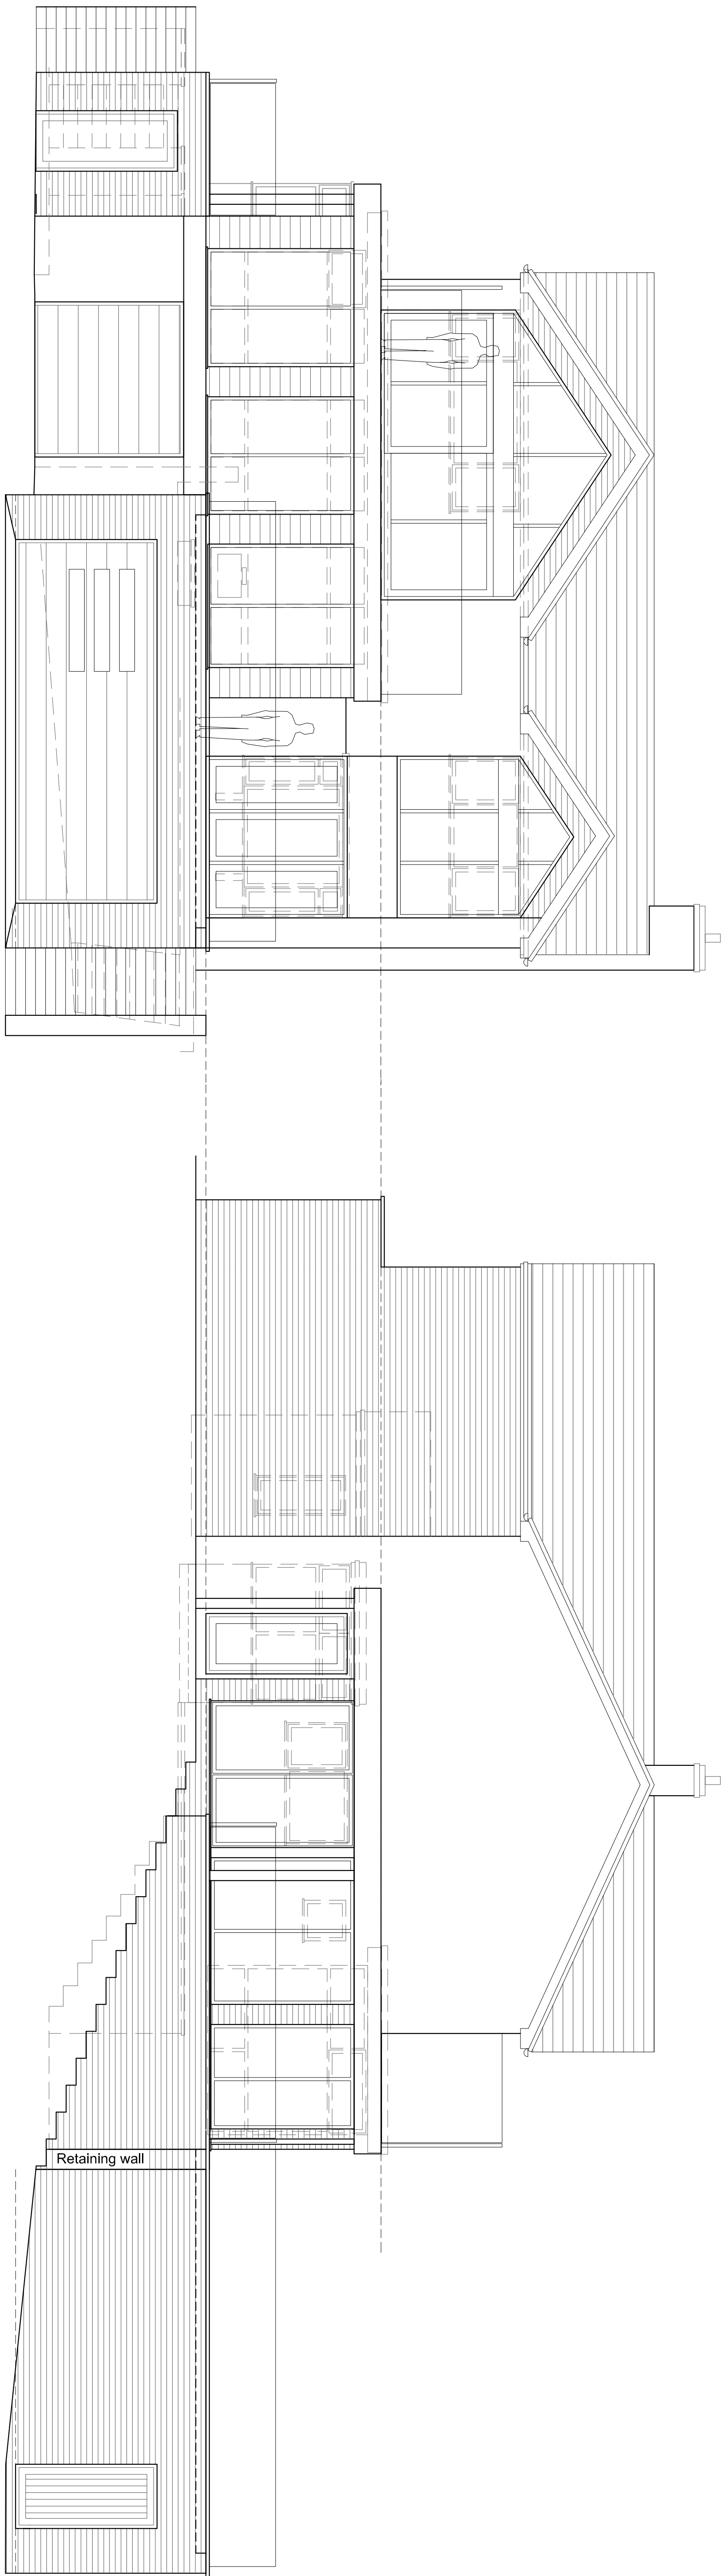

FRONT ELEVATION 1:50

SIDE ELEVATION 1:50

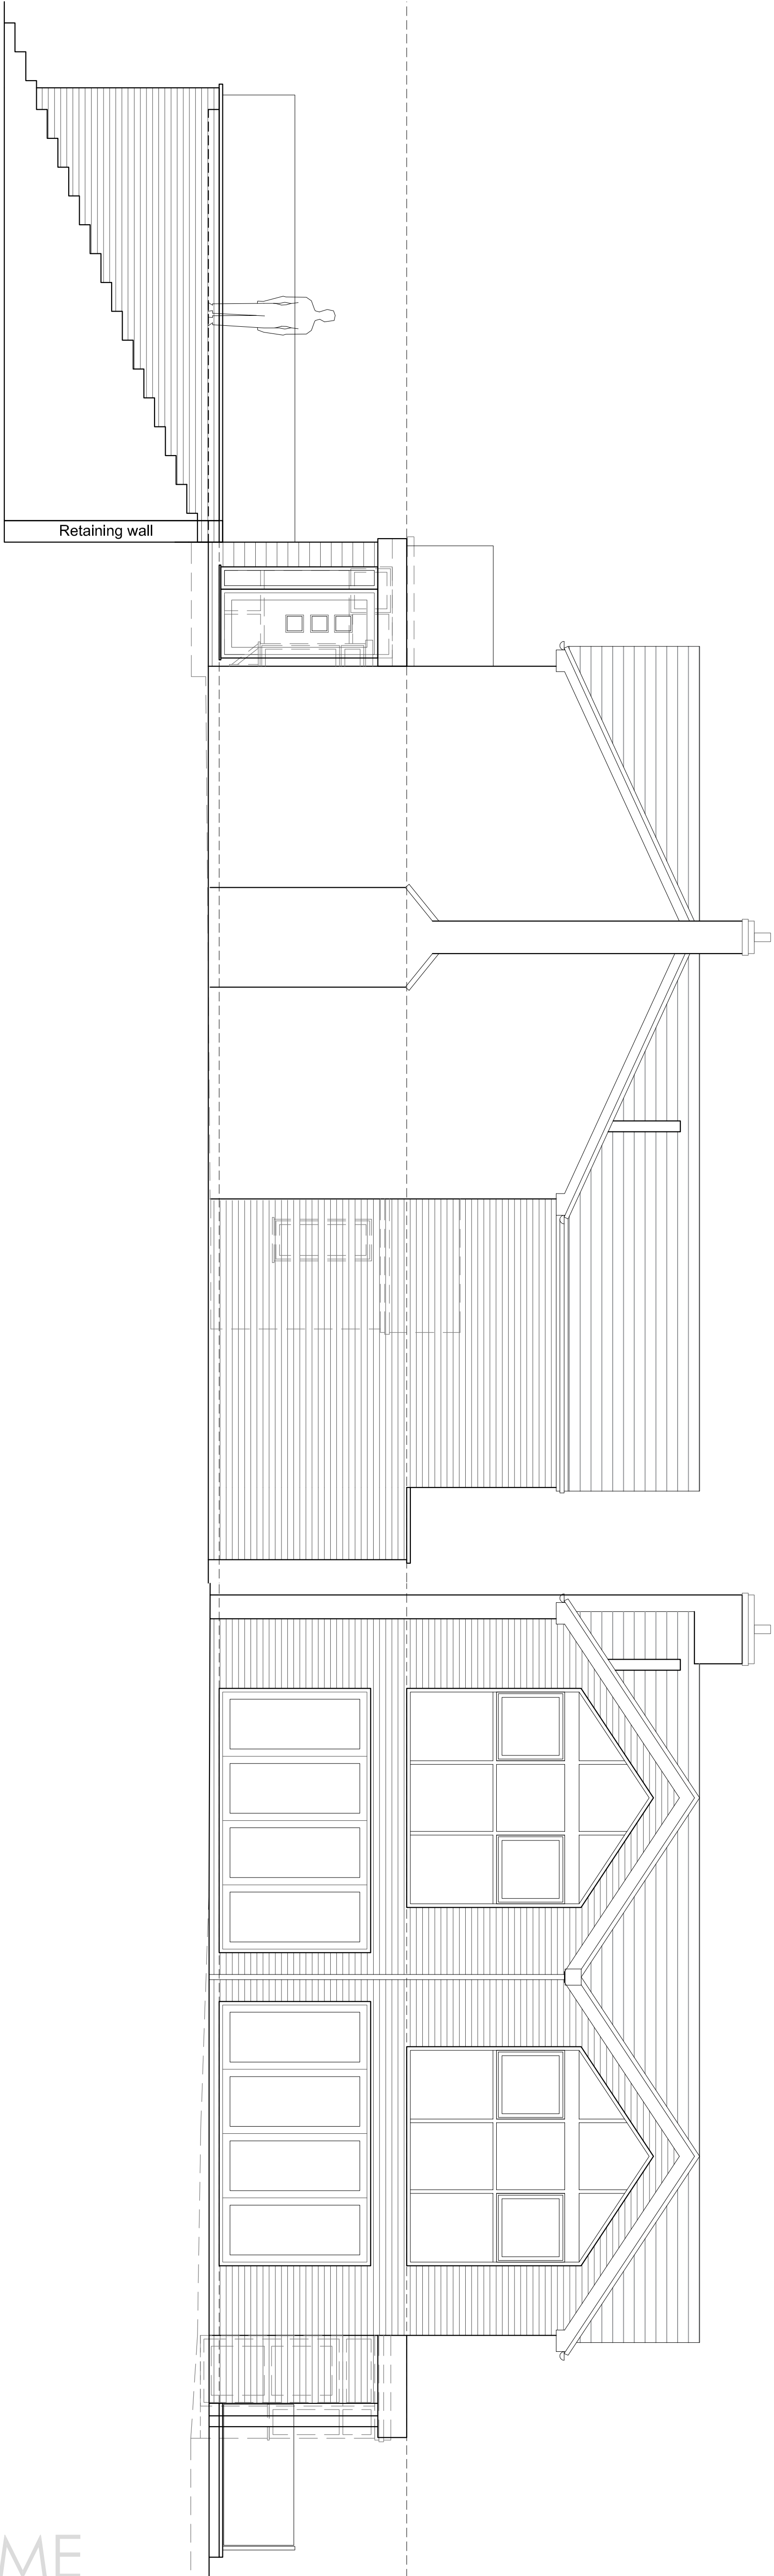

SIDE ELEVATION 1:50

REAR ELEVATION 1:50

Hewitt&Carr Architects
A: DASHBURY HOUSE 17-19 LEAK ROAD CHEDDLETON ST10 1JE
T: 01538 756888
E: enquiries@hccarchitects.co.uk
W: www.hccarchitects.co.uk

Client
MR MCNERNEY

Project
PROPOSED EXTENSION AND
ALTERATIONS AT BRAMPTON,
CHEDDLETON ROAD, LEEK, ST13 5GZ
The
ELEVATIONS AS PROPOSED

SCHEME
Stark
Date JUNE 2021
Scheme AS NOTED
Project No. Drawing No.
01075 AL(0)04
Rev G