



Copyright of this drawing is vested in the Architect and it must not be copied or reproduced without consent. Planned dimensions only are to be taken from the drawing and not from the model. The Architect is not responsible for checking all dimensions relative to the work. Hewitt&Carr Architects Ltd are to be consulted of any variation between drawings and are conditions. DIMENSIONS SHOWN ON THIS DRAWING ARE WITH THE ARCHITECT'S WORK TO SETTING OUT AND NOT TO SCALE FROM THE DRAWING.

Rev	Down	Comments	Date
-----	------	----------	------

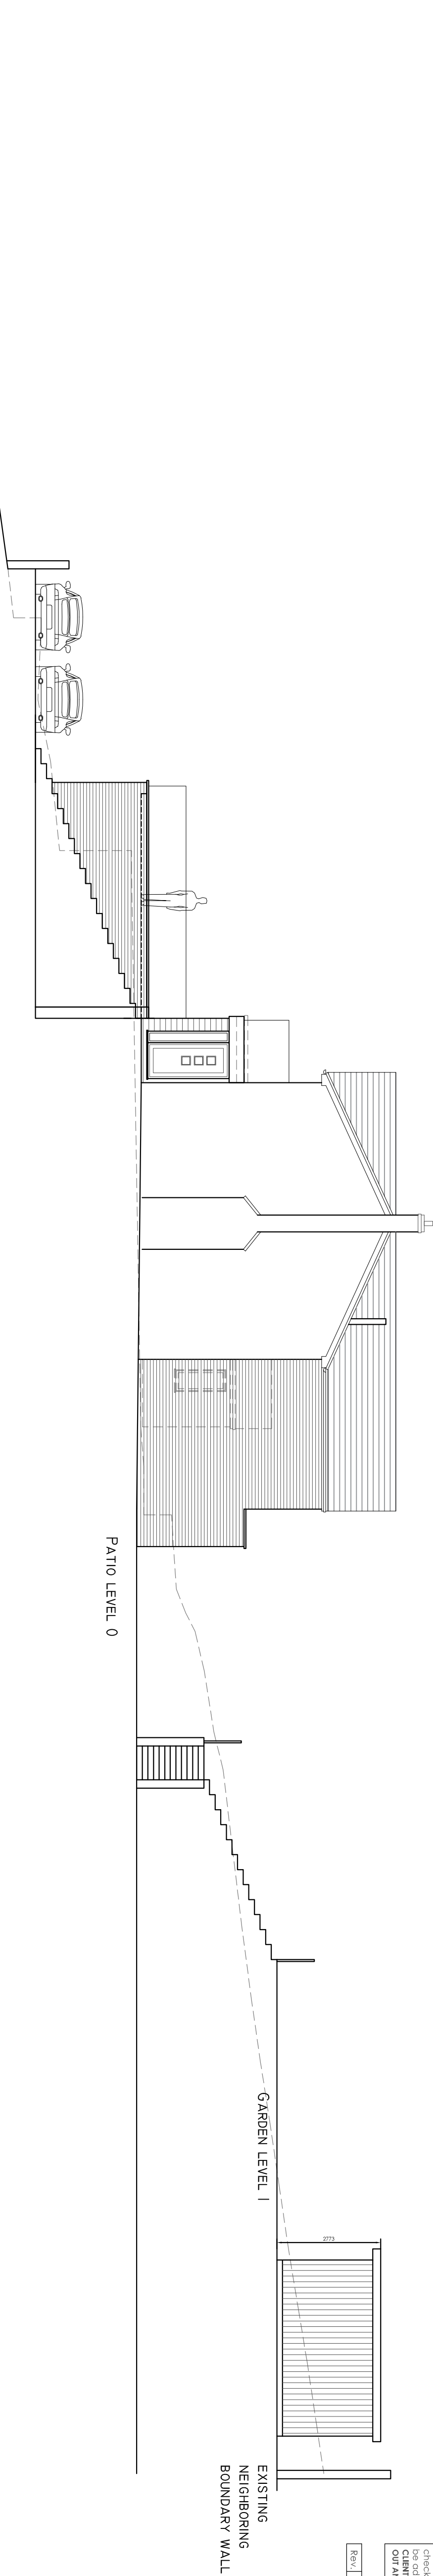


SECTION B-B 1:100

PLANS AND ELEVATIONS OF SUMMER HOUSE 1:100

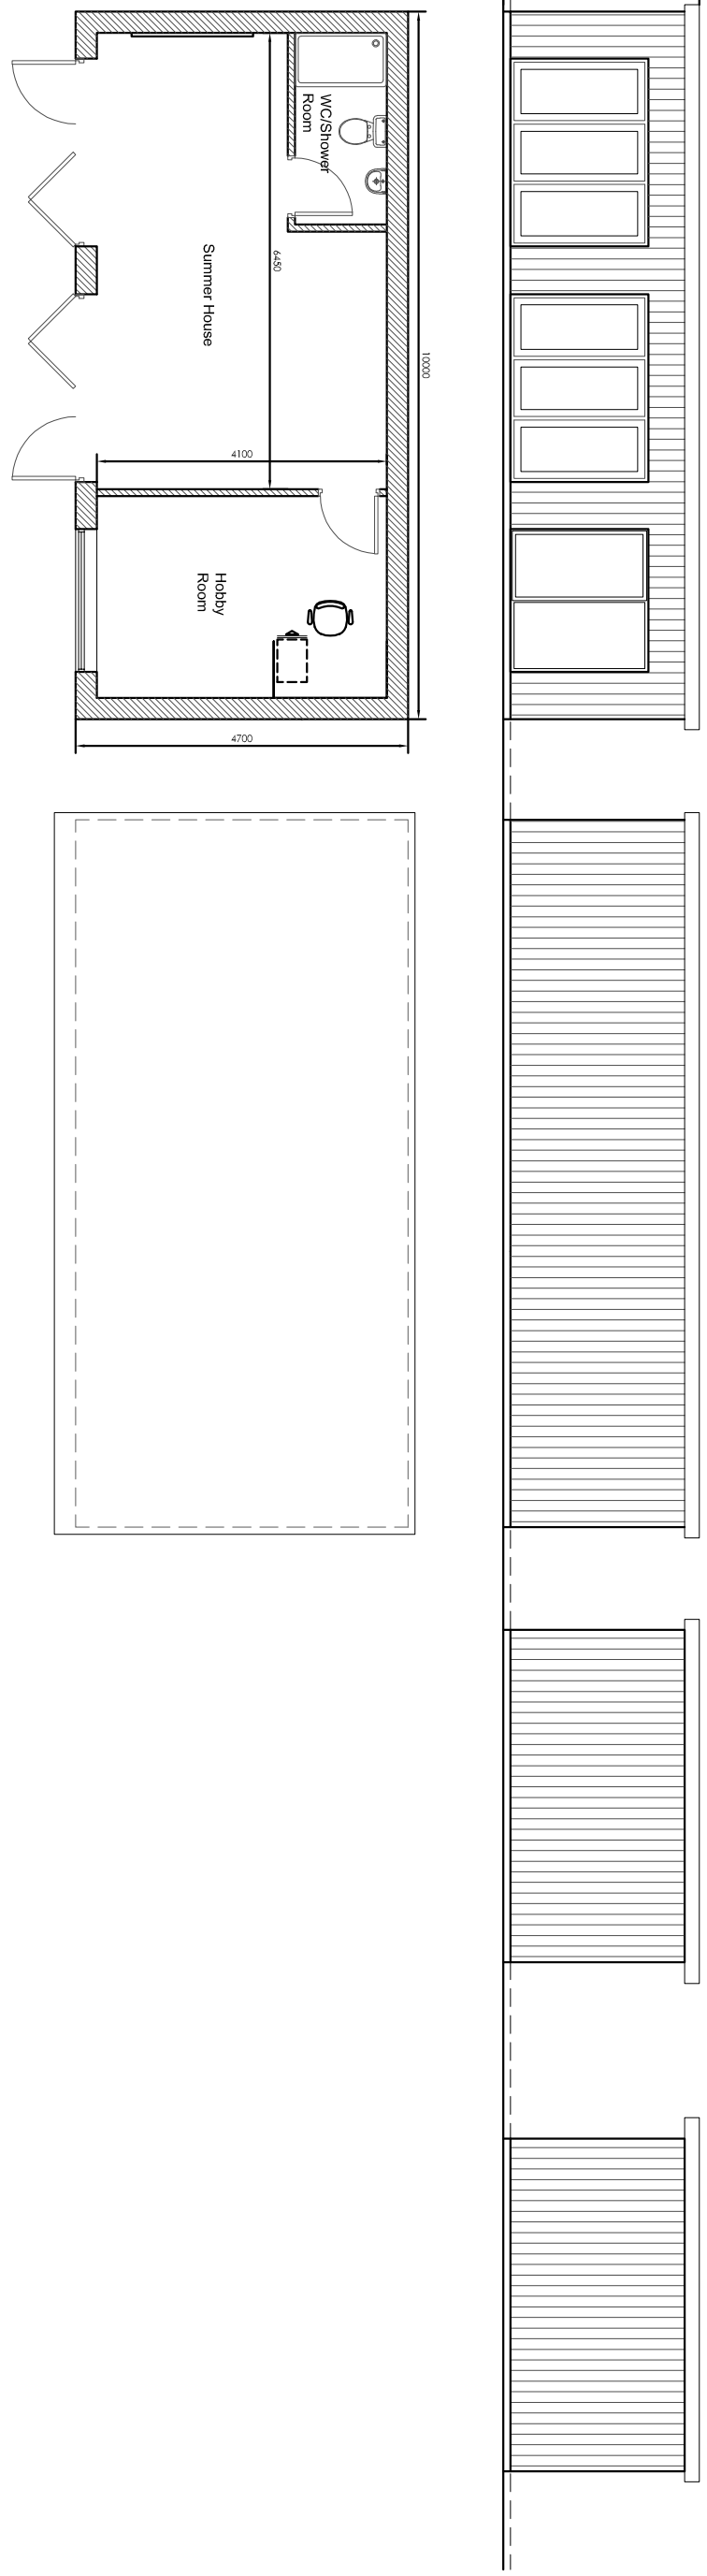

SITE LOCATION PLAN 1:1250

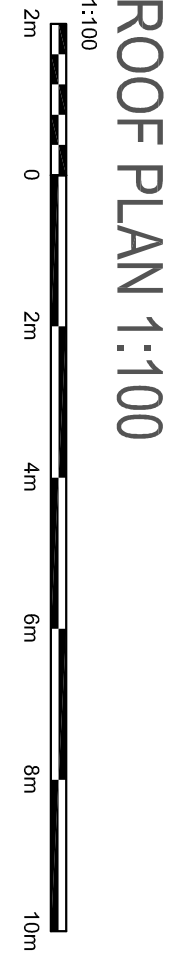

ROOF PLAN 1:100

Hewitt&Carr Architects
A: Daisie Carr, House 1, 17-19 Leek Road, Cheddleton ST10 1JE
T: 01538 756888
E: enquiries@hccarchitects.co.uk
W: www.hccarchitects.co.uk

Client
MR MCNERNEY

Project
PROPOSED EXTENSION AND ALTERATIONS AT BRAMPTON, CHEDDLETON ROAD, LEEK, ST13 5GZ
The SITE SECTION AND SUMMER HOUSE PLANS AND ELEVATIONS

Stages
SCHEME
Date JULY 2021
Scale 6A1 AS NOTED
Project No. 01075 AL(0)06
Drawing No.
Rev F