


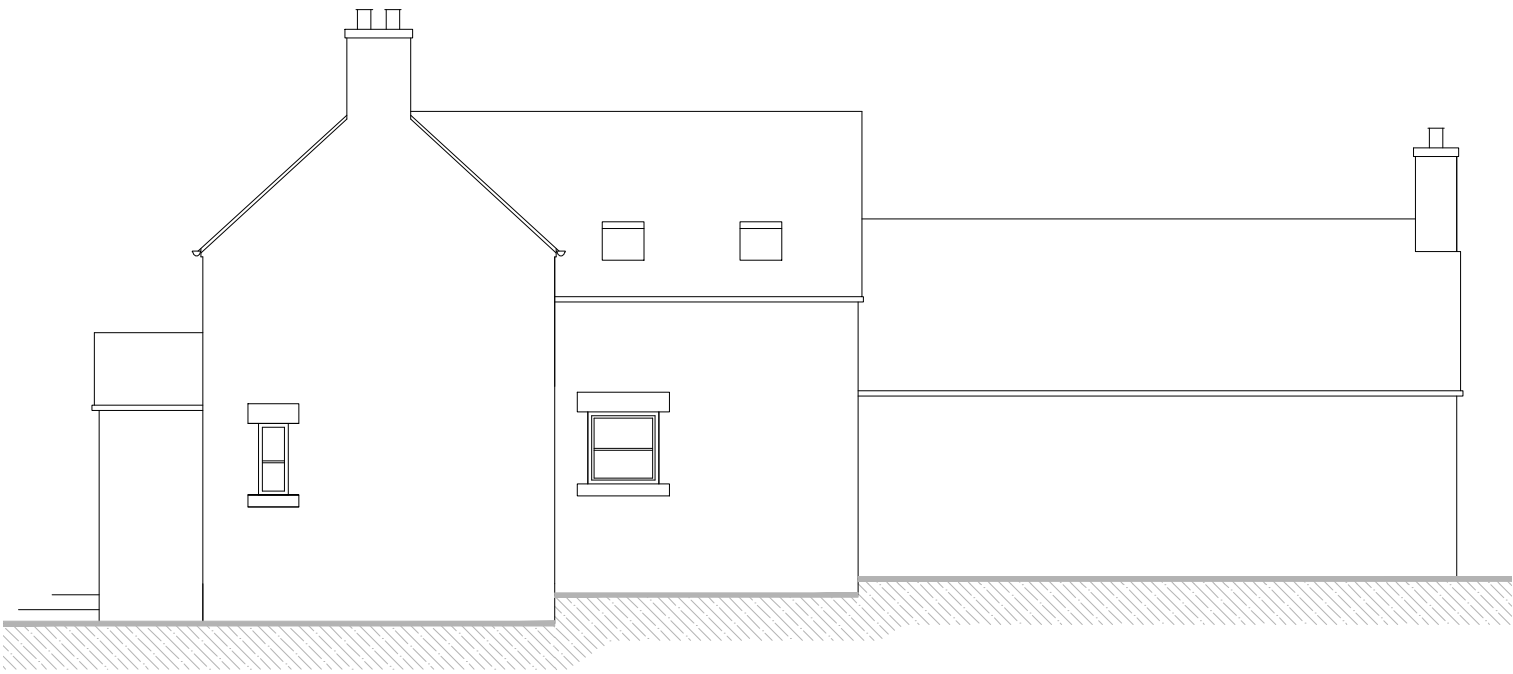

South West Elevation Scale 1:100




North West Elevation Scale 1:100




North East Elevation Scale 1:100




South East Elevation Scale 1:50

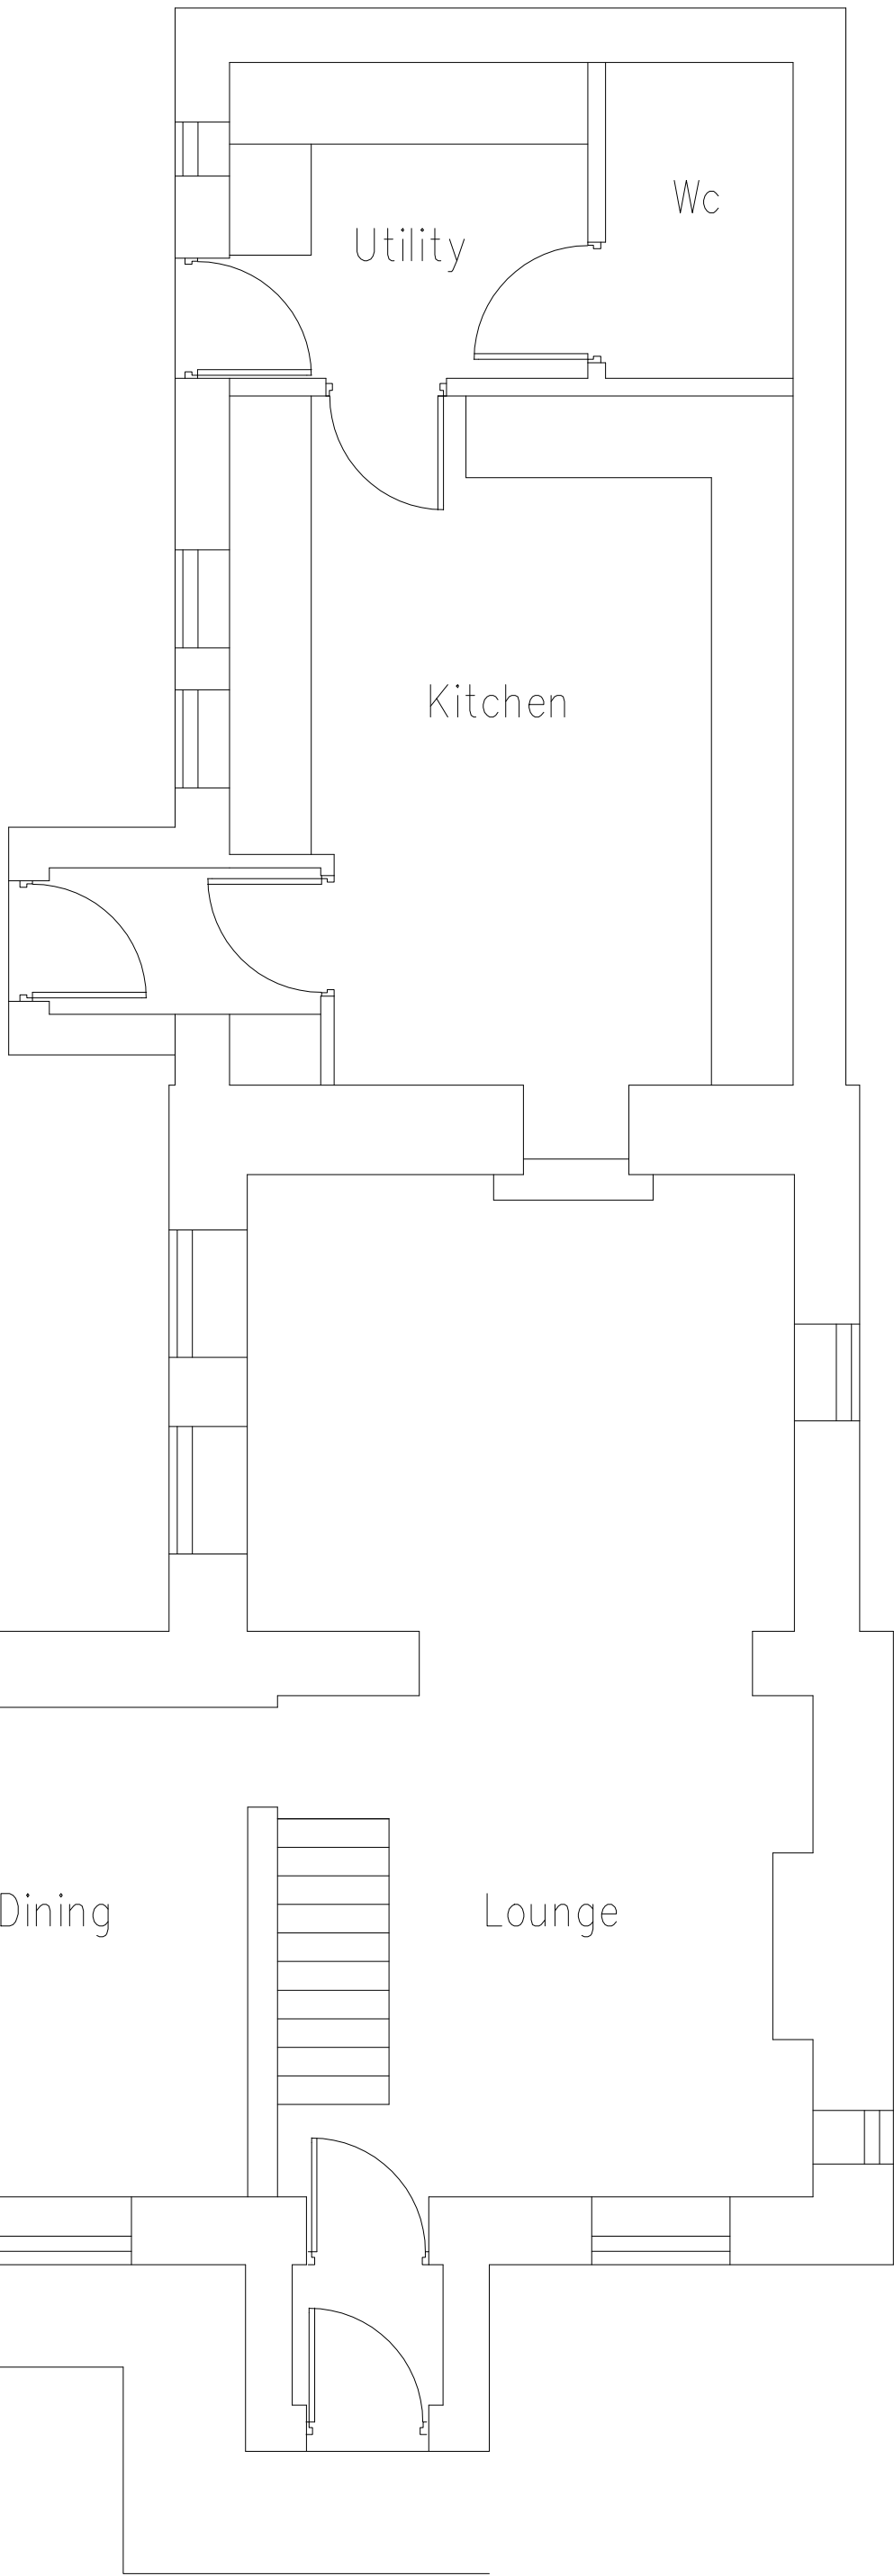


Ground Floor Plan Scale 1:50

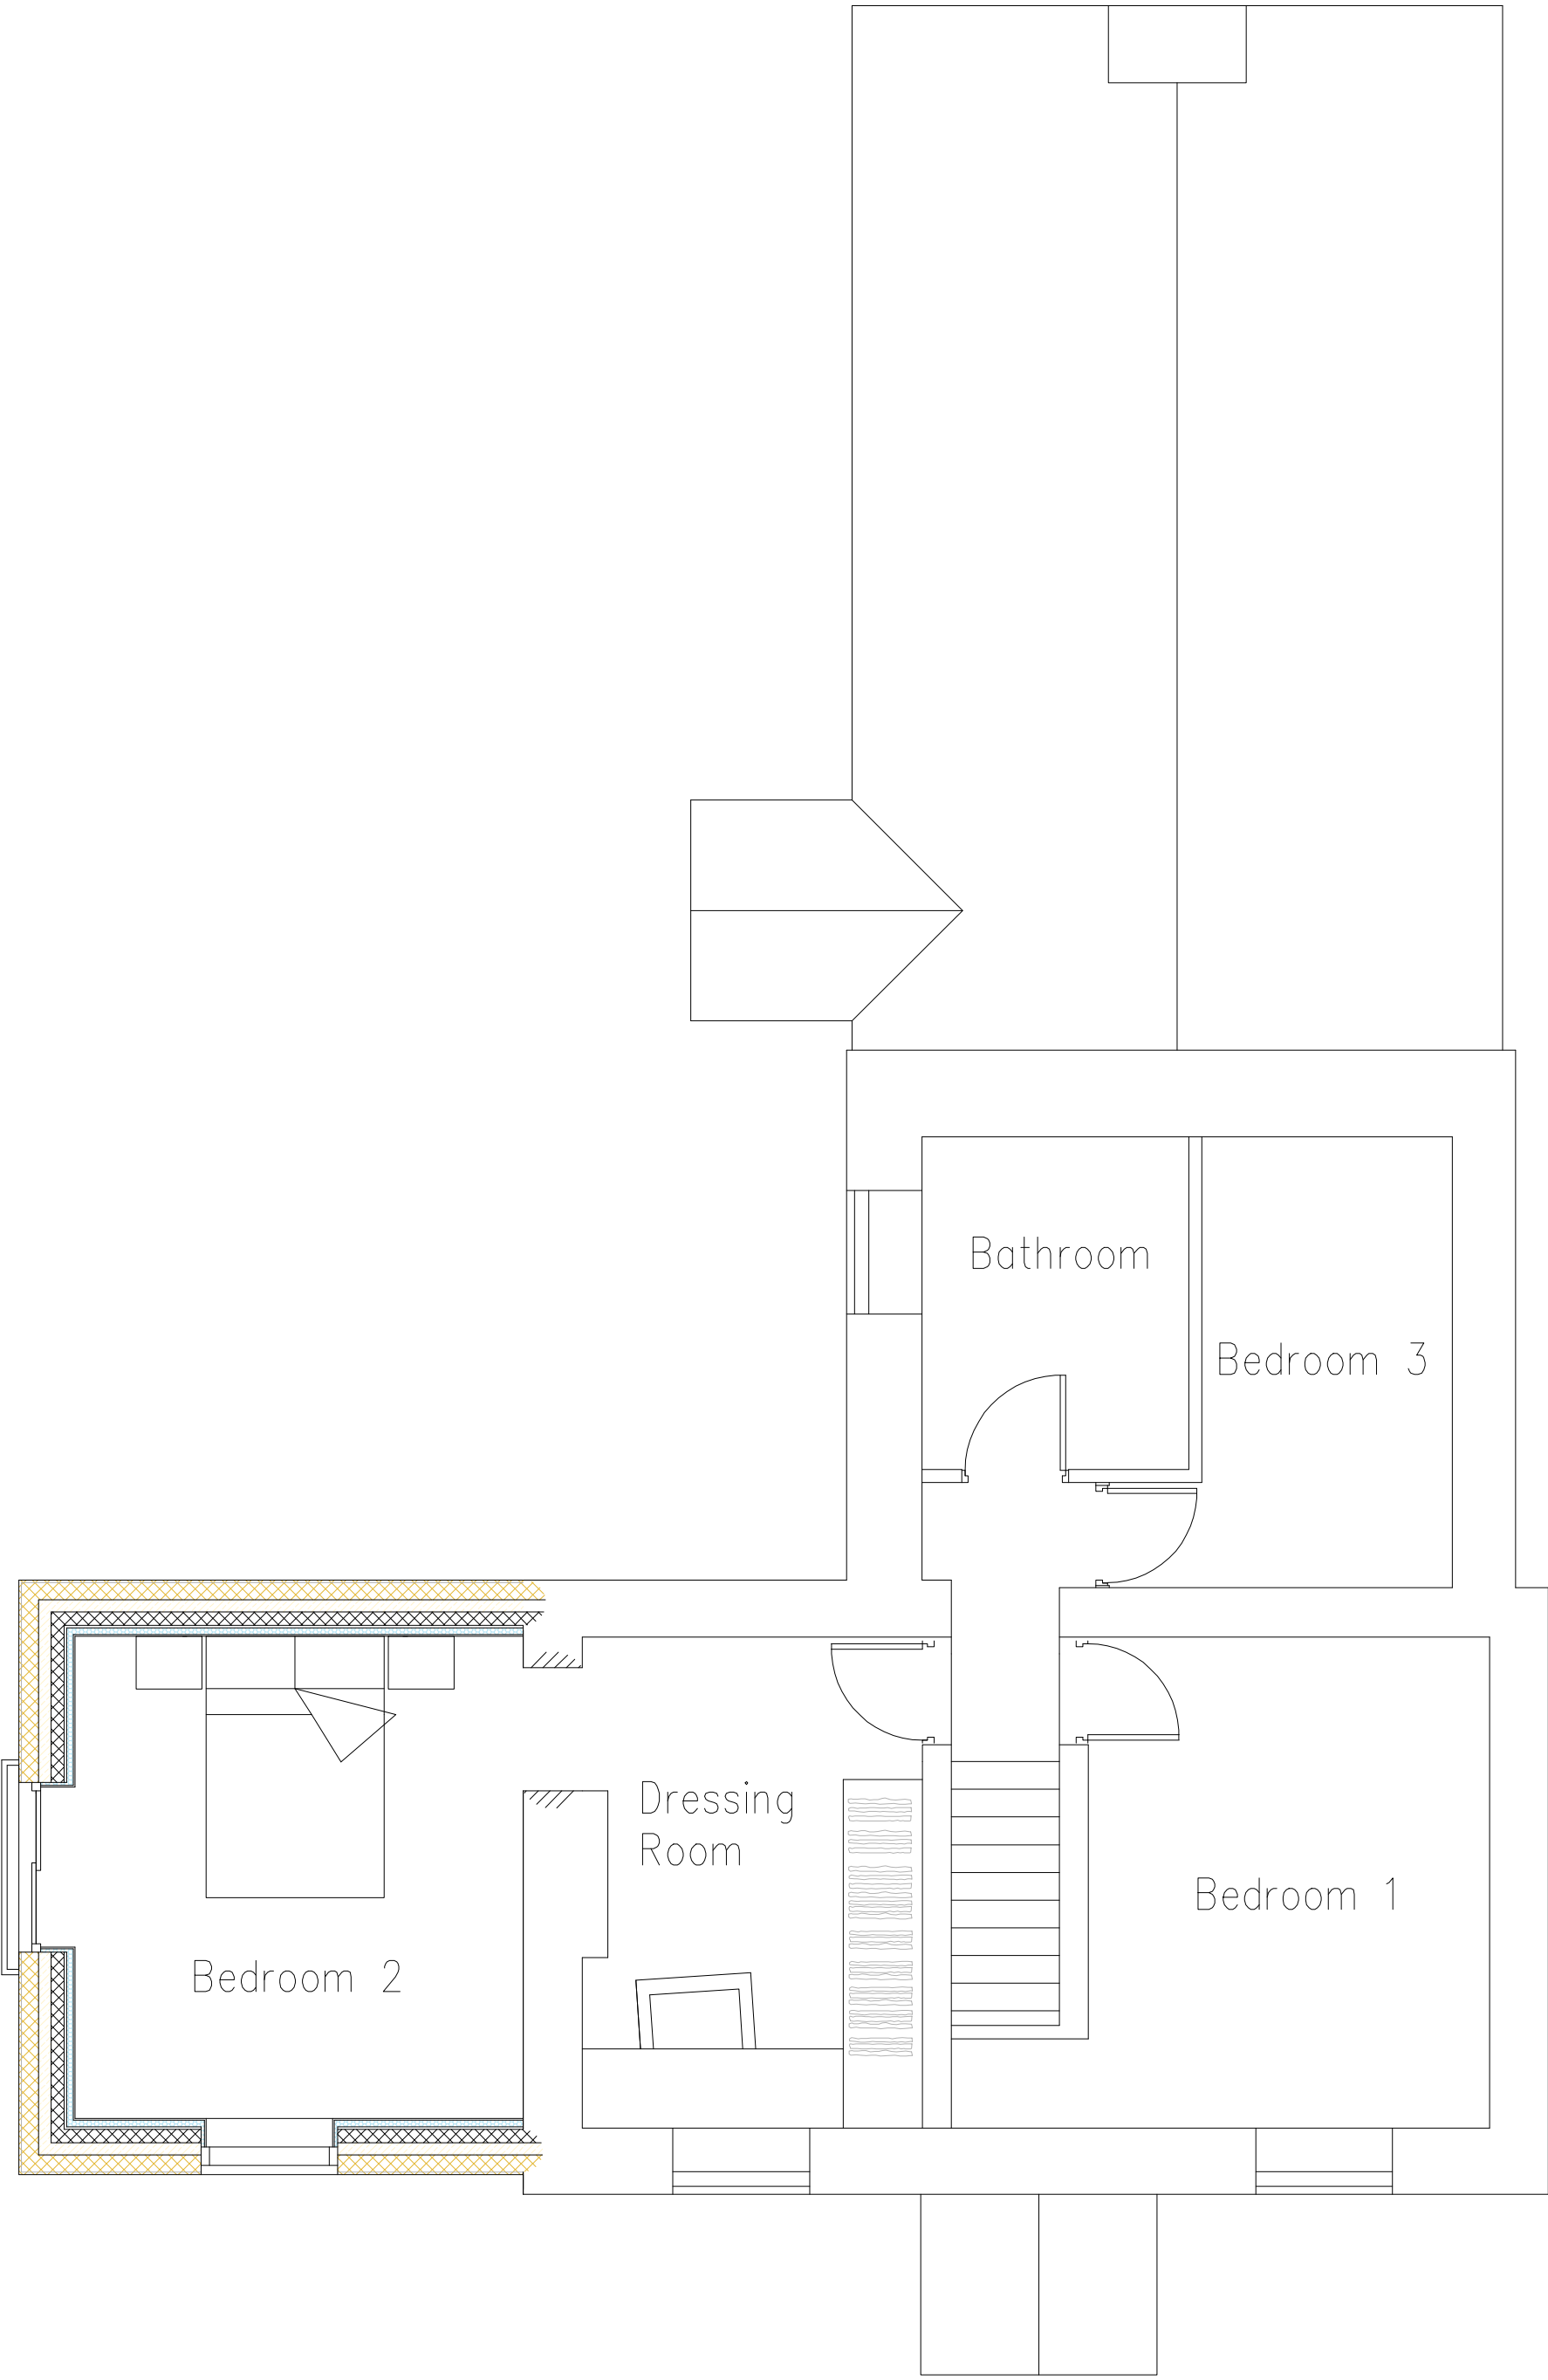

First Floor Plan Scale 1:50

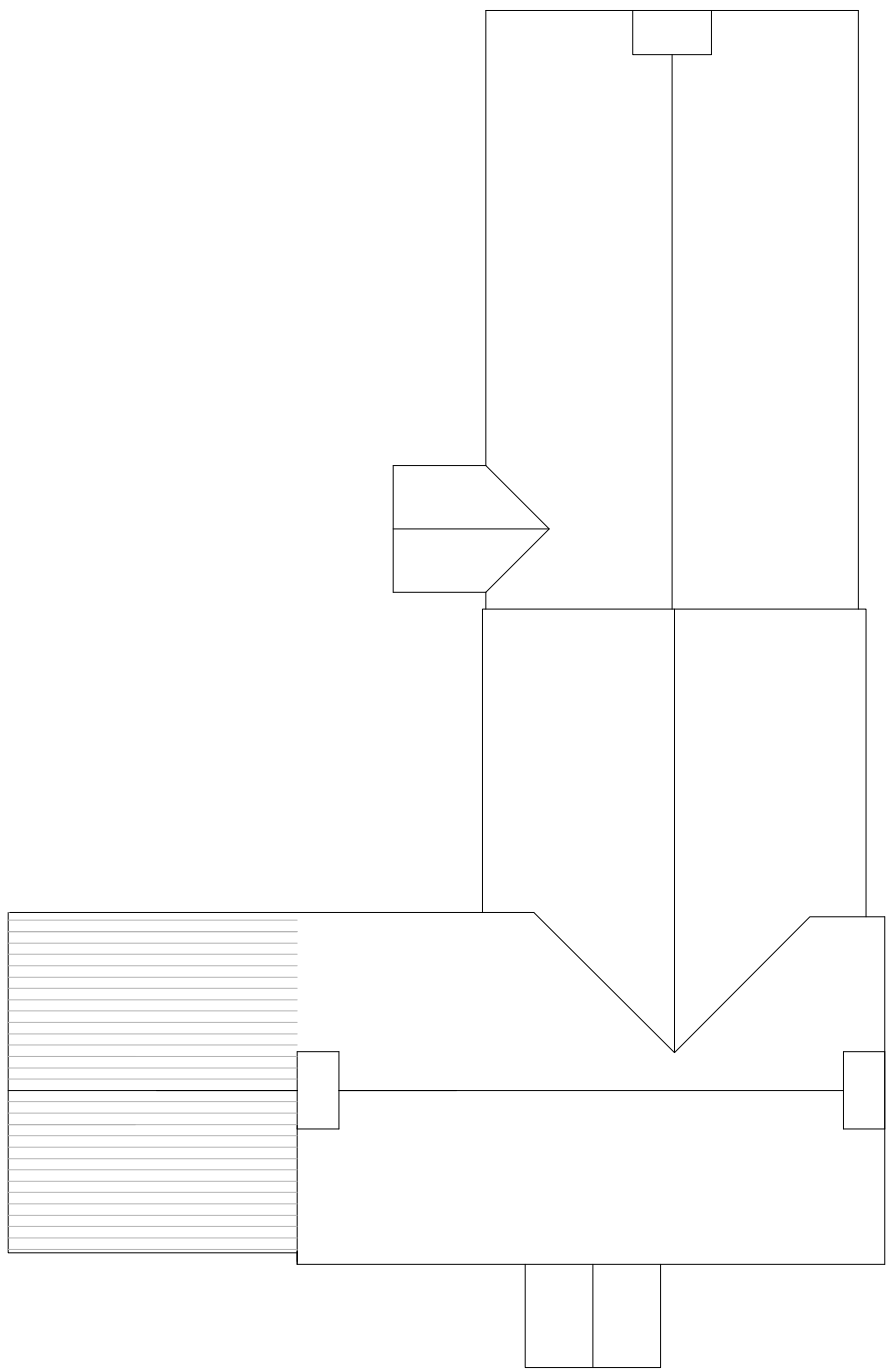

Roof Plan Scale 1:100

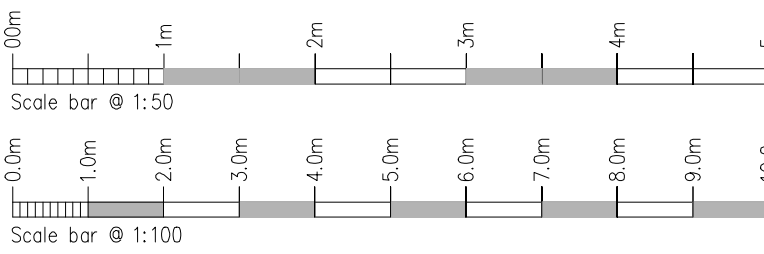

Rev.	Drawn	Comments.	Date
A	ACB	Reduced eaves and ridge heights.	03.09.25

MAC
ARCHITECTURAL DESIGN LTD
Moorland House, 123 Moorland Road, Burslem, ST6 1JD.
T:01782 503302 E:admin@mac-arch.co.uk

Client:
Mr & Mrs Knowles.

Project:
Proposed Extensions & Alterations
Rock Cottage Farm,
Bagnall,
Stoke on Trent.
Staffordshire, ST9 9JR.

Title:
Plans & Elevations as Proposed.

Status:
Planning

Paper A1: Date: June, 2025 Ref: 1932-04