


VENT KEY

- MUSHROOM VENT
- SVP TILE VENT

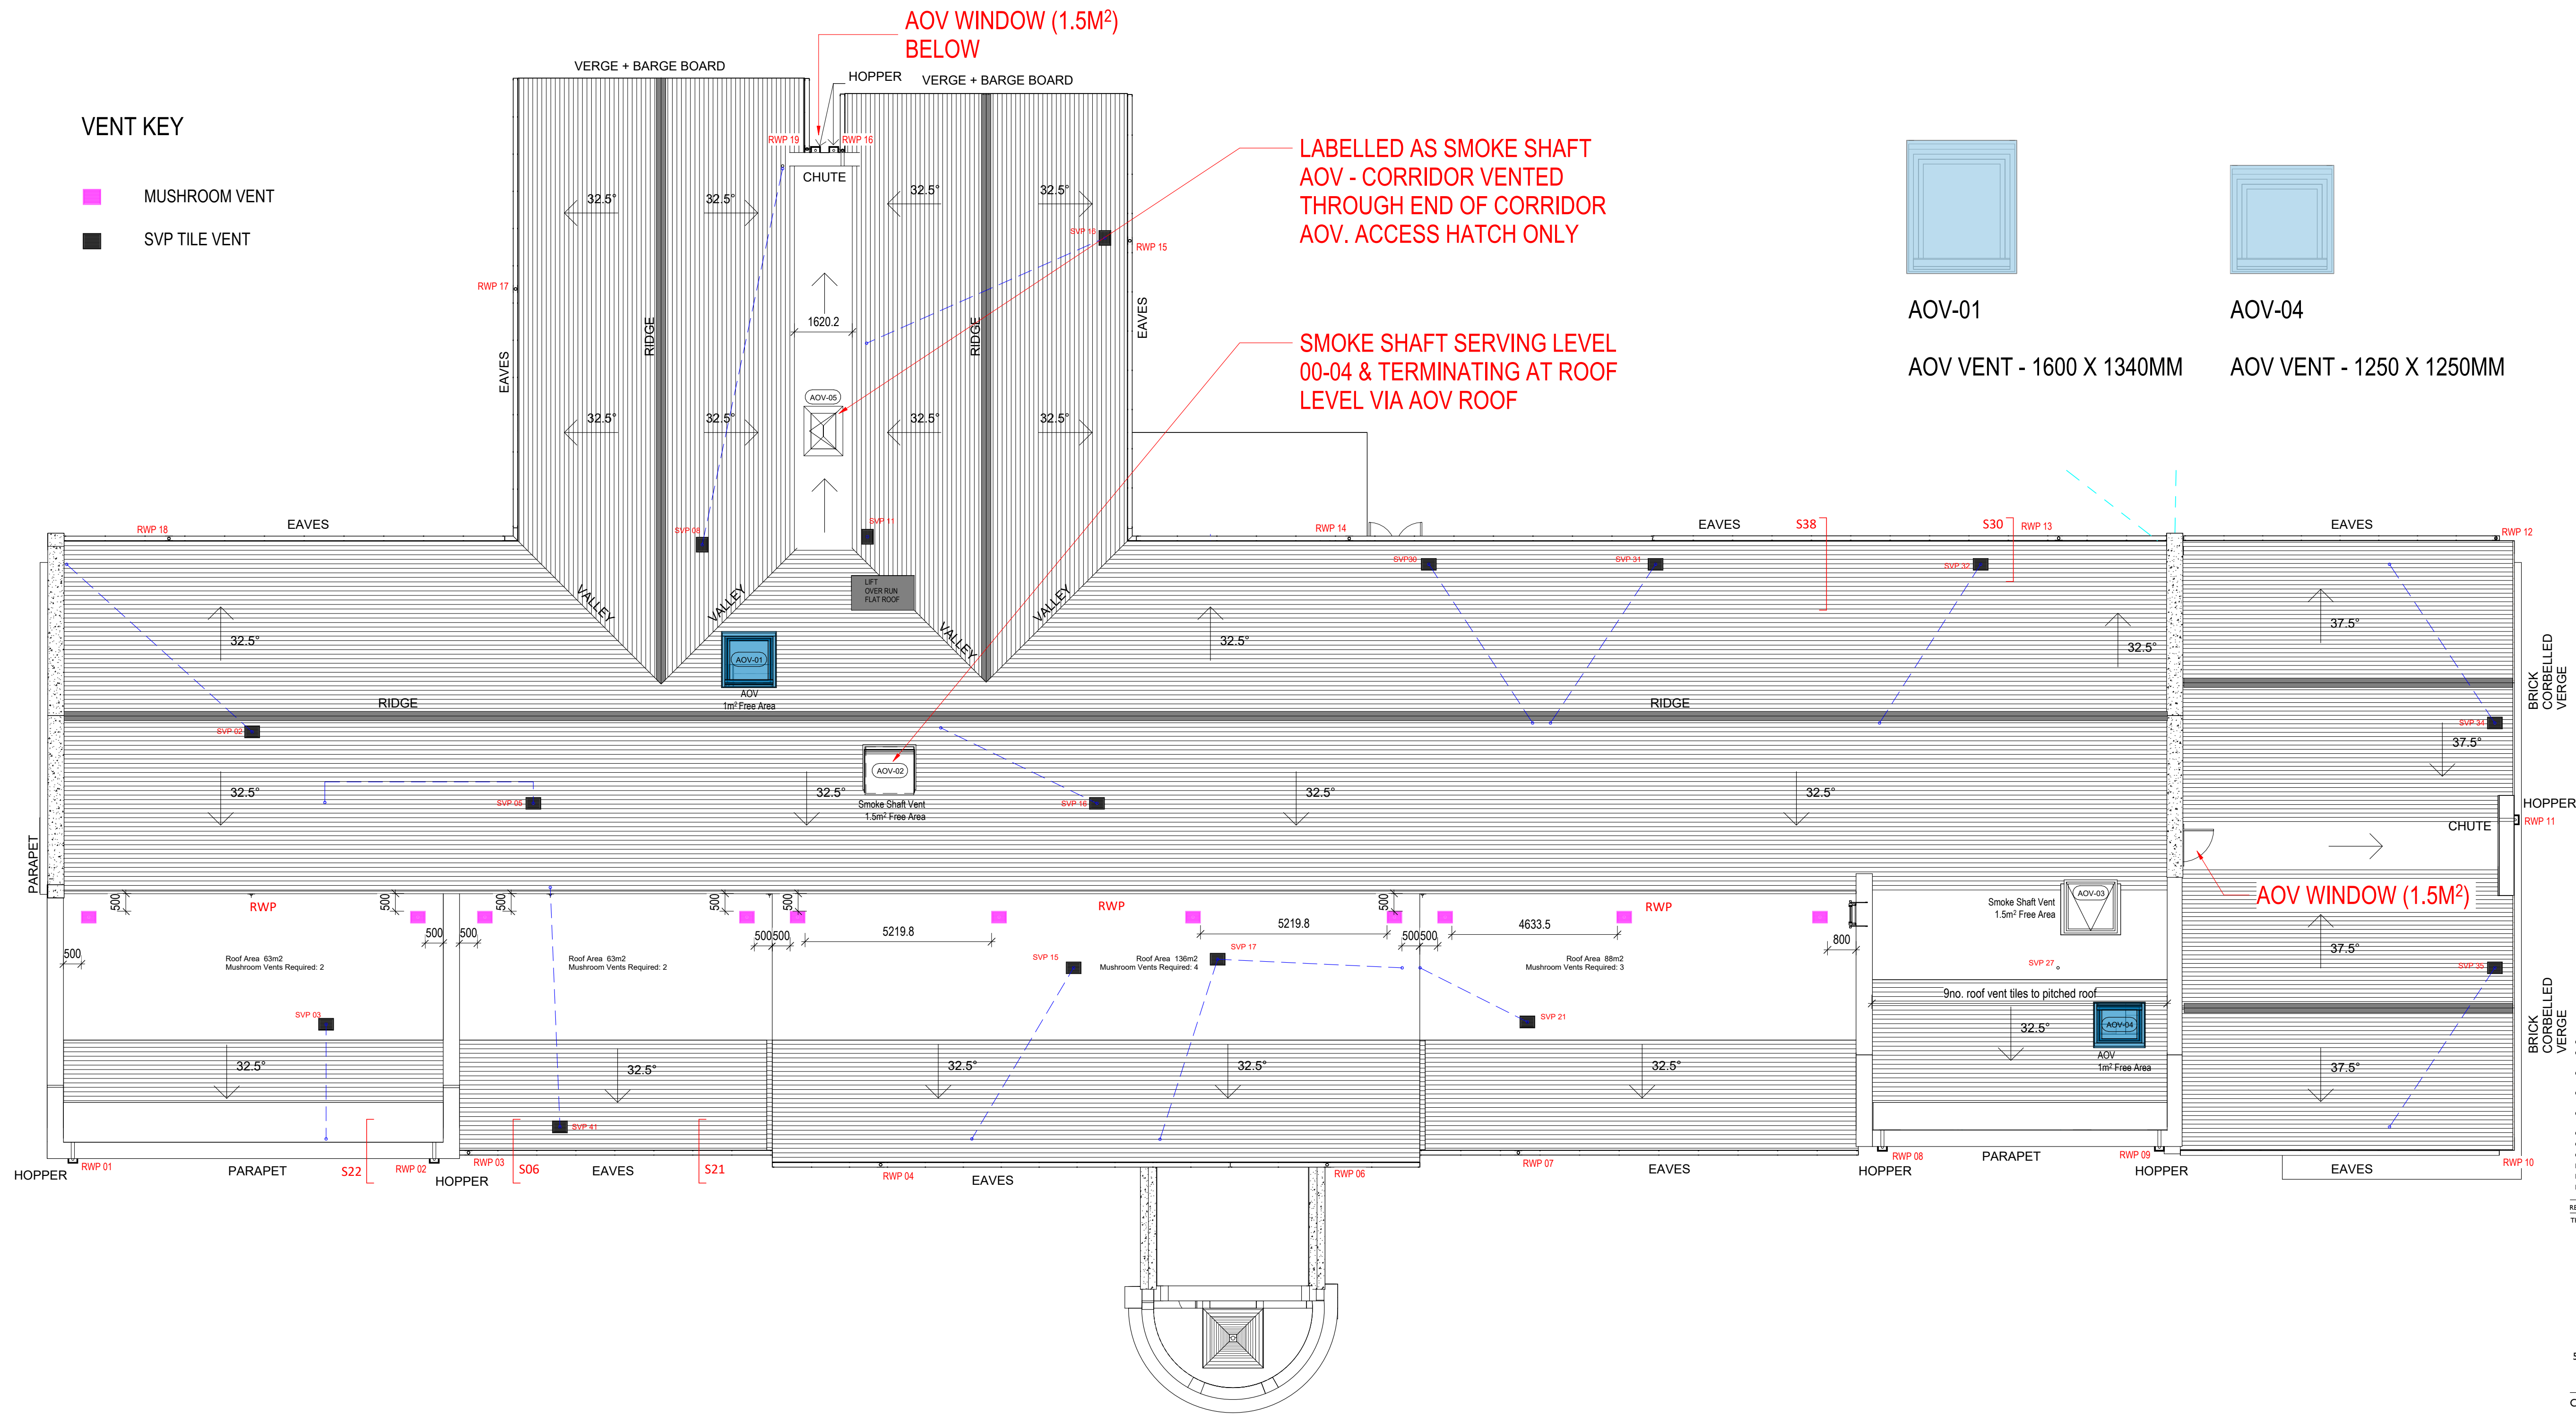

ROOF PLAN
1 : 100

C08	Vent and AOV key added to drawing	15.05.25	SA
C07	AOV Windows repositioned to Challenges corridor	27.02.25	SA
C06	Solar panels removed and mushroom and tile vents added	17.12.24	JD
C05	Additional RWP outline added to building	22.11.24	SA JD
C04	Schedule updated with AOV's and fire area required	05.01.24	HM JD
C03	Solar Panel Locations Added	12.12.23	JD
C02	Updated to show revised Roof Design	02.06.23	JD HM
C01	Drawing revised to C01	13.04.23	LG JH
P03	AOV added to SS	09.03.22	LG JH
P02	First issue	05.03.22	LG JH
P01	First issue	04.11.22	JD HM

REV COMMENT DATE DR CH
THIS DESIGN IS COPYRIGHT ©



5 NORTH HILL ROAD, LEEDS, HEADINGLEY, LS6 2EN
T: 0113 275 4000
info@brewsterbye.co.uk www.brewsterbye.co.uk



JOB TITLE
COMPTON MILL, LEEK

Compton Mill Leek

PROPOSED ROOF PLAN

Drawn:	LG	Scale:	As indicated@A1
Date:	02/06/23	Checked:	JH
DWG NO:	59301 - BBA - 03 - RF - DR - A - 0306	REV:	C08