




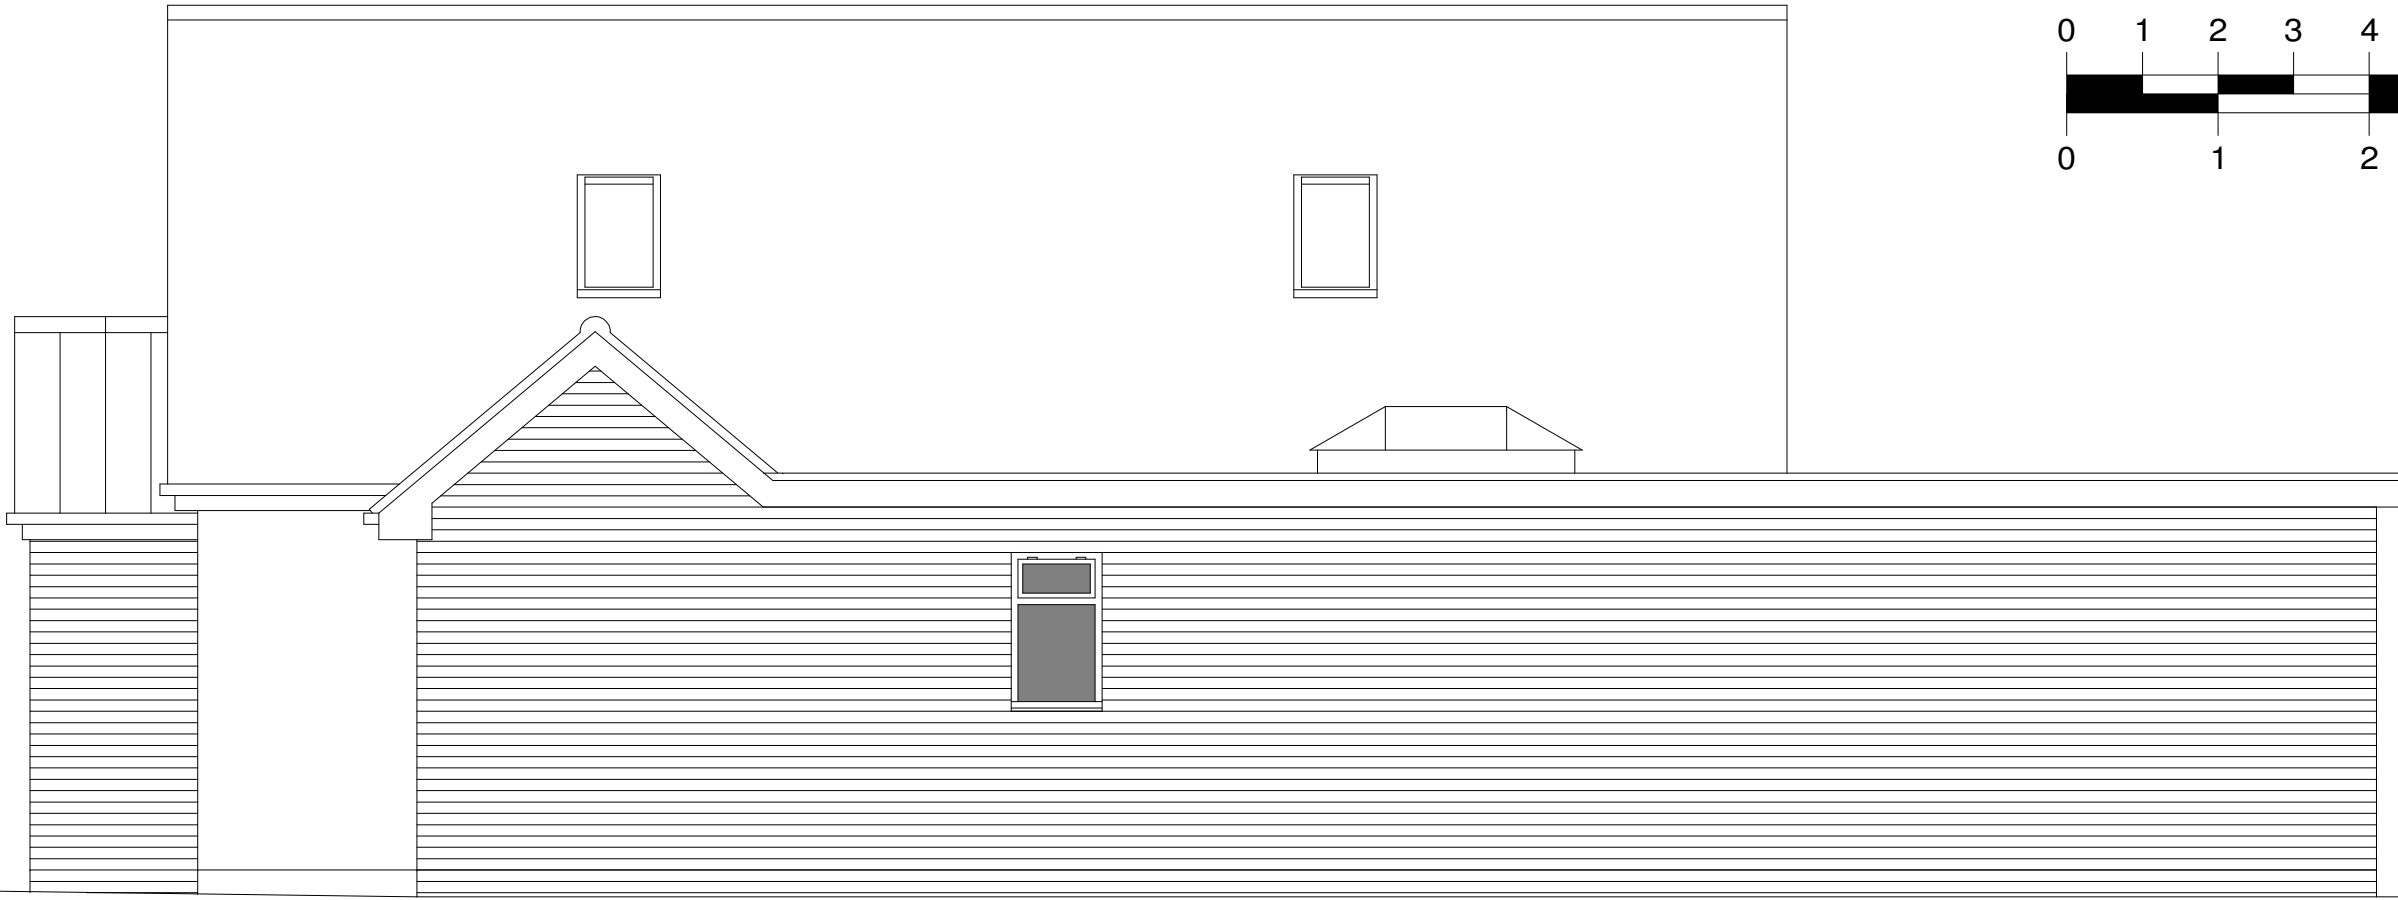


PROPOSED FRONT ELEVATION

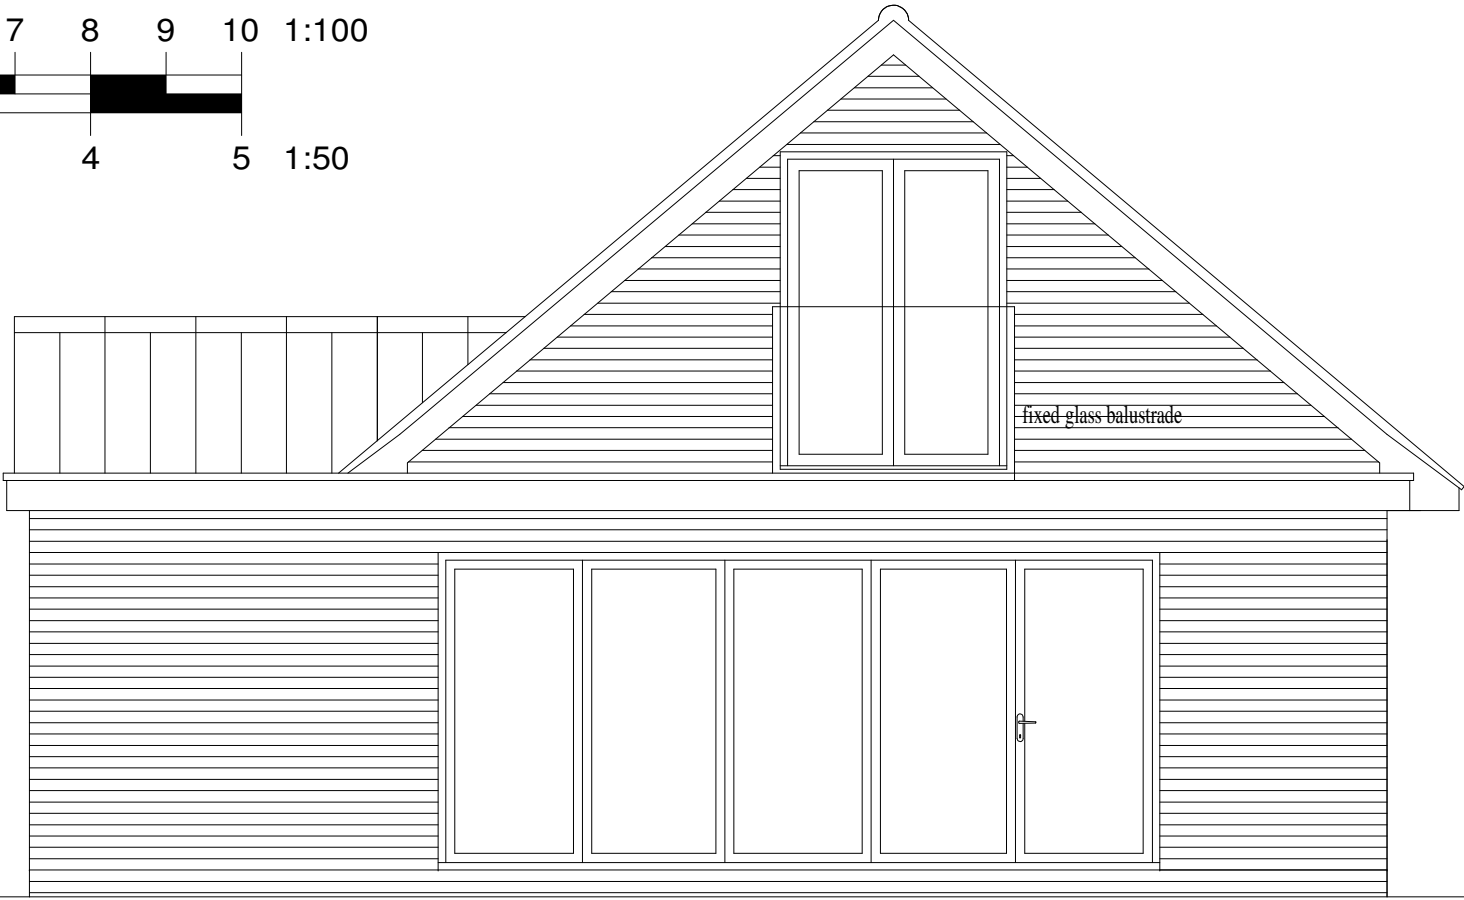



PROPOSED SIDE ELEVATION

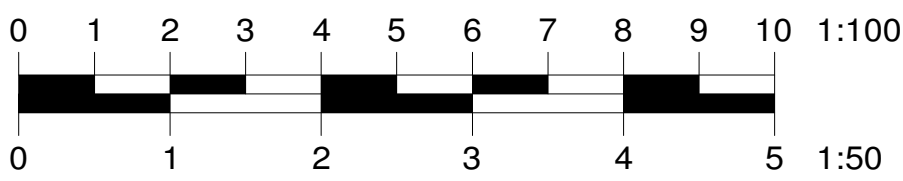

PROPOSED REAR ELEVATION

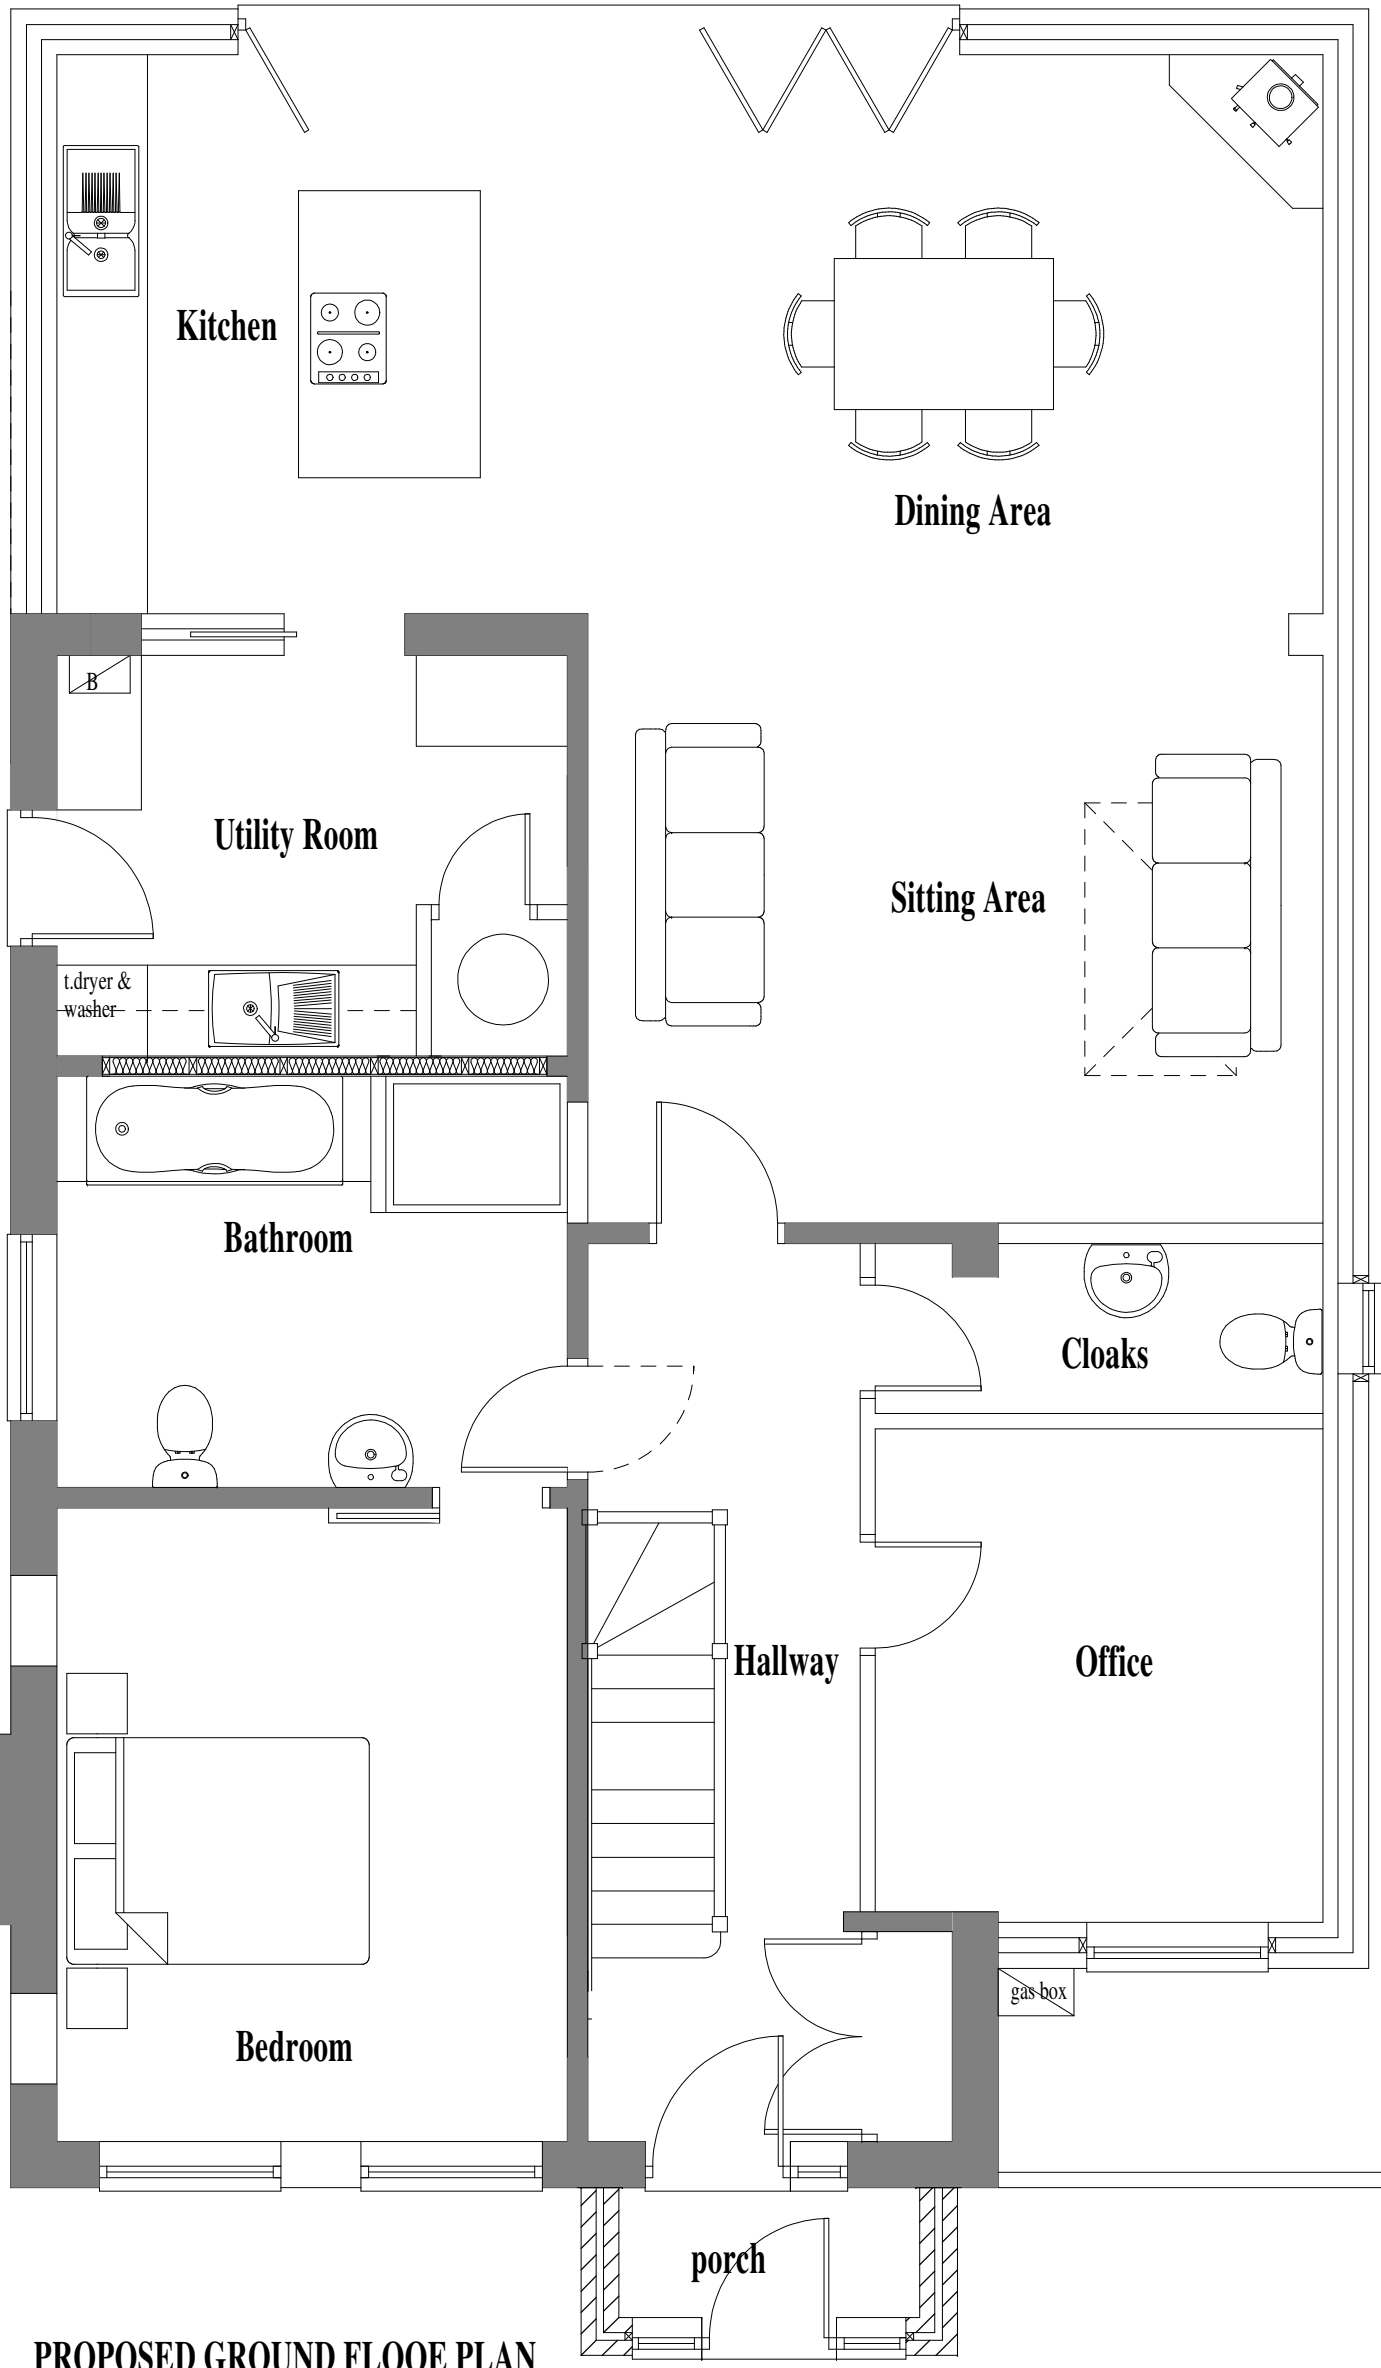

PROPOSED GROUND FLOOE PLAN

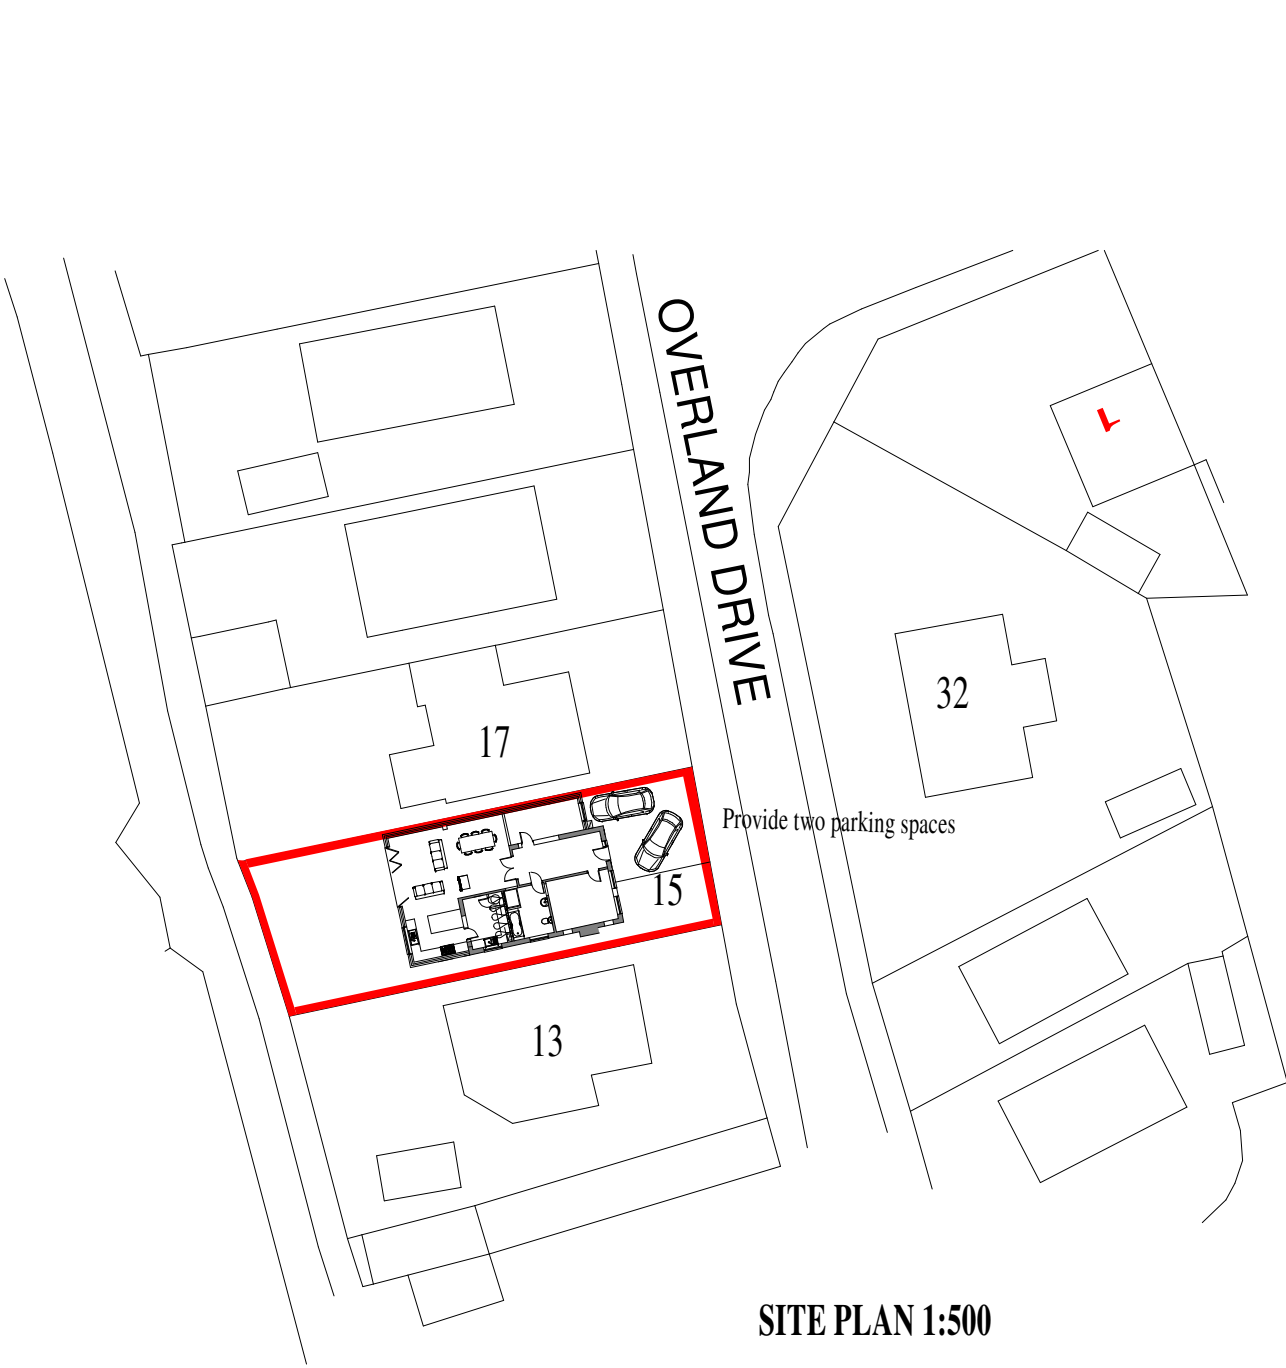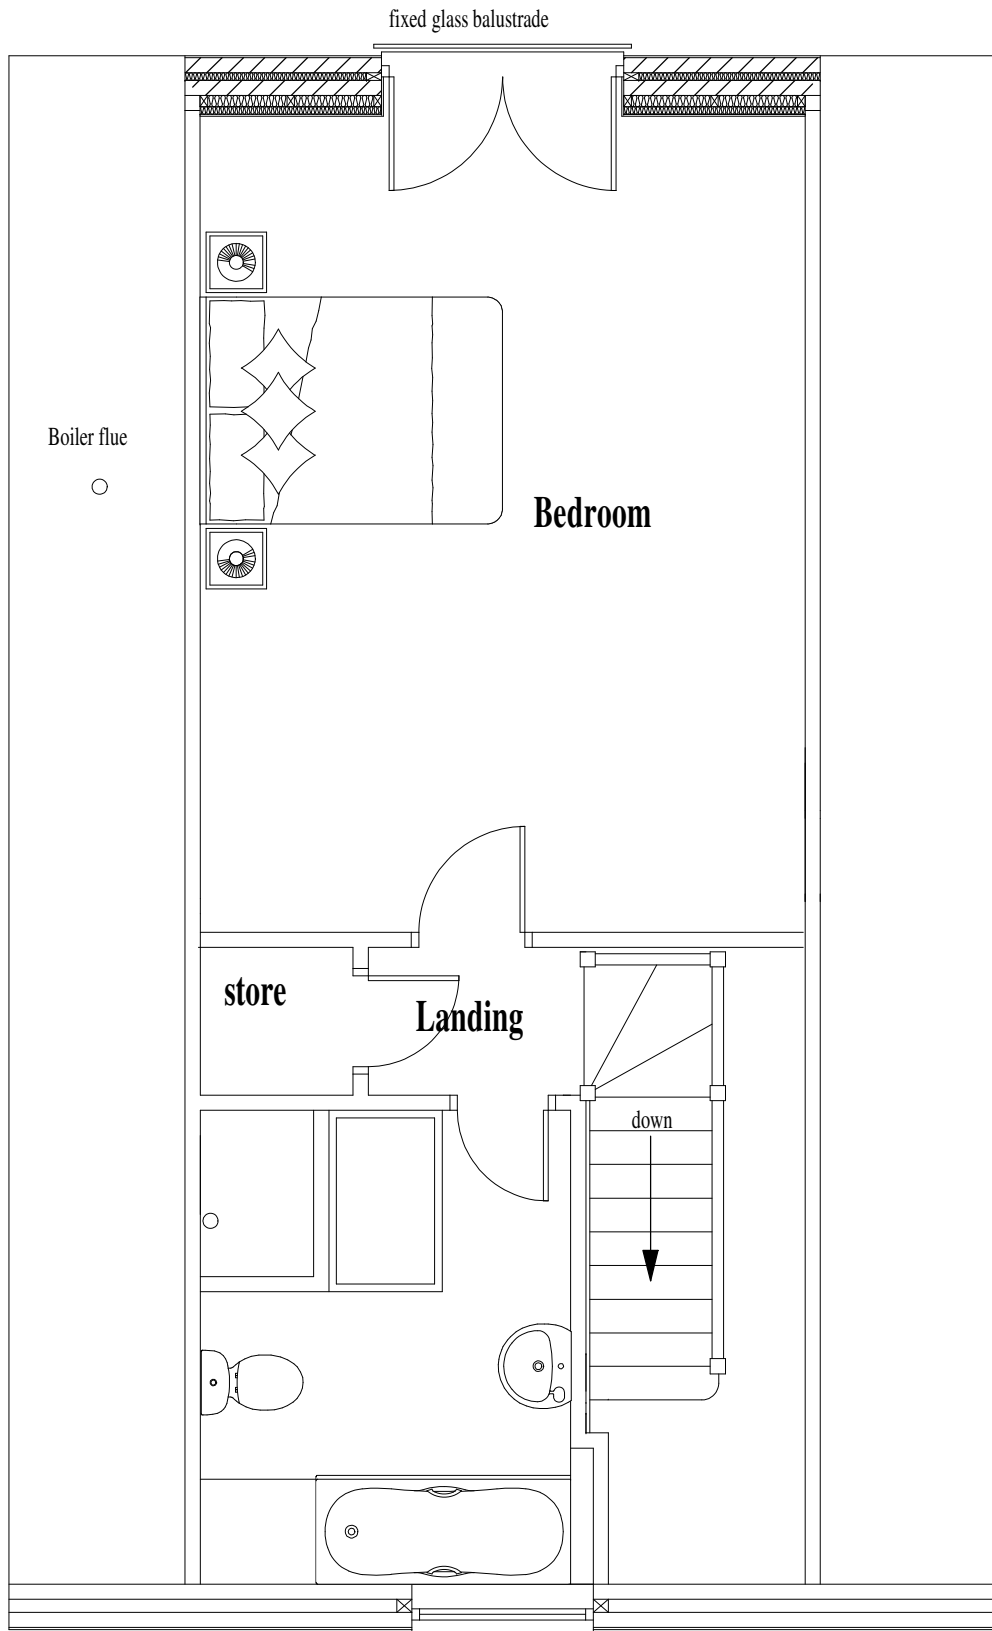


SITE PLAN 1:500



LOCATION PLAN 1:1250

Rev. A.	Drawing amended as recommended by Planning Officer.	21/08/2025
Rev. B.	External finish and glazing to porch gable amended	28/08/2025

Building
Design

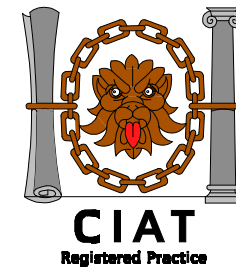

TITLE

PROPOSED ALTERATIONS AND EXTENSIONS AT
15 OVERLAND DRIVE
BROWN EDGE
STOKE-ON-TRENT
ST68RF

CLIENT

TANYA HODNETT

DRAWING NO.

PLANNING 5

SCALE

1:50

DATE

AUGUST 2025

B. BLAKEMAN CIAT

2 Conran Place

Burlaston

Stoke-on-Trent.

ST12 9PL

TEL 01782 476694