



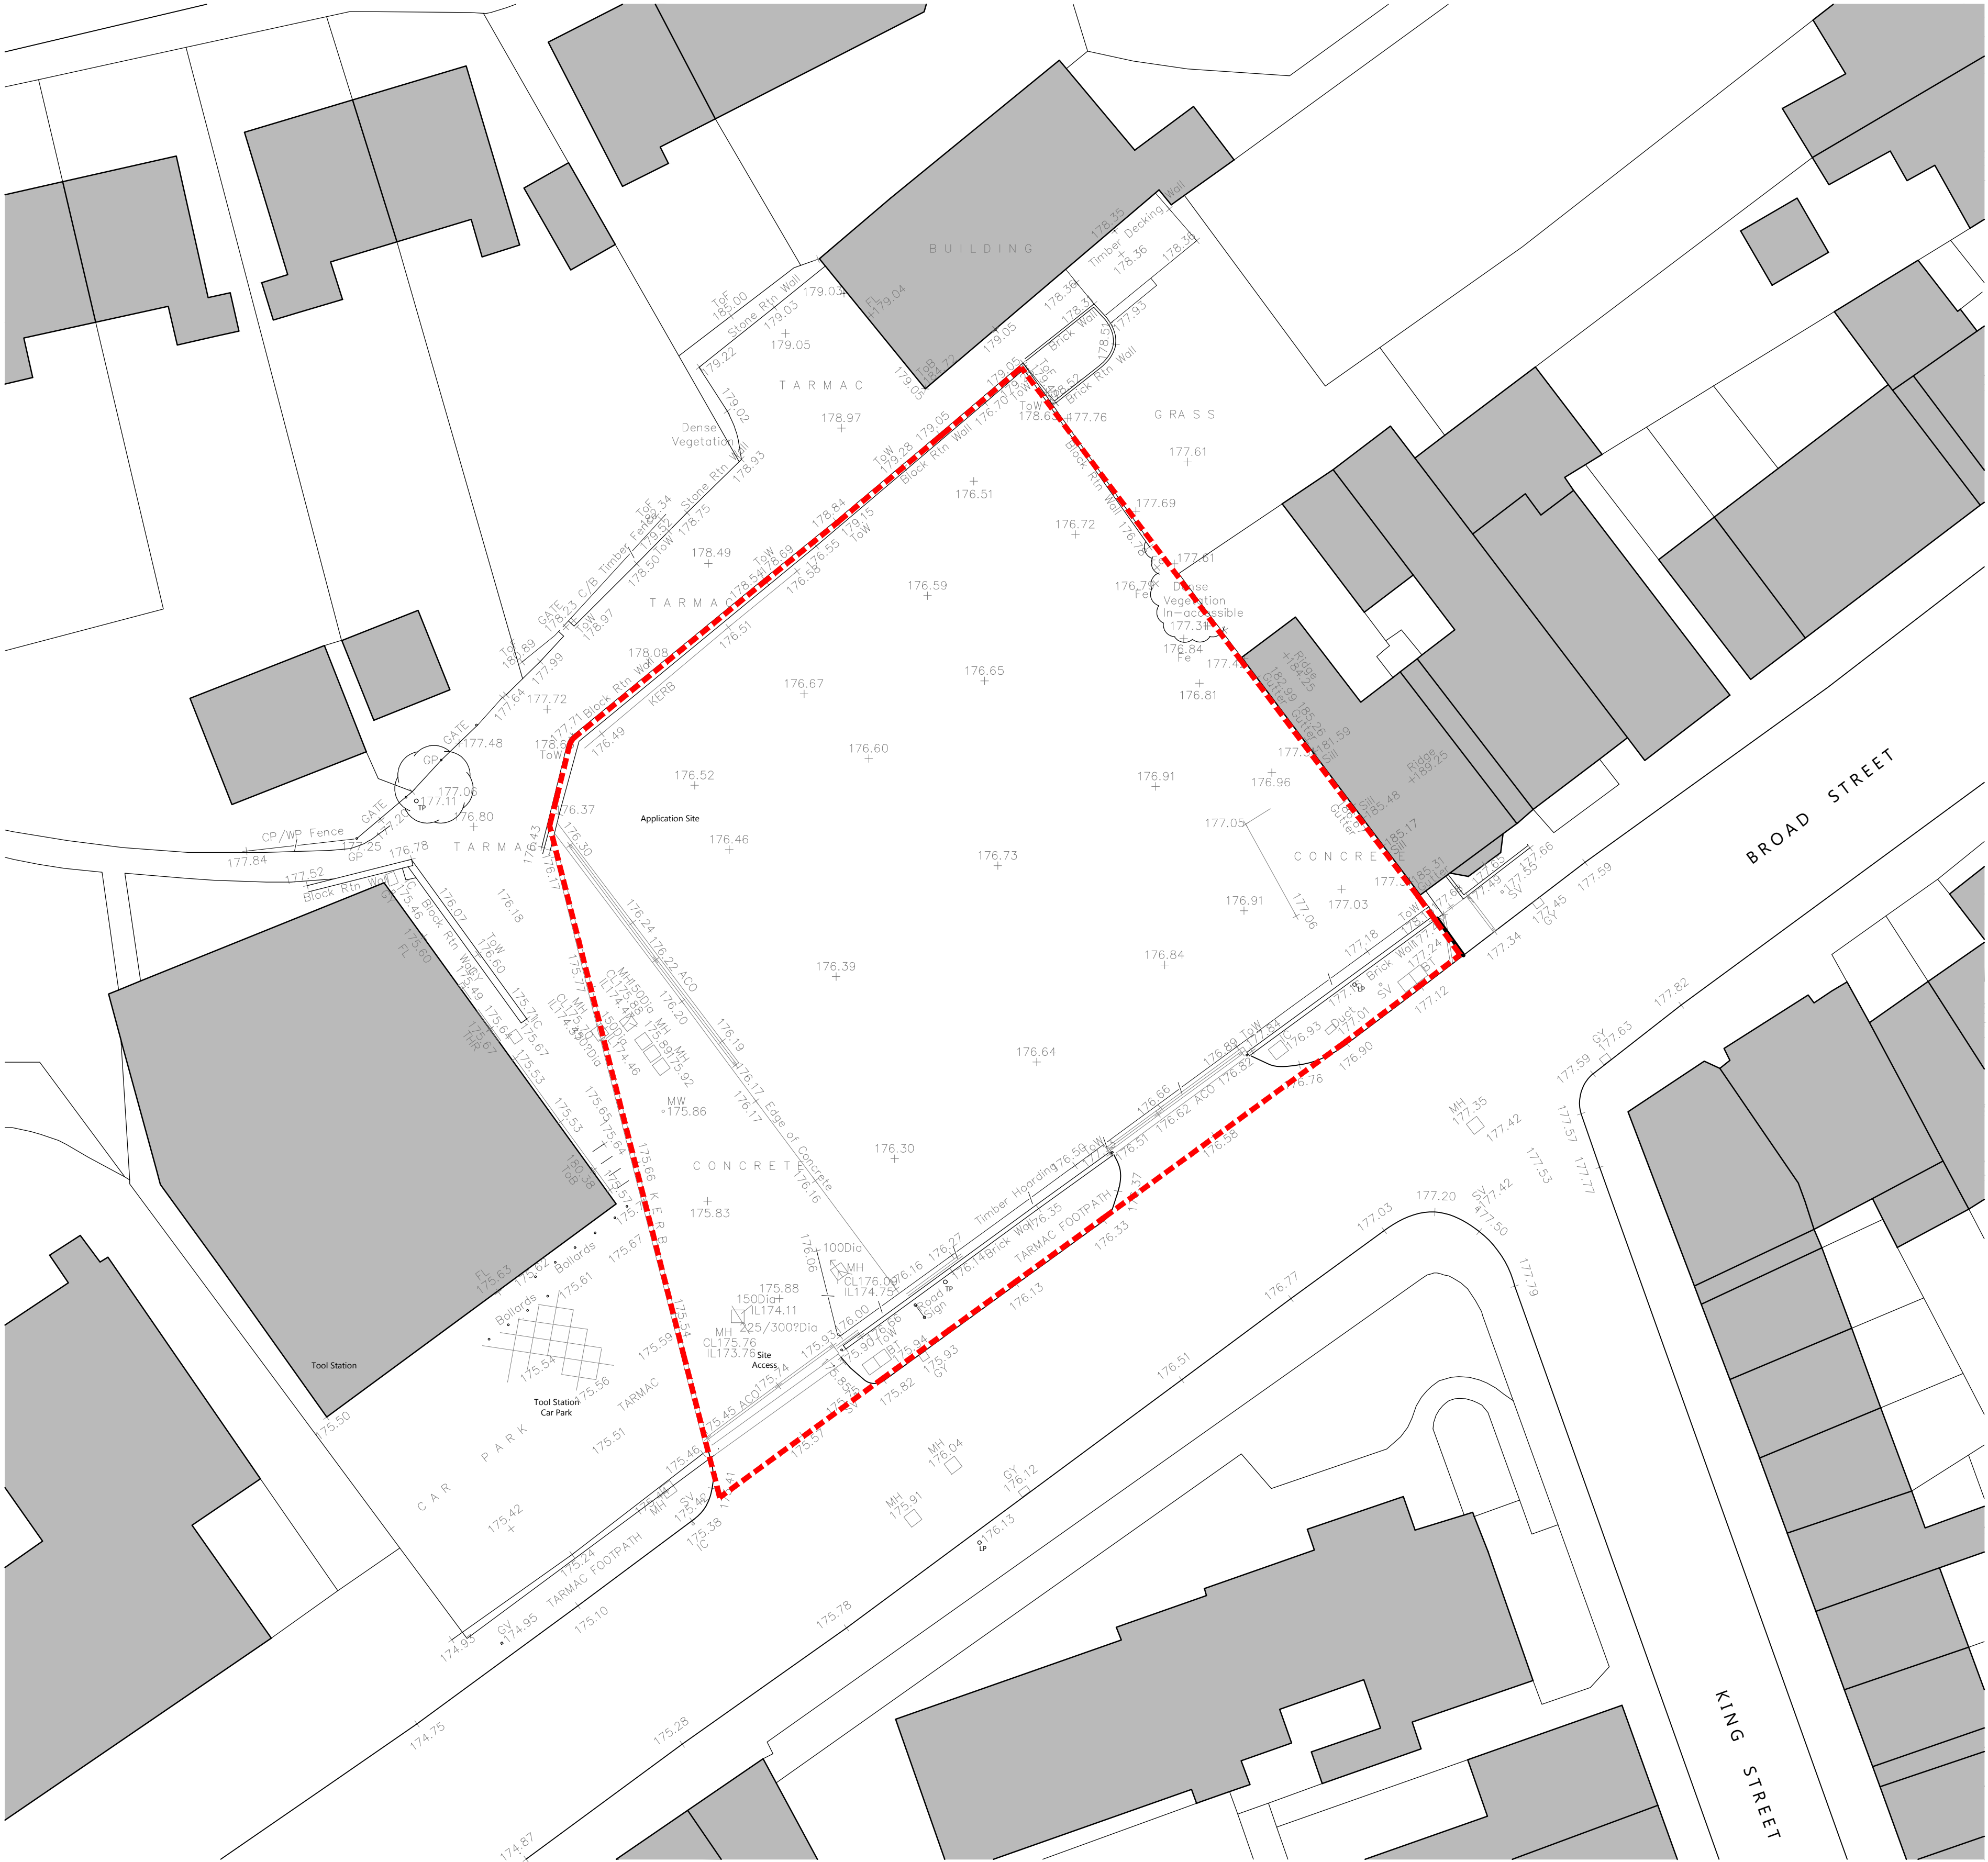

EXISTING SITE PLAN
1:200

- GENERAL NOTES
- Drawing for Planning purposes only.
 - Use only written dimensions, all dimensions to be checked on site.
 - Drawing is the property of studioPH Limited and must not be reproduced without permission.
- DRAWING NOTES
- Application Site Area (red edge) - 1788sqm/ 0.44acre
 - Drawing based on CTES Surveying drawing ref: GFUK (Broad Street, Leek)
 - Finished Floor Levels indicative subject to detailed design

Rev	Description	Drawn
Client		
THISTLEWOOD PROPERTIES		
Project		
LAND AT BROAD STREET, LEEK, ST13 5NS		
Drawing title		
EXISTING SITE PLAN		
Scale		
1:200@A1	Drawn PJH	Checked PJH
Date		
23/04/2025	Drawing status Planning	
Drawing number		Revision
0535(P)102		#

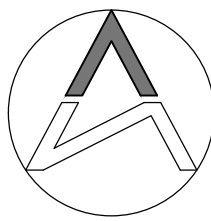