

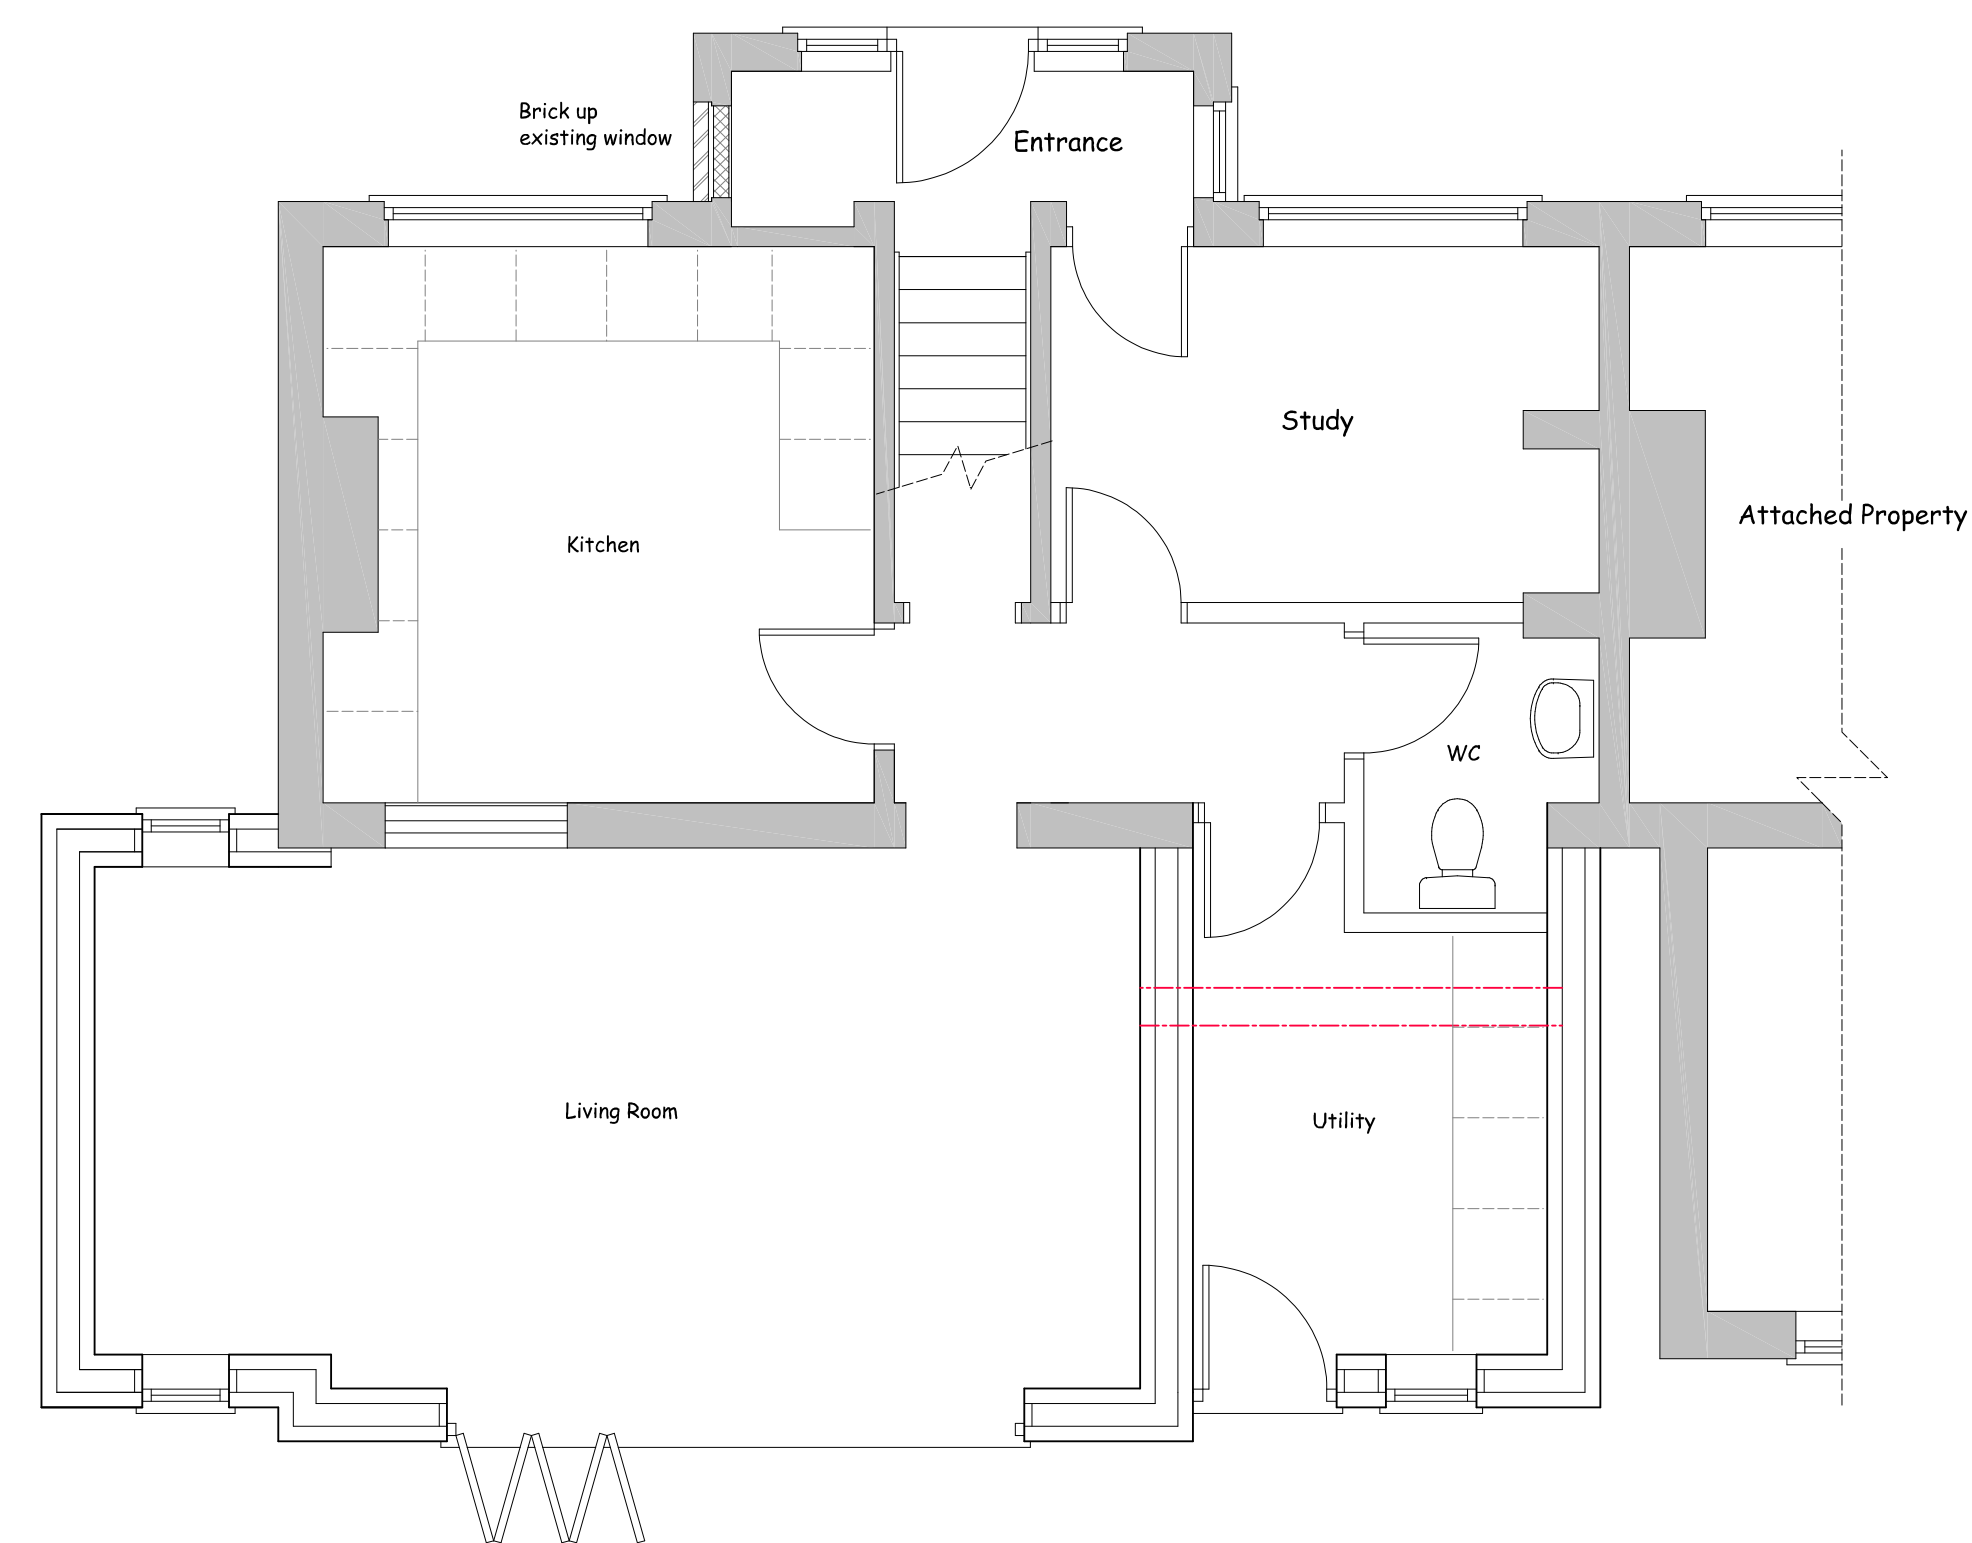


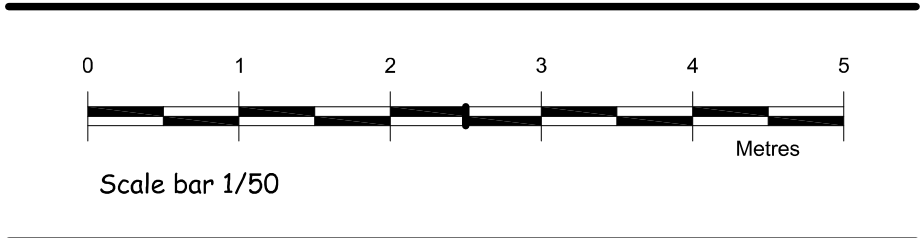


PROPOSED GROUND FLOOR PLAN

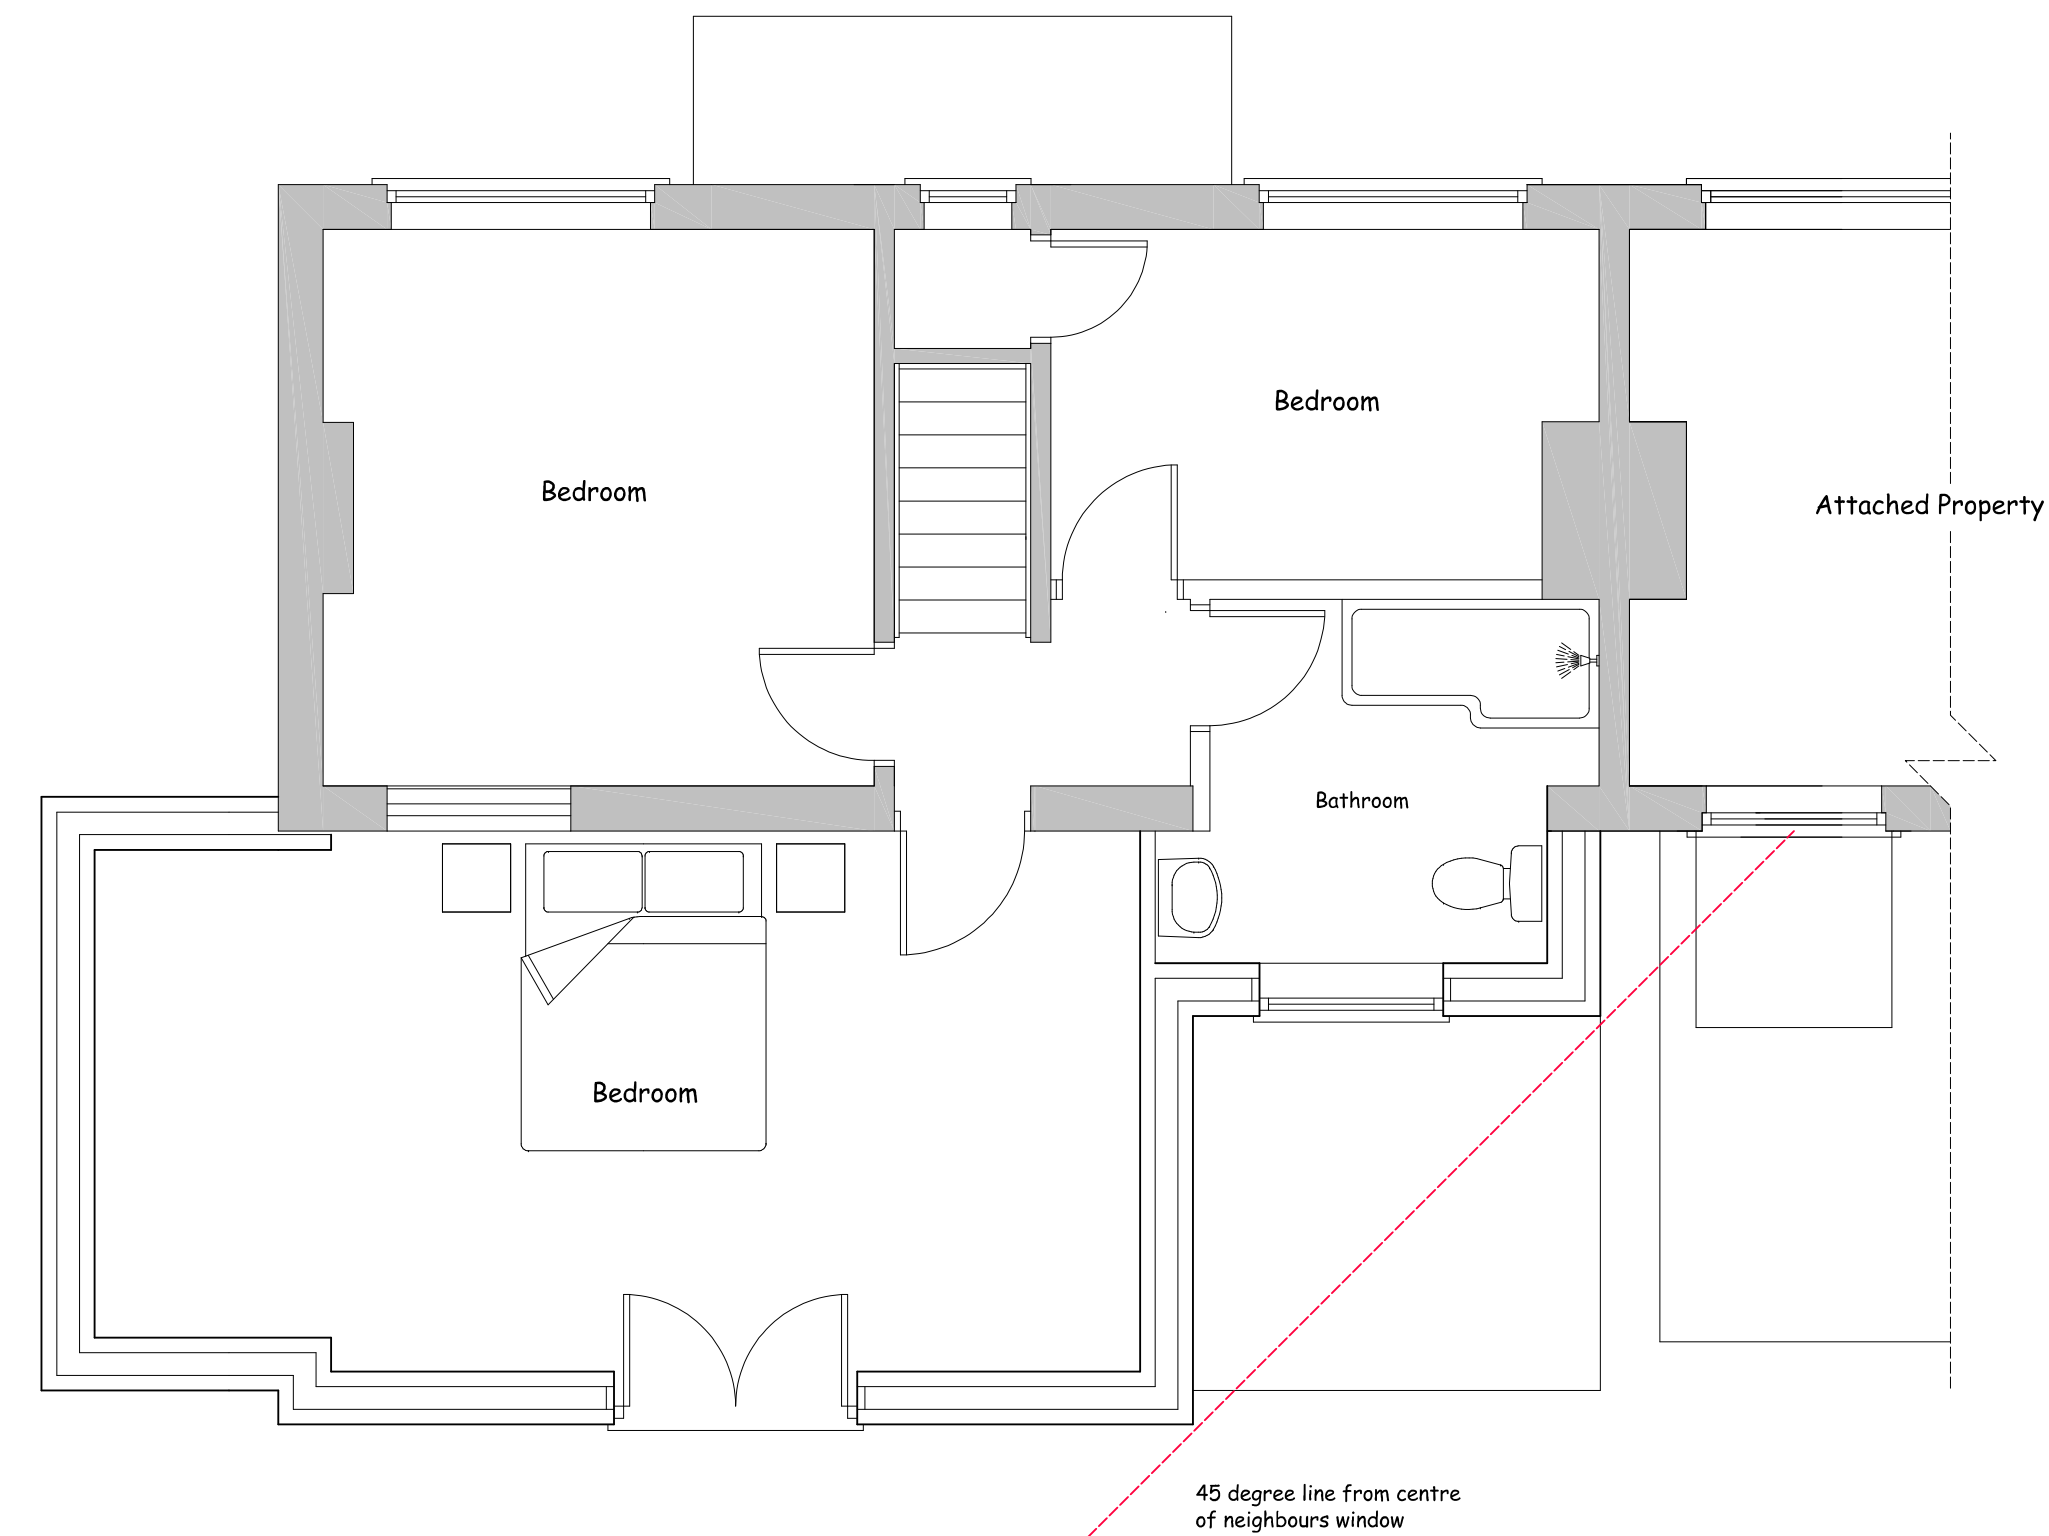

PROPOSED FIRST FLOOR PLAN

Drawing Status: Planning

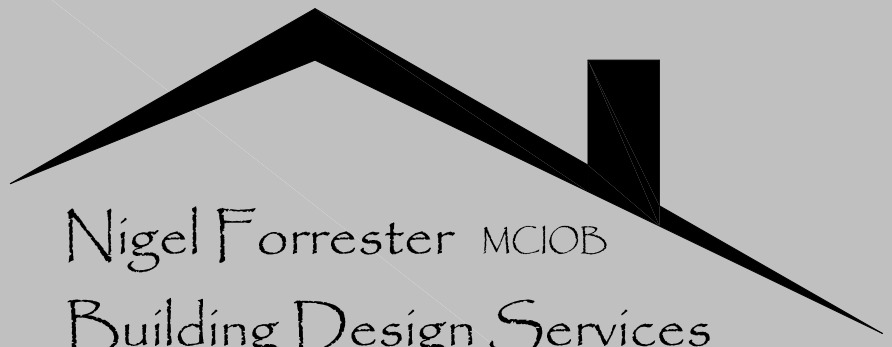
Nigel Forrester MCIOS
Building Design Services
BARA BRITH, CASTLE HILL ROAD, ALTON, STAFFS, ST10 4AJ
TEL 07425622704
www.nigelforrester.co.uk

CLIENT

Mr M & Mrs S Johnson

PROJECT

Proposed extension
at
Granville
Lime Kiln Lane
Alton
Staffordshire
ST10 4AR

DRAWING NUMBER 25/712/03

Proposed floor plans

SCALES 1/50 @ A1