


 


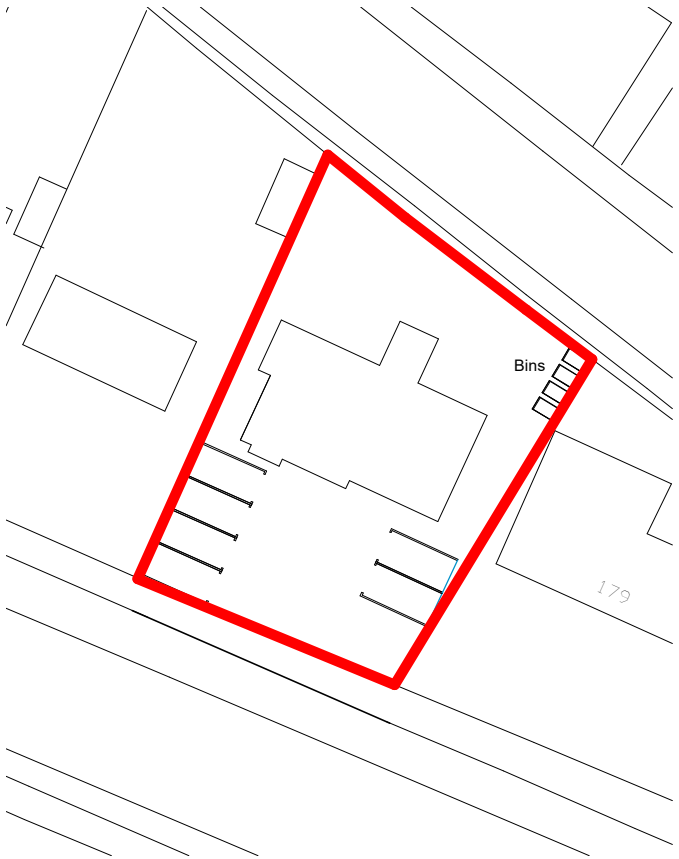

SCALE 1:1250

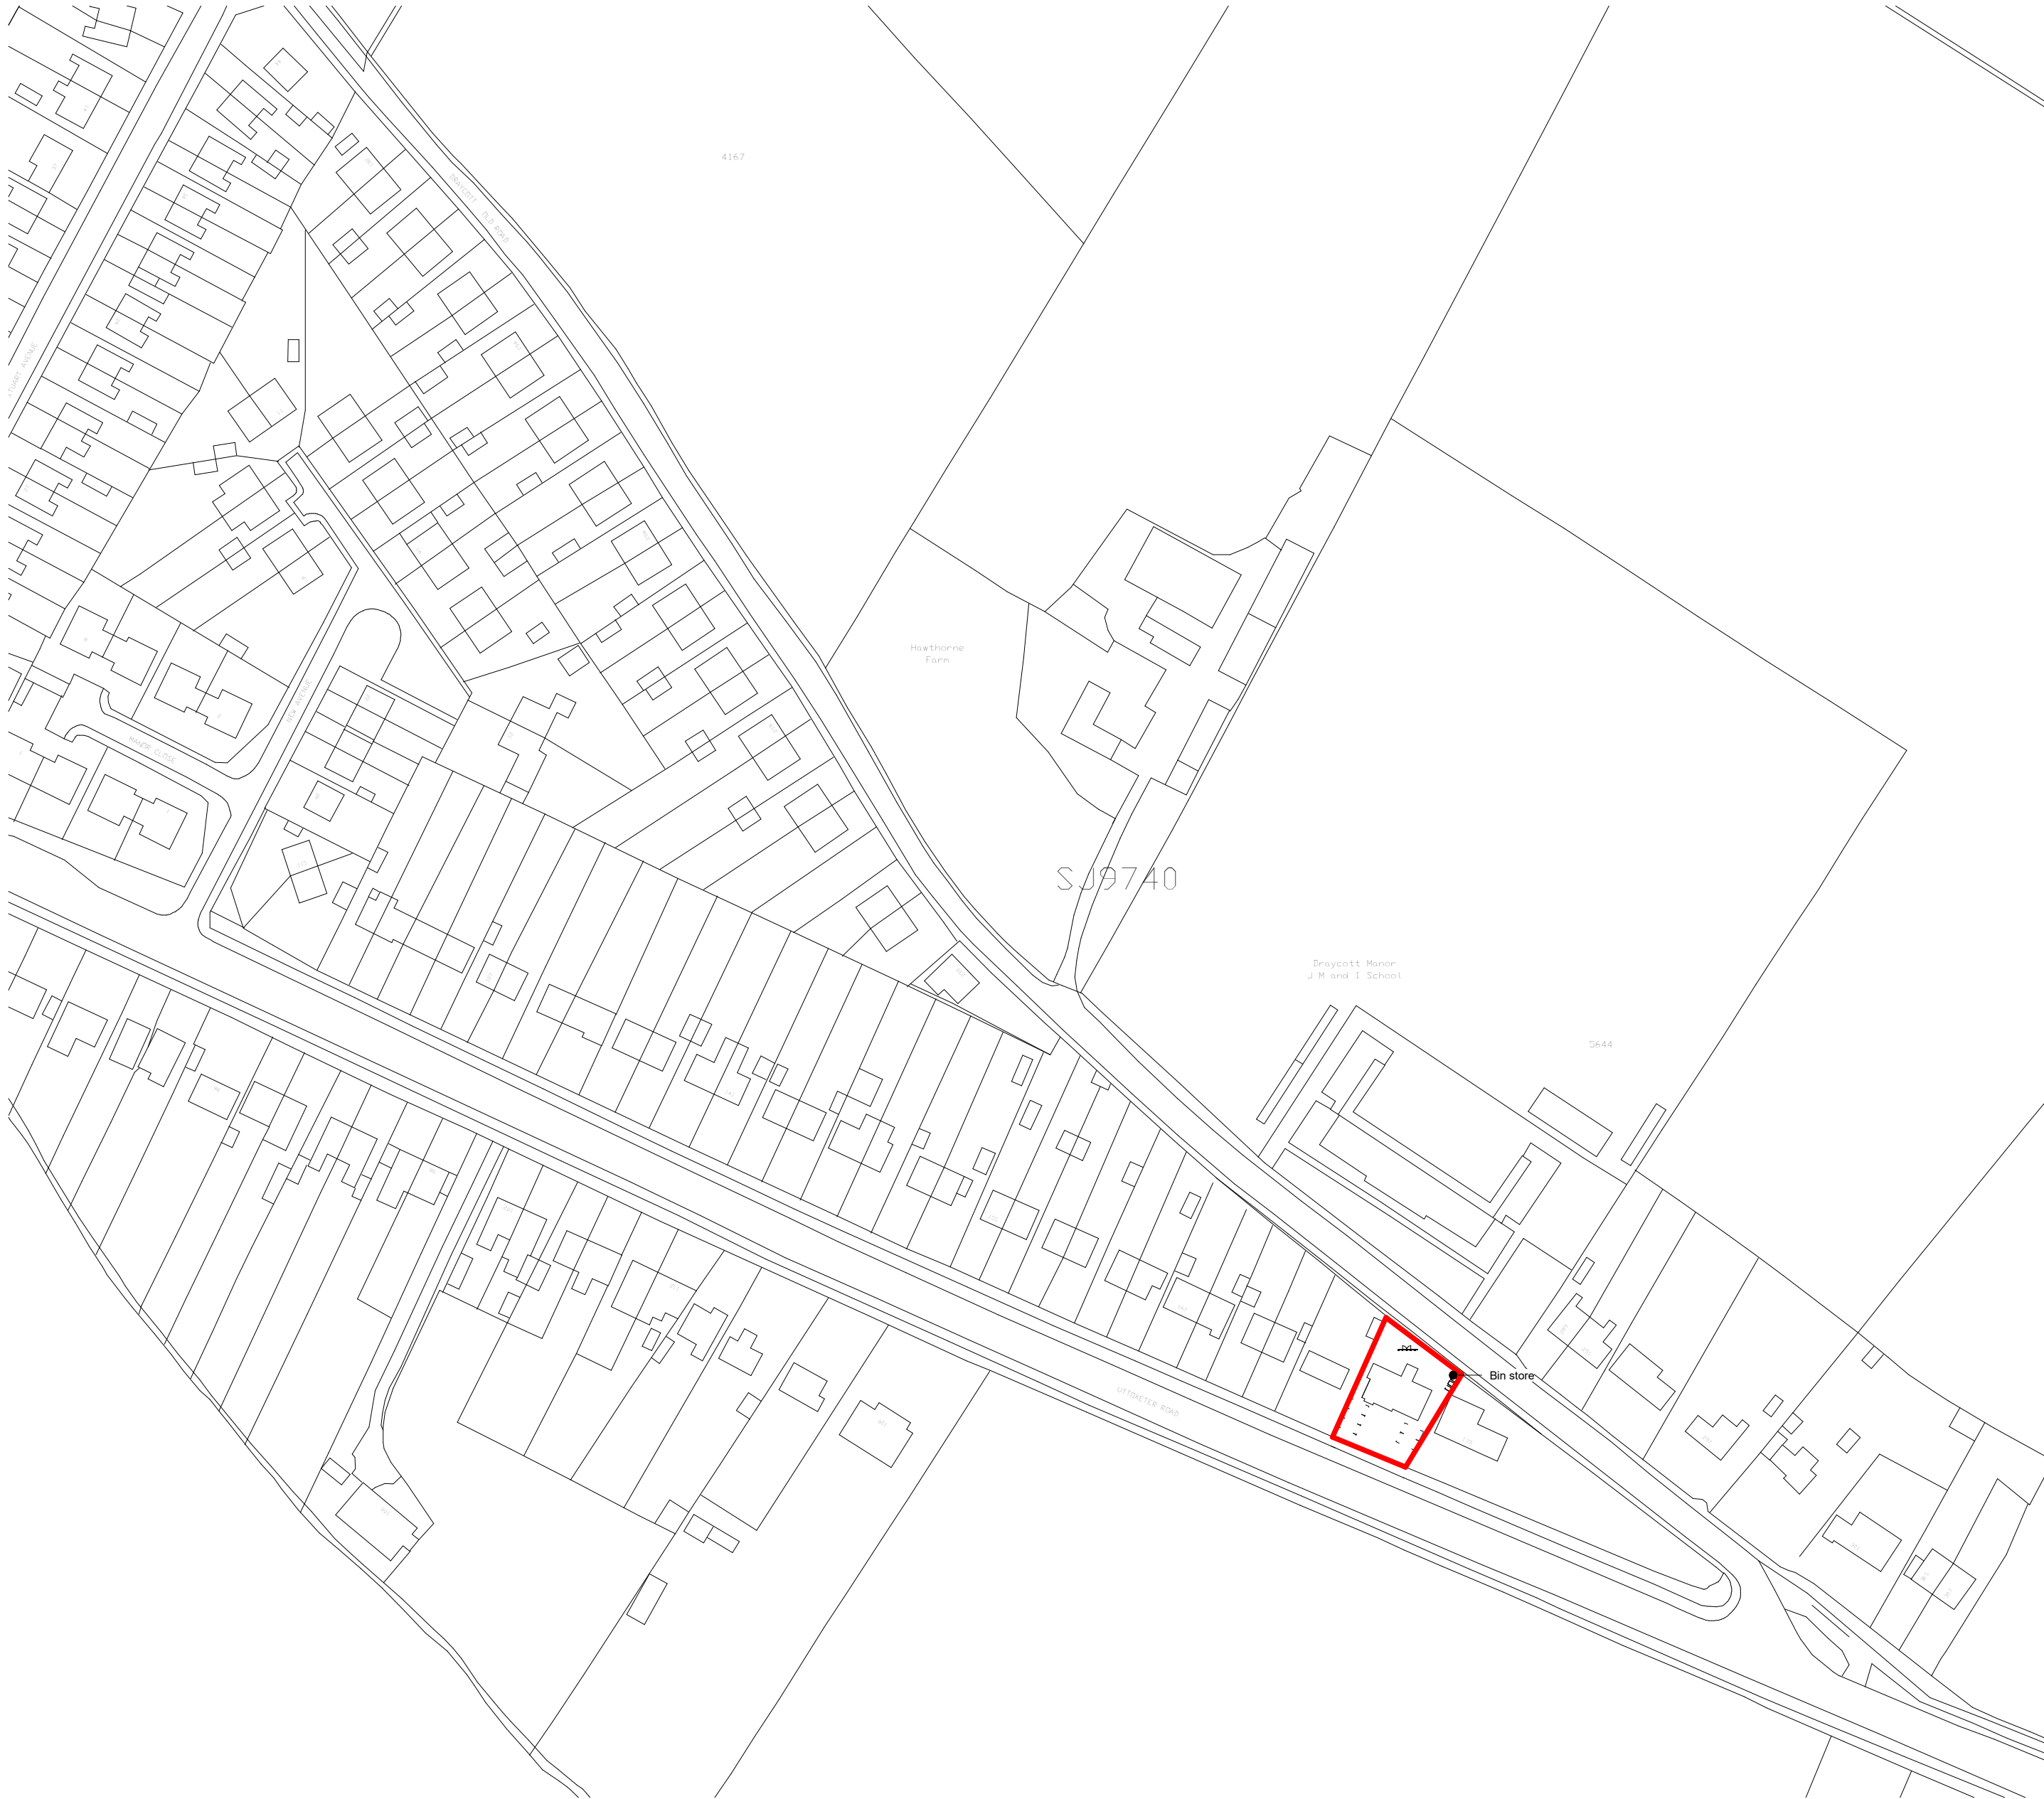

SCALE 1:500

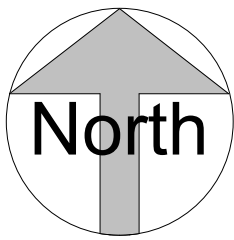

Site Plan
1 : 500

Site Location Plan
1 : 1250

Rev. No.	Description	Date
C1	Drawing title changed	16.06.21

DirC Architectural Ltd.
13 Ringcroft Gardens,
Moston
Manchester
M40 5GG
m: 07940 933 498
e: dirc@hotmail.co.uk



Client
Compassionate Healthcare Limited

Project
**Retrospective Application For New 3.17m
High Security Fence**

Project Address
**177a Uttongeter Rd, Draycott in the Moors,
Stoke-on-Trent ST11 9AB**

Sheet title
Site and Location Plans

Project number 1878	Date 09.07.2021	
Drawn by DirC	Checked by DirC	
Drawing Number 1878.204	Scale @ A2 As indicated	Revision C1